

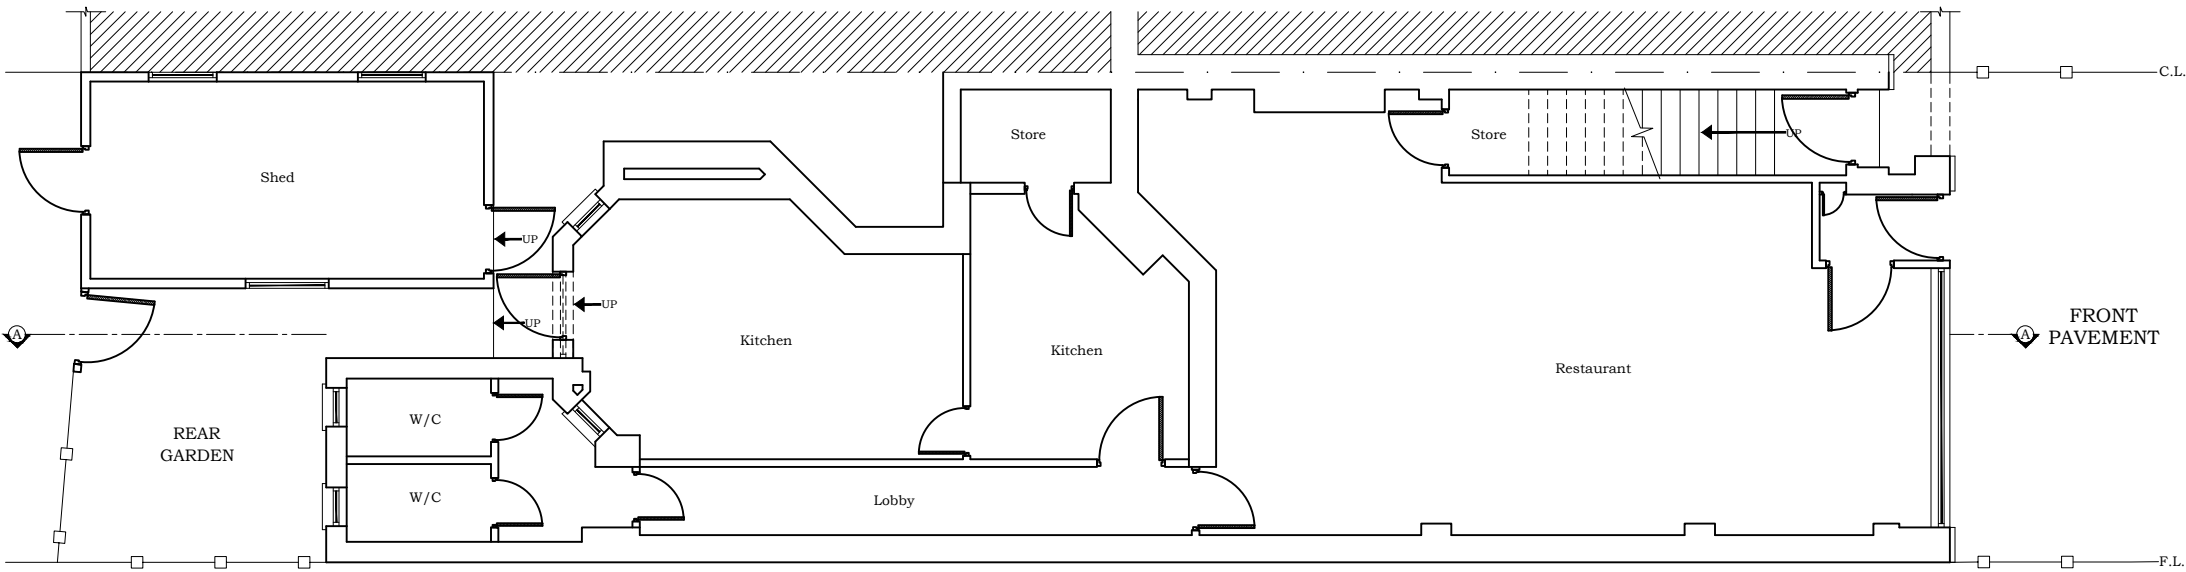


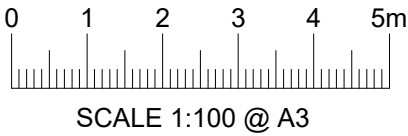

EXISTING GROUND FLOOR PLAN

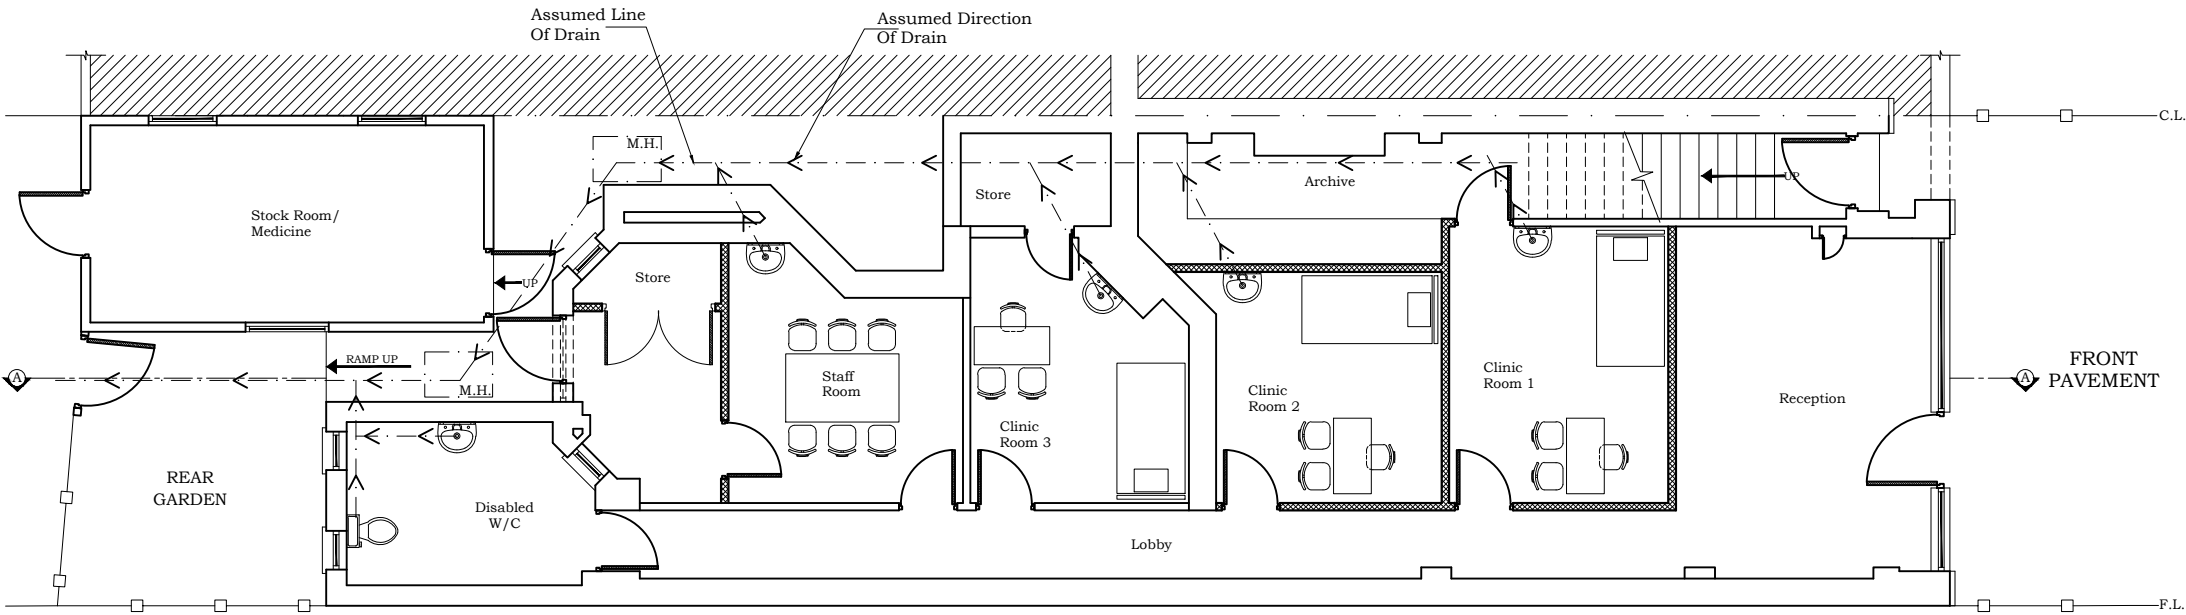

PROPOSED GROUND FLOOR PLAN

NOTE:
ALL DIMENSIONS AND DETAILS TO BE CHECKED
BY CONTRACTOR ON SITE BEFORE WORK
COMMENCES
PARTY WALL NOTICE SHOULD BE SERVED
BY OWNER.

STRAIGHT ARCH LTD.
ARCHITECTURAL AND STRUCTURAL SERVICES
TEL: 0788 797 3354
straightarch@yahoo.com

PROJECT:
120, FORTIS GREEN ROAD,
LONDON, N10 3HN.

TITLE:
PLANS

Date: MAY. 2023
Scale: 1:100@A3
Sheet No. F1-01
File No.