

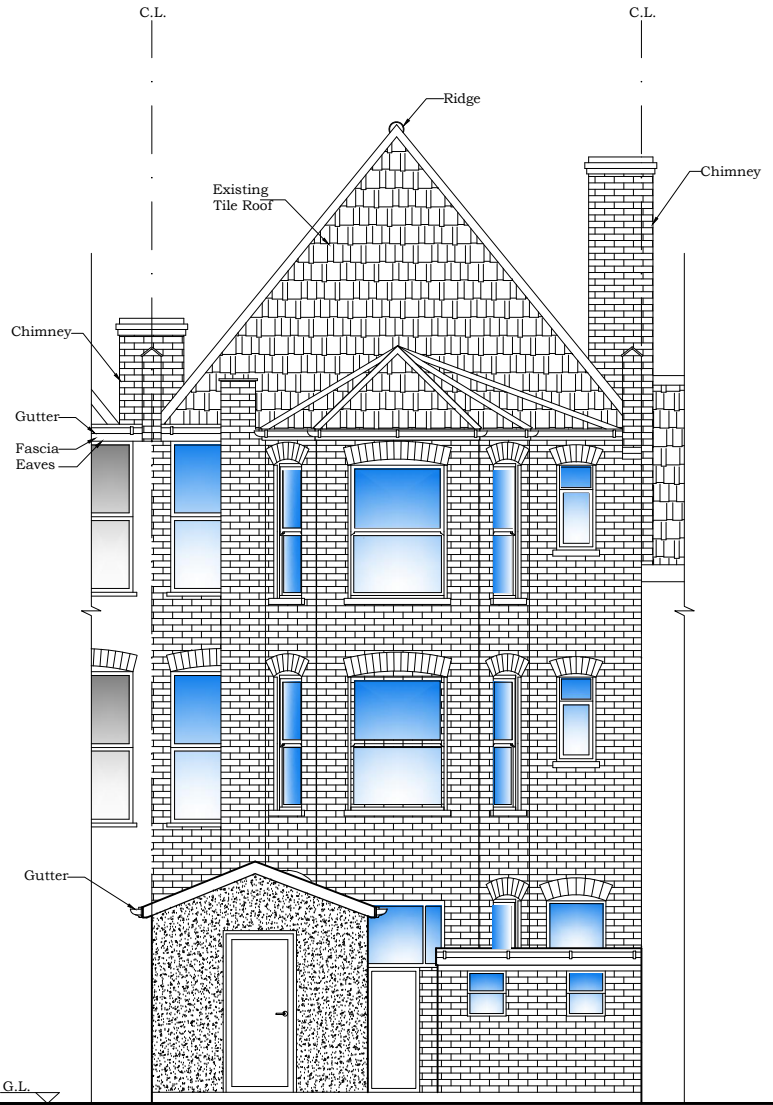


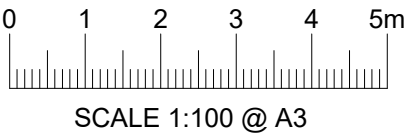

EXISTING REAR ELEVATION

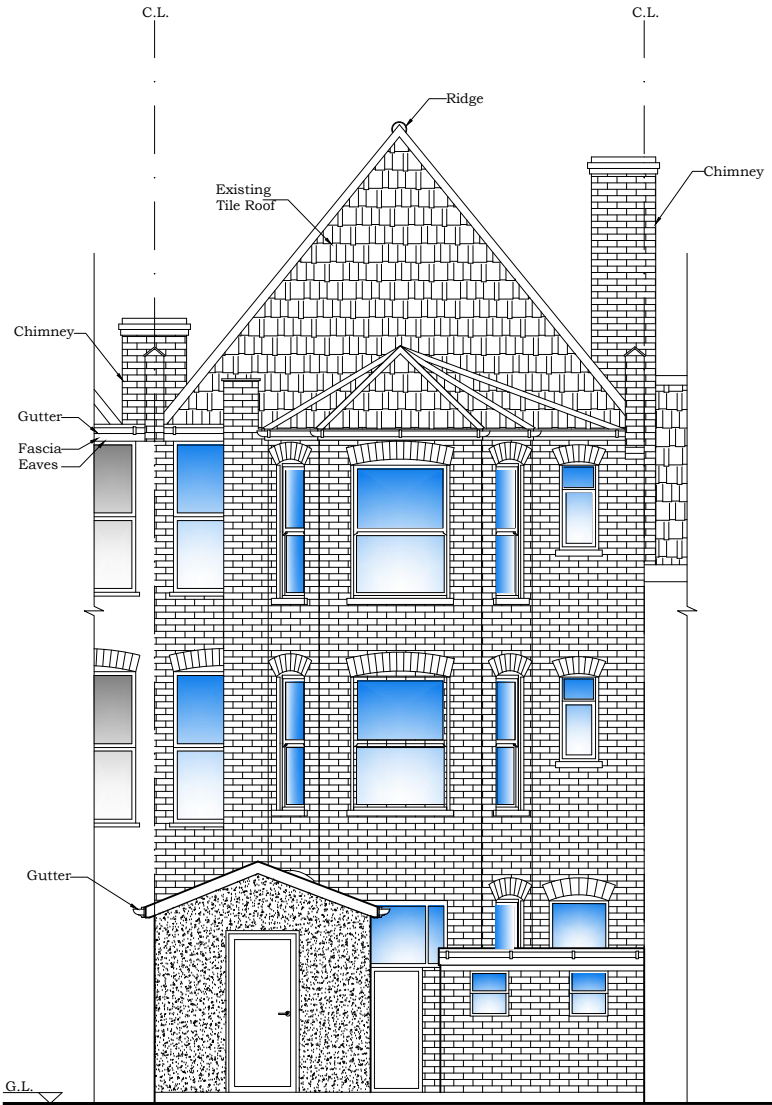

PROPOSED REAR ELEVATION

(With No Change).

NOTE: ALL DIMENSIONS AND DETAILS TO BE CHECKED BY CONTRACTOR ON SITE BEFORE WORK COMMENCES PARTY WALL NOTICE SHOULD BE SERVED BY OWNER.	
TITLE: STRAIGHT ARCH LTD. ARCHITECTURAL AND STRUCTURAL SERVICES TEL: 0788 797 3354 straightarch@yahoo.com	
PROJECT: 120, FORTIS GREEN ROAD, LONDON, N10 3HN.	
Date: MAY. 2023	
Scale: 1 : 100@A3	
Sheet No. F1-03	
File No.	