



General Notes

No.	Revision/Issue	Date
-----	----------------	------

Firm Name and Address

GOAStudio London
residential architecture limited
Hoxton Mix | 86-90 Paul Street | EC2A 4NE | London

Project Name and Address

Addition of a rear roof extension, addition of a rear ground floor extension, addition of an upper floor extension, internal and external alterations to a single family dwelling.

8 Southwood Lawn Road, N6 5SF, London

Project	2303 Highgate	Sheet	EXISTING
Date	March 2023		LOCATION PLAN
Scale	1:1250 @ A3		2303 00



General Notes

No.	Revision/Issue	Date
-----	----------------	------

Firm Name and Address



GOAStudio London
residential architecture limited
Hoxton Mix | 86-90 Paul Street | EC2A 4NE | London

Project Name and Address

Addition of a rear roof extension, addition of a rear ground floor extension, addition of an upper floor extension, internal and external alterations to a single family dwelling.

8 Southwood Lawn Road, N6 5SF, London

Project 2303 Highgate	Sheet EXISTING
Date March 2023	PROPOSED SITE PLAN
Scale 1:500 @ A3	2303 800

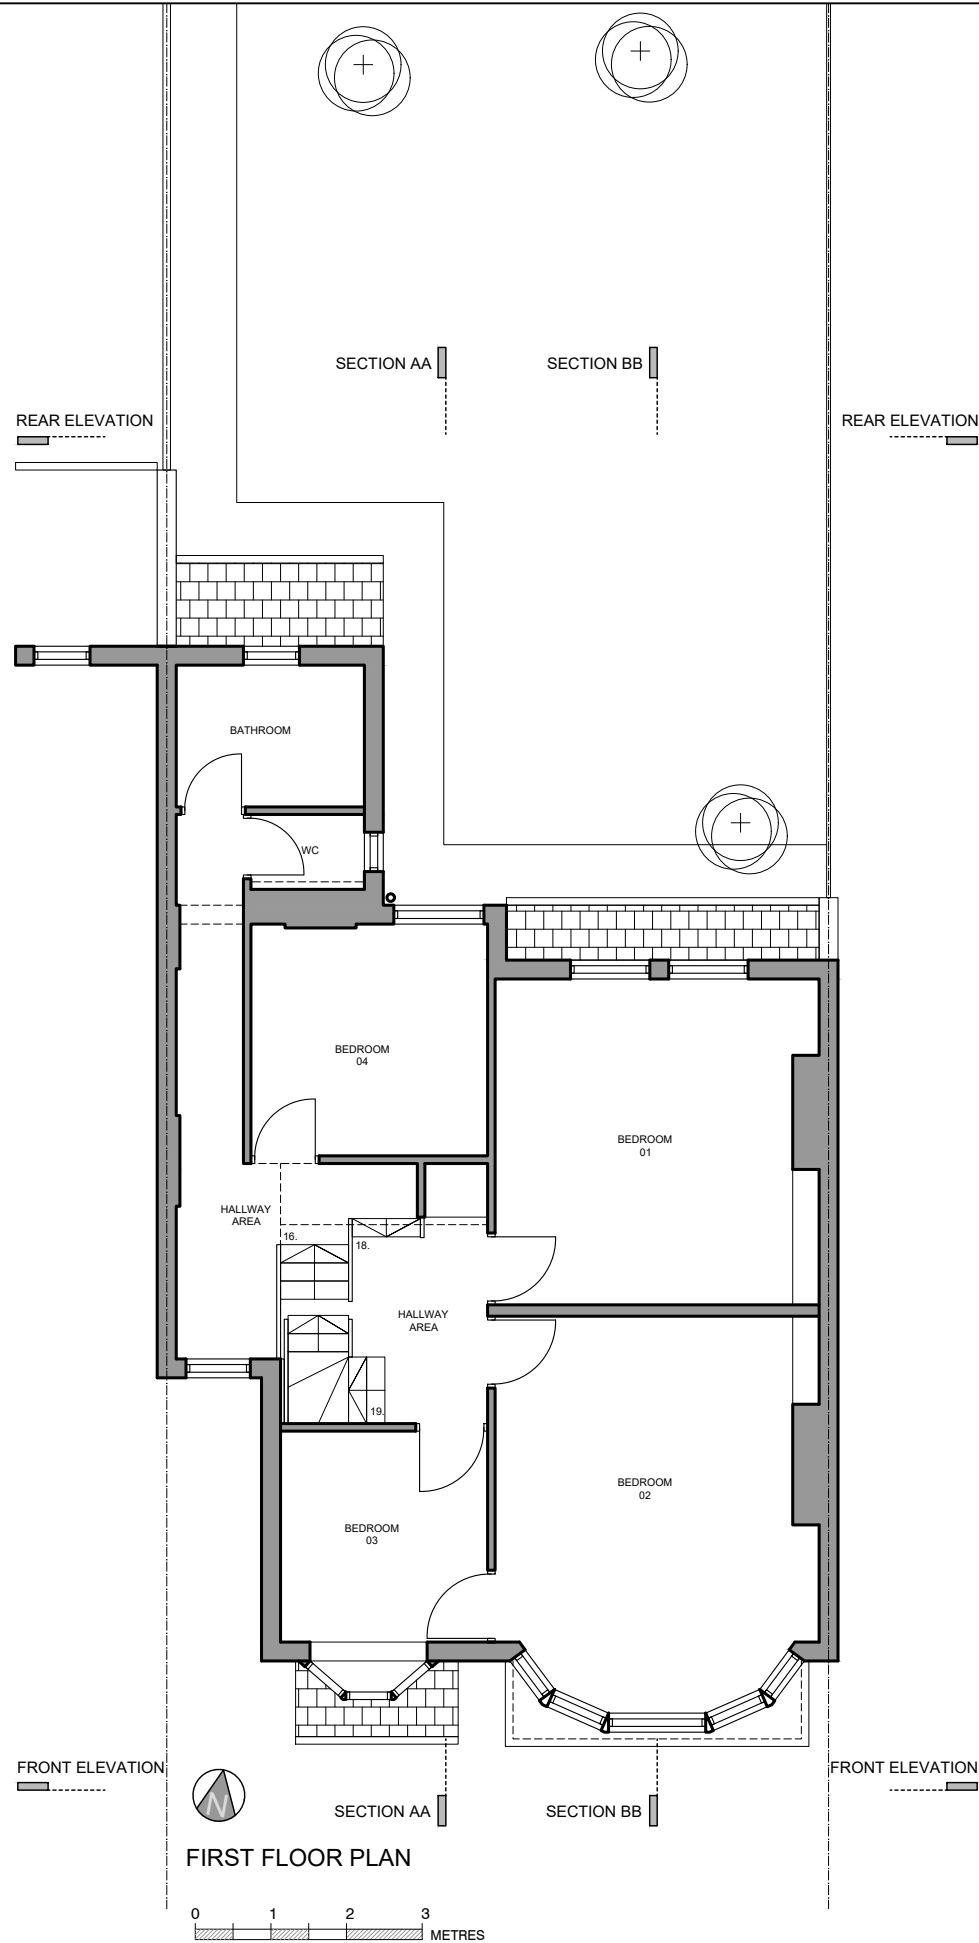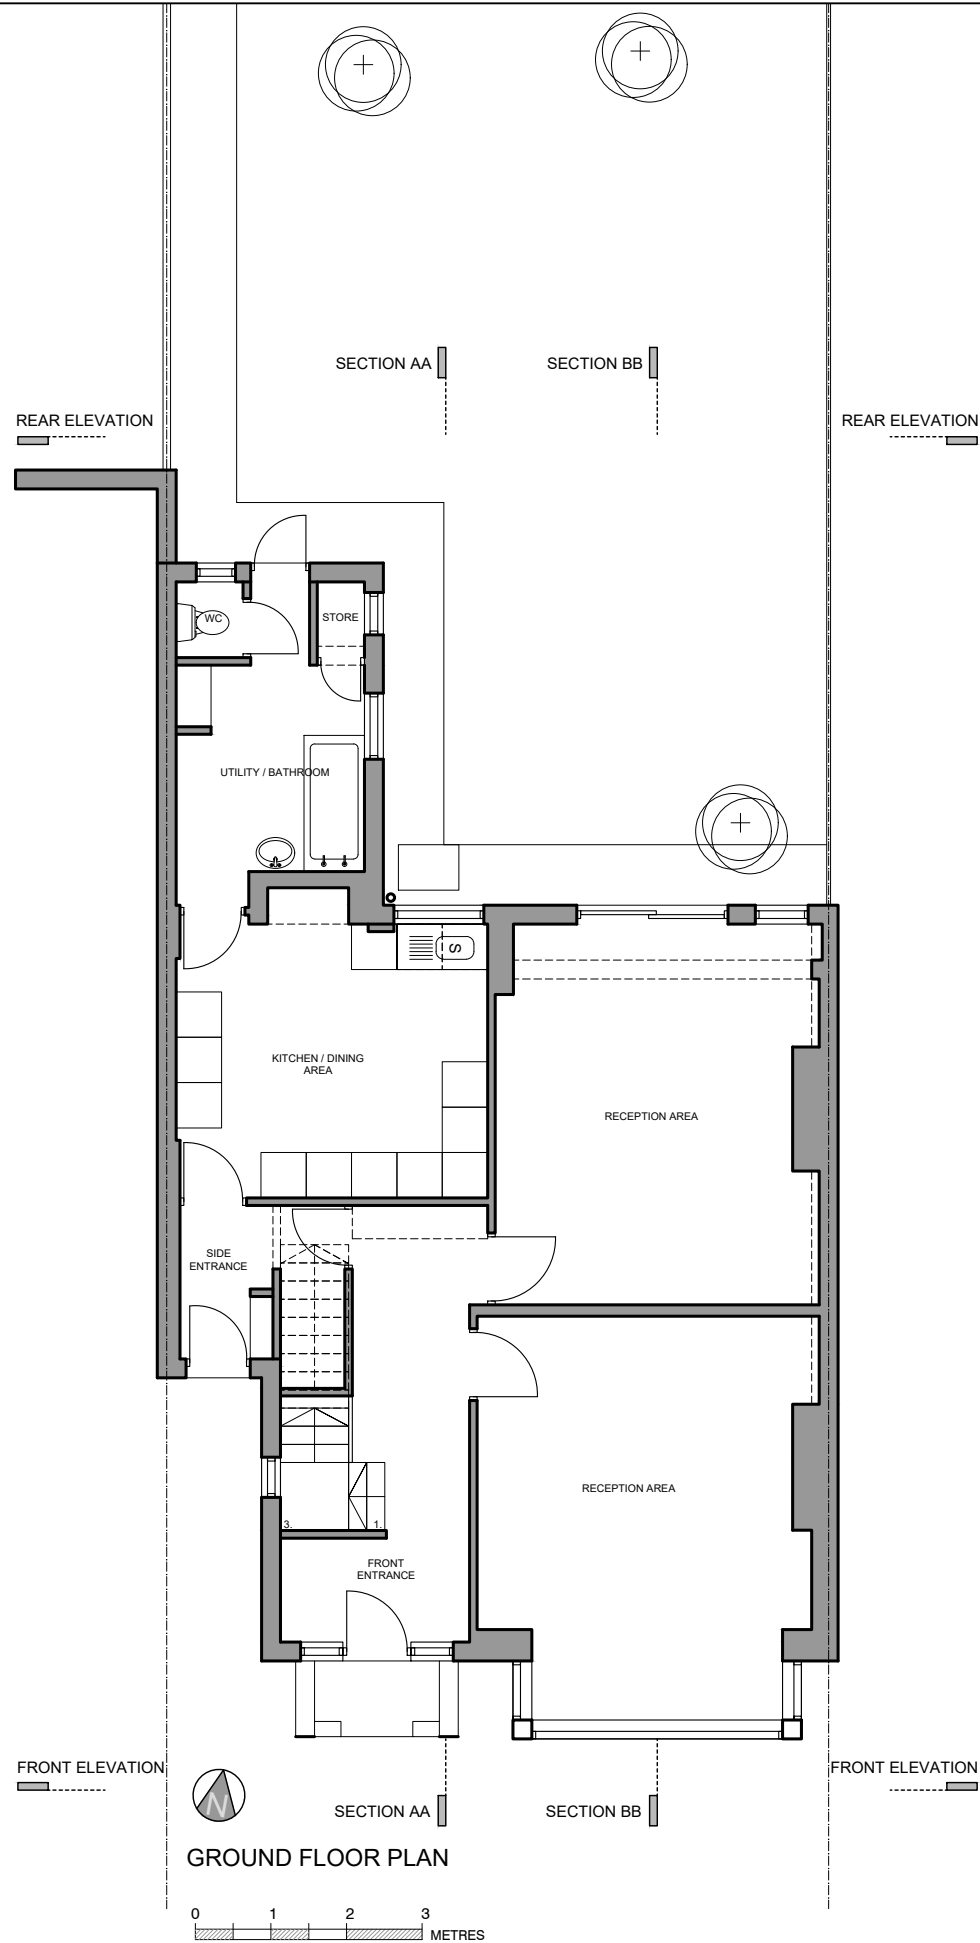

General Notes

No.	Revision/Issue	Date
-----	----------------	------

Firm Name and Address

GOAStudio London
residential architecture limited
Hoxton Mix | 86-90 Paul Street | EC2A 4NE | London

Project Name and Address

Addition of a rear roof extension, addition of a rear ground floor extension, addition of an upper floor extension, internal and external alterations to a single family dwelling.

8 Southwood Lawn Road, N6 5SF, London

Project

2303 Highgate

Date

March 2023

Scale

1:100 @ A3

Sheet



EXISTING

GROUND FLOOR PLAN

FIRST FLOOR PLAN

2301

01

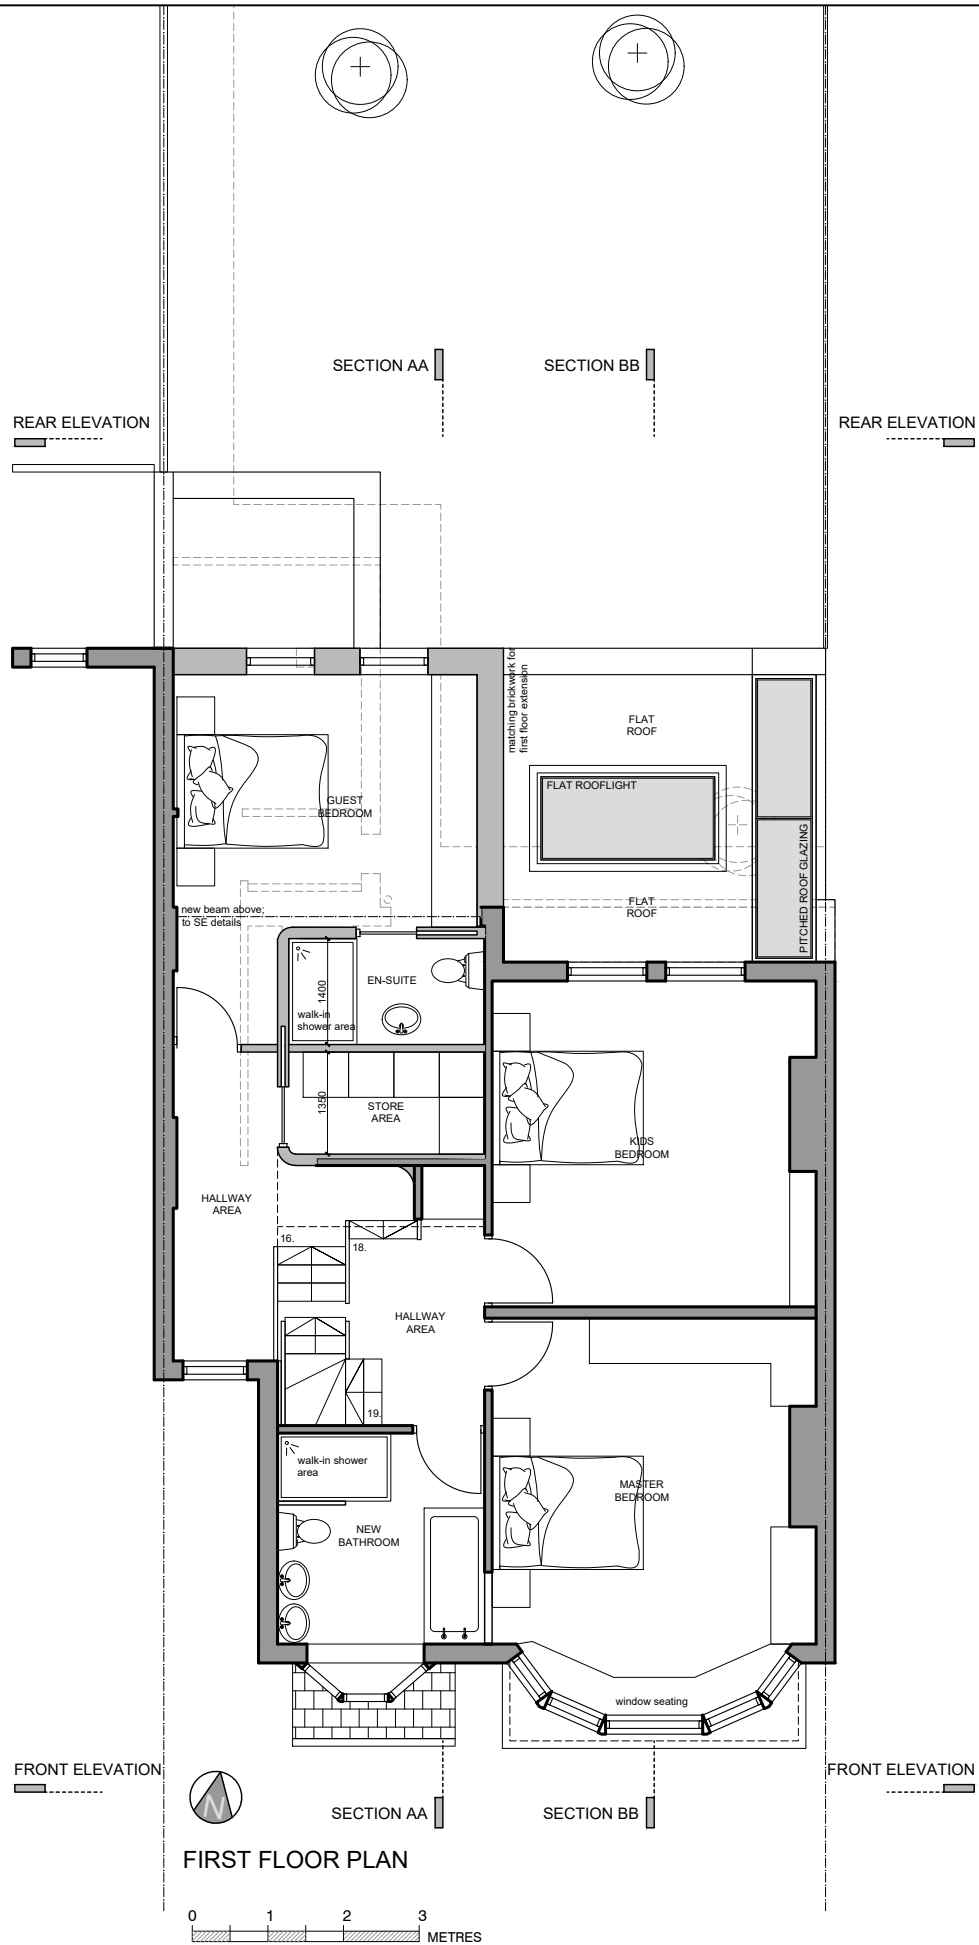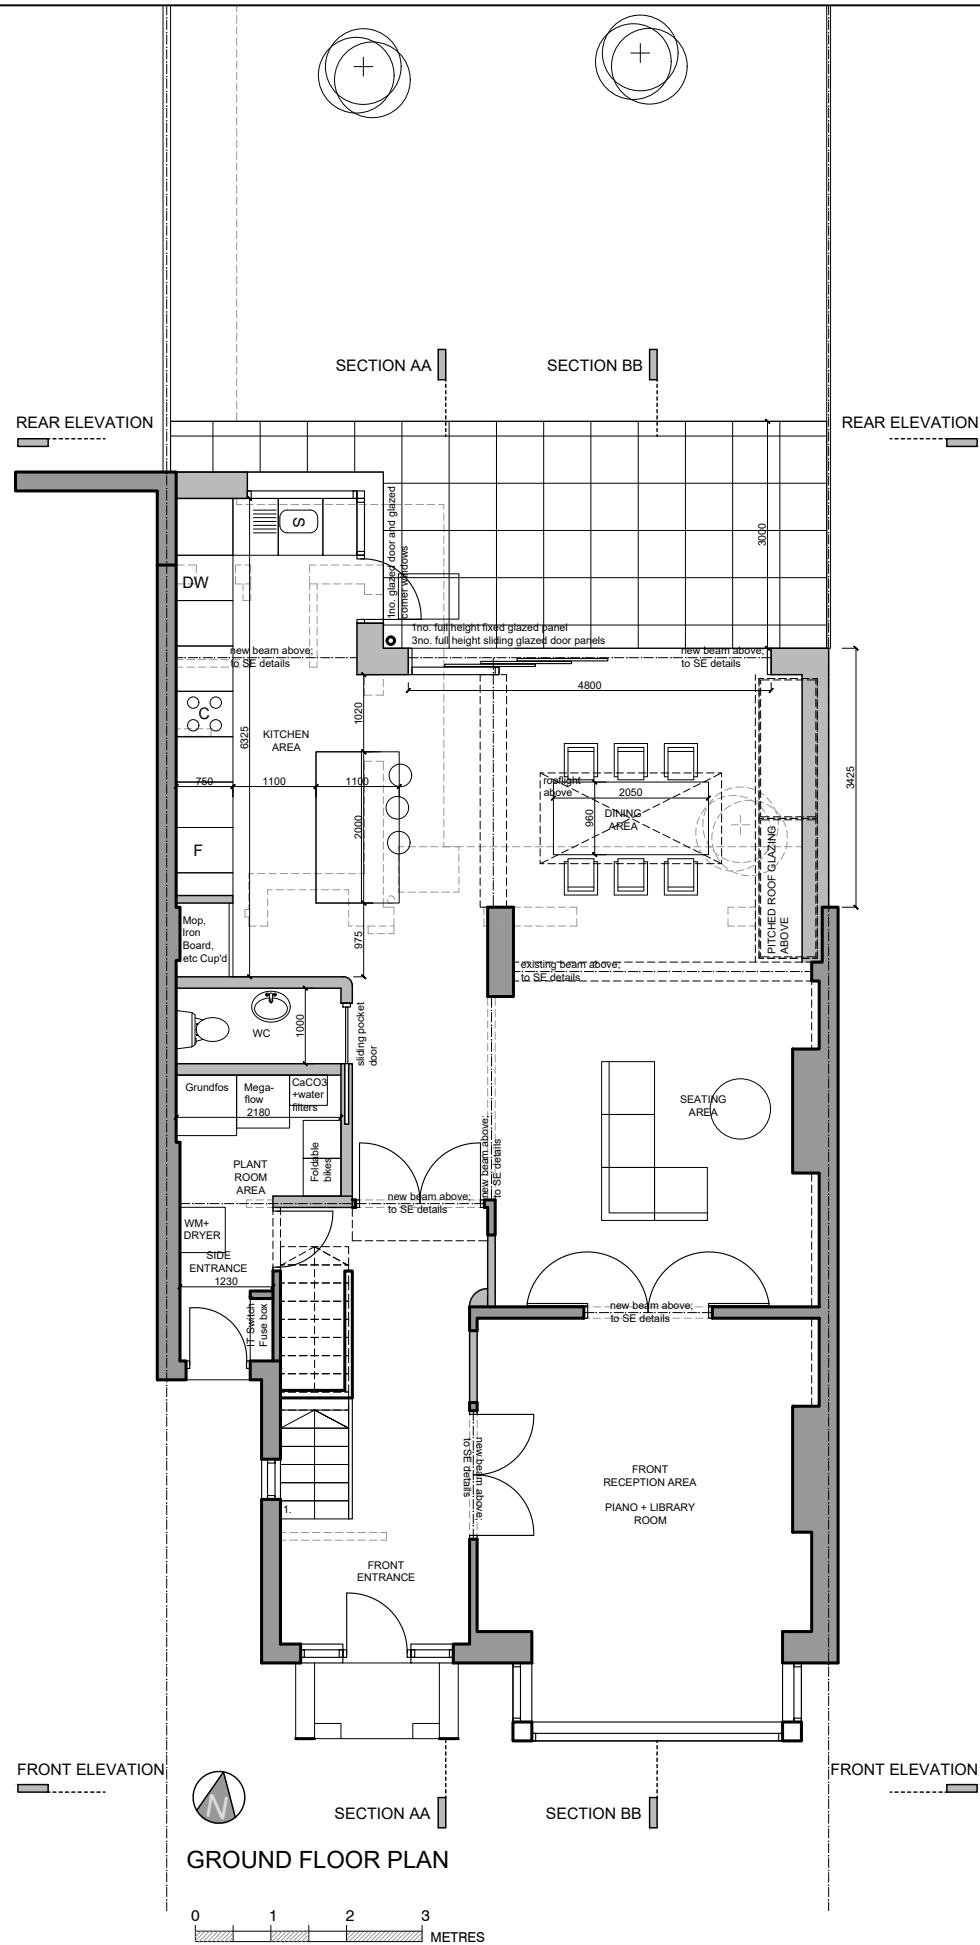

General Notes

No.	Revision/Issue	Date

Firm Name and Address

GOAStudio London

residential architecture limited



Hoxton Mix | 86-90 Paul Street | EC2A 4NE | London

Project Name and Address

Addition of a rear roof extension, addition of a rear ground floor extension, addition of an upper floor extension, internal and external alterations to a single family dwelling.

8 Southwood Lawn Road, N6 5SF, London

Project 2303 Highgate	Sheet PROPOSED
Date March 2023	GROUND FLOOR PLAN FIRST FLOOR PLAN
Scale 1:100 @ A3	2301 81

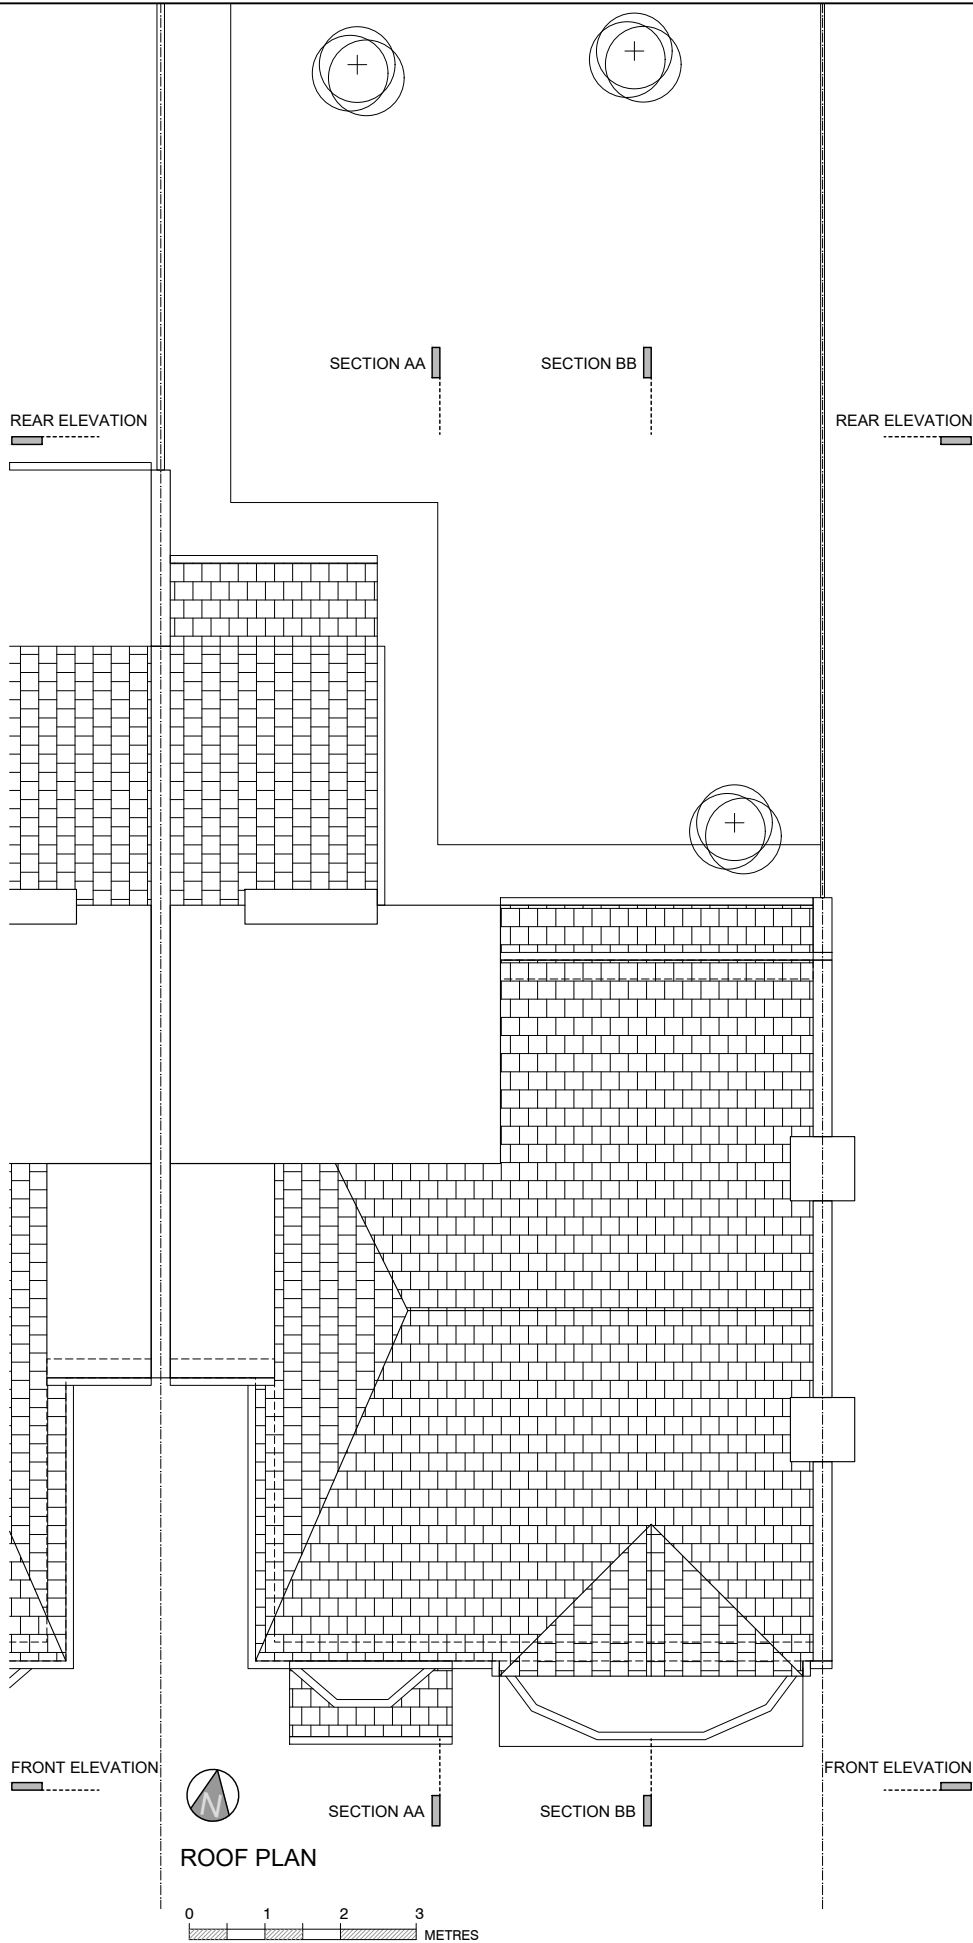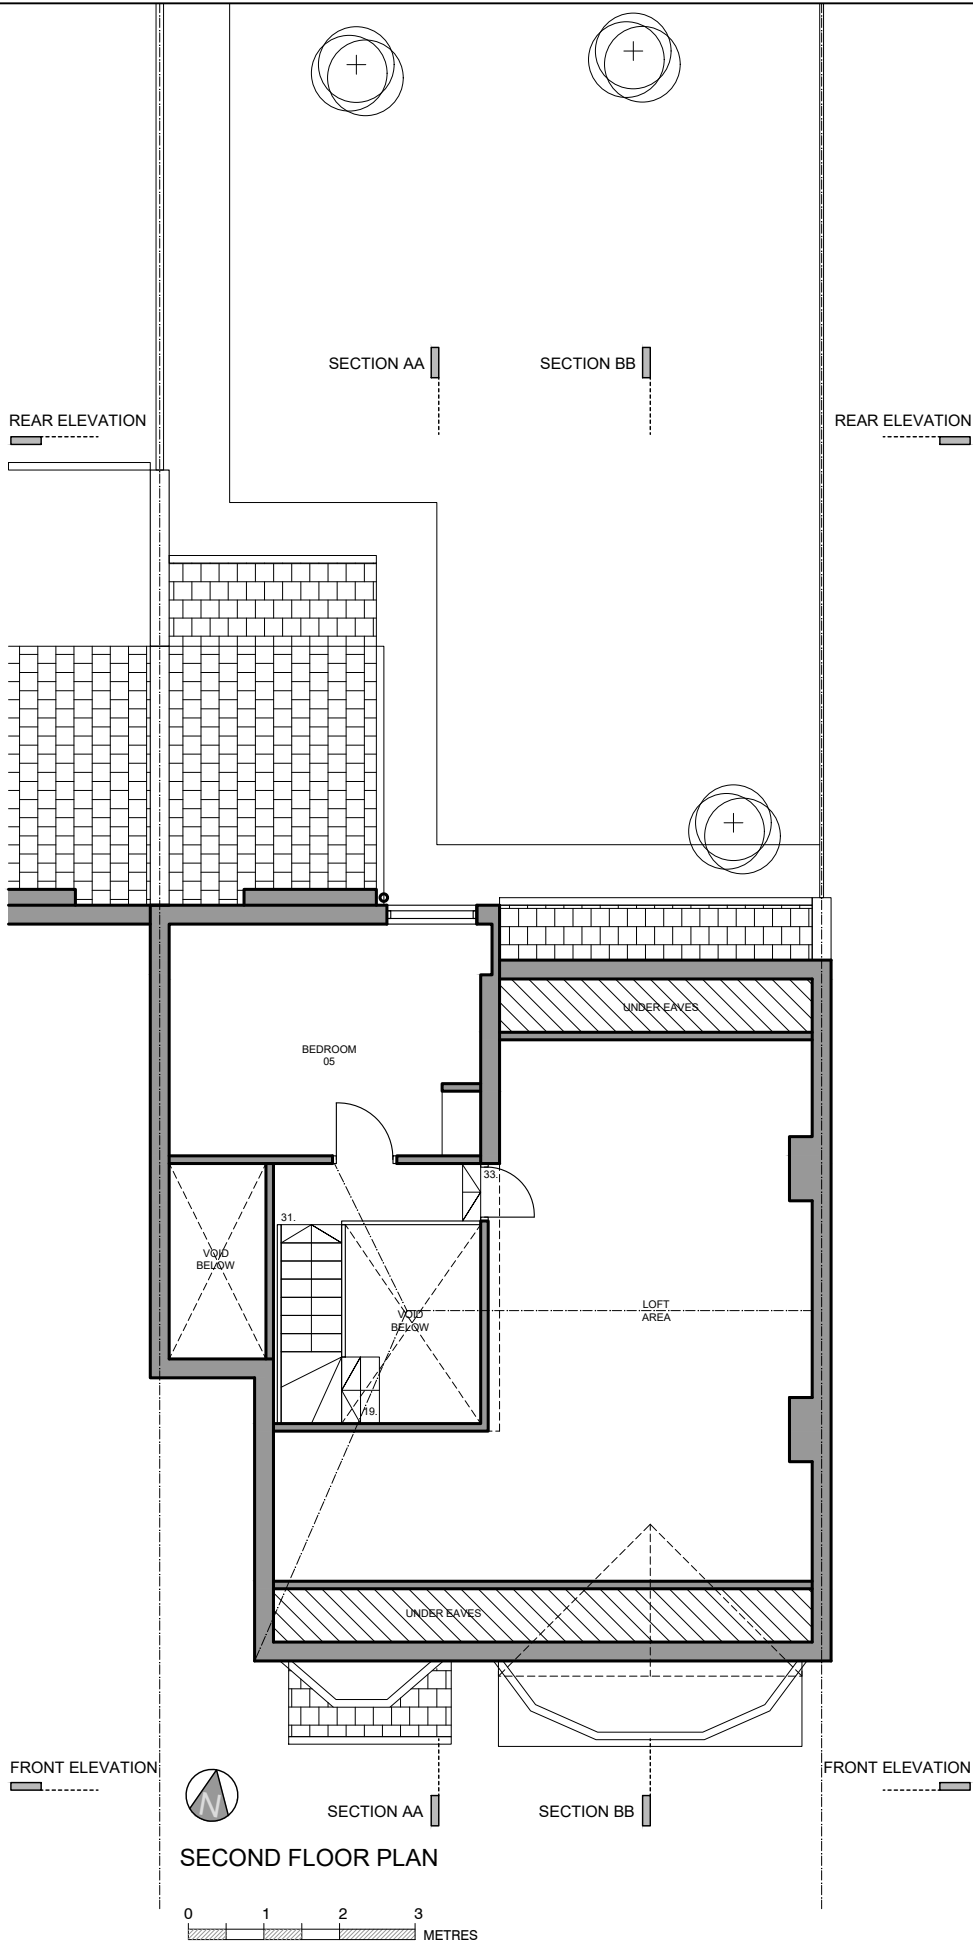

General Notes

No.	Revision/Issue	Date
-----	----------------	------

Firm Name and Address



GOAStudio London
residential architecture limited
Hoxton Mix | 86-90 Paul Street | EC2A 4NE | London

Project Name and Address

Addition of a rear roof extension, addition of a rear ground floor extension, addition of an upper floor extension, internal and external alterations to a single family dwelling.

8 Southwood Lawn Road, N6 5SF, London

Project 2303 Highgate	Sheet EXISTING
Date March 2023	SECOND FLOOR PLAN ROOF PLAN
Scale 1:100 @ A3	2301 02

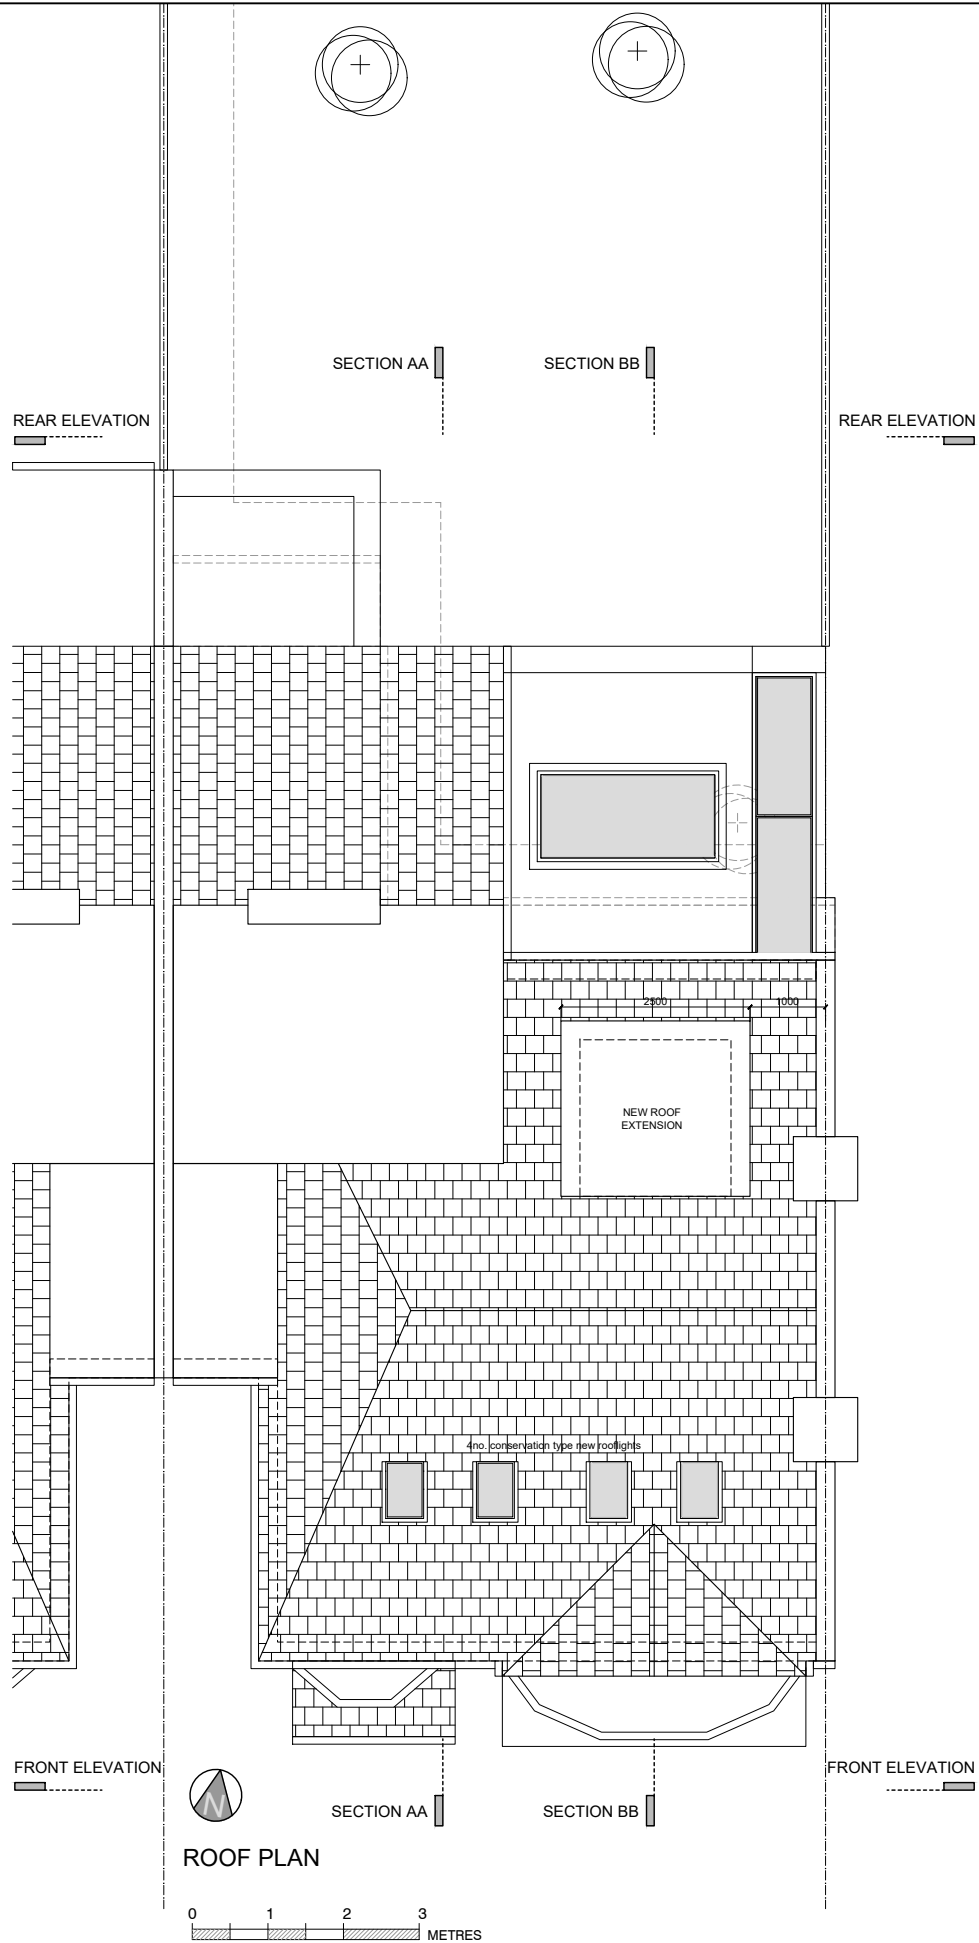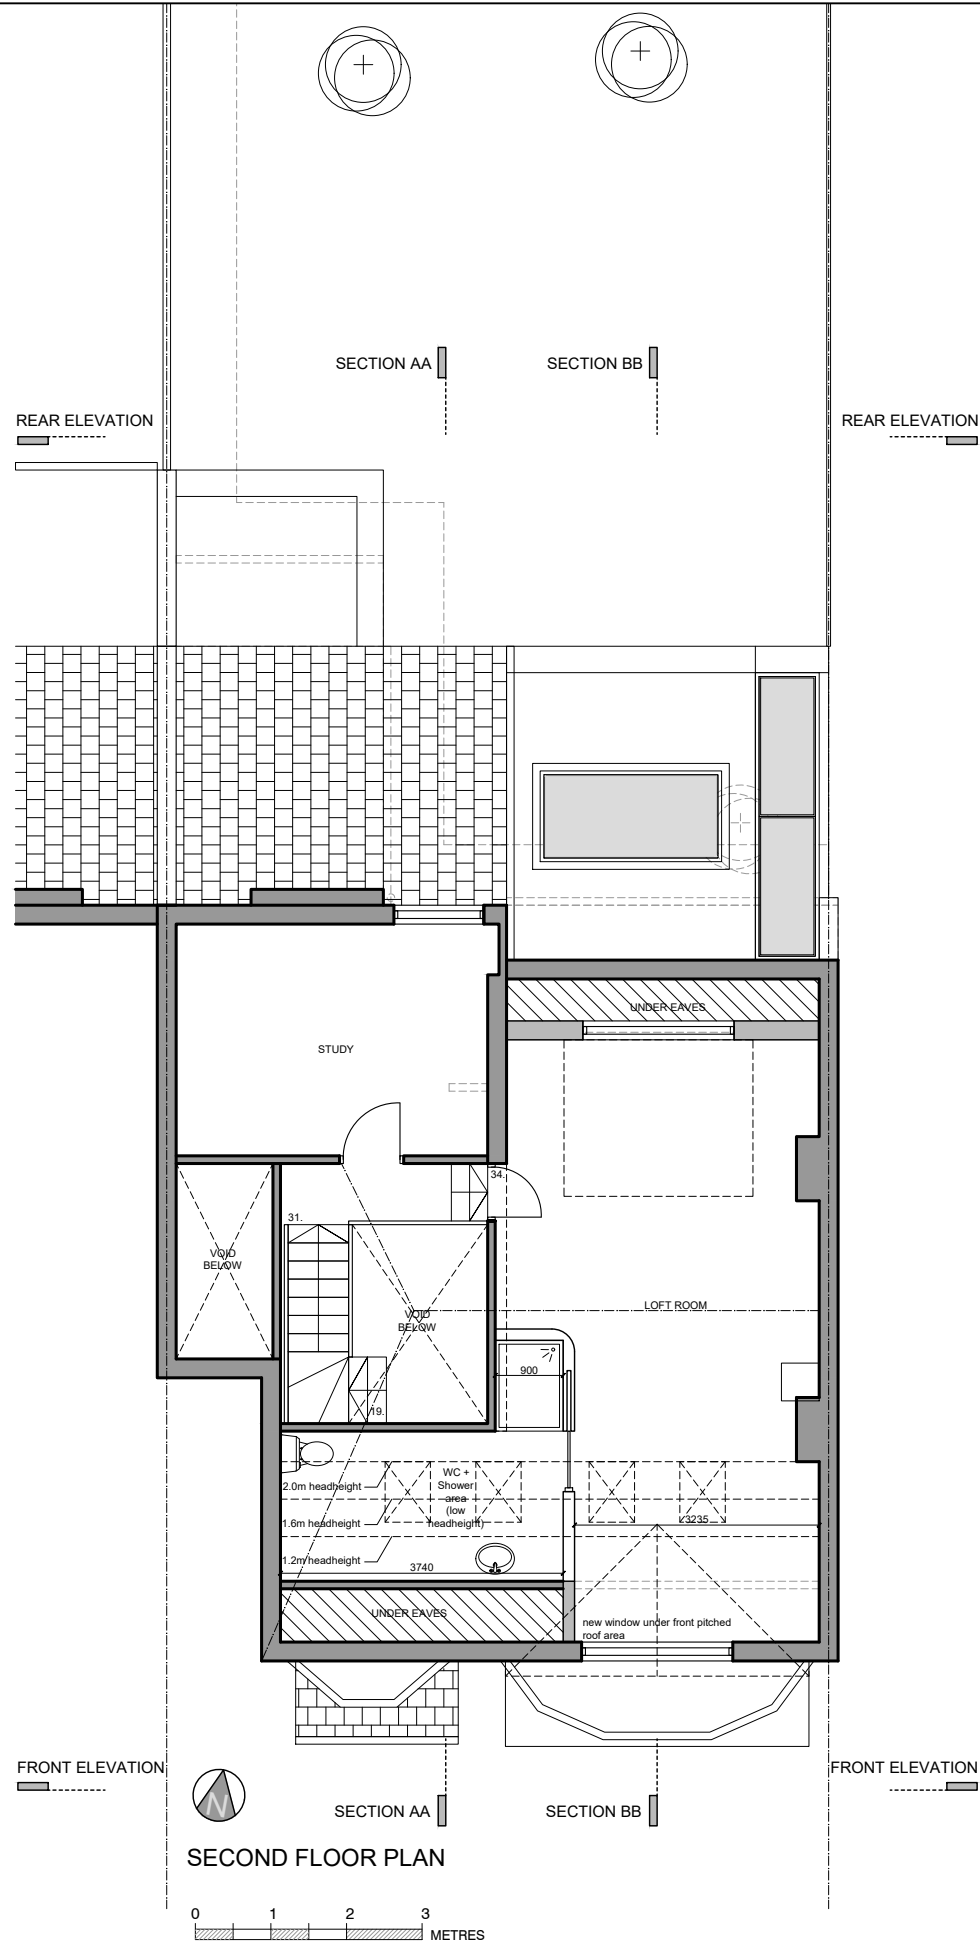

General Notes

No.	Revision/Issue	Date
-----	----------------	------

Firm Name and Address

GOAStudio London
residential architecture limited
Hoxton Mix | 86-90 Paul Street | EC2A 4NE | London

Project Name and Address


Addition of a rear roof extension, addition of a rear ground floor extension, addition of an upper floor extension, internal and external alterations to a single family dwelling.

8 Southwood Lawn Road, N6 5SF, London

Project 2303 Highgate	Sheet PROPOSED
Date March 2023	SECOND FLOOR PLAN ROOF PLAN
Scale 1:100 @ A3	2301 82



FRONT ELEVATION

 

General Notes

No.	Revision/Issue	Date

Firm Name and Address

GOAStudio London

residential architecture limited

Hoxton Mix | 86-90 Paul Street | EC2A 4NE | London

Project Name and Address


Addition of a rear roof extension, addition of a rear ground floor extension, addition of an upper floor extension, internal and external alterations to a single family dwelling.

8 Southwood Lawn Road, N6 5SF, London

Project 2303 Highgate	Sheet EXISTING
Date March 2023	FRONT ELEVATION
Scale 1:100 @ A3	2301 03



FRONT ELEVATION

 

General Notes

No.	Revision/Issue	Date


Firm Name and Address

GOAStudio London
residential architecture limited
Hoxton Mix | 86-90 Paul Street | EC2A 4NE | London


Project Name and Address

Addition of a rear roof extension, addition of a rear ground floor extension, addition of an upper floor extension, internal and external alterations to a single family dwelling.
8 Southwood Lawn Road, N6 5SF, London

Project 2303 Highgate	Sheet PROPOSED
Date March 2023	FRONT ELEVATION
Scale 1:100 @ A3	2301 83

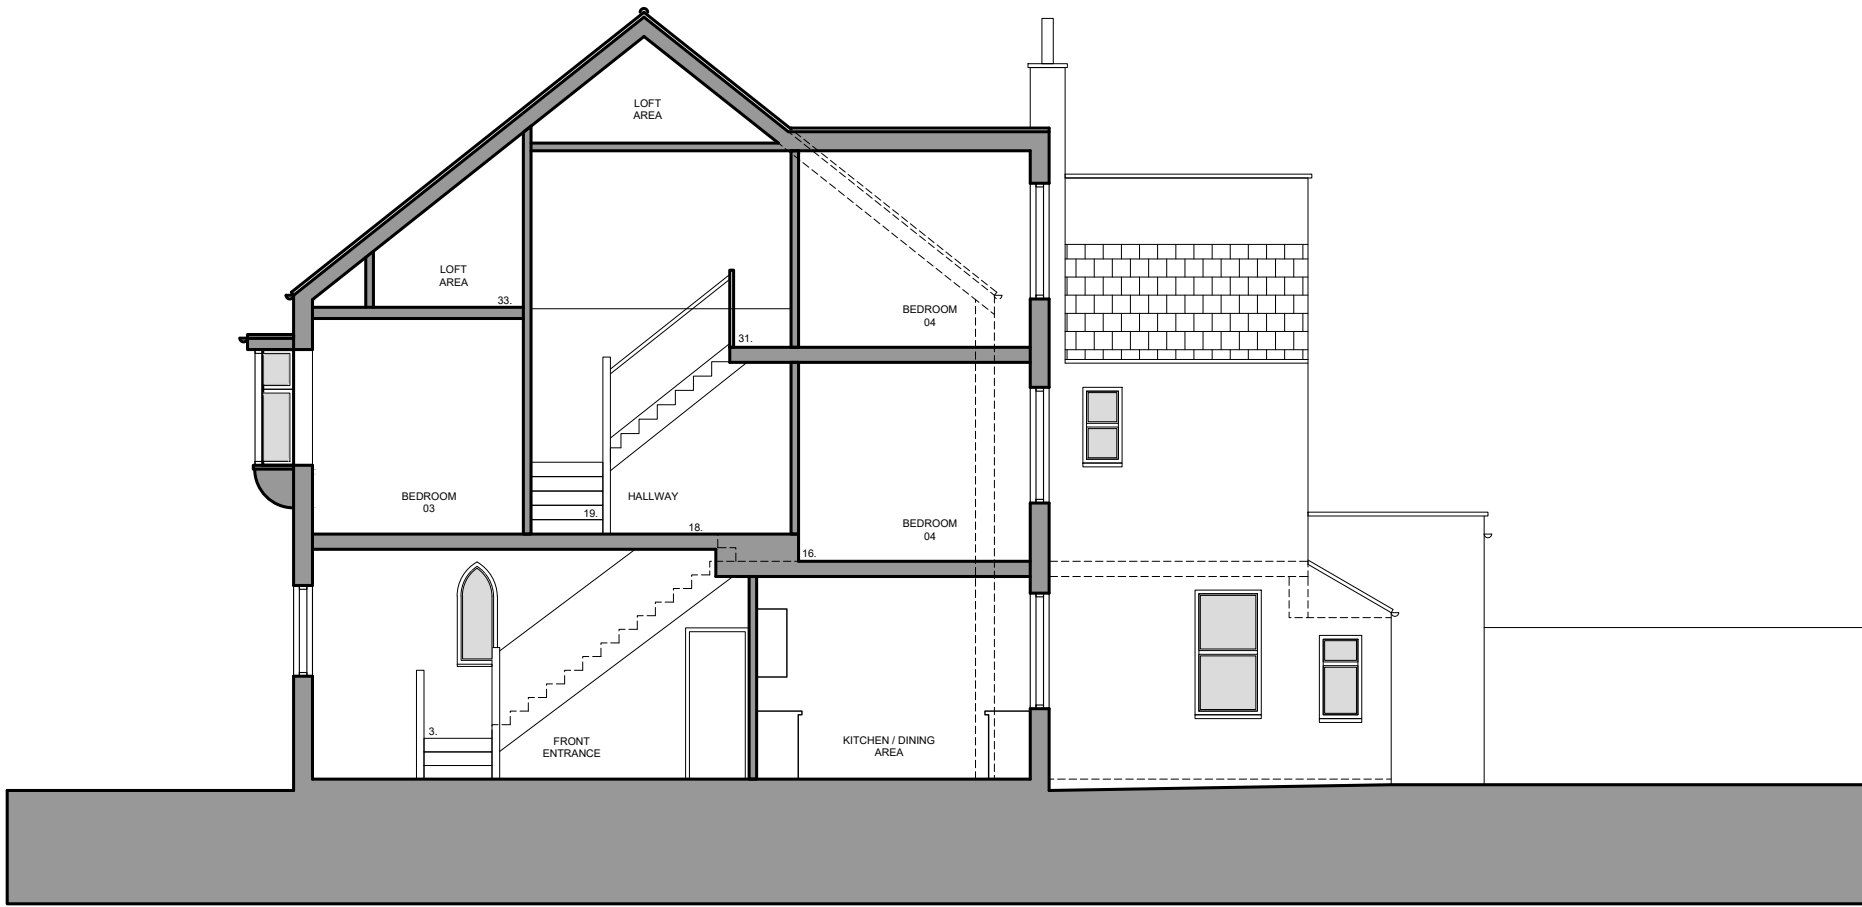

SECTION AA

 

General Notes

No.	Revision/Issue	Date
-----	----------------	------

Firm Name and Address

GOAStudio London
residential architecture limited
Hoxton Mix | 86-90 Paul Street | EC2A 4NE | London


Project Name and Address

Addition of a rear roof extension, addition of a rear ground floor extension, addition of an upper floor extension, internal and external alterations to a single family dwelling.
8 Southwood Lawn Road, N6 5SF, London


Project 2303 Highgate	Sheet EXISTING
Date March 2023	SECTION AA
Scale 1:100 @ A3	2301 04



General Notes		
No.	Revision/Issue	Date
Firm Name and Address		
GOAStudio London residential architecture limited Hoxton Mix 86-90 Paul Street EC2A 4NE London		
Project Name and Address		
Addition of a rear roof extension, addition of a rear ground floor extension, addition of an upper floor extension, internal and external alterations to a single family dwelling. 8 Southwood Lawn Road, N6 5SF, London		
Project	Sheet	
2303 Highgate	PROPOSED	
Date	SECTION AA	
March 2023		
Scale	2301	
1:100 @ A3	84	

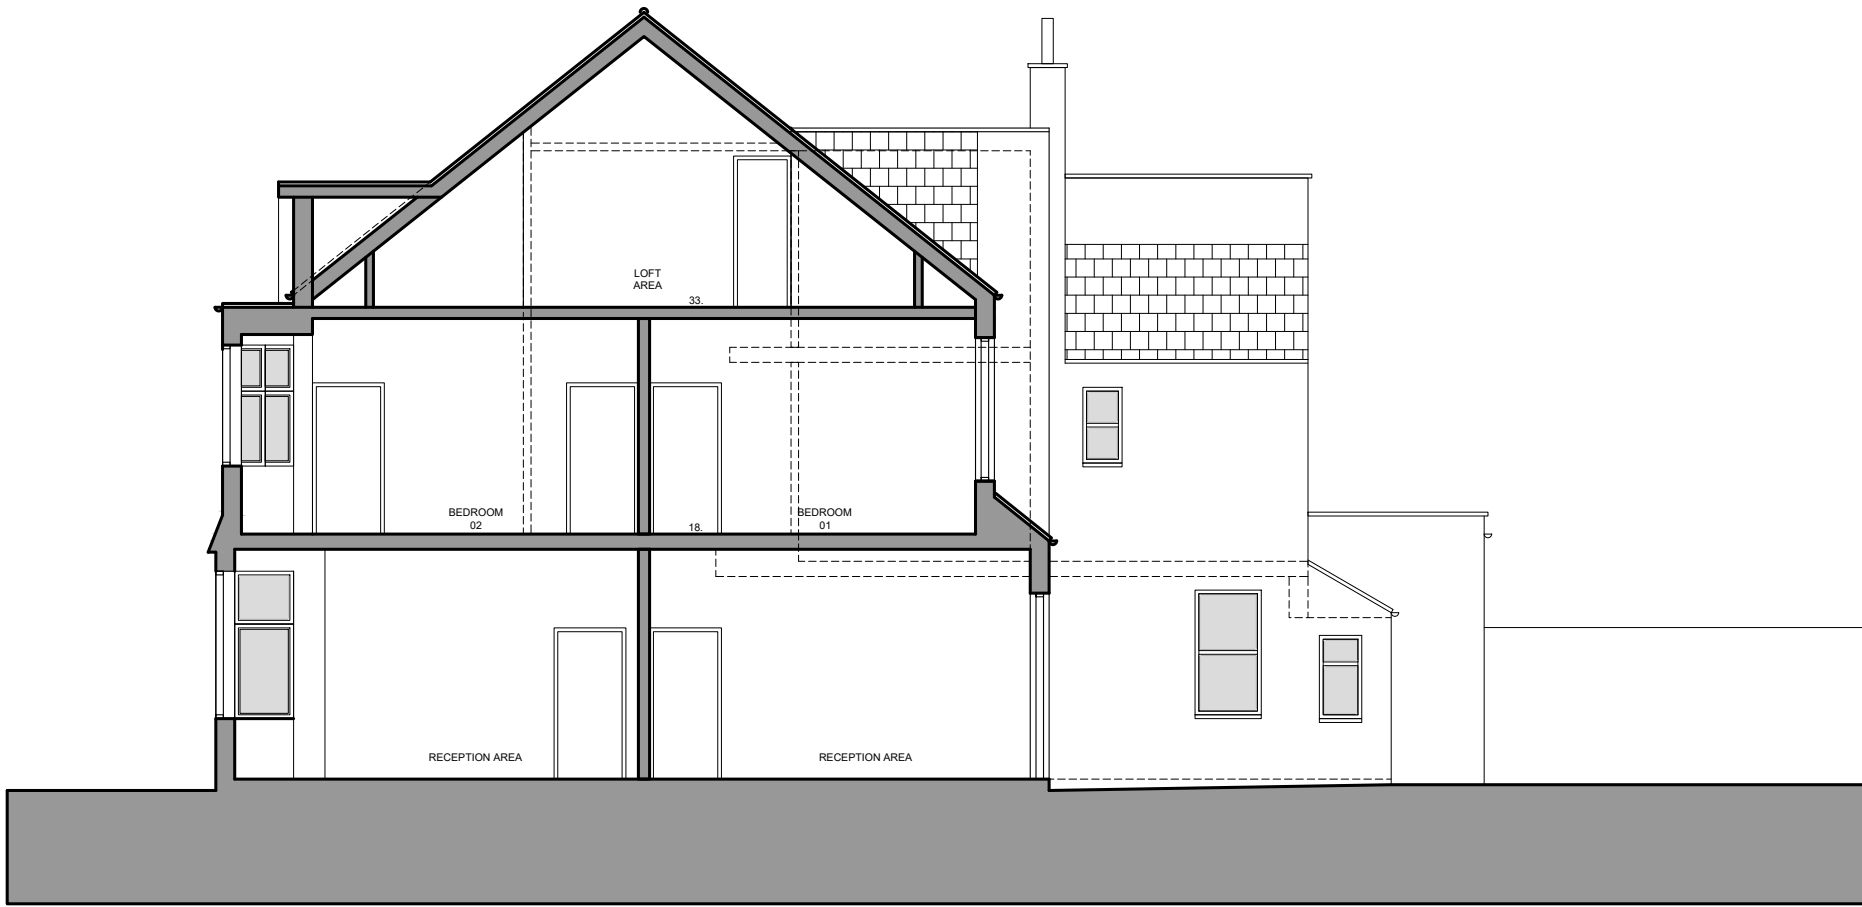

SECTION BB

 

General Notes

No.	Revision/Issue	Date


Firm Name and Address

GOAStudio London
residential architecture limited
Hoxton Mix | 86-90 Paul Street | EC2A 4NE | London


Project Name and Address

Addition of a rear roof extension, addition of a rear ground floor extension, addition of an upper floor extension, internal and external alterations to a single family dwelling.
8 Southwood Lawn Road, N6 5SF, London

Project 2303 Highgate	Sheet EXISTING
Date March 2023	SECTION BB
Scale 1:100 @ A3	2301 05

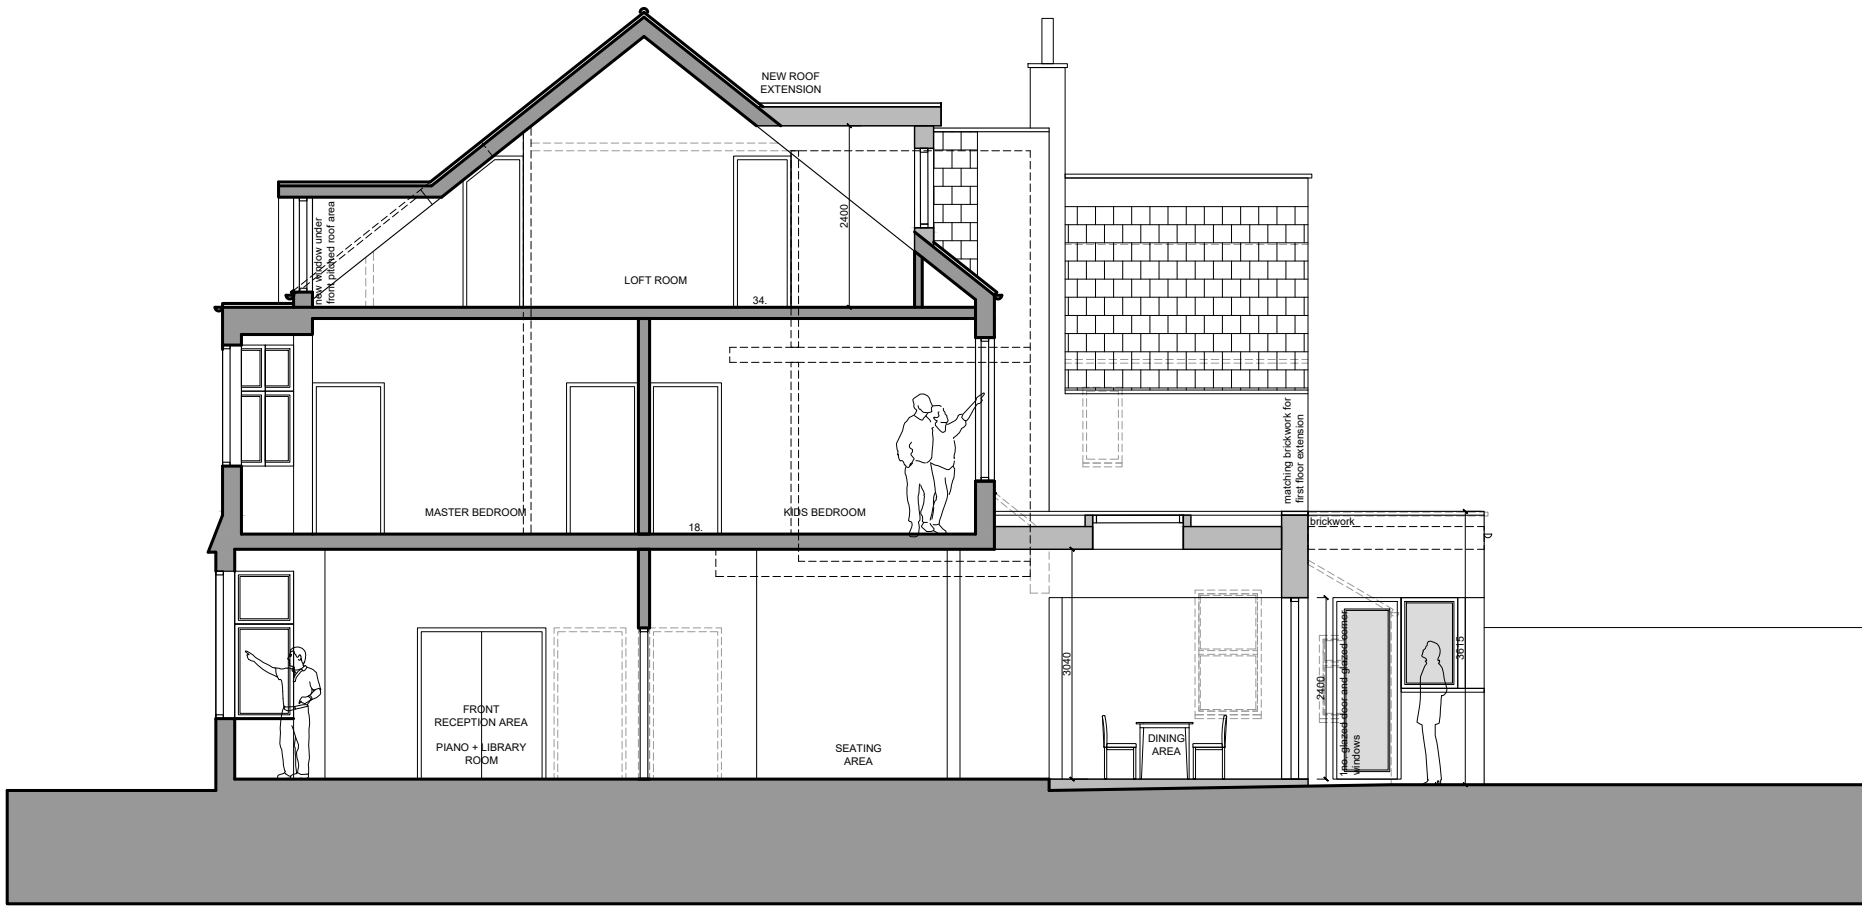

SECTION BB

 

General Notes

No.	Revision/Issue	Date
-----	----------------	------

Firm Name and Address

GOAStudio London
residential architecture limited
Hoxton Mix | 86-90 Paul Street | EC2A 4NE | London

Project Name and Address

Addition of a rear roof extension, addition of a rear ground floor extension, addition of an upper floor extension, internal and external alterations to a single family dwelling.

8 Southwood Lawn Road, N6 5SF, London

Project
2303 Highgate

Date
March 2023

Scale
1:100 @ A3

Sheet
PROPOSED


SECTION BB

2301

85



REAR ELEVATION

 

General Notes

No.	Revision/Issue	Date

Firm Name and Address

GOAStudio London

residential architecture limited

Hoxton Mix | 86-90 Paul Street | EC2A 4NE | London

Project Name and Address


Addition of a rear roof extension, addition of a rear ground floor extension, addition of an upper floor extension, internal and external alterations to a single family dwelling.

8 Southwood Lawn Road, N6 5SF, London

Project 2303 Highgate	Sheet EXISTING
Date March 2023	REAR ELEVATION
Scale 1:100 @ A3	2301 06



REAR ELEVATION

 

General Notes

No.	Revision/Issue	Date

Firm Name and Address

GOAStudio London
residential architecture limited
Hoxton Mix | 86-90 Paul Street | EC2A 4NE | London

Project Name and Address

Addition of a rear roof extension, addition of a rear ground floor extension, addition of an upper floor extension, internal and external alterations to a single family dwelling.
8 Southwood Lawn Road, N6 5SF, London

Project 2303 Highgate	Sheet PROPOSED
Date March 2023	REAR ELEVATION
Scale 1:100 @ A3	2301
	86




0 1 2 3

General Notes		
No.	Revision/Issue	Date


Firm Name and Address GOAStudio London residential architecture limited Hoxton Mix 86-90 Paul Street EC2A 4NE London
--

Project Name and Address Addition of a rear roof extension, addition of a rear ground floor extension, addition of an upper floor extension, internal and external alterations to a single family dwelling. 8 Southwood Lawn Road, N6 5SF, London
--

Project 2303 Highgate	Sheet EXISTING
Date March 2023	SIDE ELEVATION
Scale 1:100 @ A3	2301 07

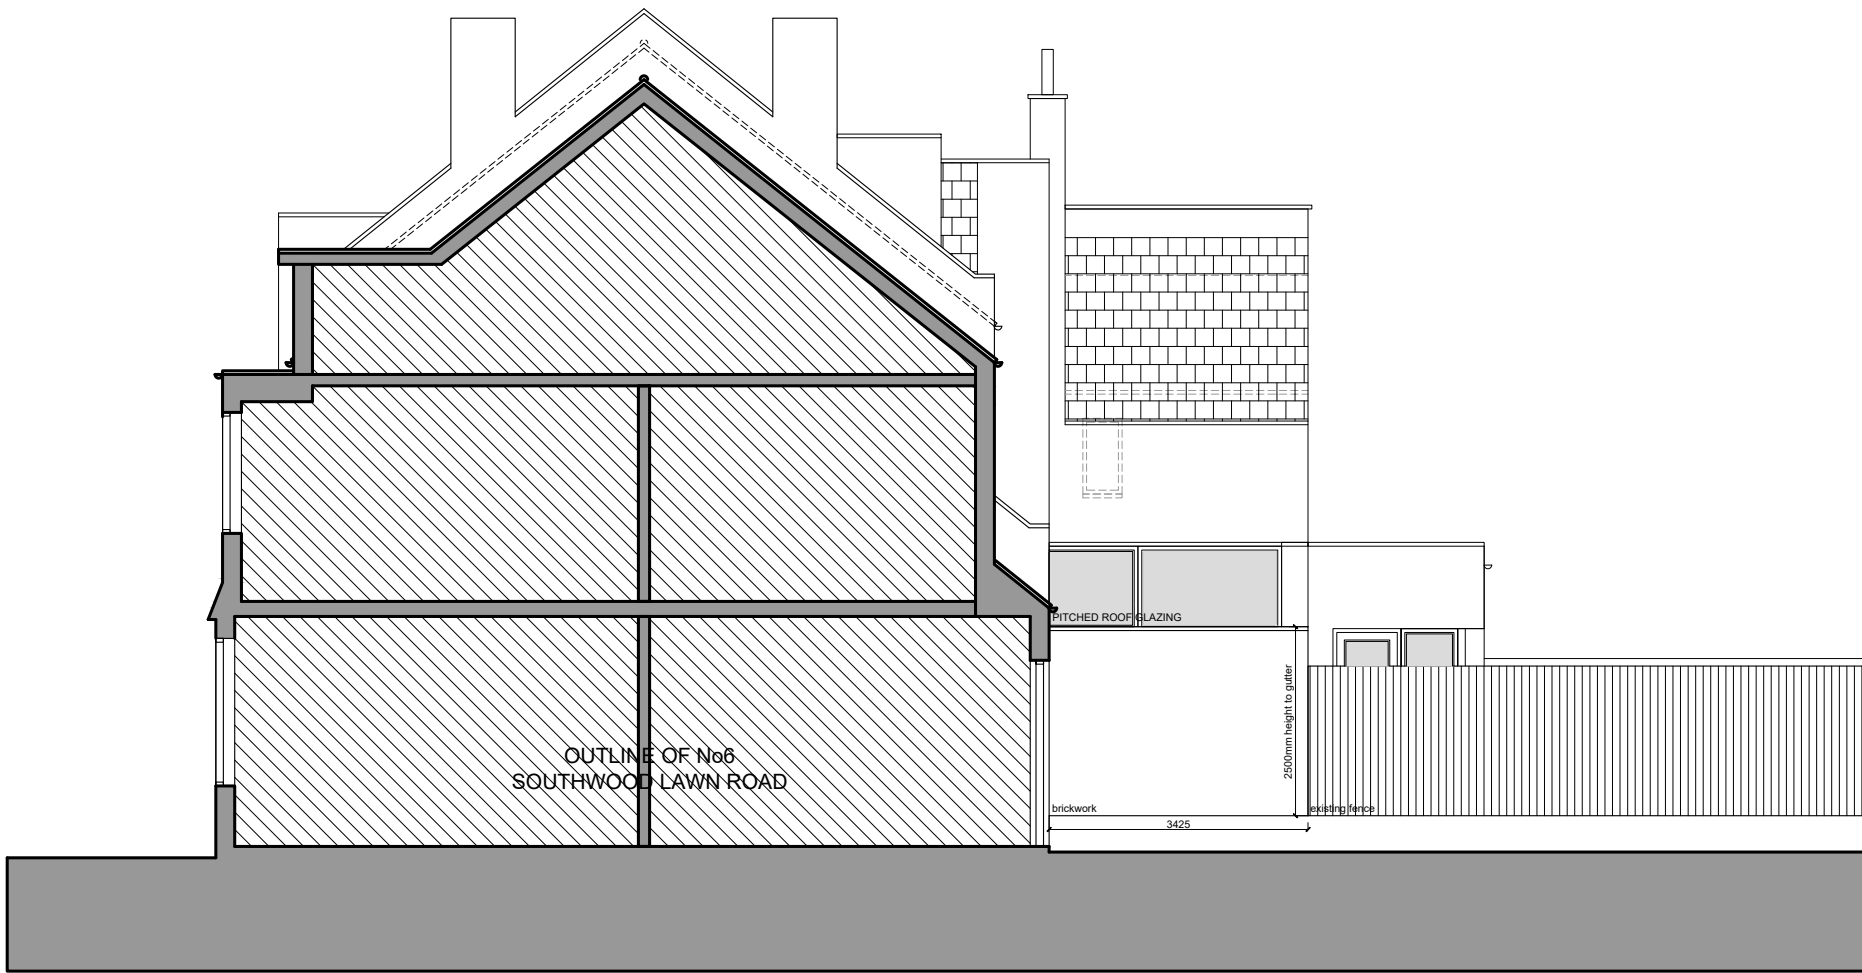

SIDE ELEVATION

 

General Notes

No.	Revision/Issue	Date
-----	----------------	------

Firm Name and Address

GOAStudio London
residential architecture limited
Hoxton Mix | 86-90 Paul Street | EC2A 4NE | London

Project Name and Address

Addition of a rear roof extension, addition of a rear ground floor extension, addition of an upper floor extension, internal and external alterations to a single family dwelling.
8 Southwood Lawn Road, N6 5SF, London

Project 2303 Highgate	Sheet PROPOSED
Date March 2023	SIDE ELEVATION
Scale 1:100 @ A3	2301 87