


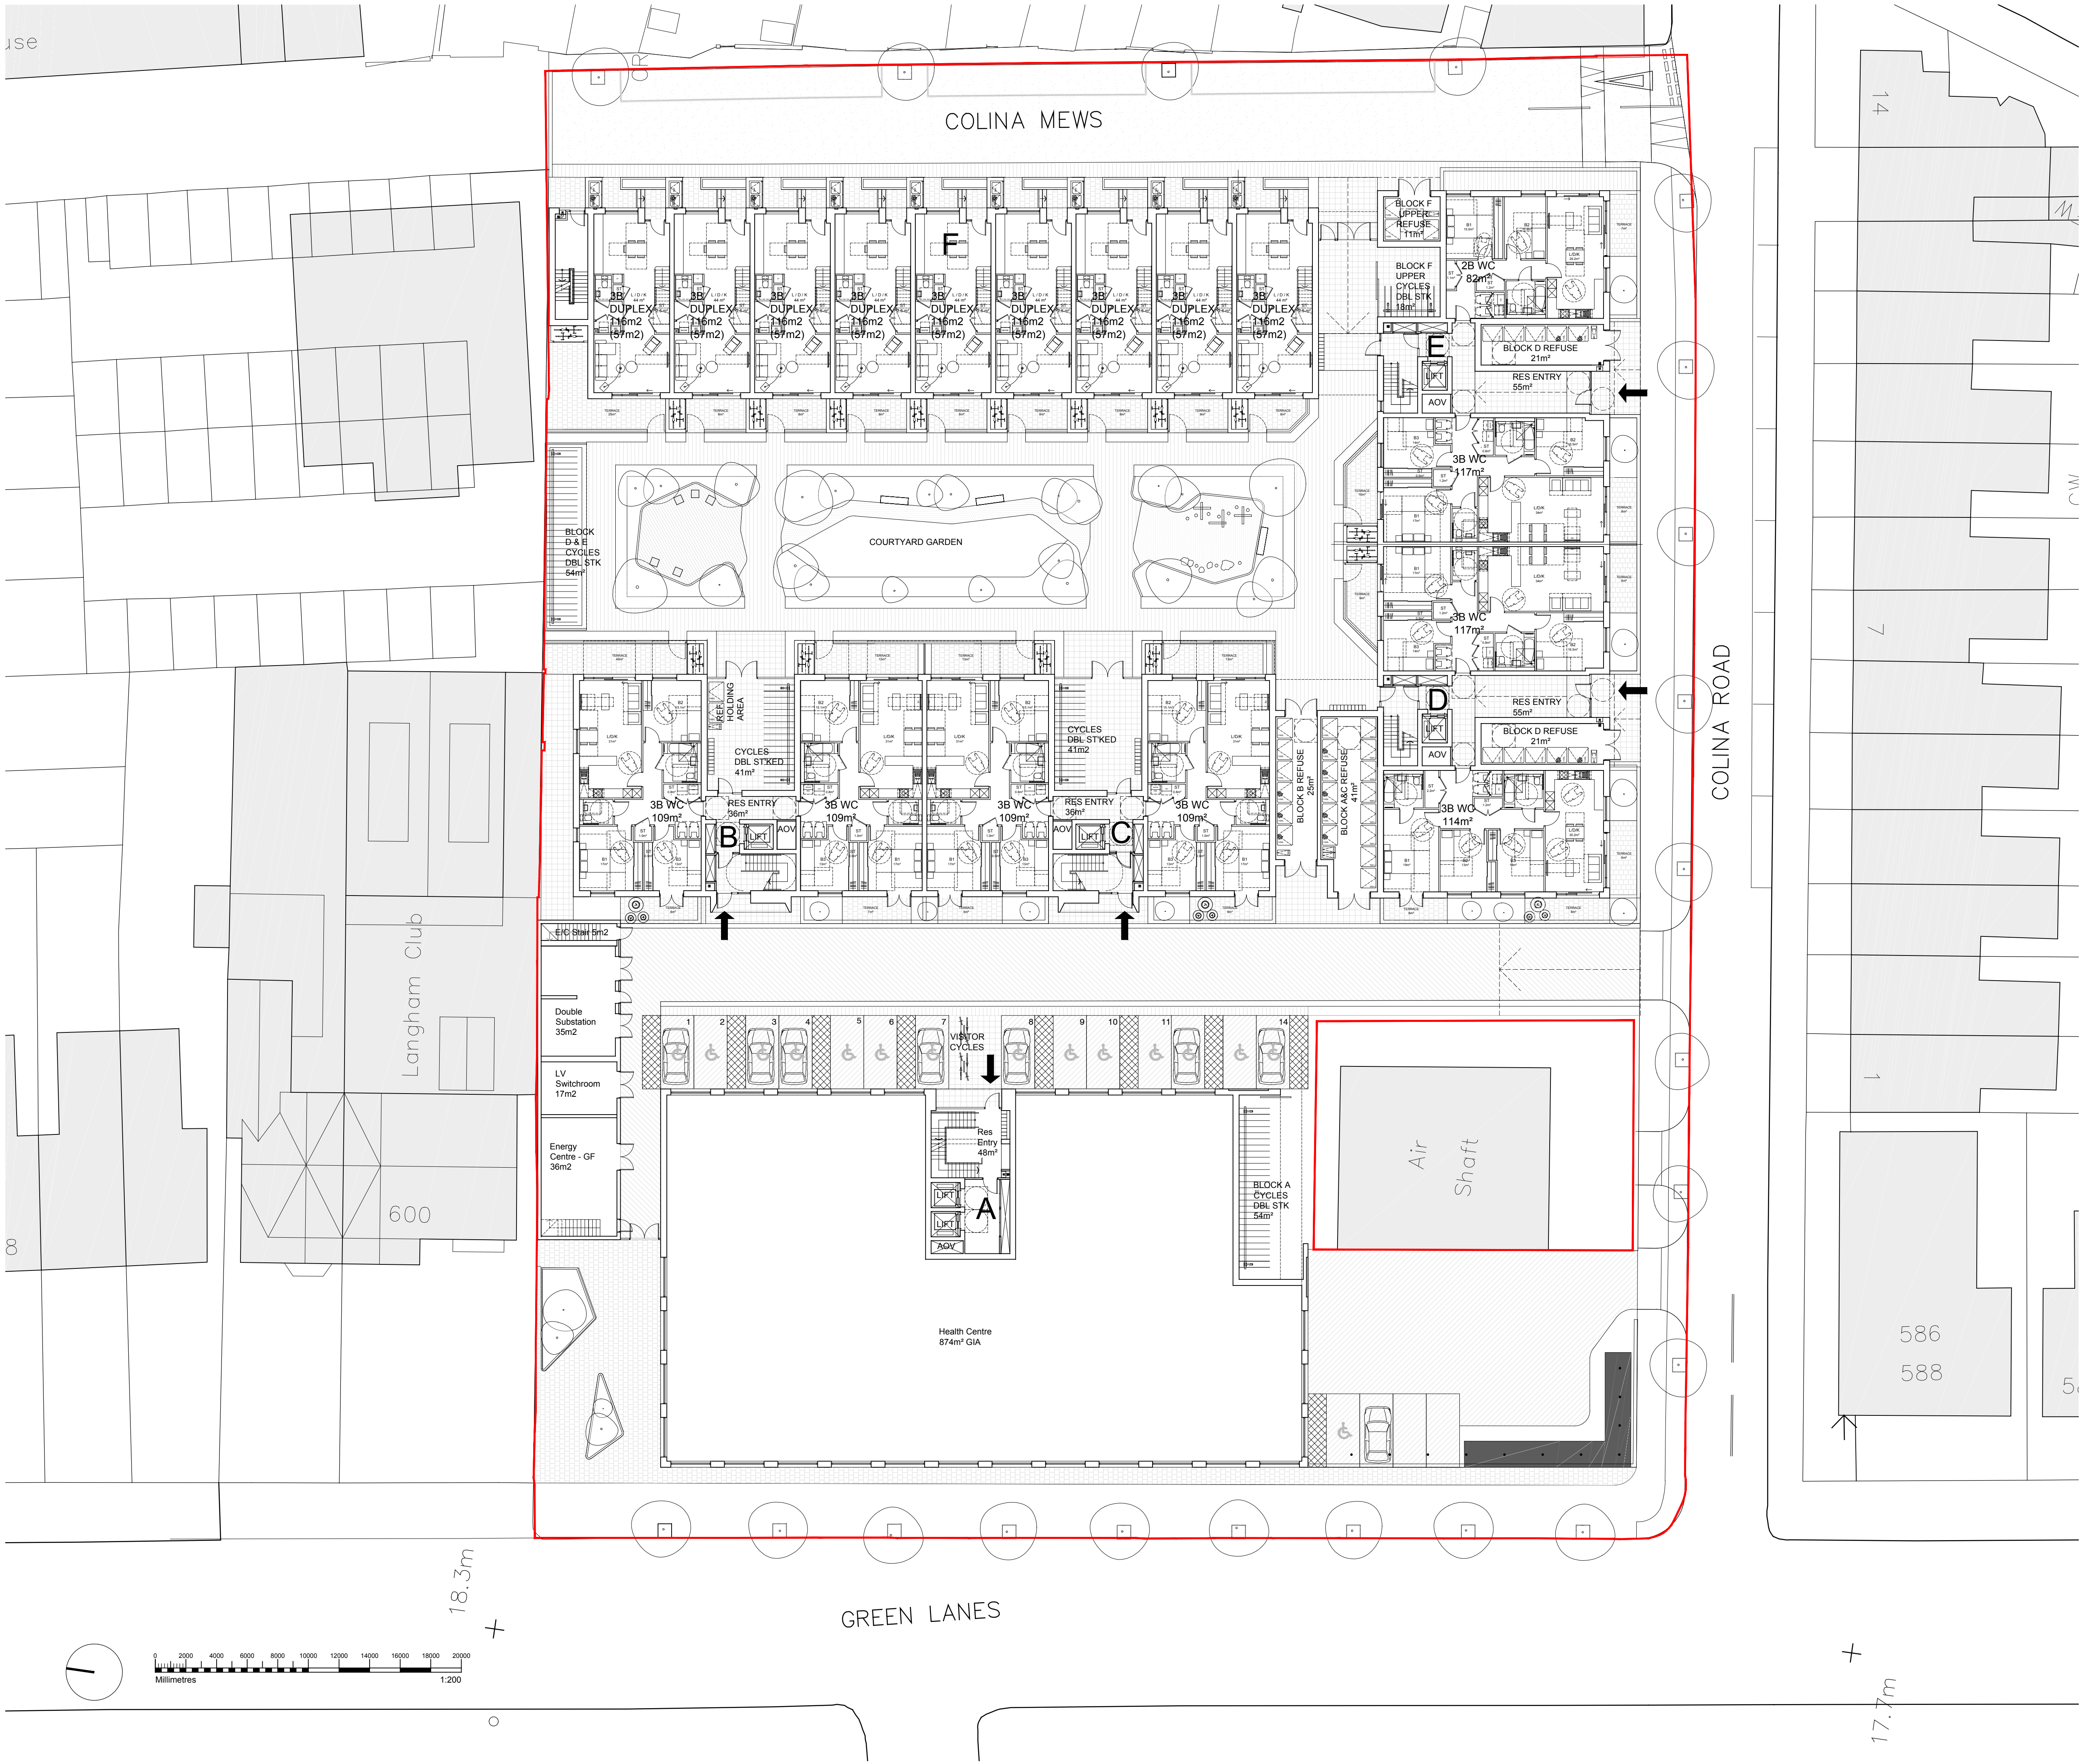

GENERAL NOTES

This drawing is © 2014 PTE architects

Use figured dimensions only. DO NOT SCALE.

All dimensions are in millimetres unless noted otherwise

All levels are in metres above ordnance datum unless noted otherwise

This drawing must be read in conjunction with all other relevant drawings and specifications from the Architect and other consultants

If in doubt, ask

rev	date	description	drawn	audited
1	09.06.2016	Issued for planning	DH	DPD

PLANNING

Pollard Thomas Edwards

Dieppe Wharf
38 Graham Street
London N1 6JX
020 7336 7777
forename.surname@pte.co.uk
@ptearchitects
www.pollardthomasedwards.co.uk

project	590-598 Green Lanes Haringey, London	job no.	16-028	drawn	DH	audited	DPD	scale	1:200@A1	date	Jun'16
drawing title	General Arrangement Ground Floor Plan	drawing number	028_PL_007	revision	/						

\\PTFILESERVER\PROJECTS\16-028 590-598 GREEN LANES\RECORDS\OUT\2016-06-29 PLANNING SET_JUNE_2016\028_PL_007.DWG