




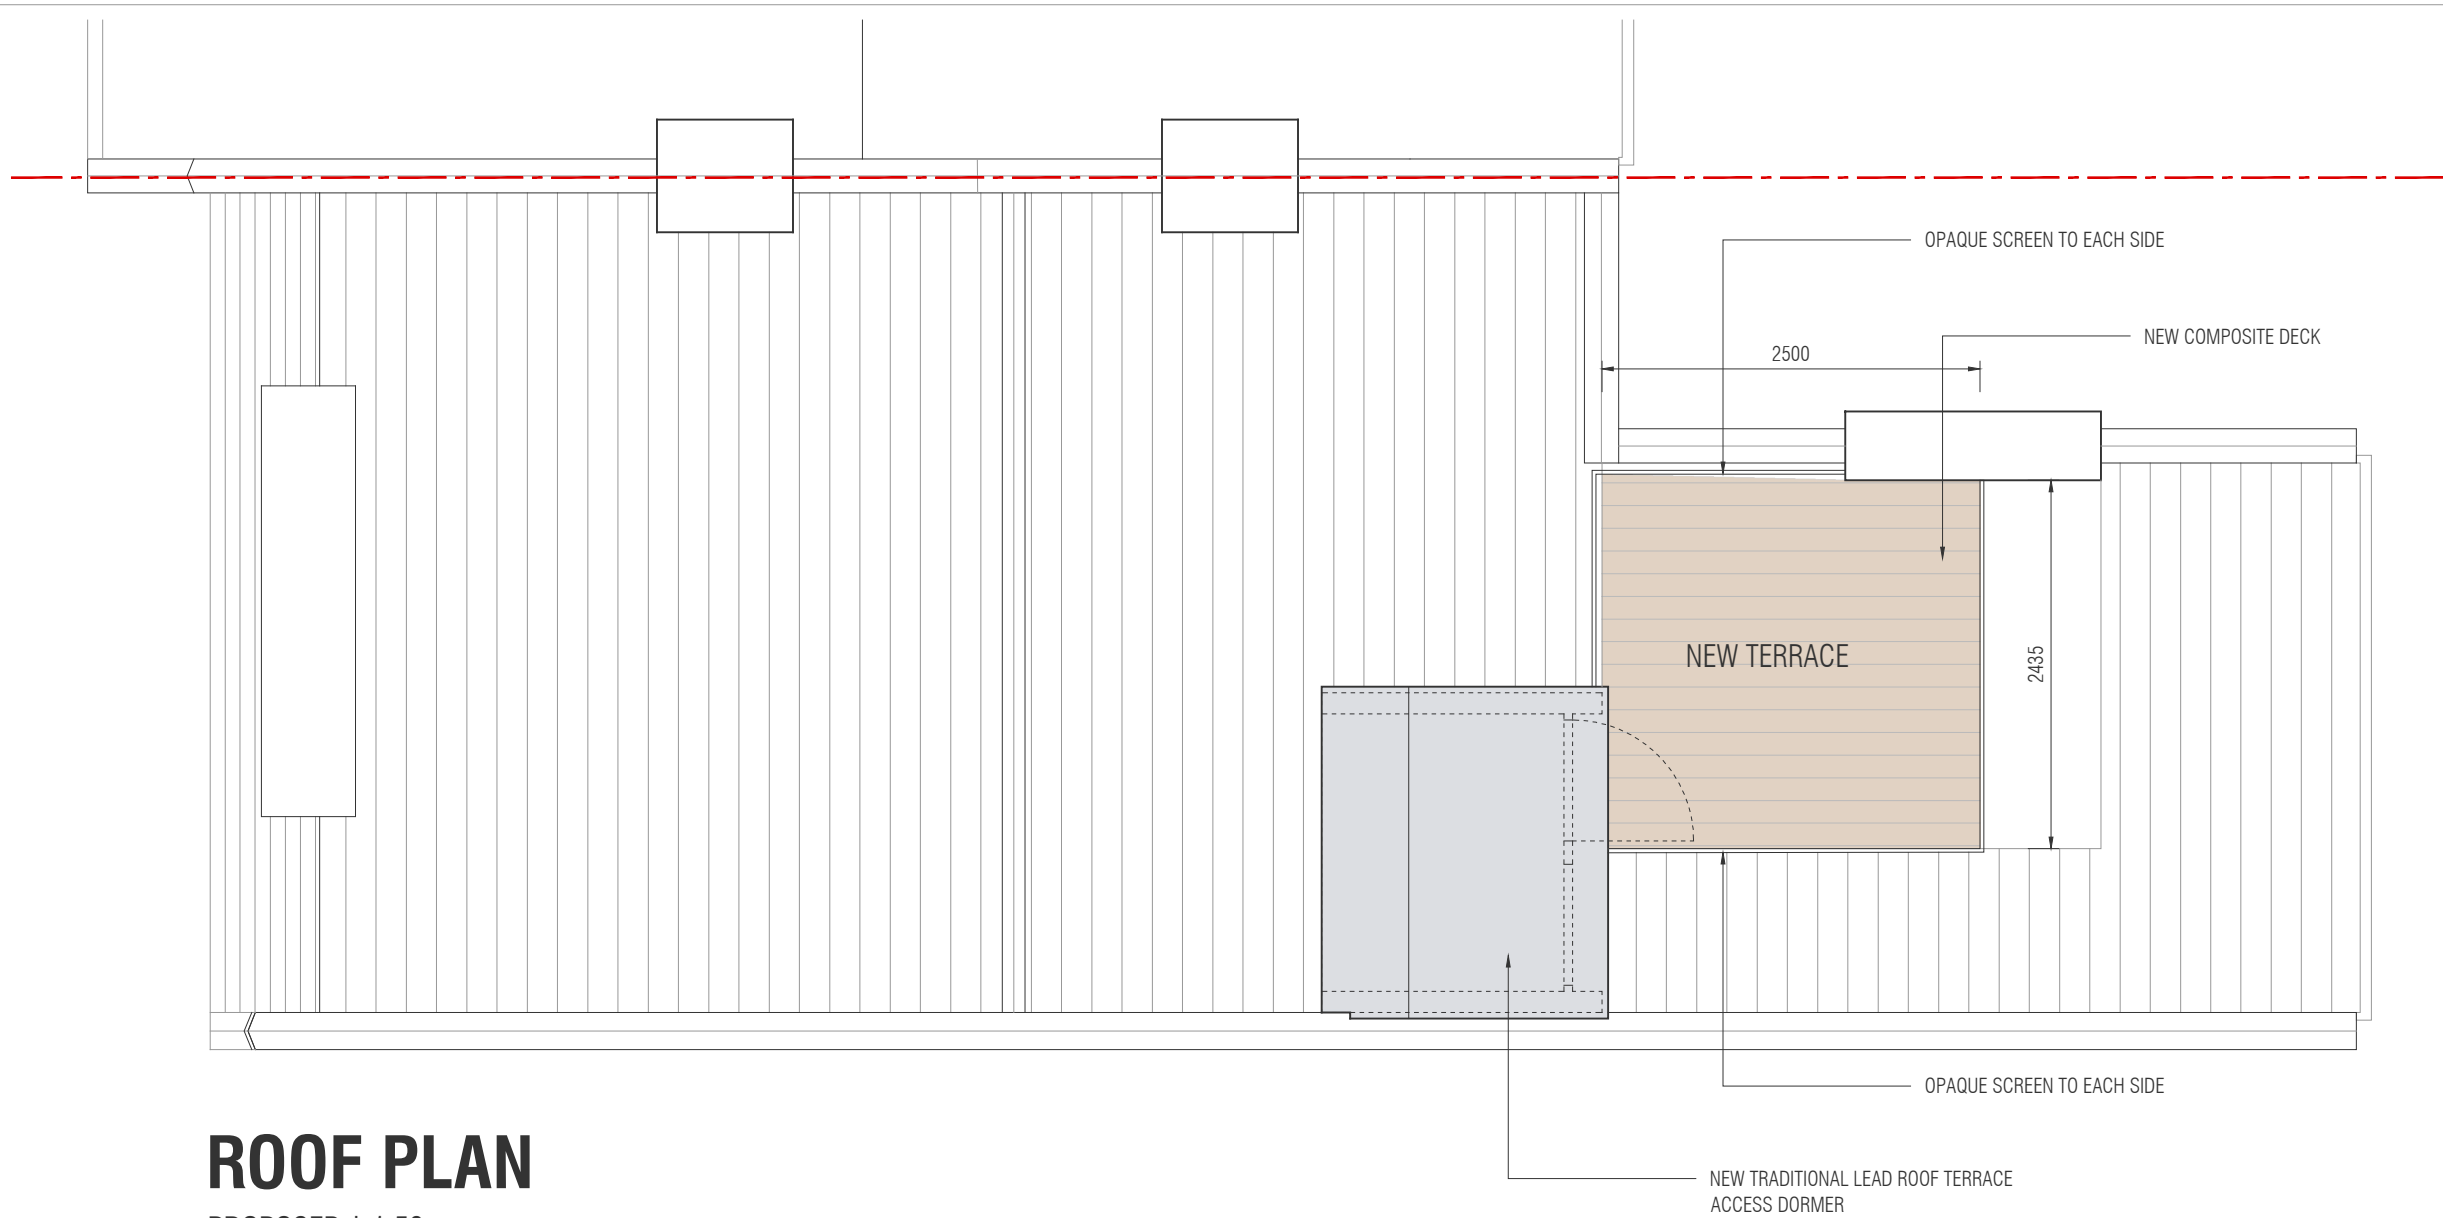

ROOF PLAN
PROPOSED | 1:50

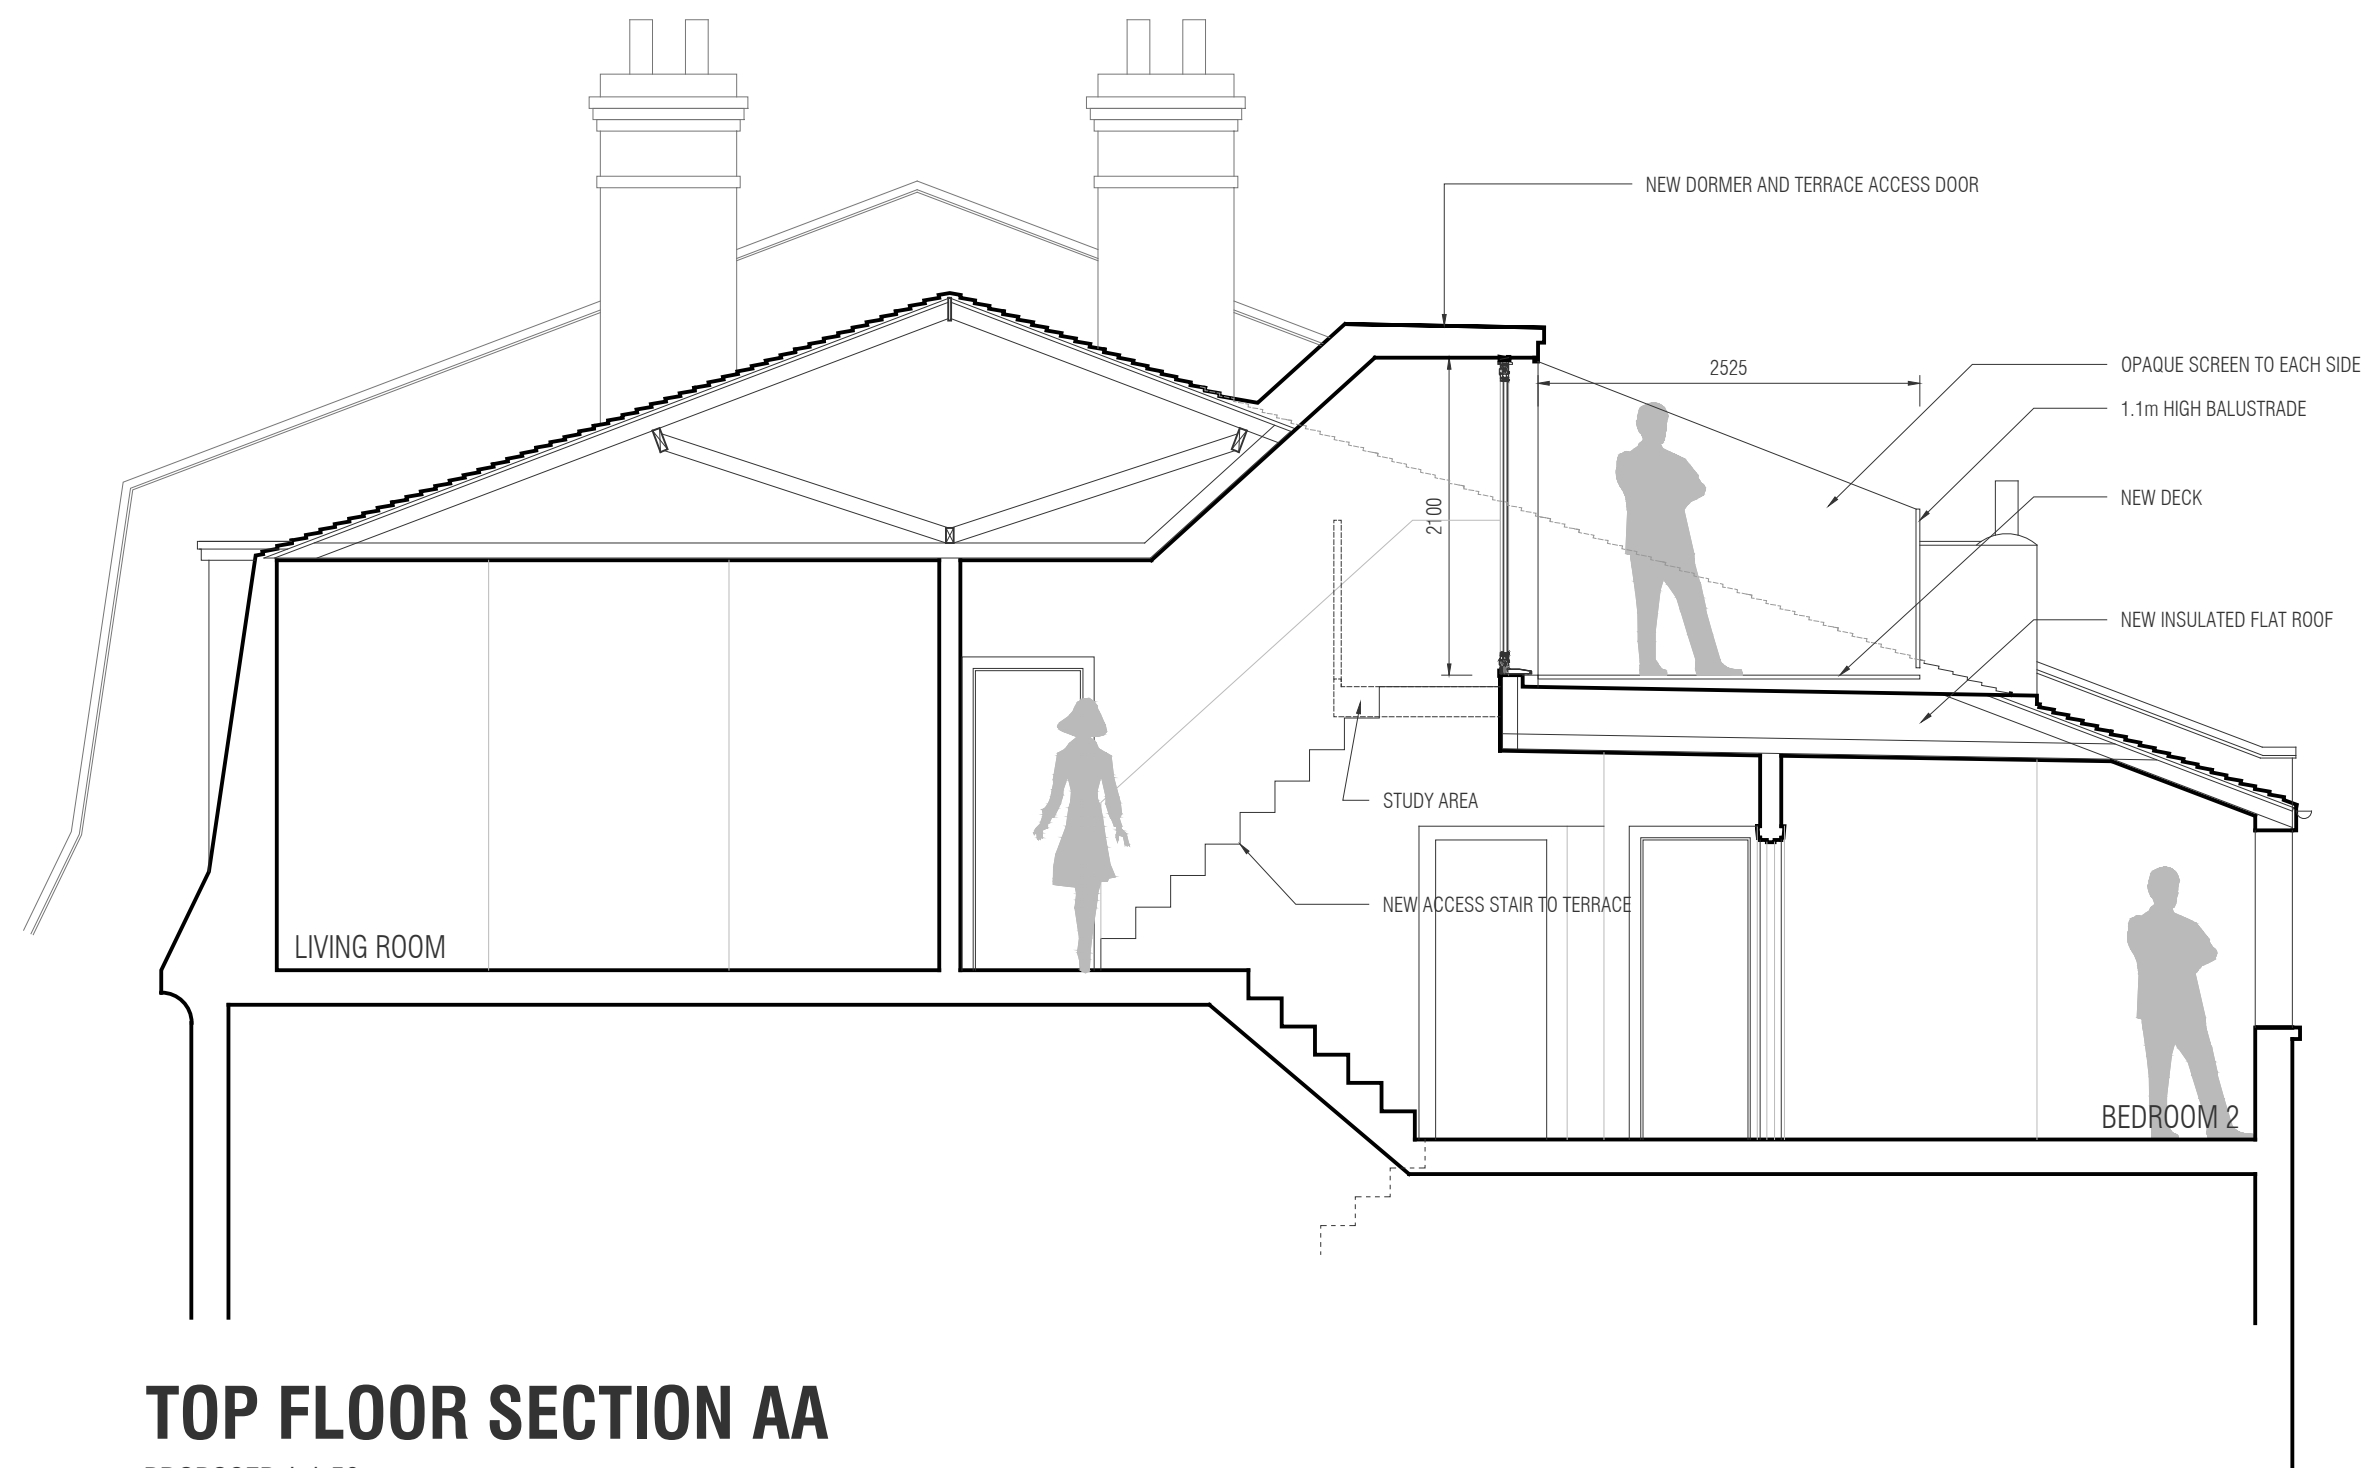


TOP FLOOR SECTION AA
PROPOSED | 1:50

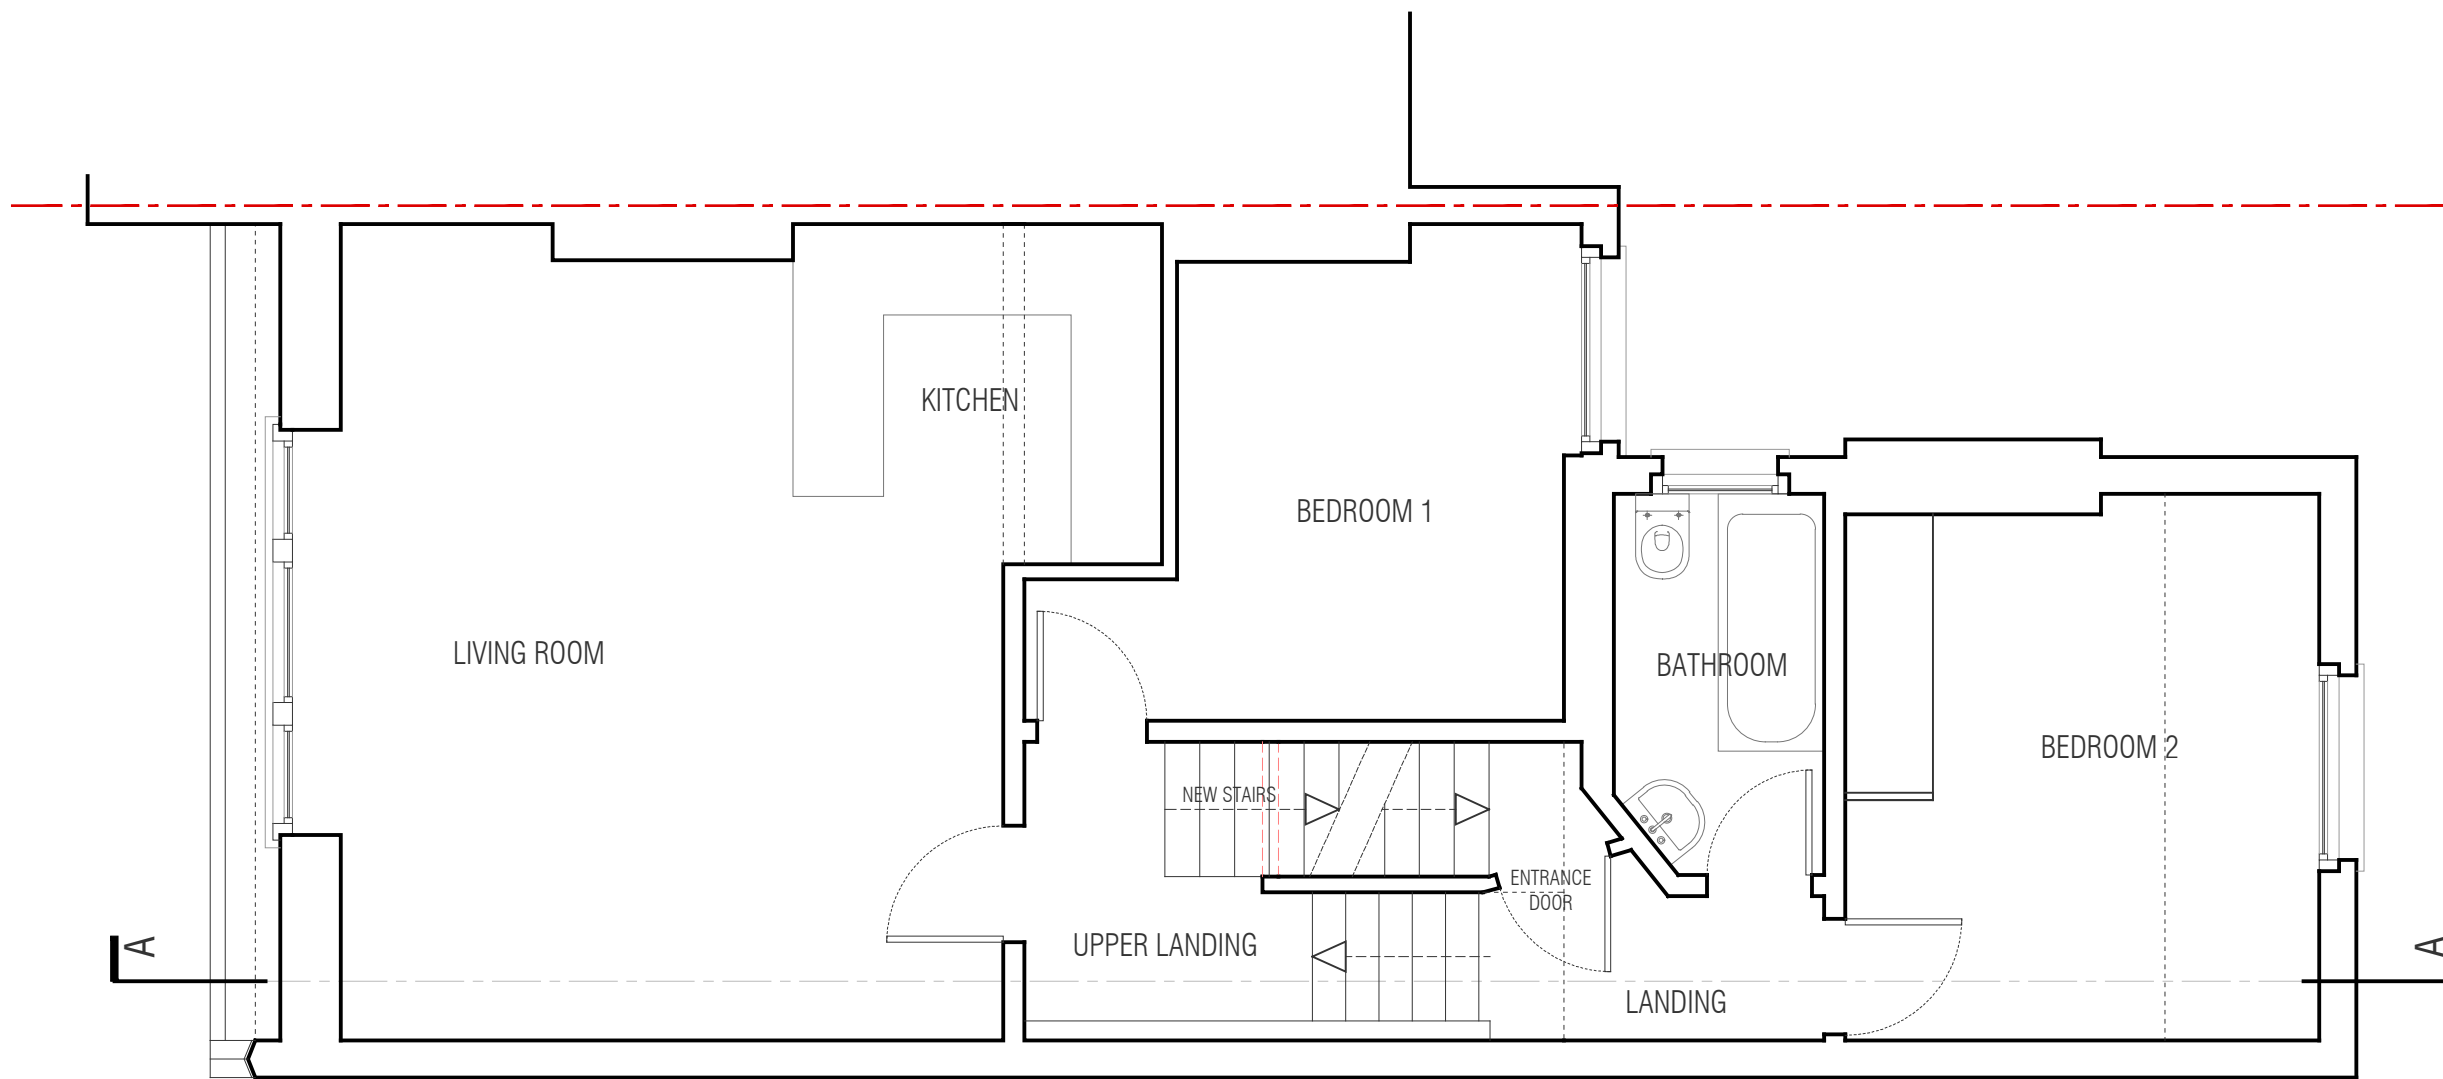


TOP FLOOR FLAT LAYOUT
PROPOSED | 1:50



SITE LOCATION PLAN
PROPOSED | 1:1250

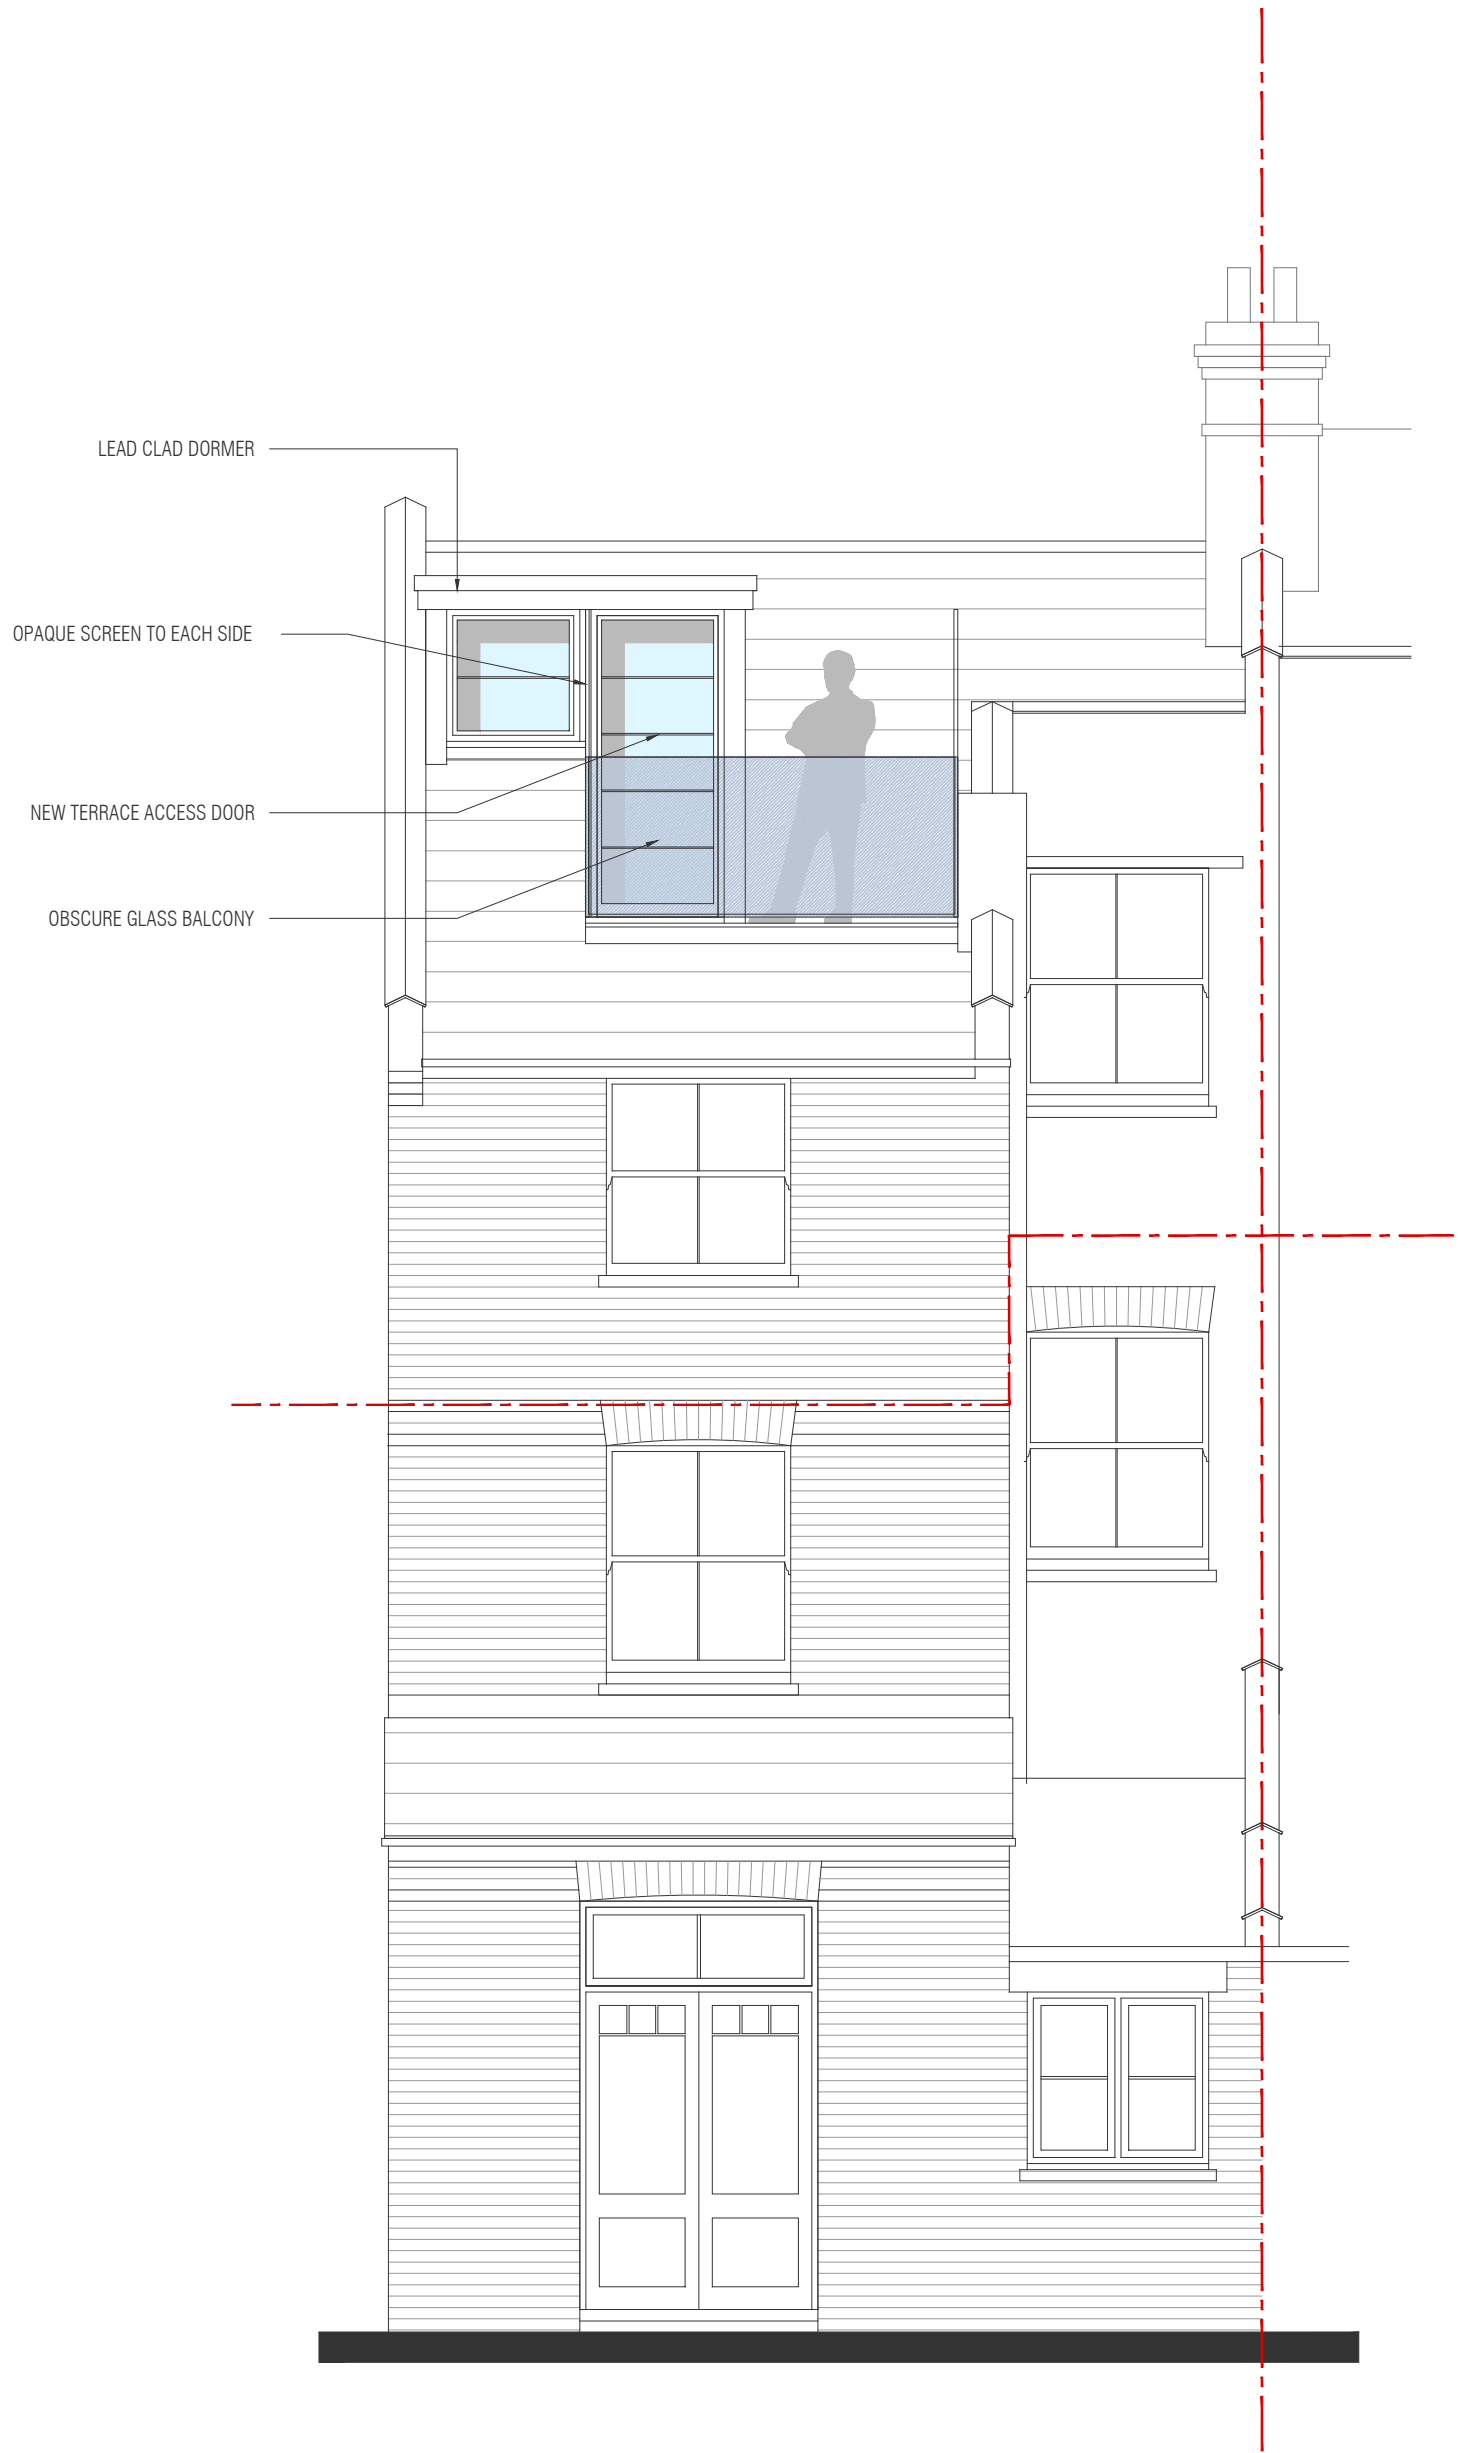

REAR ELEVATION
PROPOSED | 1:50

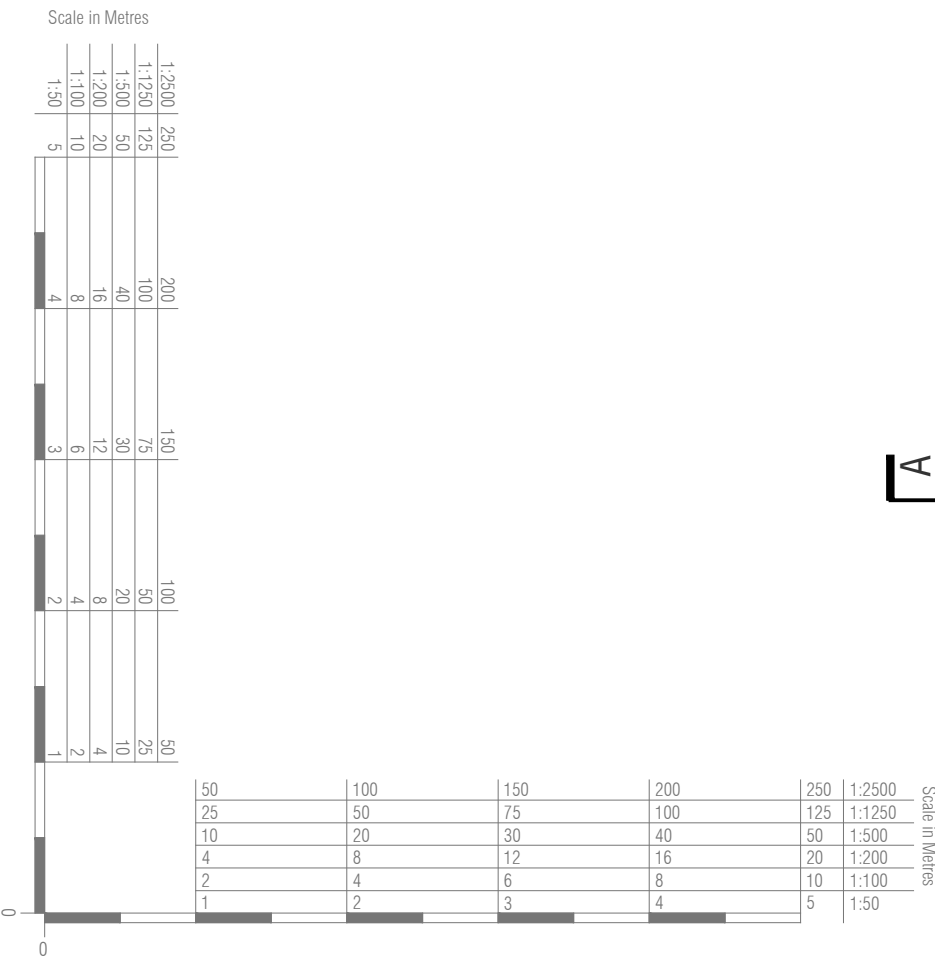

Amendments:	
Drawing type:	
PLANNING	
Client:	
Project:	
35 MILTON AVENUE	
N6 5QF	
Title:	
PROPOSED PLANS	
Scale: 1:50 @ A1	Date: MARCH 2023
Drawn: CPH	Checked:
Orig.no: 2301.002	Rev:
H3	