






SITE LOCATION PLAN
EXISTING | 1:1250

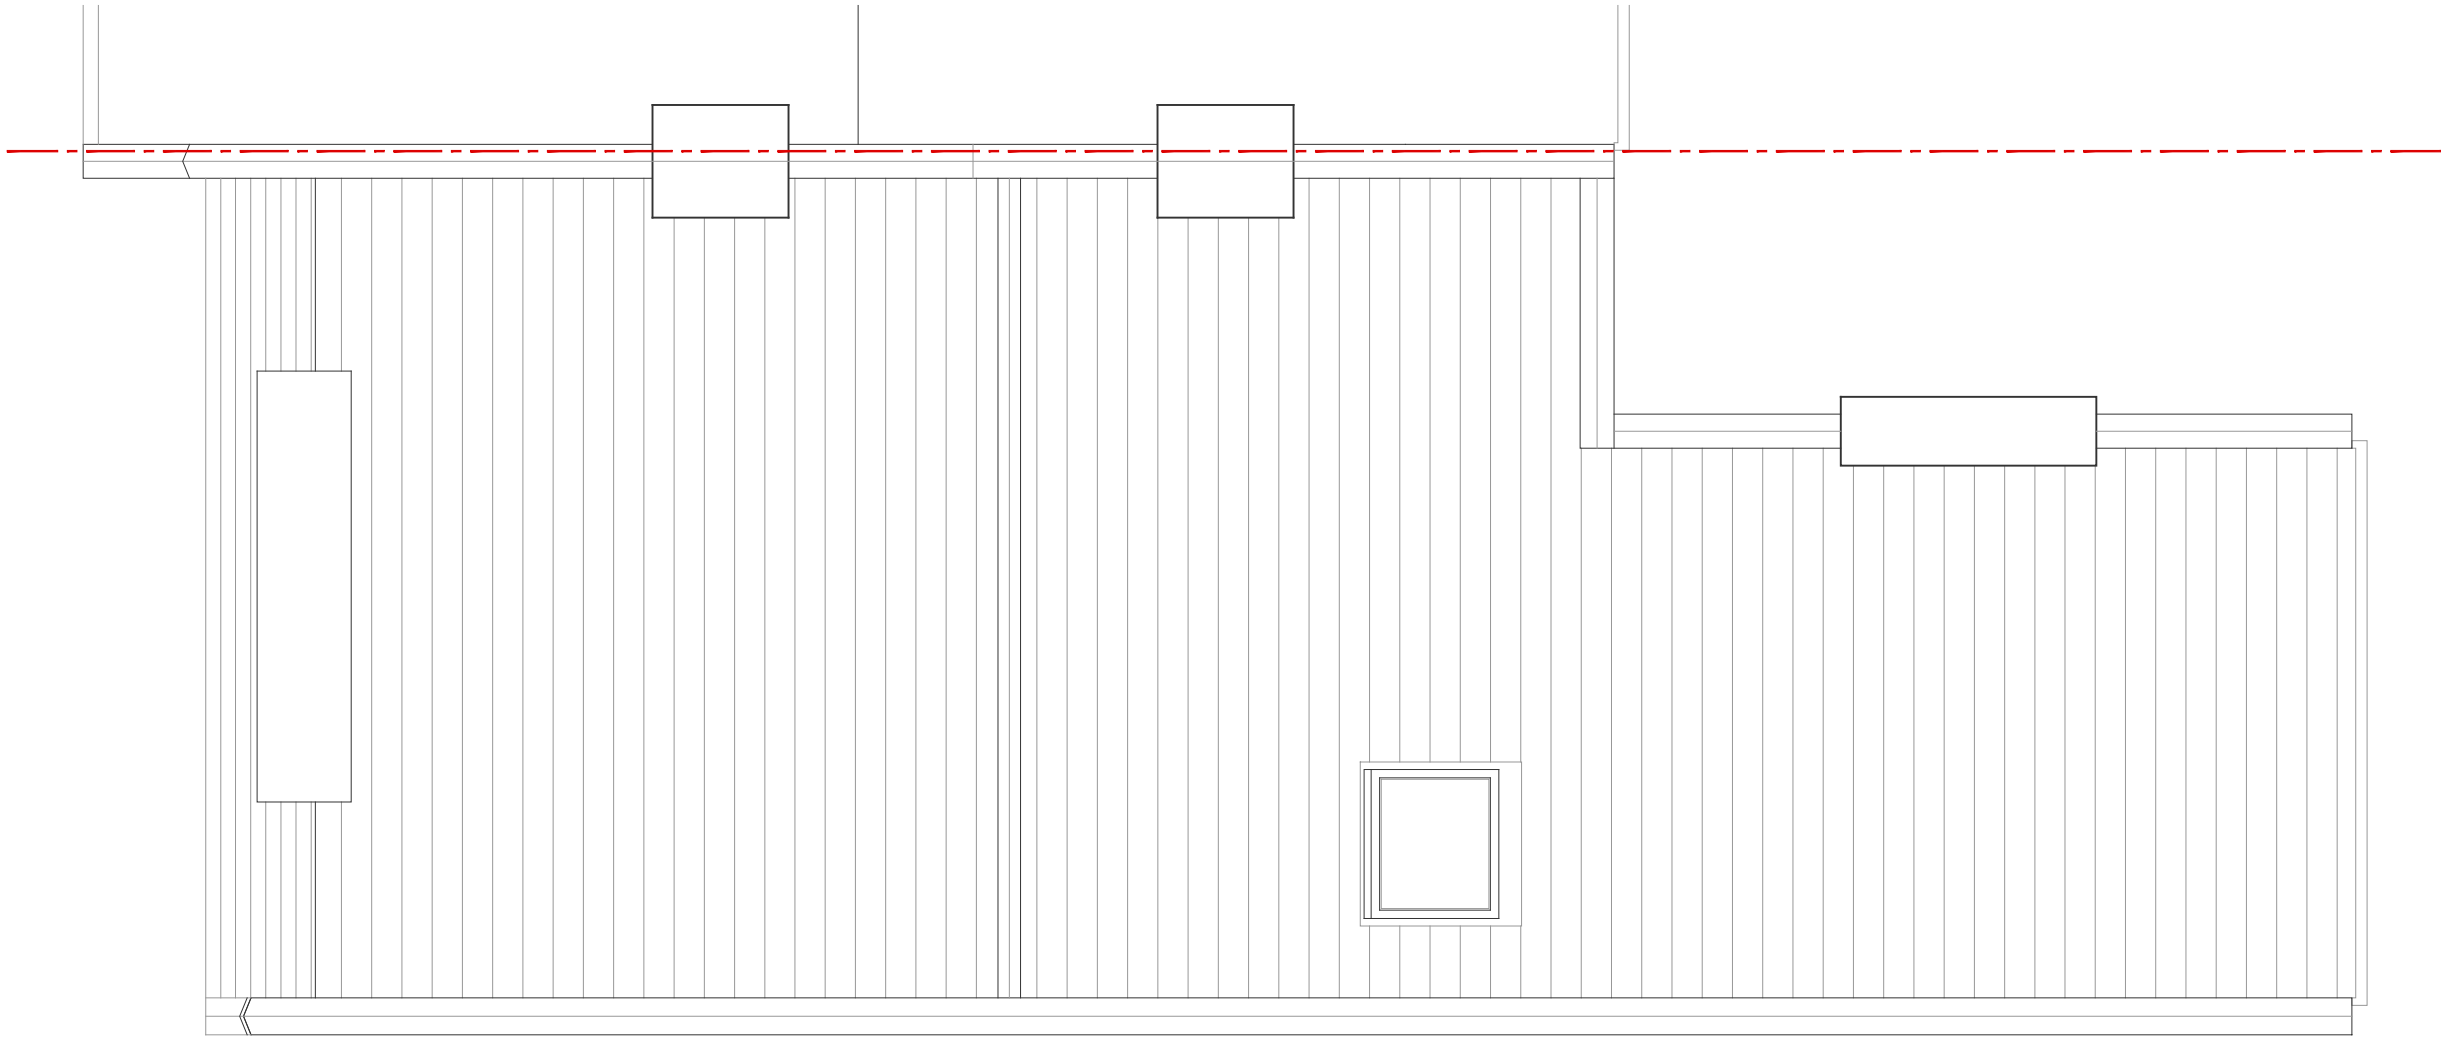

ROOF PLAN
EXISTING | 1:50

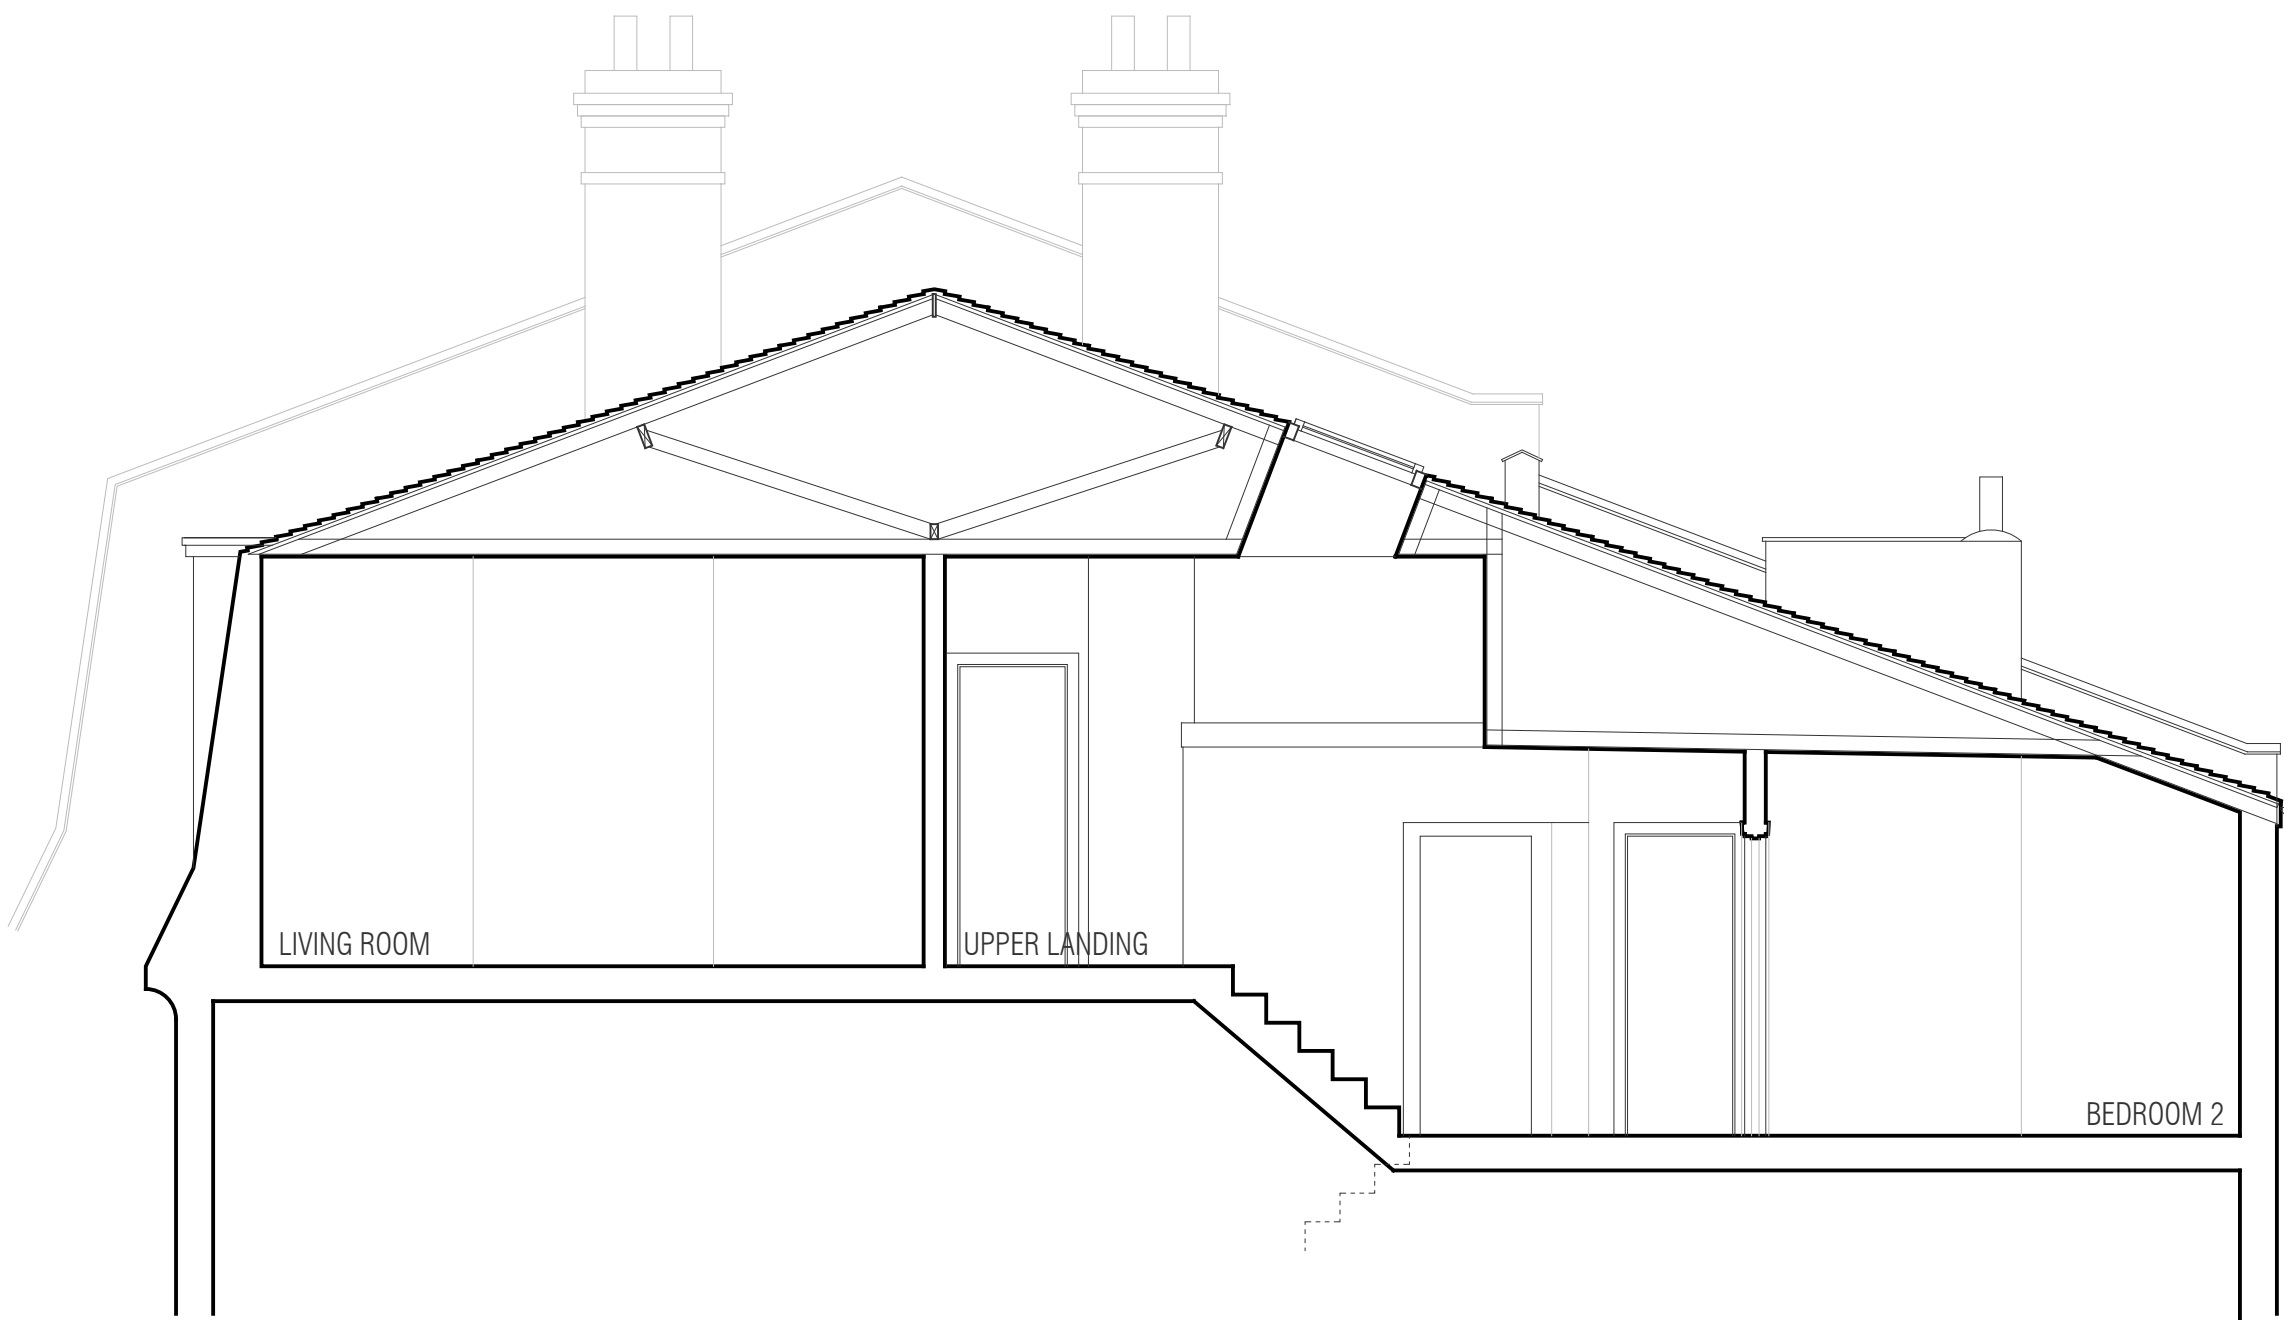


TOP FLOOR SECTION AA
EXISTING | 1:50

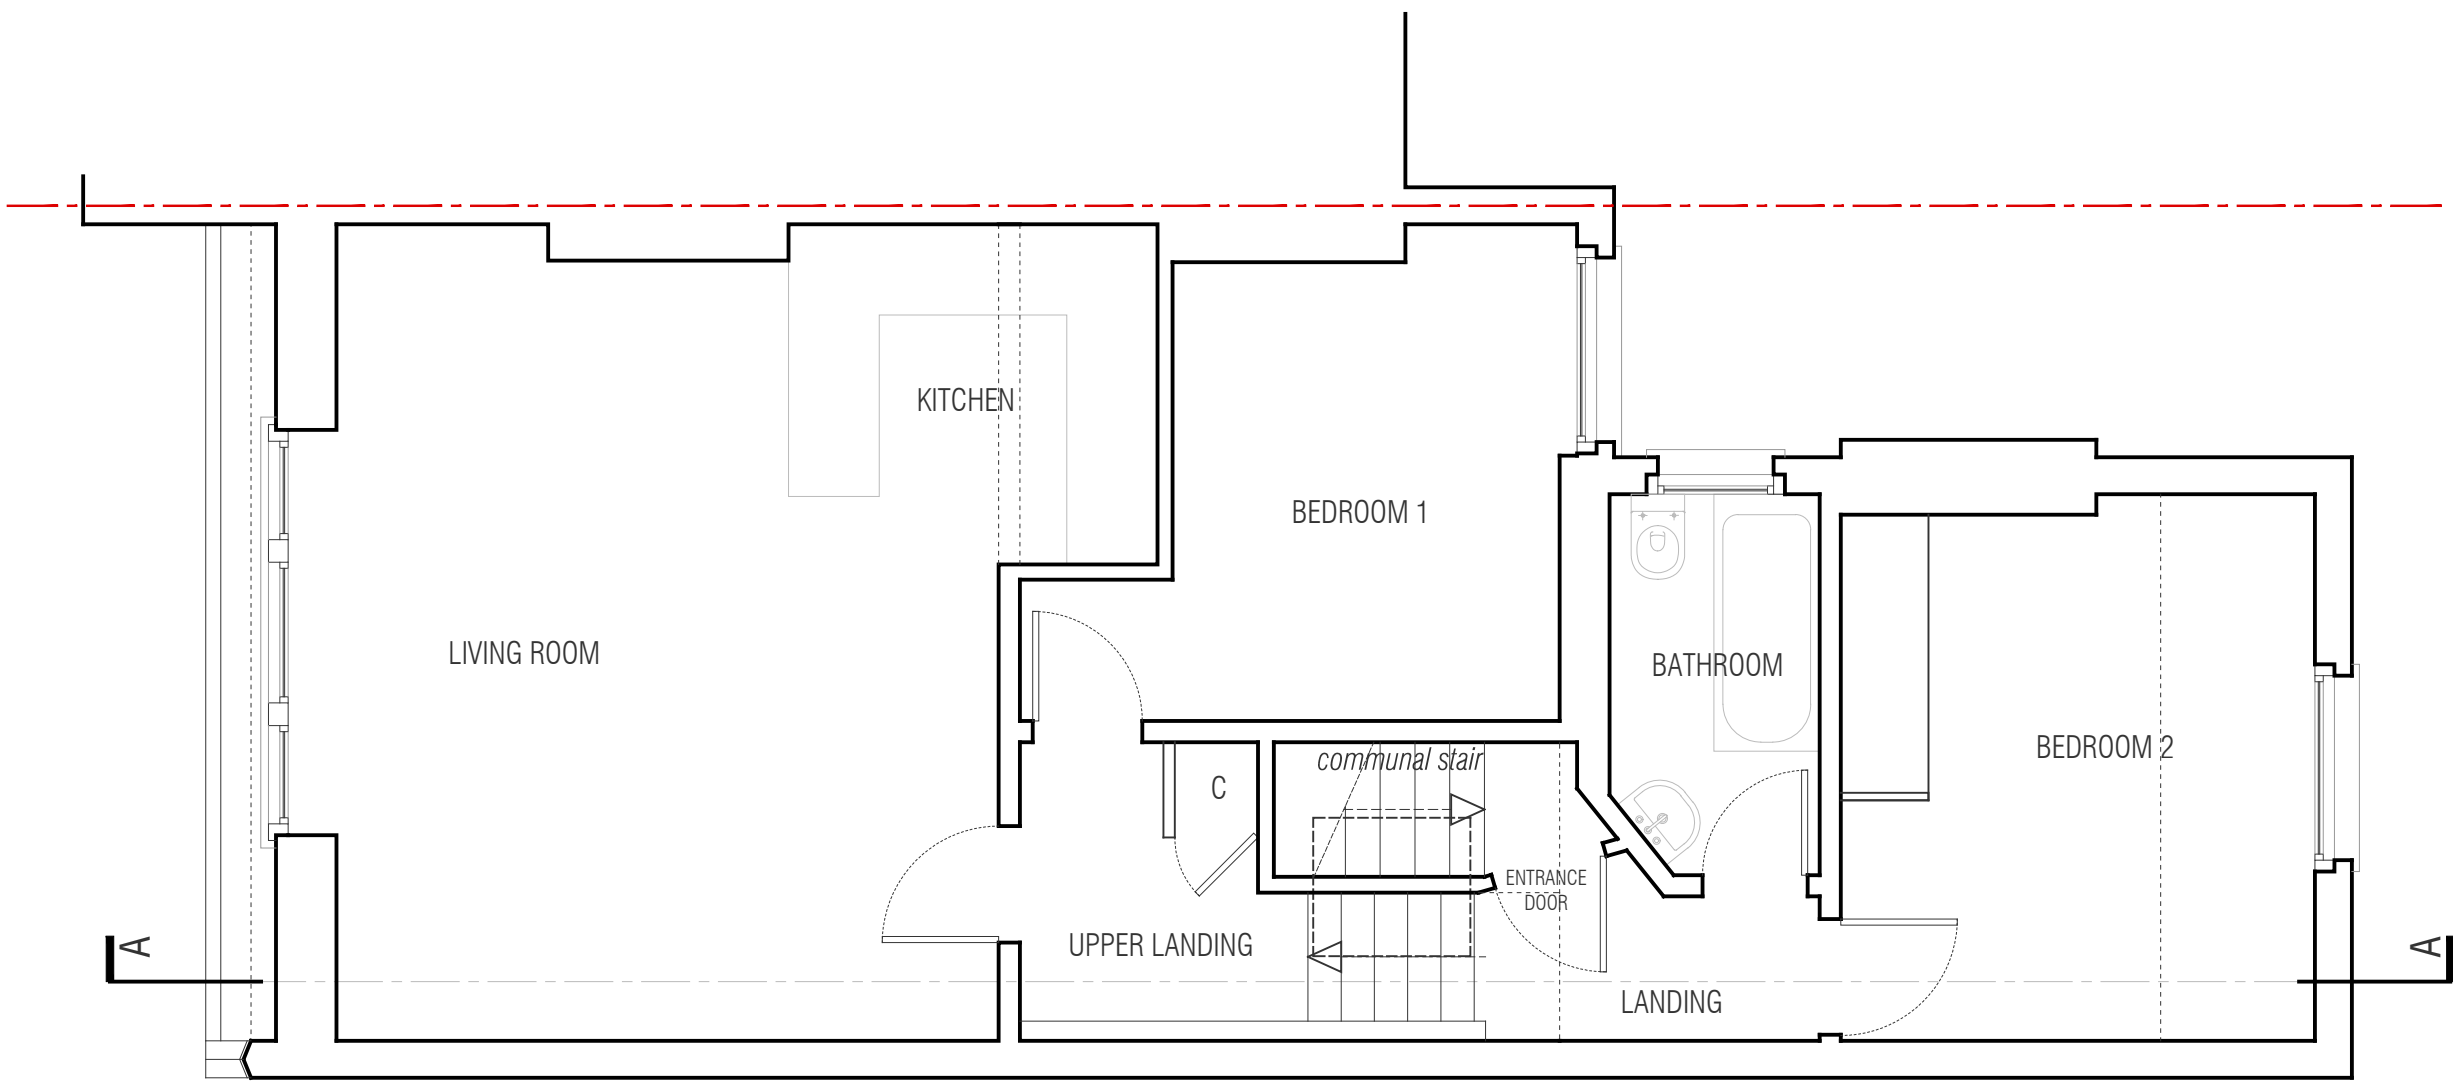

TOP FLOOR FLAT LAYOUT
EXISTING | 1:50



REAR ELEVATION
EXISTING | 1:50

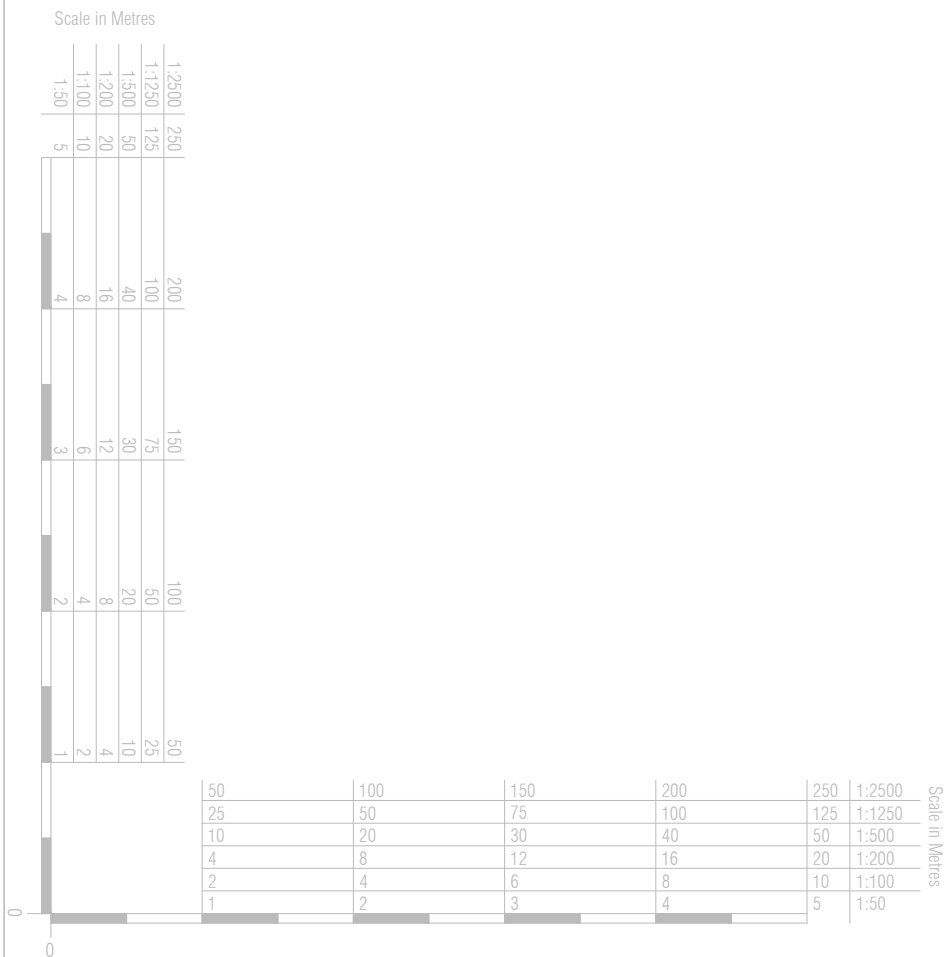

Amendments:

Drawing type:

PLANNING

Client:

Project:

35 MILTON AVENUE
N6 5QF

Title:

EXISTING PLANS

Scale: 1:50 @ A1

Date: MARCH 2023

Drawn: CPH

Checked:

Orig.no: 2301.001

Rev: