




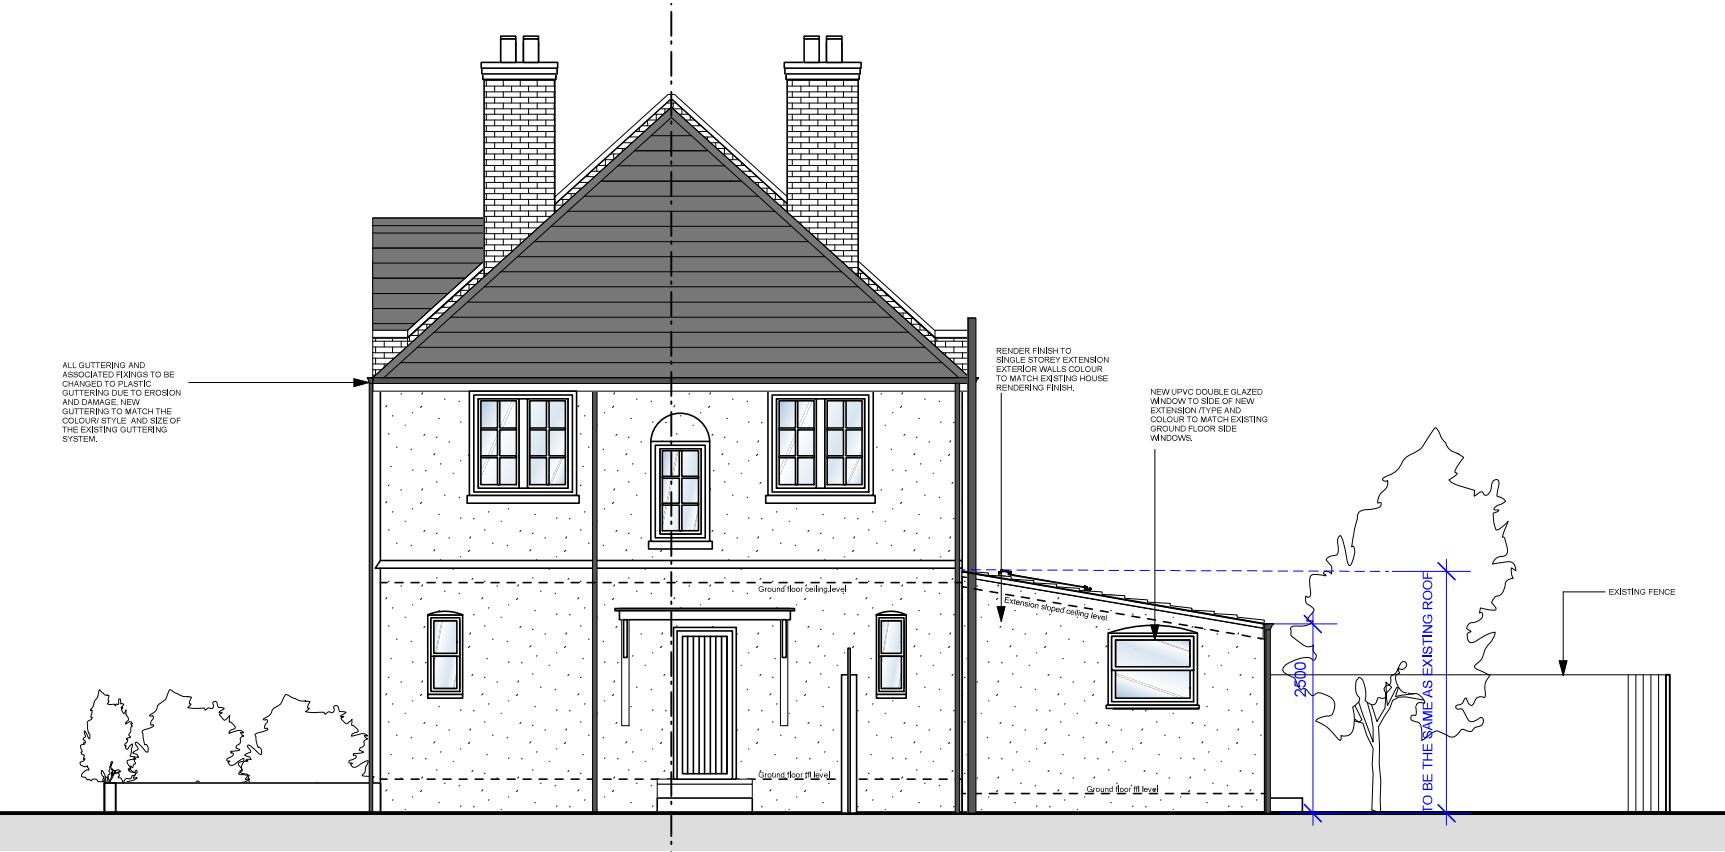

PROPOSED SIDE ELEVATION BB
scale 1:100

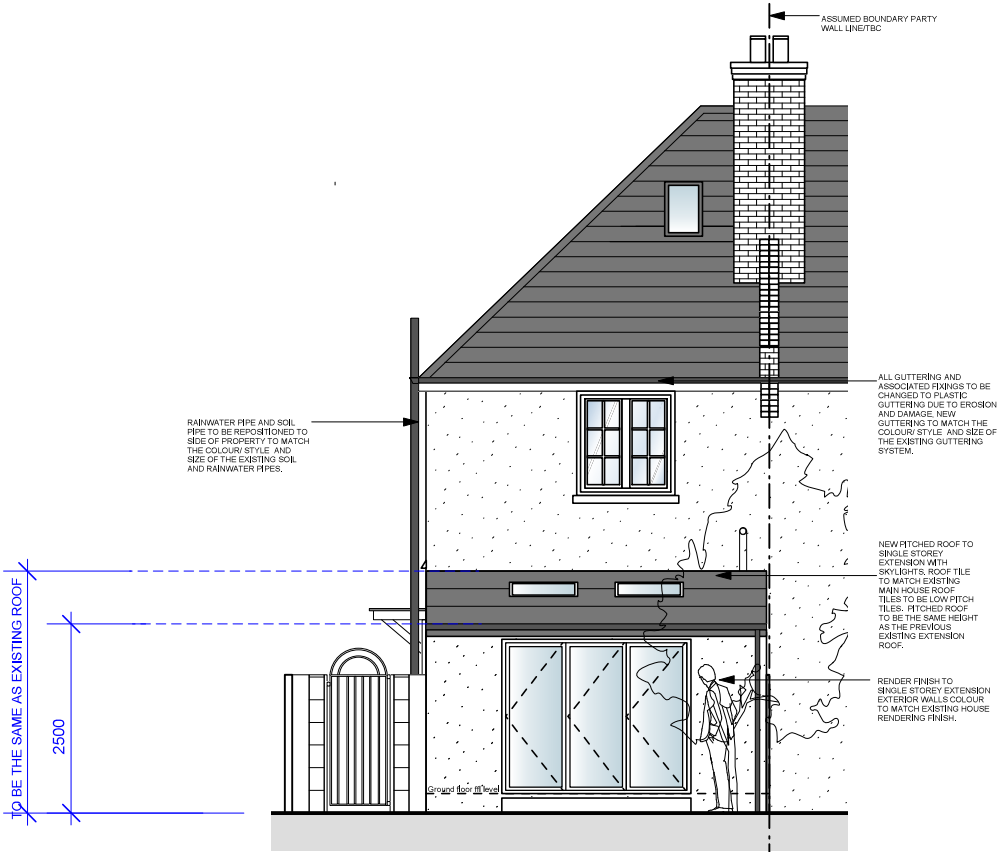

PROPOSED REAR ELEVATION AA
scale 1:100

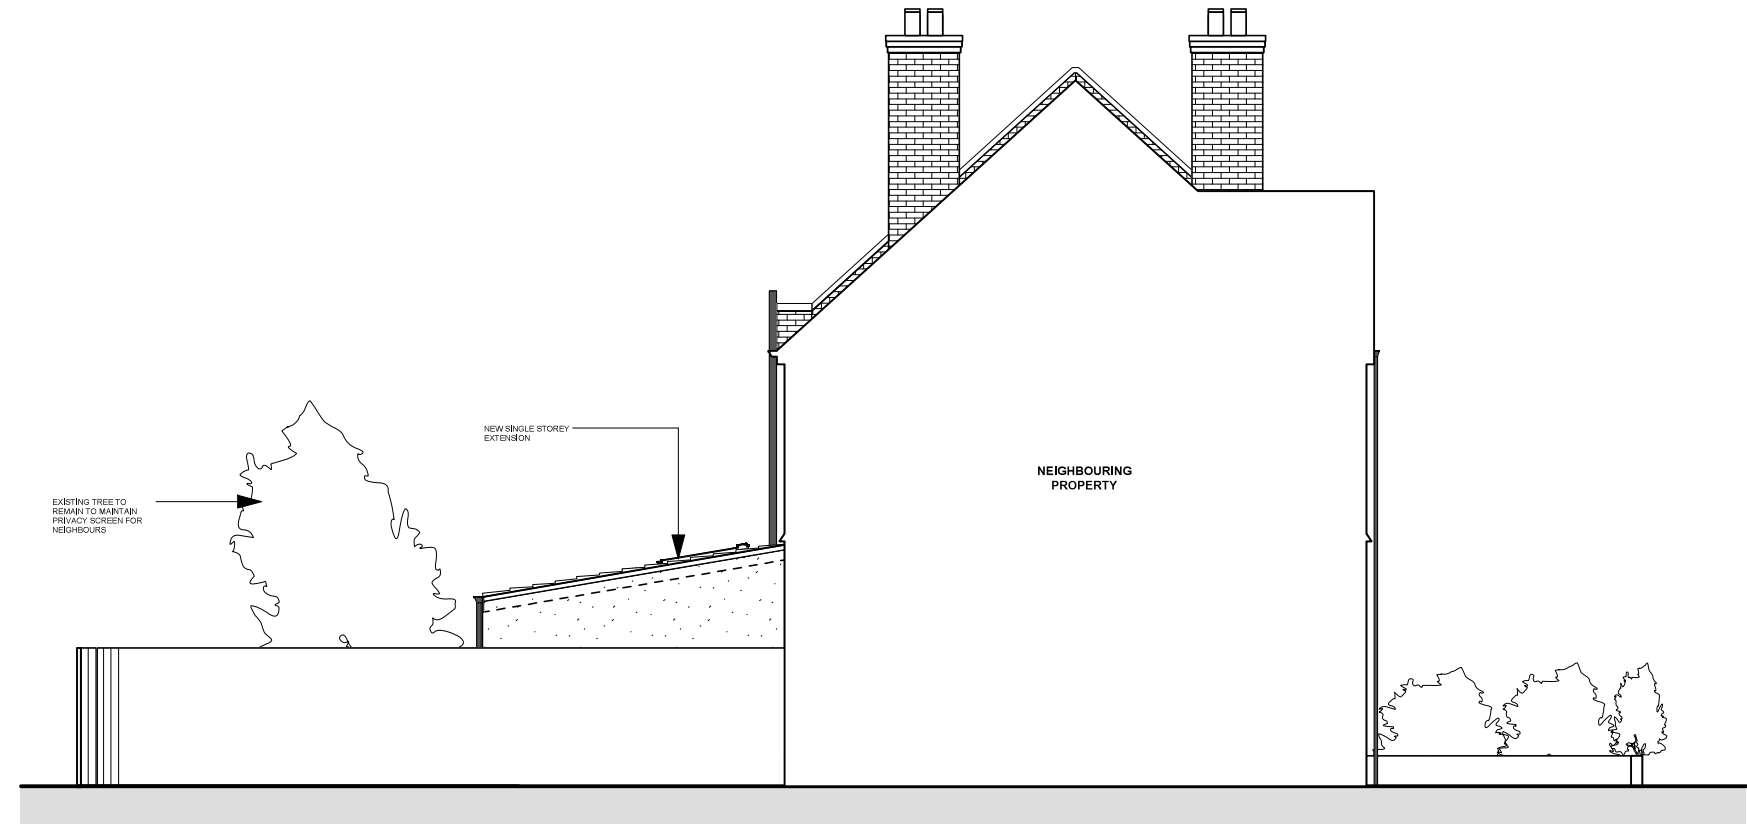

PROPOSED SIDE ELEVATION CC
scale 1:100



PROPOSED FRONT ELEVATION DD
scale 1:100

REVISIONS:
Proposed extension amended with new overall heights. notes and dims added 23/06/23 AG

PRELIMINARY DWG

 153 ENGLEHEART RD LONDON SE6 2EU TEL: 07788508704 EMAIL: angelagreen@verdeinteriors.co.uk	Title 2 Teynton Terrace, N17 7PZ			
	Drawing Proposed Rear Elevations		Note This drawing is copyright and no portion should be used without consent.	
	Date 19.10.22	Scale 1:100 @ A3	Drawn AG	All dimensions and levels on this drawing are to be checked on site by contractor and any discrepancies reported to the designer prior to commencement of the work.
	Job No. T.Avenue01	Drawing No. 202	Rev. A	