


Key:

Site Boundary

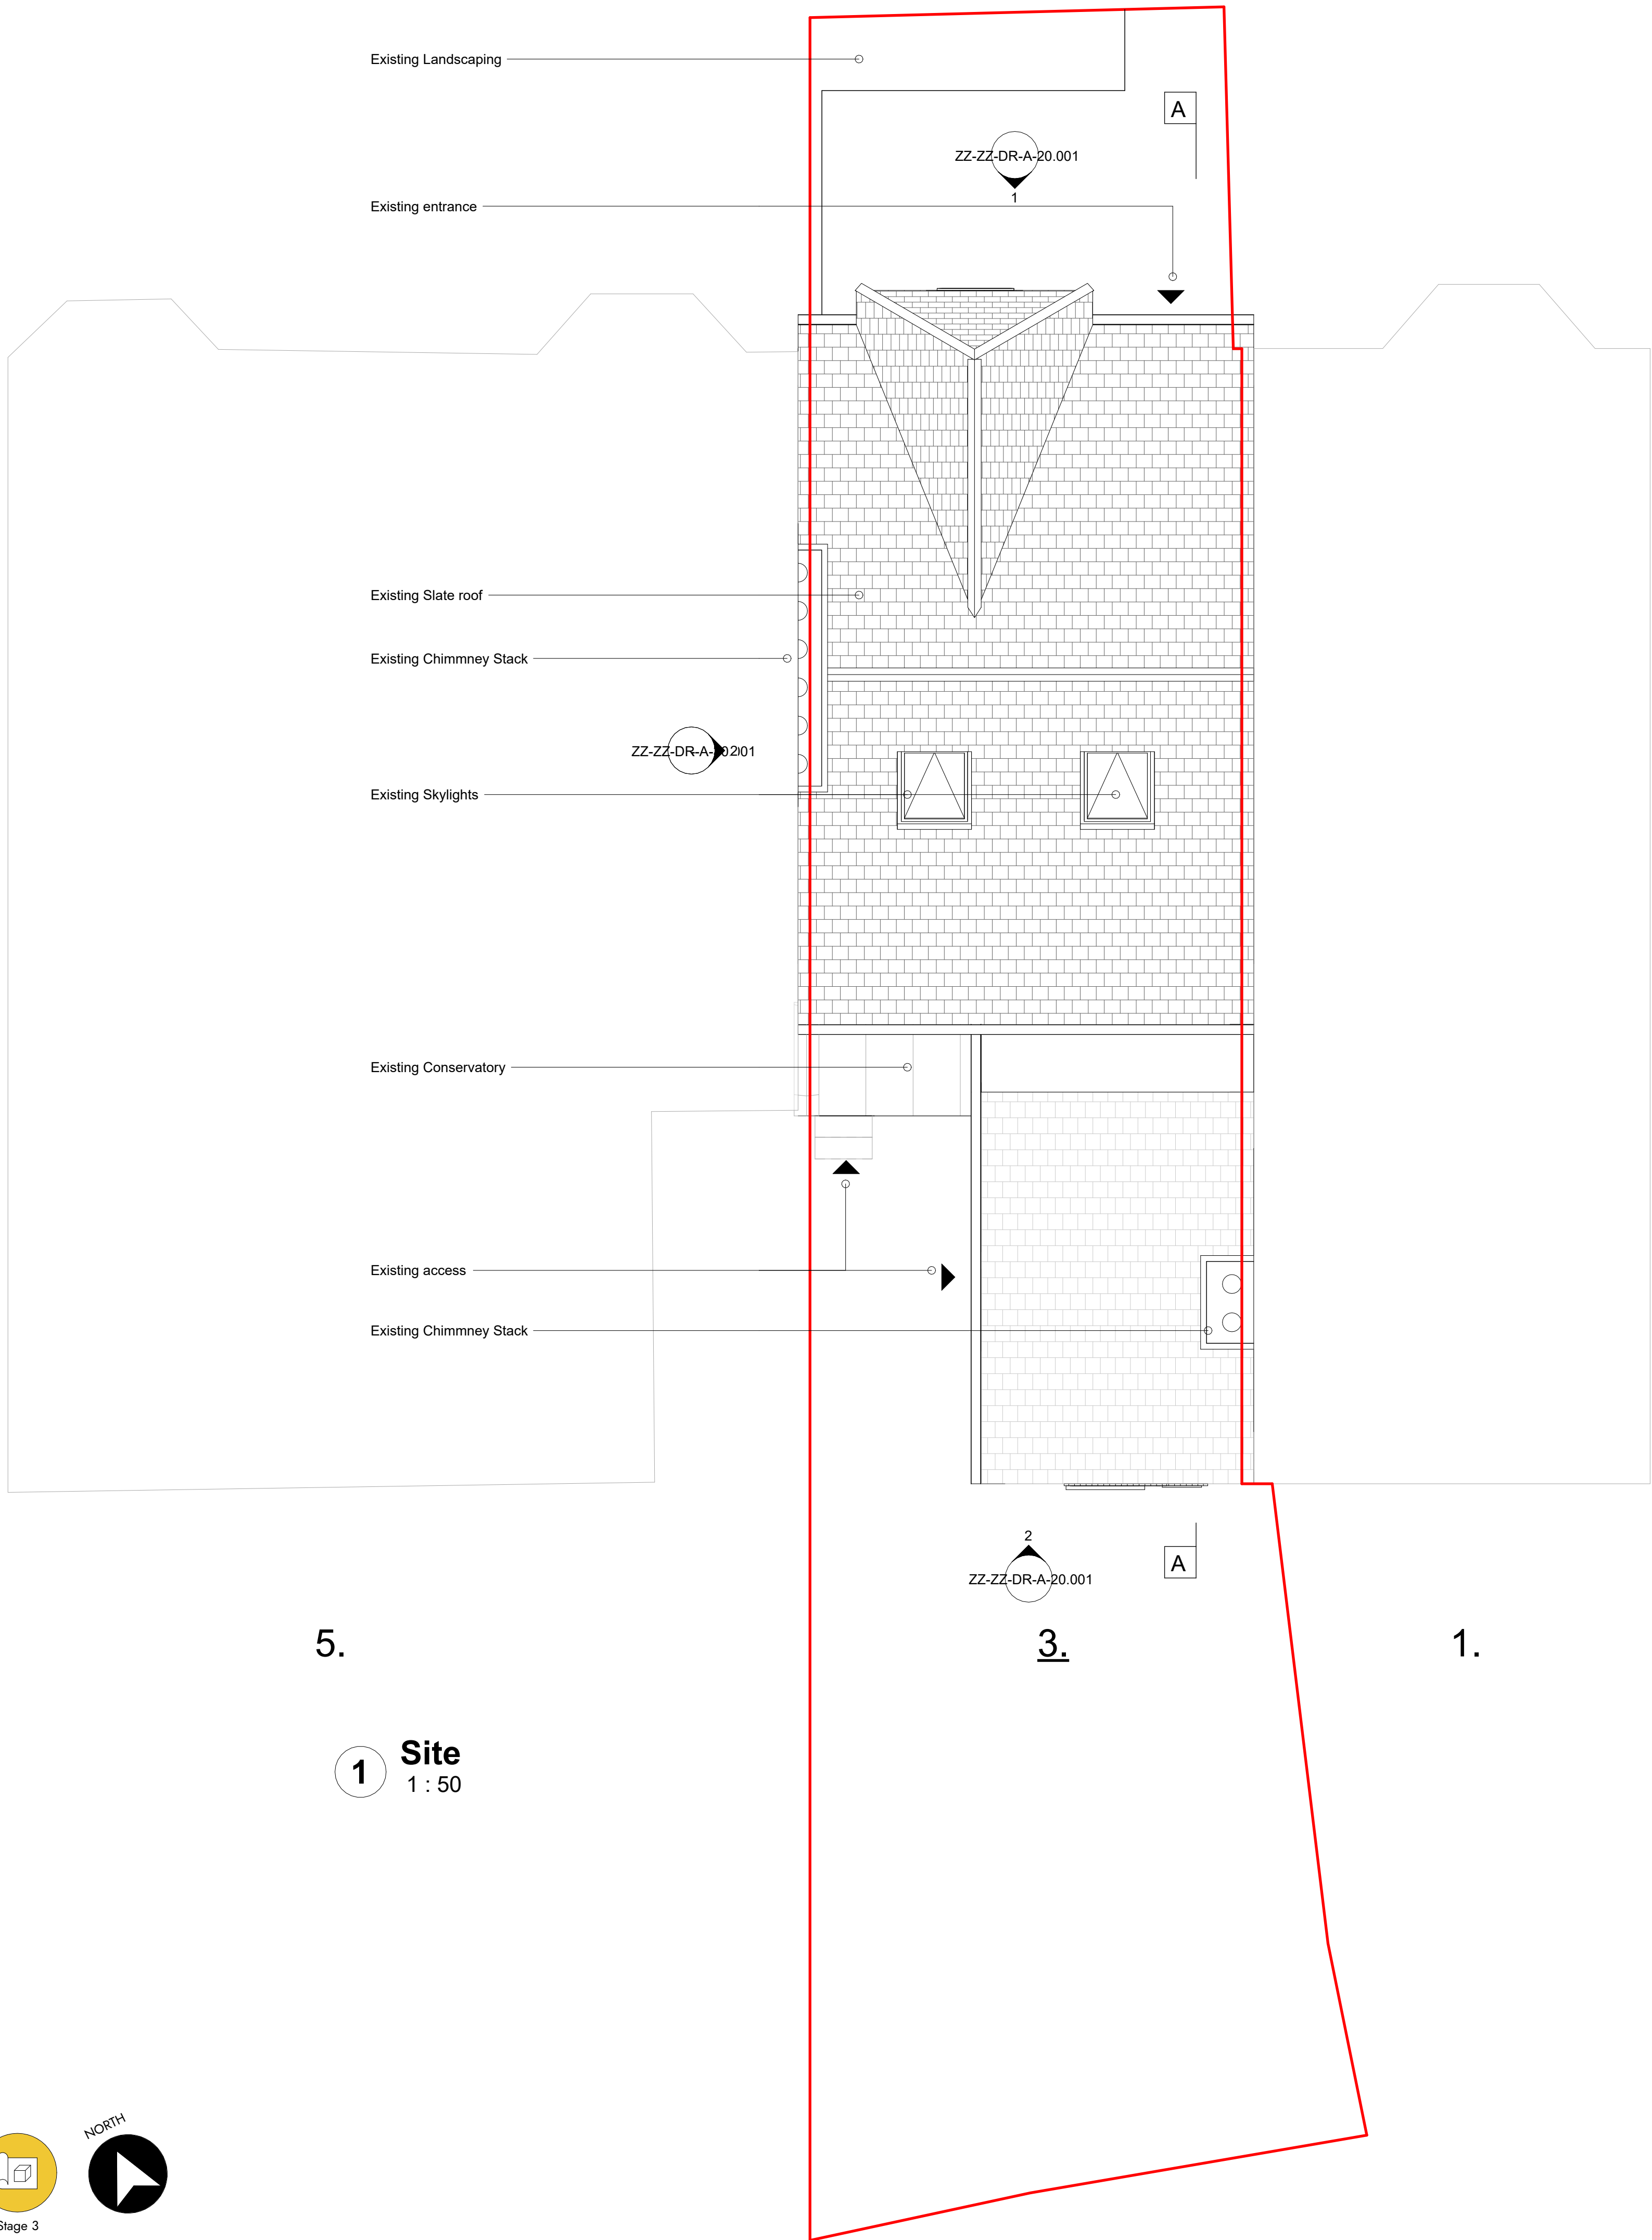

P01	Issued for planning	JAC	6.5.23
Rev	Description	Initials	Date

3 Barratt Avenue

// Existing Site Plan

Client Name	Andrew & Maya Francis
Address	3 Barratt Avenue, Wood Green London N22 7EZ

Drawn By	JAC	Checked By	MJ
Scale	1 : 50 @ A1	Date	04/14/23
Scene Ref.	2061	Rev no.	P01
Dwg no.	2061- SCN		ZZ-ZZ-DRA-01.001

