



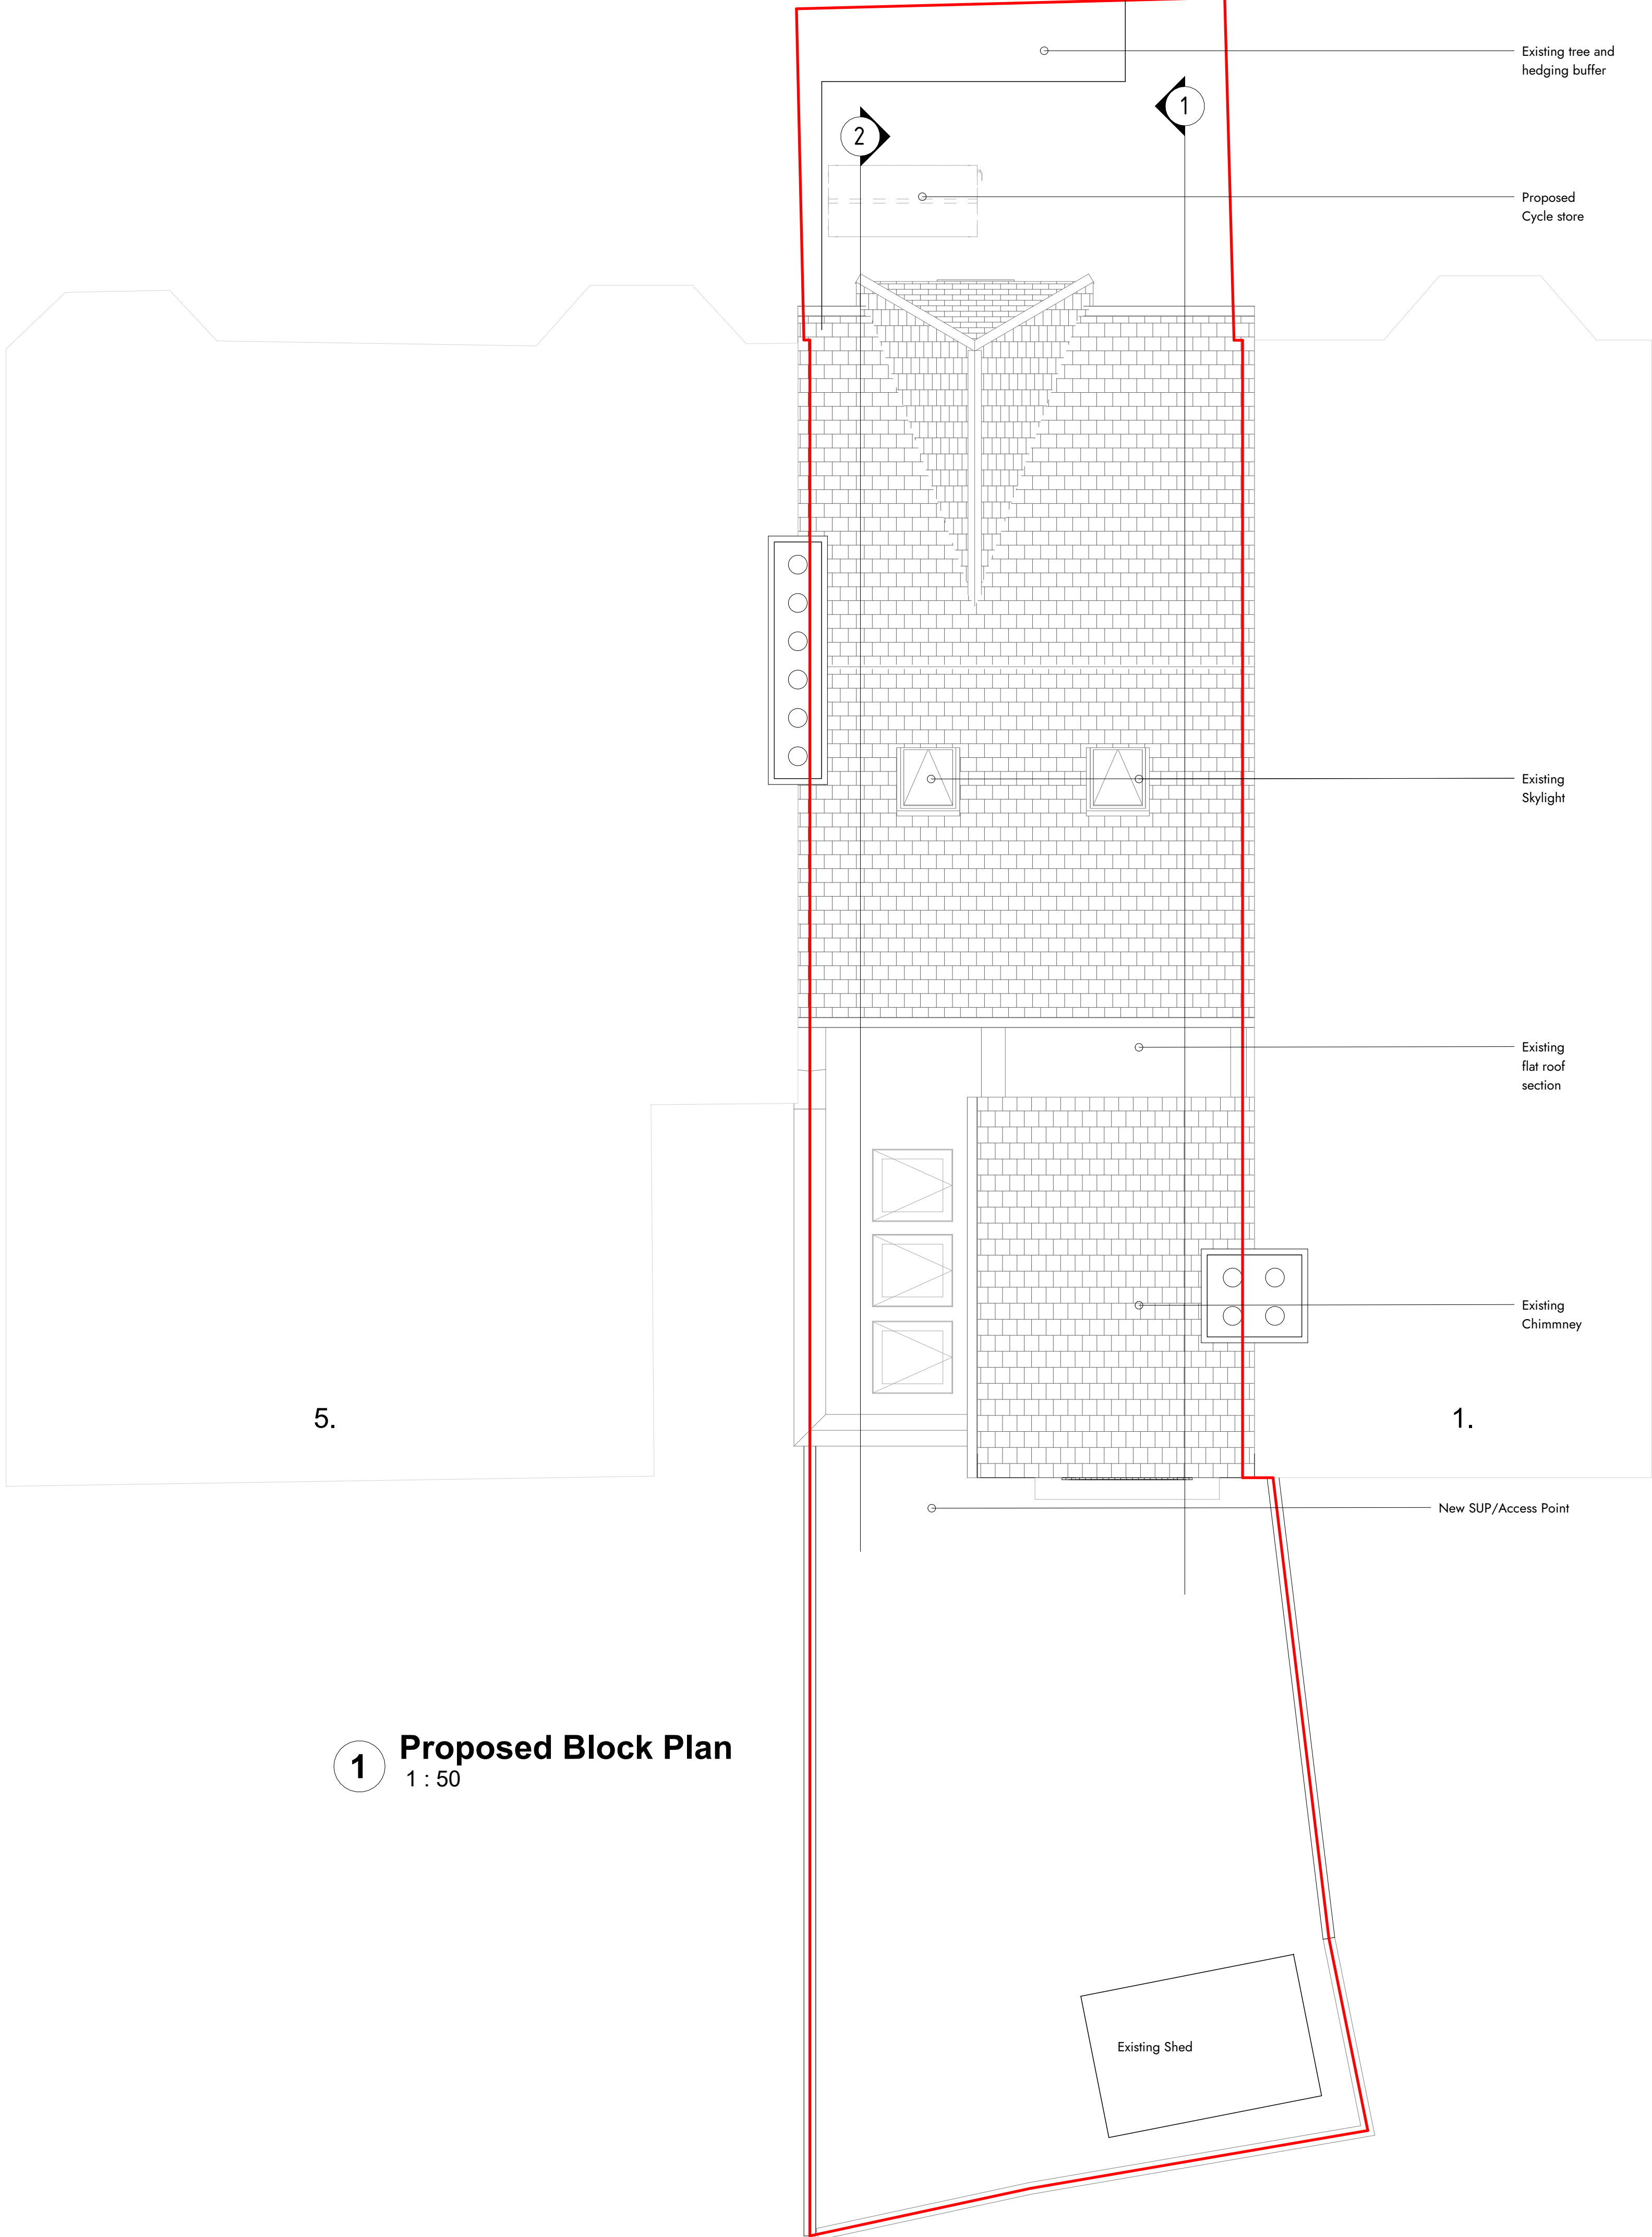

1 Proposed Block Plan
1 : 50

1:50
0m 0.5m 1m 1.5m 2m 3m 4.5m

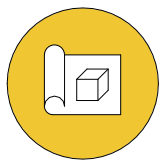

Stage 3



Rev	Description	Initials	Date
-----	-------------	----------	------

3 Barratt Avenue

// Proposed Site Plan

Client Name	Andrew & Maya Francis
Address	3 Barratt Avenue, Wood Green London N22 7EZ

Drawn By	JAC	Checked By	MJ
Scale	1 : 50 @ A1	Date	31/05/23
Scene Ref.		Rev no.	P01
Dwg no.	BTWG- SCN ZZ	ZZ DR A- 01.003- A2- P01	

