

TEL: +44(0) 20 7193 2320
WWW.ACXISLTD.COM

ARCHITECTURE // DESIGN //
PROJECT MANAGEMENT

General notes :

This drawing is copyright protected.

Dimensions are not to be scaled from this drawing.

The contractor and his subcontractors are to verify all dimensions on site before making any shop drawings and before executing the works.

Any discrepancies, either between written dimensions and site dimensions or between this drawing and other consultant's or supplier's drawings, should be brought to the immediate attention of the architect before executing the works.

This drawing is to be read in conjunction with the relevant structural, mechanical and electrical drawings.

All works are to be carried out in accordance with the relevant B.S. and codes of practice and also meet the local authority requirements.


[illegible]

client
MR & MRS QUILLEY
65 CREIGHTON AVENUE
LONDON
N10 1NR


project
65 CREIGHTON AVENUE
LONDON
N10 1NR

PROPOSED DRAWING
ROOF & GROUND
FLOOR PLANS


job no.	22/161	date	22/12/22
scale	1:100@A3		
drawn	AC	checked	
issue	PLANNING		
drawing number		revision	

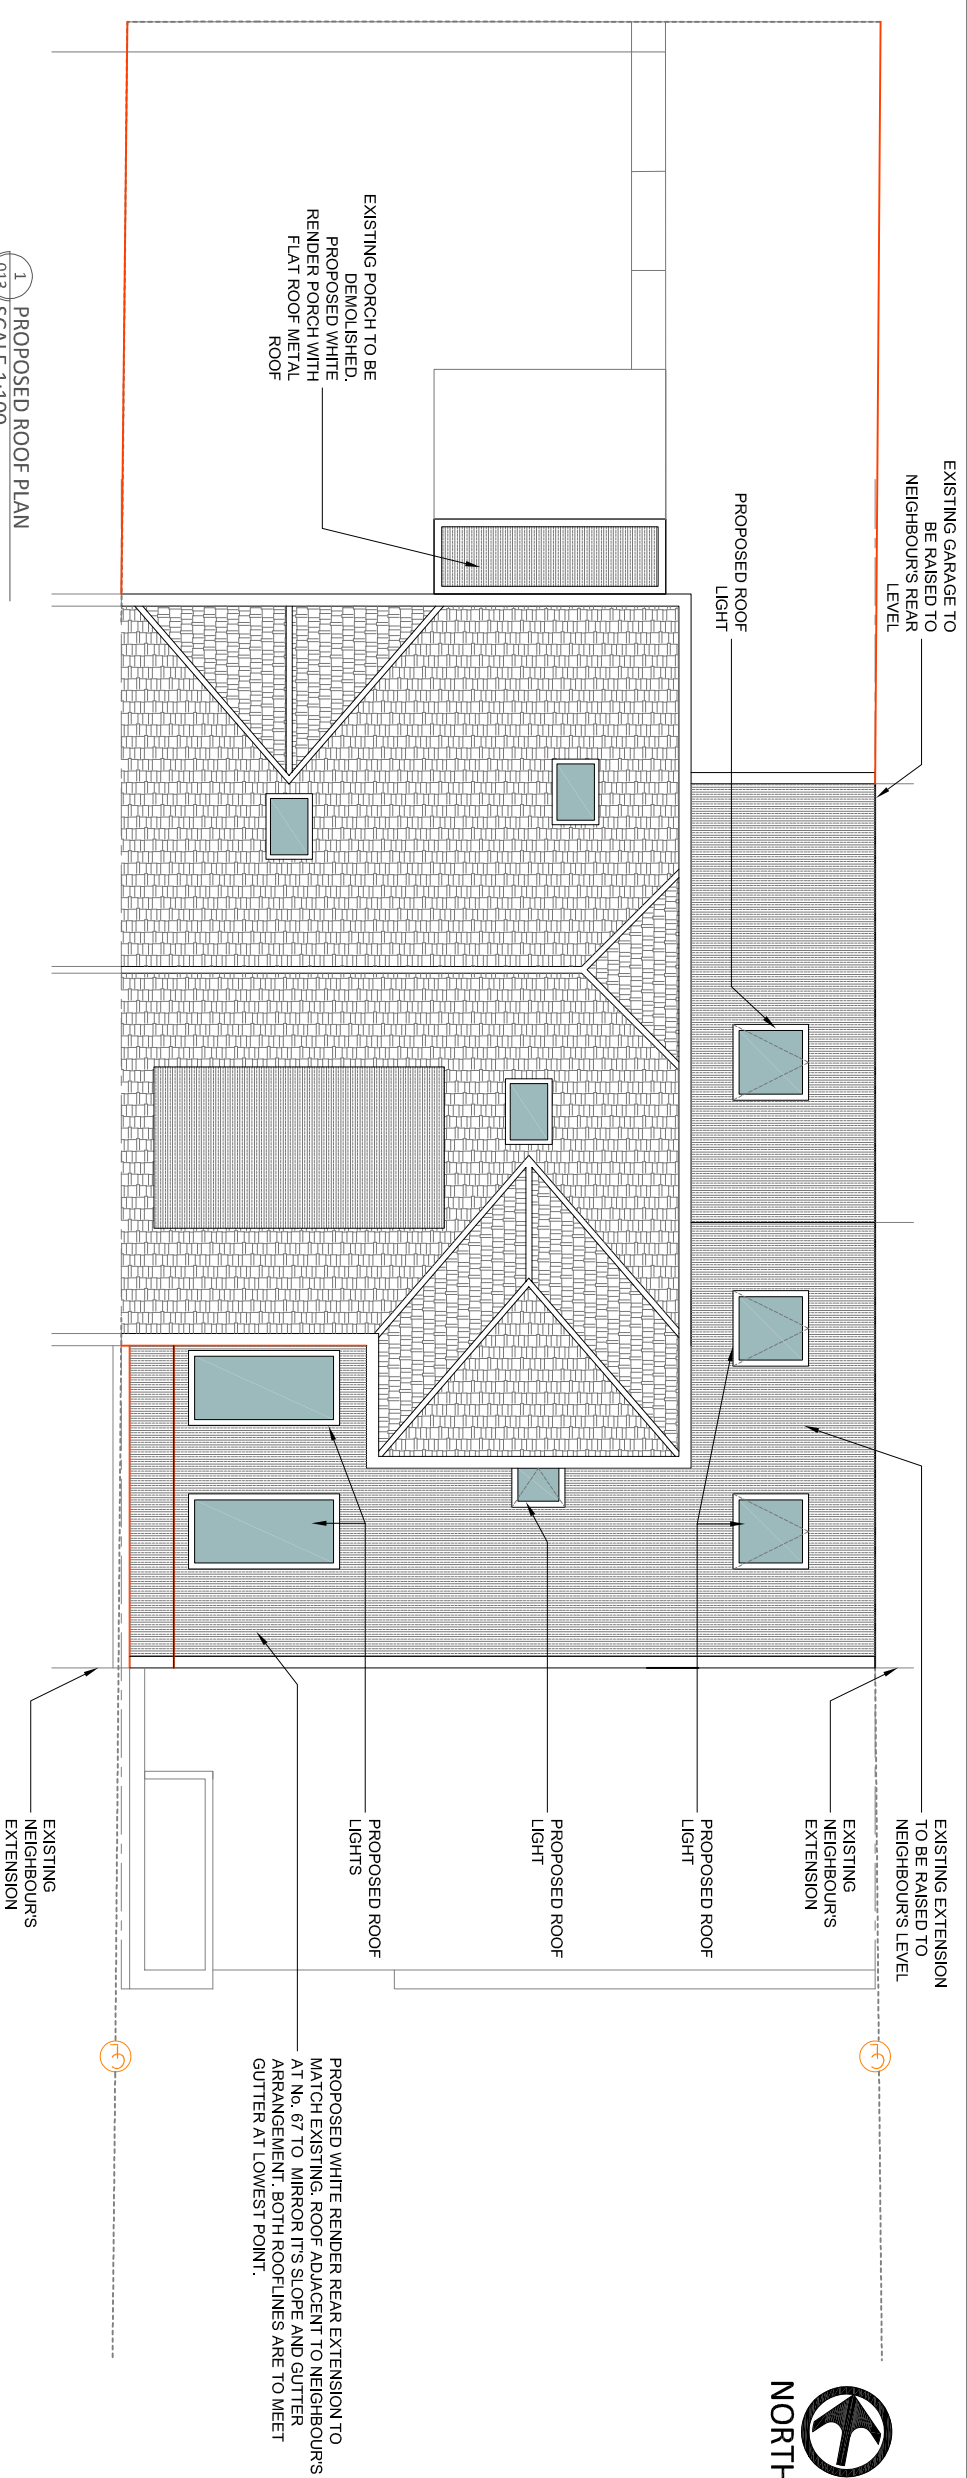

1 PROPOSED ROOF PLAN
013 SCALE 1:100

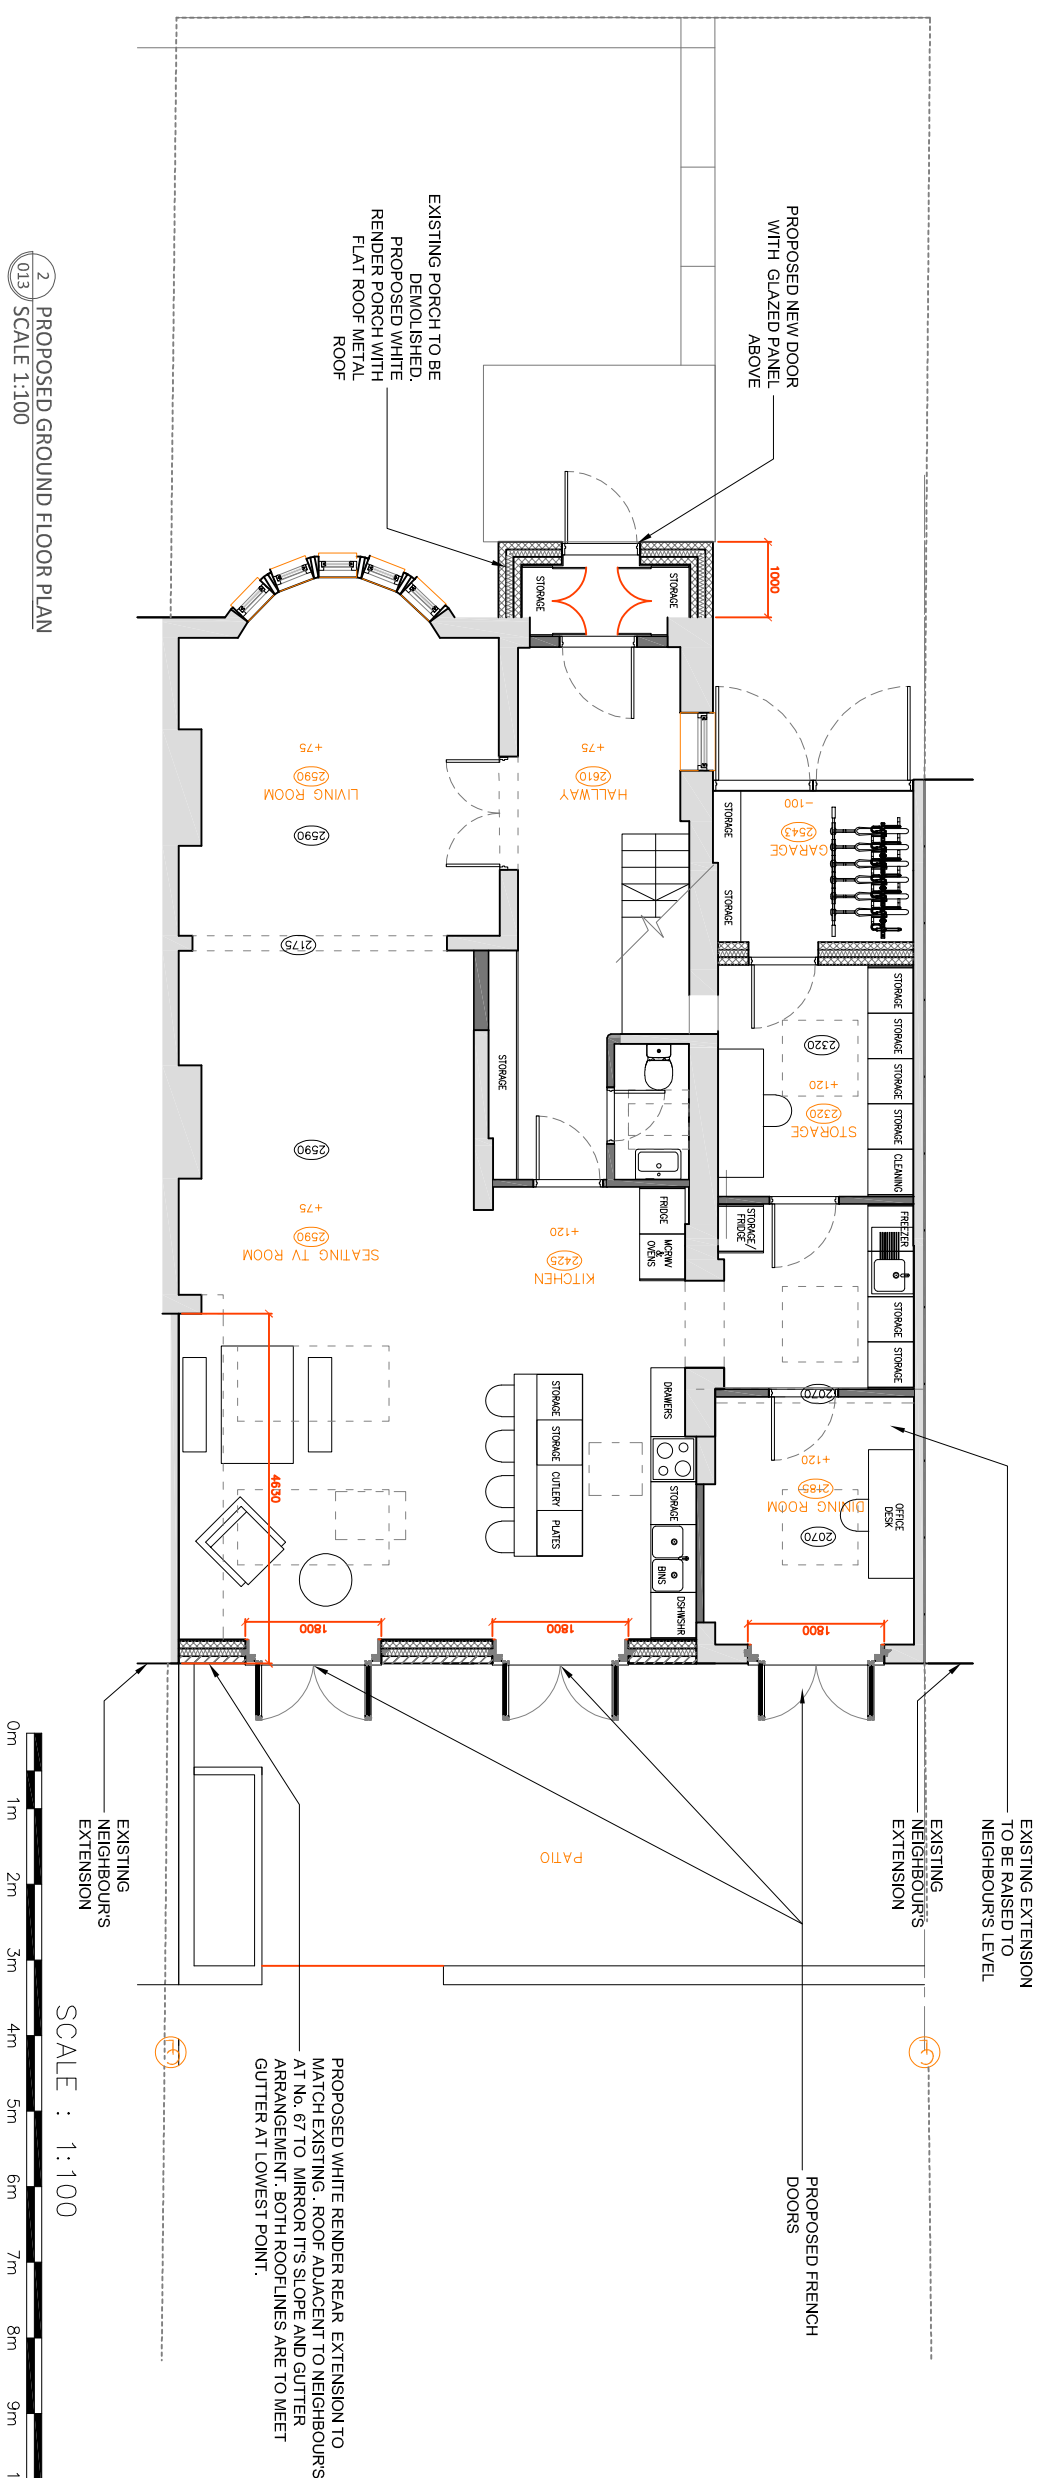

2 PROPOSED GROUND FLOOR PLAN
013 SCALE 1:100

 

SCALE : 1:100