


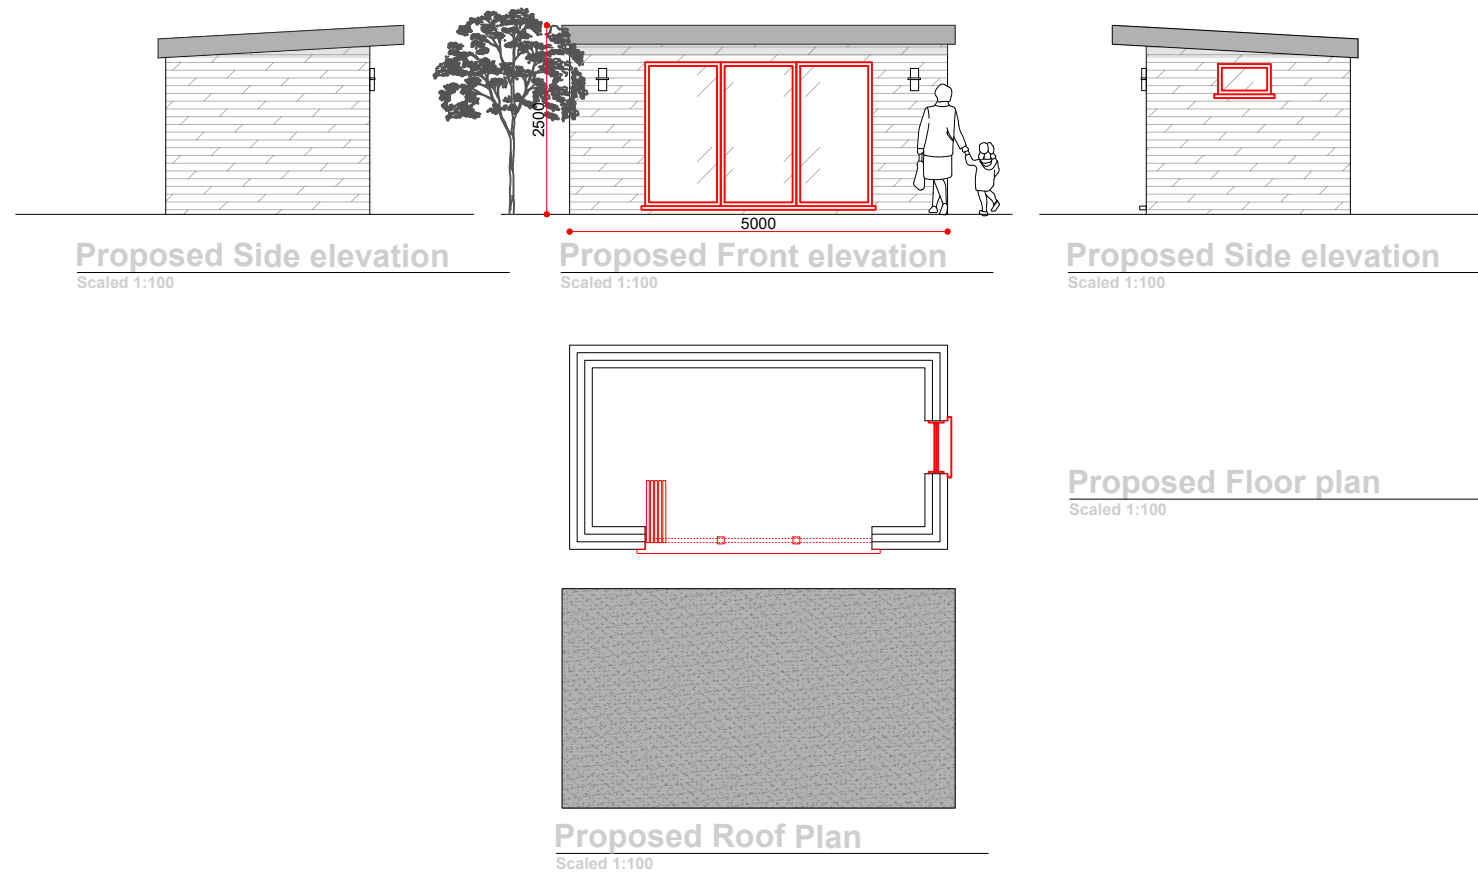

CLIENT

Rebecca Louise Martin

PROJECT LOCATION

47-1 Duckett Rd Harringay Ladder
London N4 1BJ

SCALE

1:100 / A3

DRAWING NO. REV.

01ELF

DATE

May-04

DRAWN

TAHER

DRAWING TITLE

Proposed garden shed



NOTE: ALL PROPOSED
MATERIALS TO MATCH
EXISTING



Floor plan it

Planning applications & Planning approvals

Floor plan it Ltd,
124 City Road , Londn EC1
Email: Info@floorplanit.co.uk
WWW.FLOORPLANIT.CO.UK
TEL: 07383458926

