


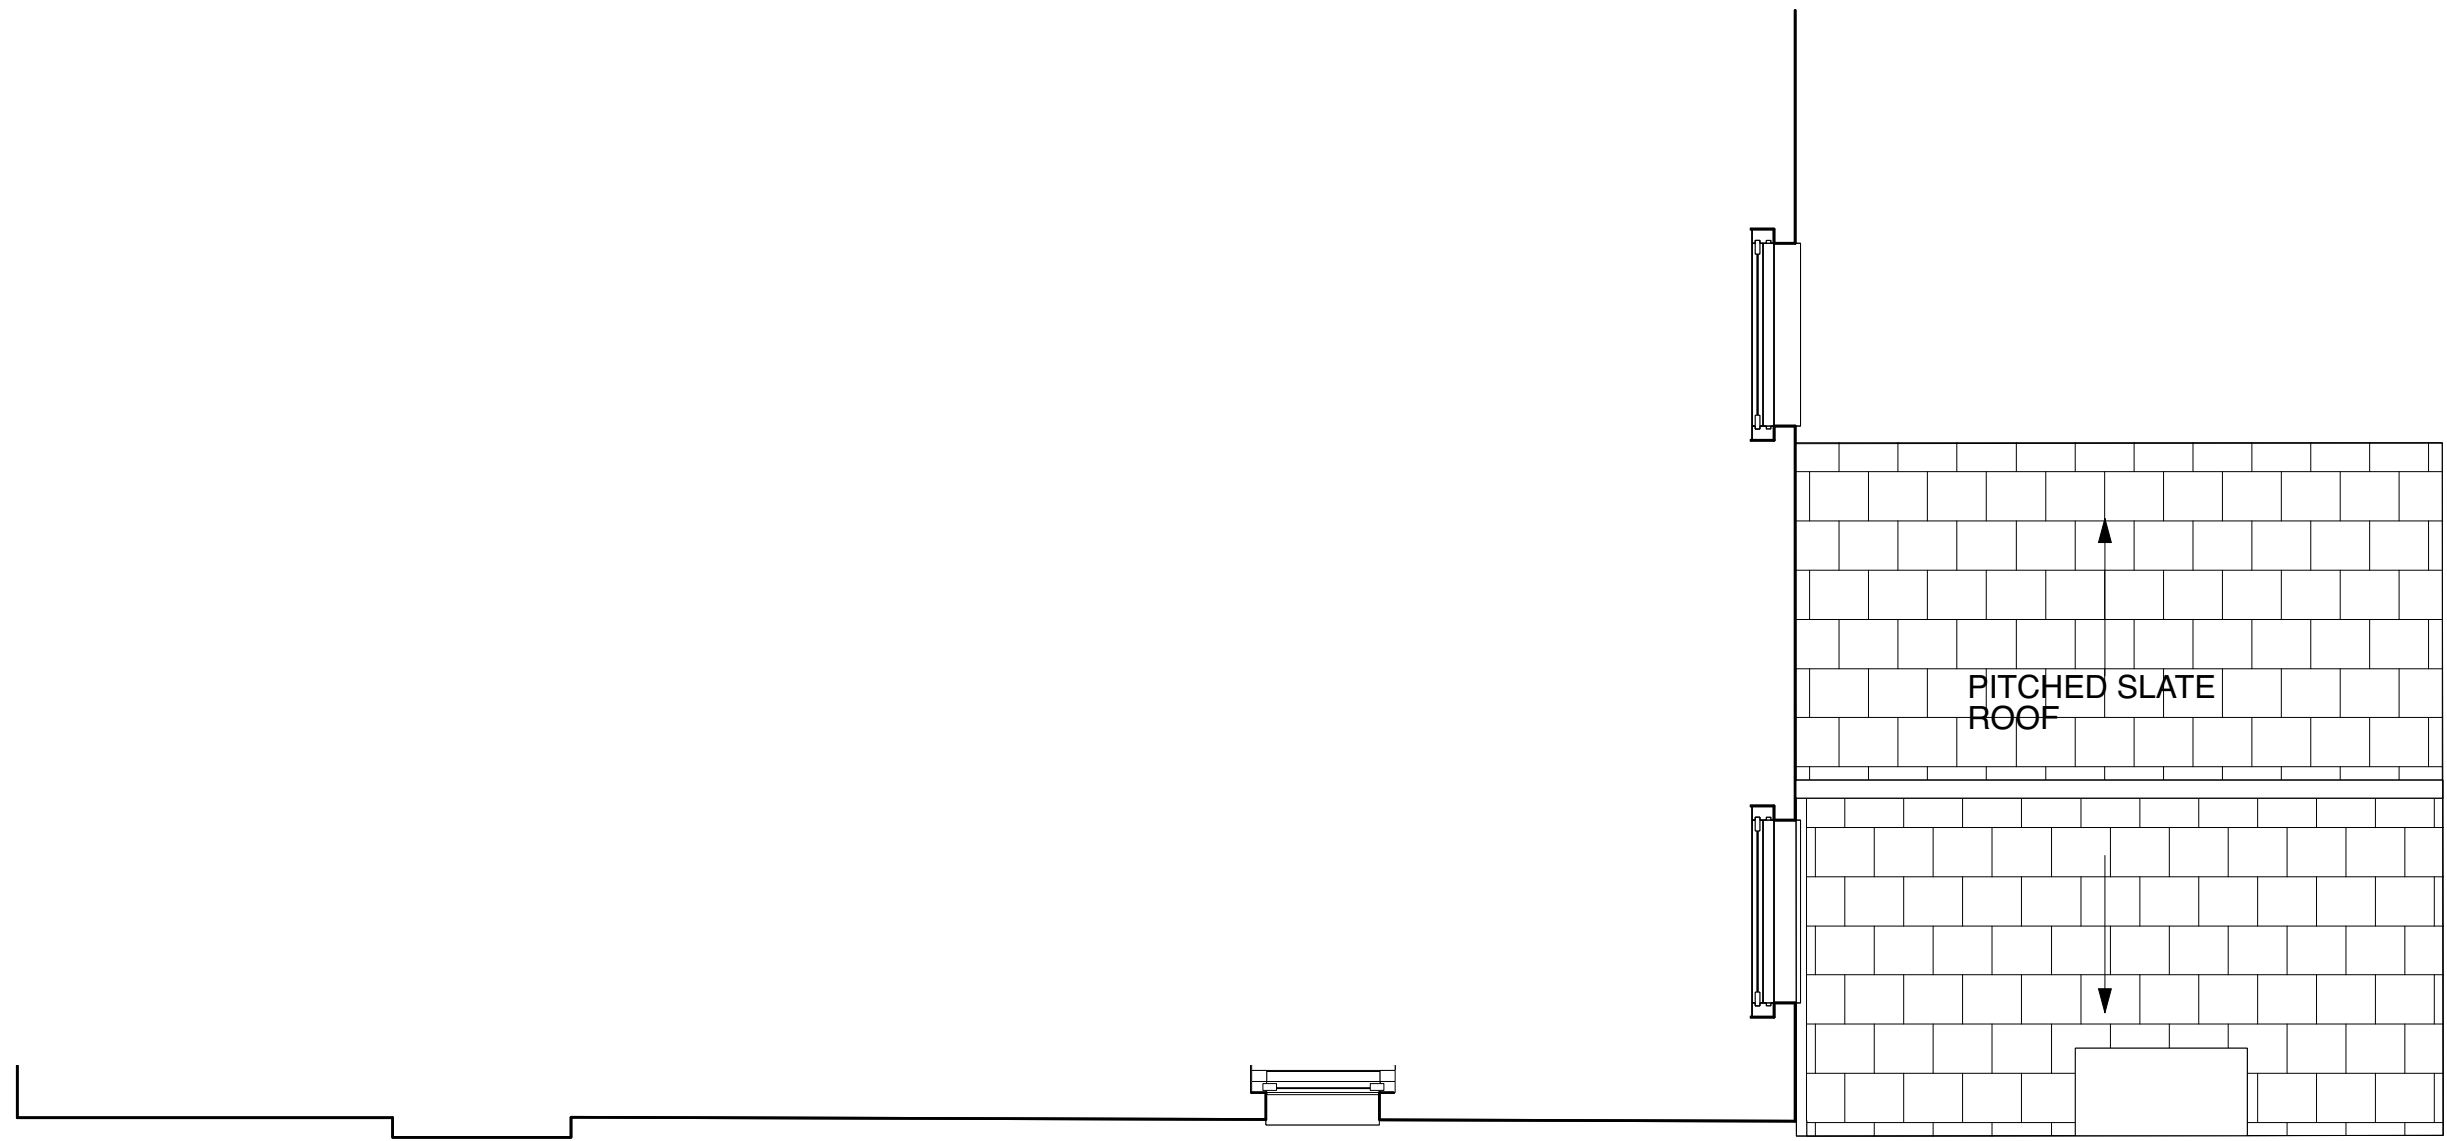


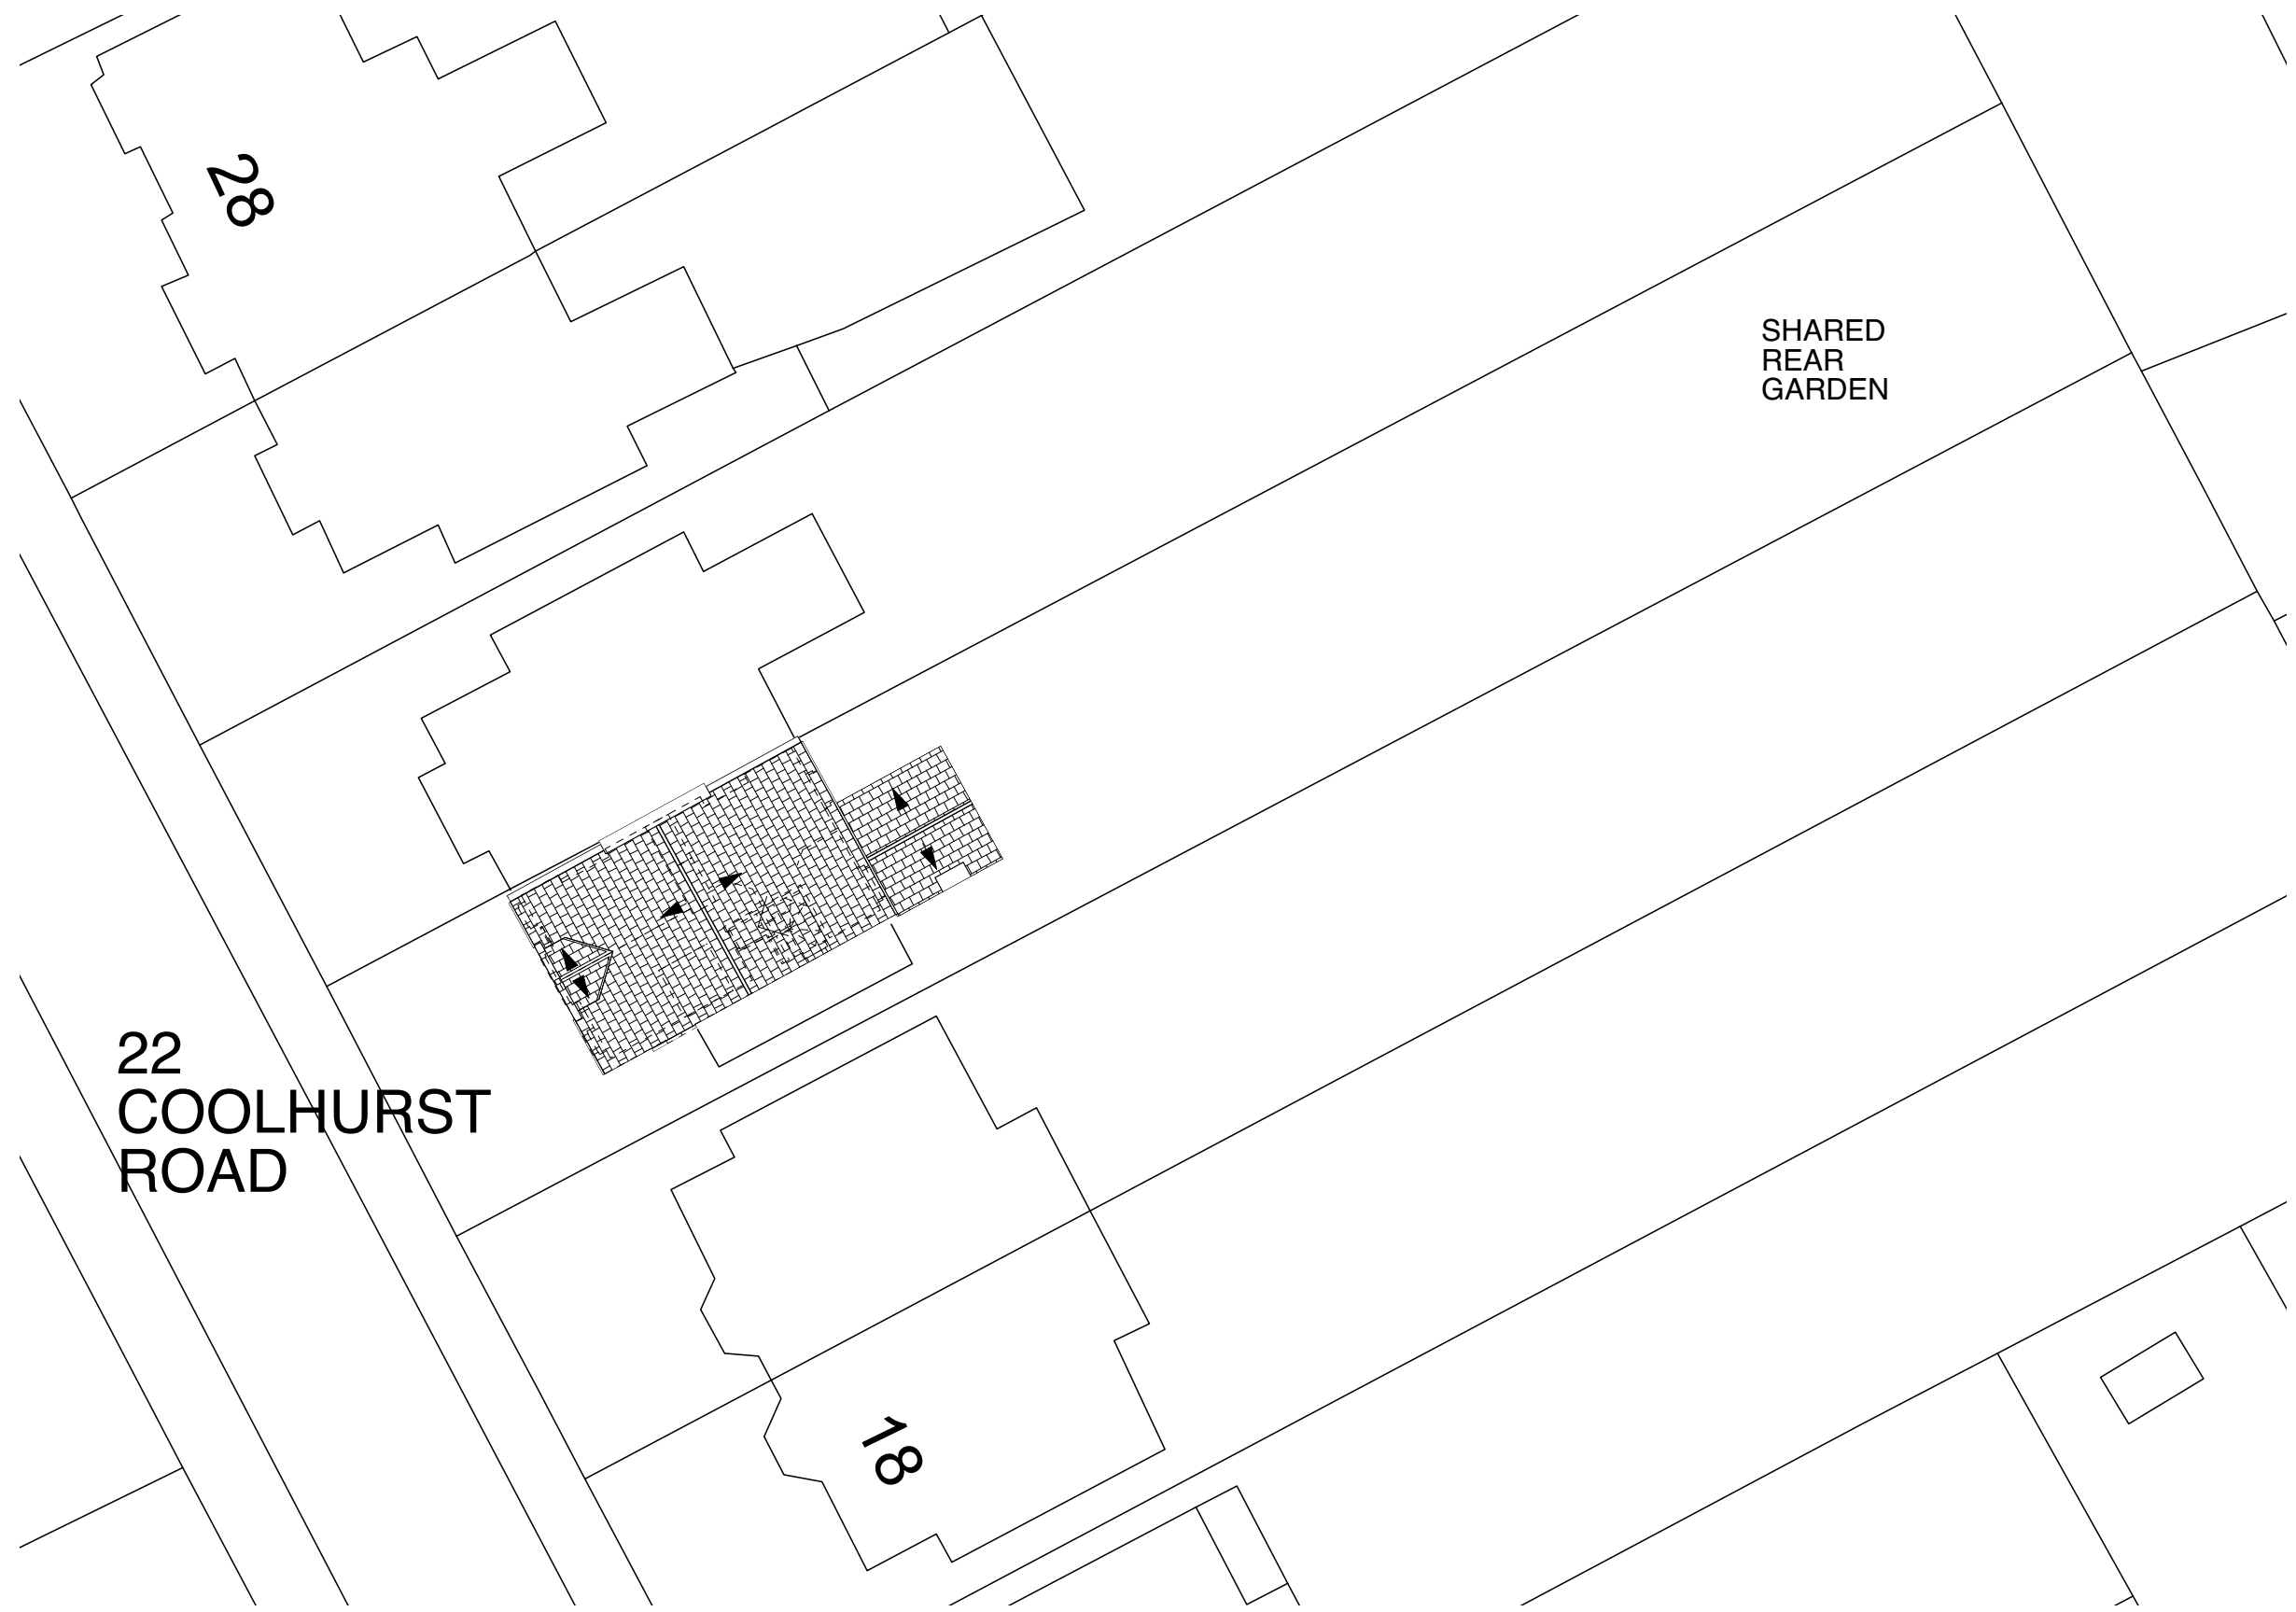


Rear roof over 1st floor
1:50/1:100

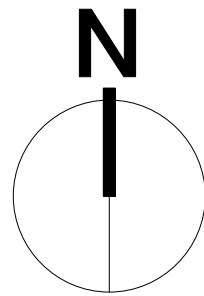



Site plan
1:250/1:500

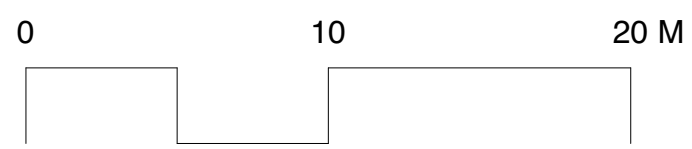

24 COOLHURST RD

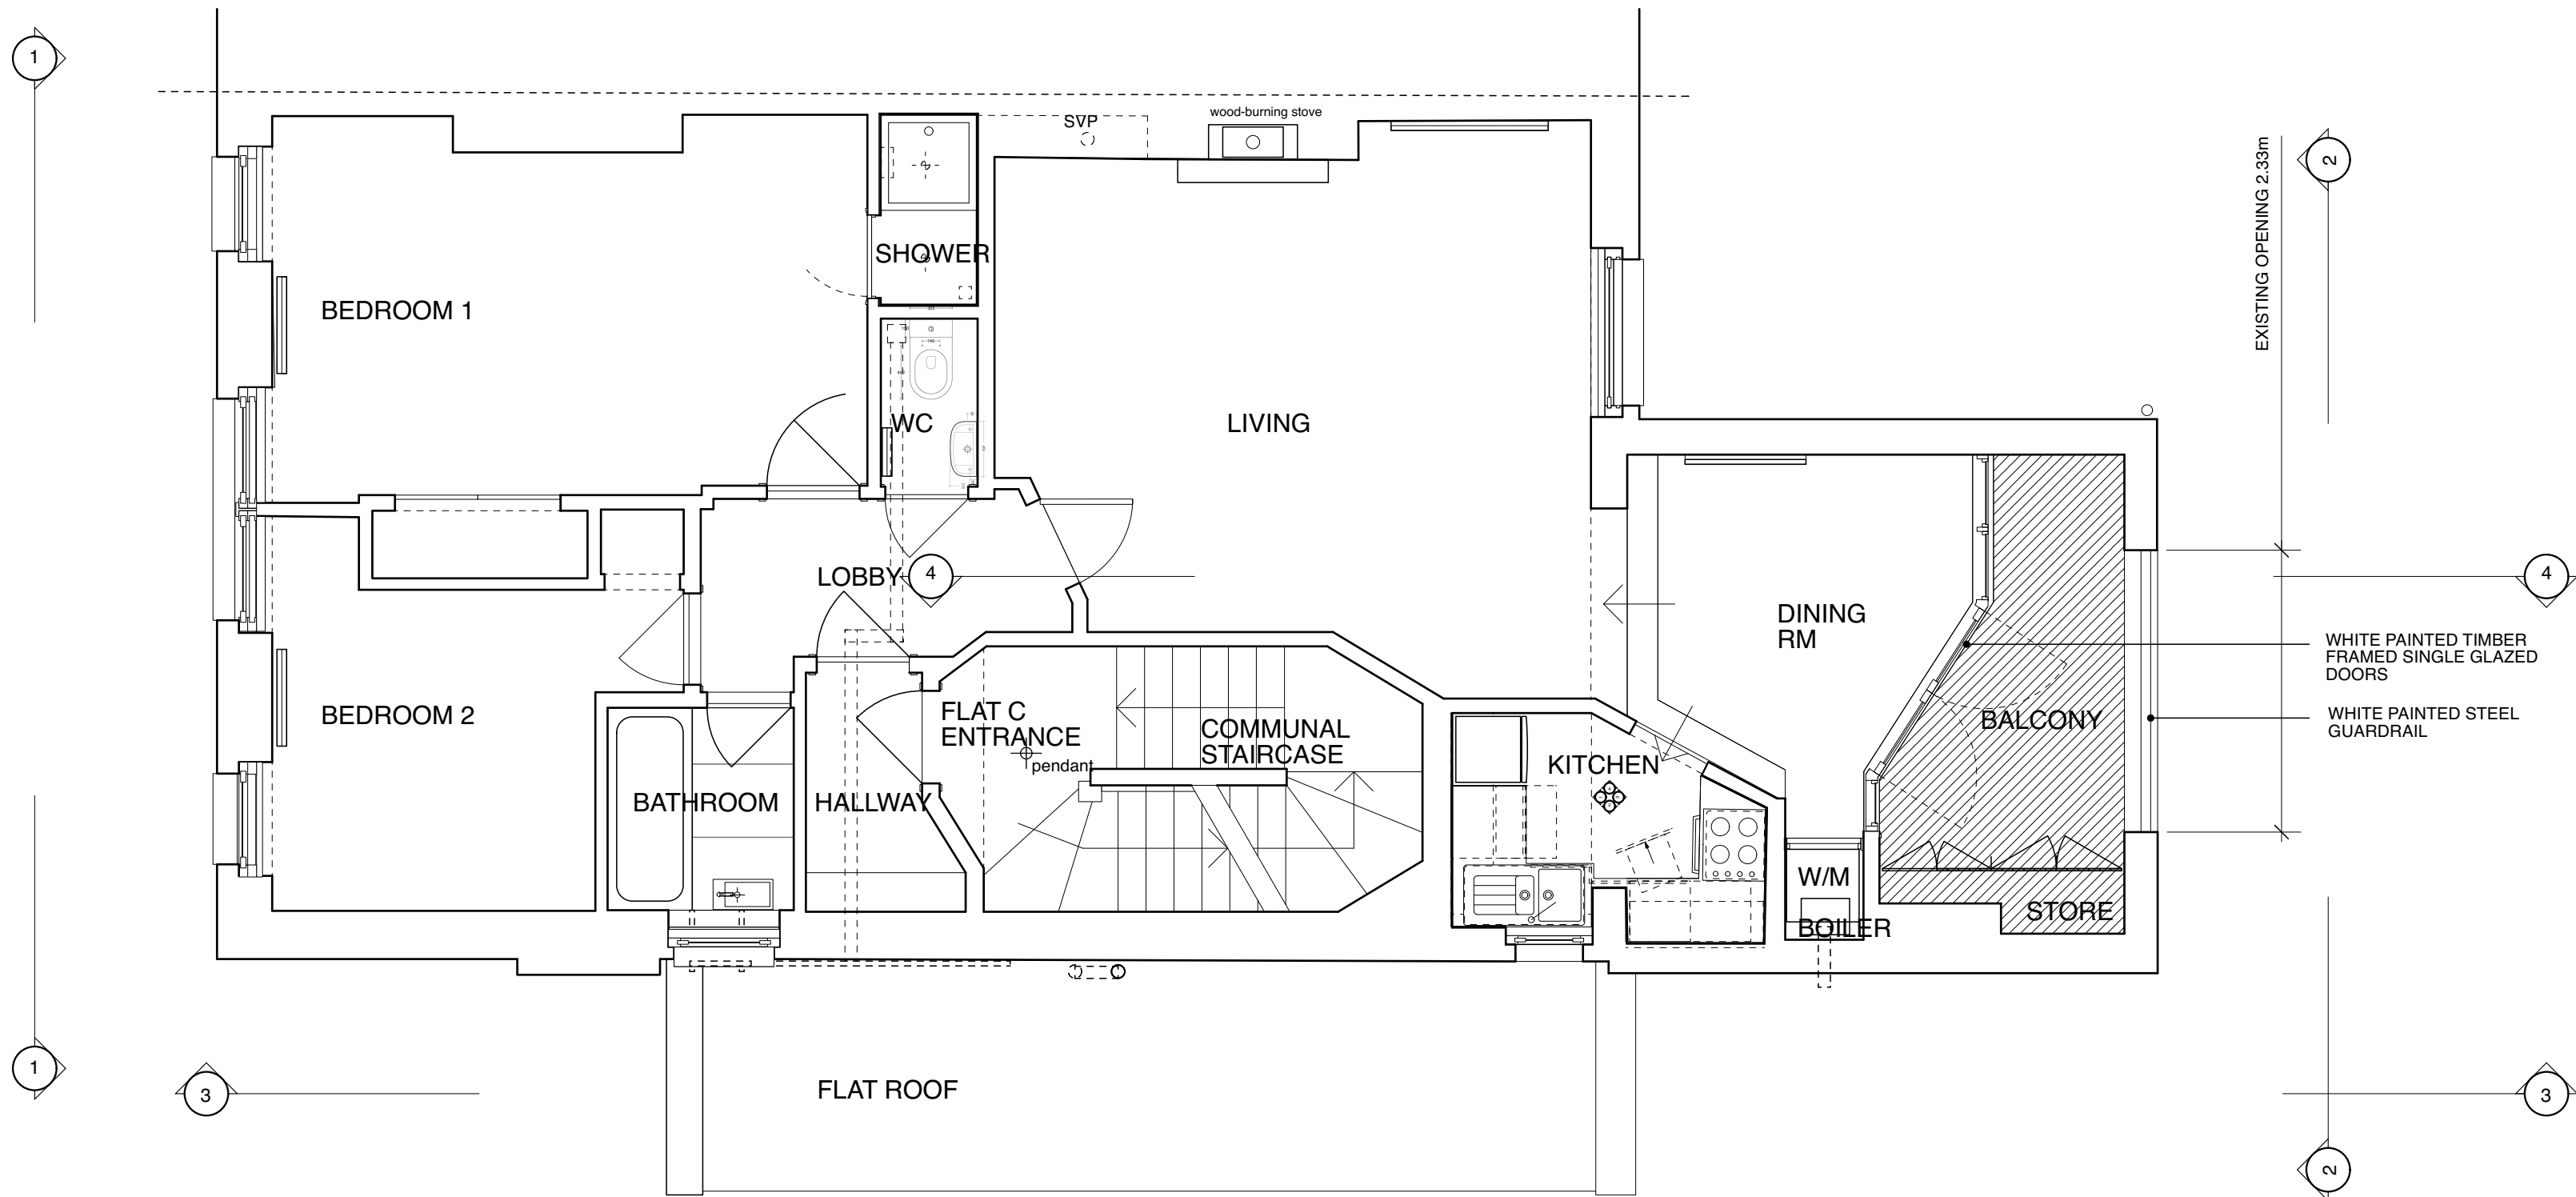

1st Floor - FLAT C
1:50/1:100

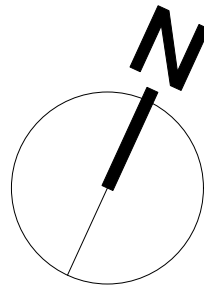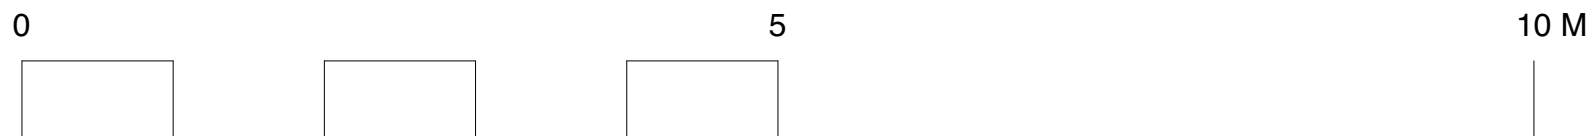

20/06/2023 Issued for planning		
REVISION	DATE	REVISION NOTE

NOTES
All copyrights retained. All information remains the property of The Architects: London Ltd and may not be reproduced through any medium without written consent. No responsibility is accepted through unauthorised use. All information is subject to statutory consents, assessments and survey. Except for planning purposes, do not scale from drawings but use figured dimensions only and verify on site. Please report any discrepancies. Use latest revision.

PROJECT

Extension & Alterations

ADDRESS

22C Coolhurst Road, London N8 8EL

DRAWING

Existing plans

The Architects
020 7923 1559
mail@thearchitects.co.uk
www.thearchitects.co.uk

PROJECT #

DWG DATE 20/06/2023

SCALE @ A1/A3 DRAWING NO. REVISION


1:25/1:50 COO 10



1 Front elevation
1:25/1:50



2 Rear elevation
1:25/1:50

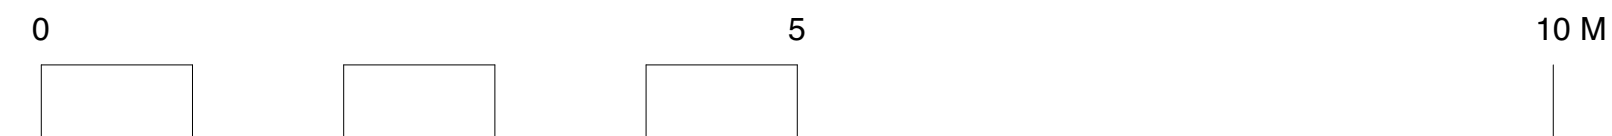

* 20/06/2023 Issued for planning		
REVISION	DATE	REVISION NOTE

NOTES
All copyrights retained. All information remains the property of The Architects: London Ltd and may not be reproduced through any medium without written consent. No responsibility is accepted through unauthorised use. All information is subject to statutory consents, assessments and survey. Except for planning purposes, do not scale from drawings but use figured dimensions only and verify on site. Please report any discrepancies. Use latest revision.

PROJECT
Extension & Alterations

ADDRESS
22C Coolhurst Road, London N8 8EL

DRAWING
Existing Elevations


The Architects
020 7923 1559
mail@thearchitects.co.uk
www.thearchitects.co.uk

PROJECT #


DWG DATE 20/06/2023

SCALE @ A1/A3 DRAWING NO. REVISION

1:25/1:50 COO 11

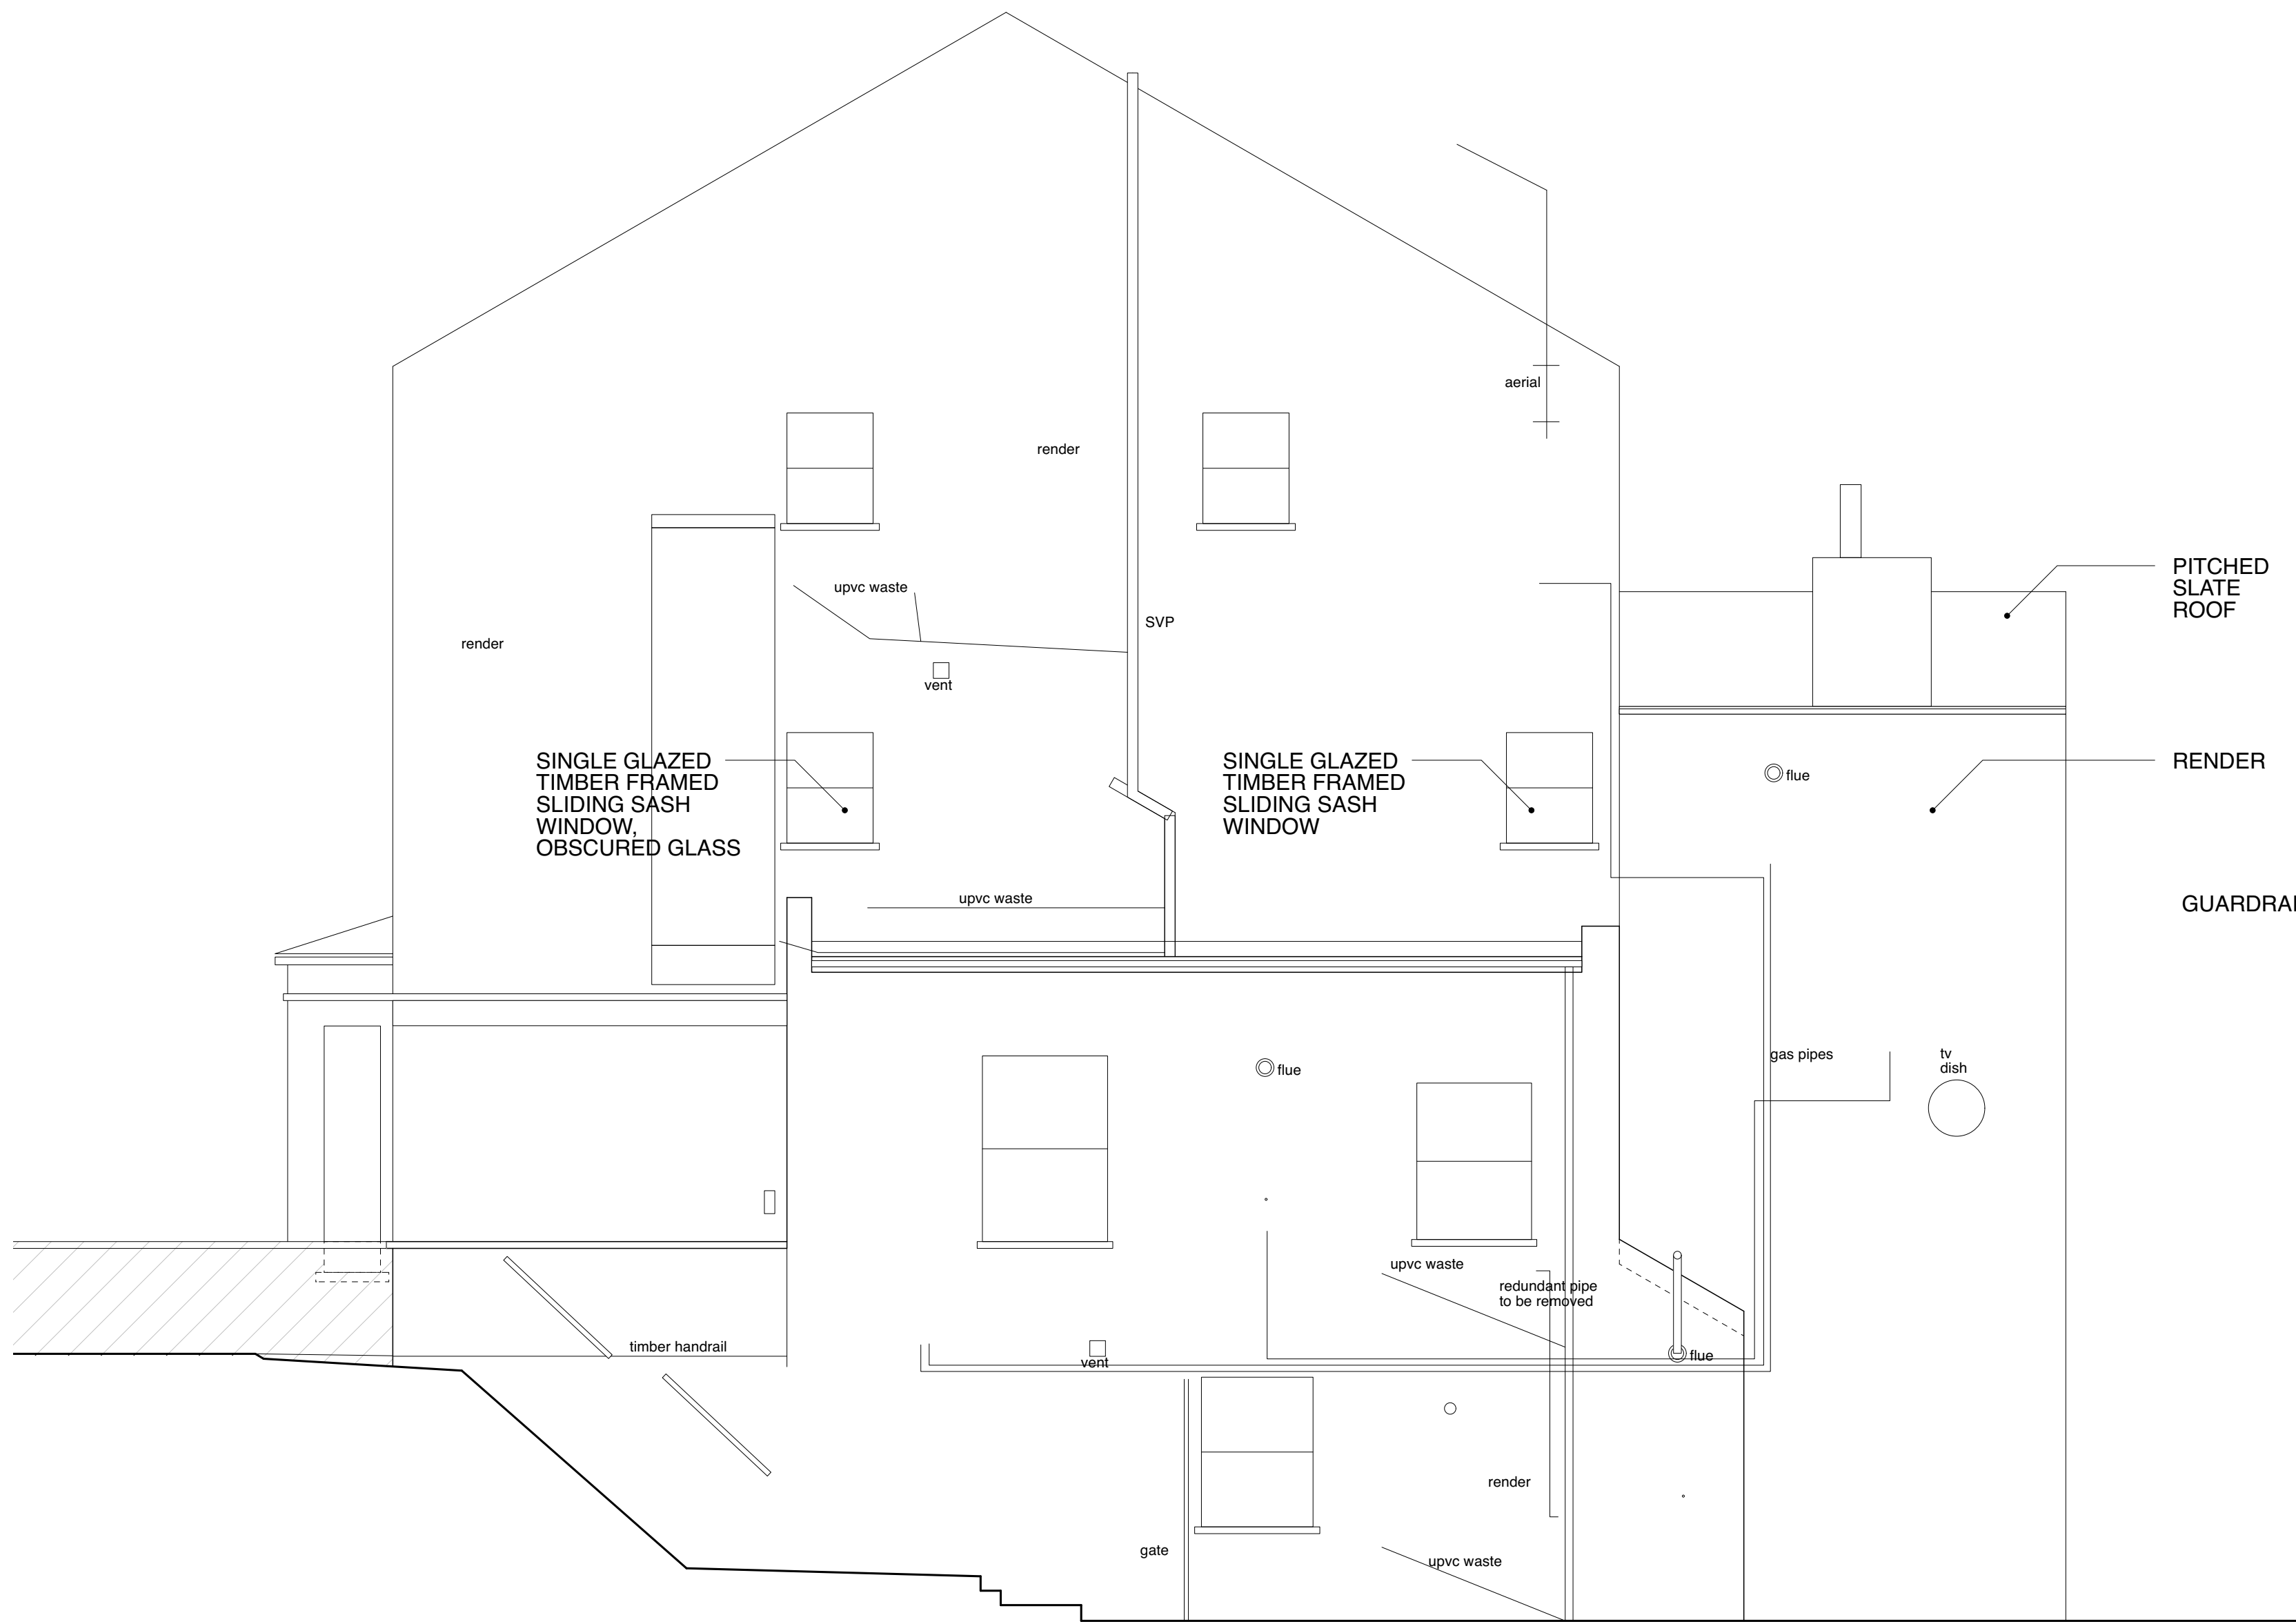

3 Part side elevation (South, rear)
1:25/1:50

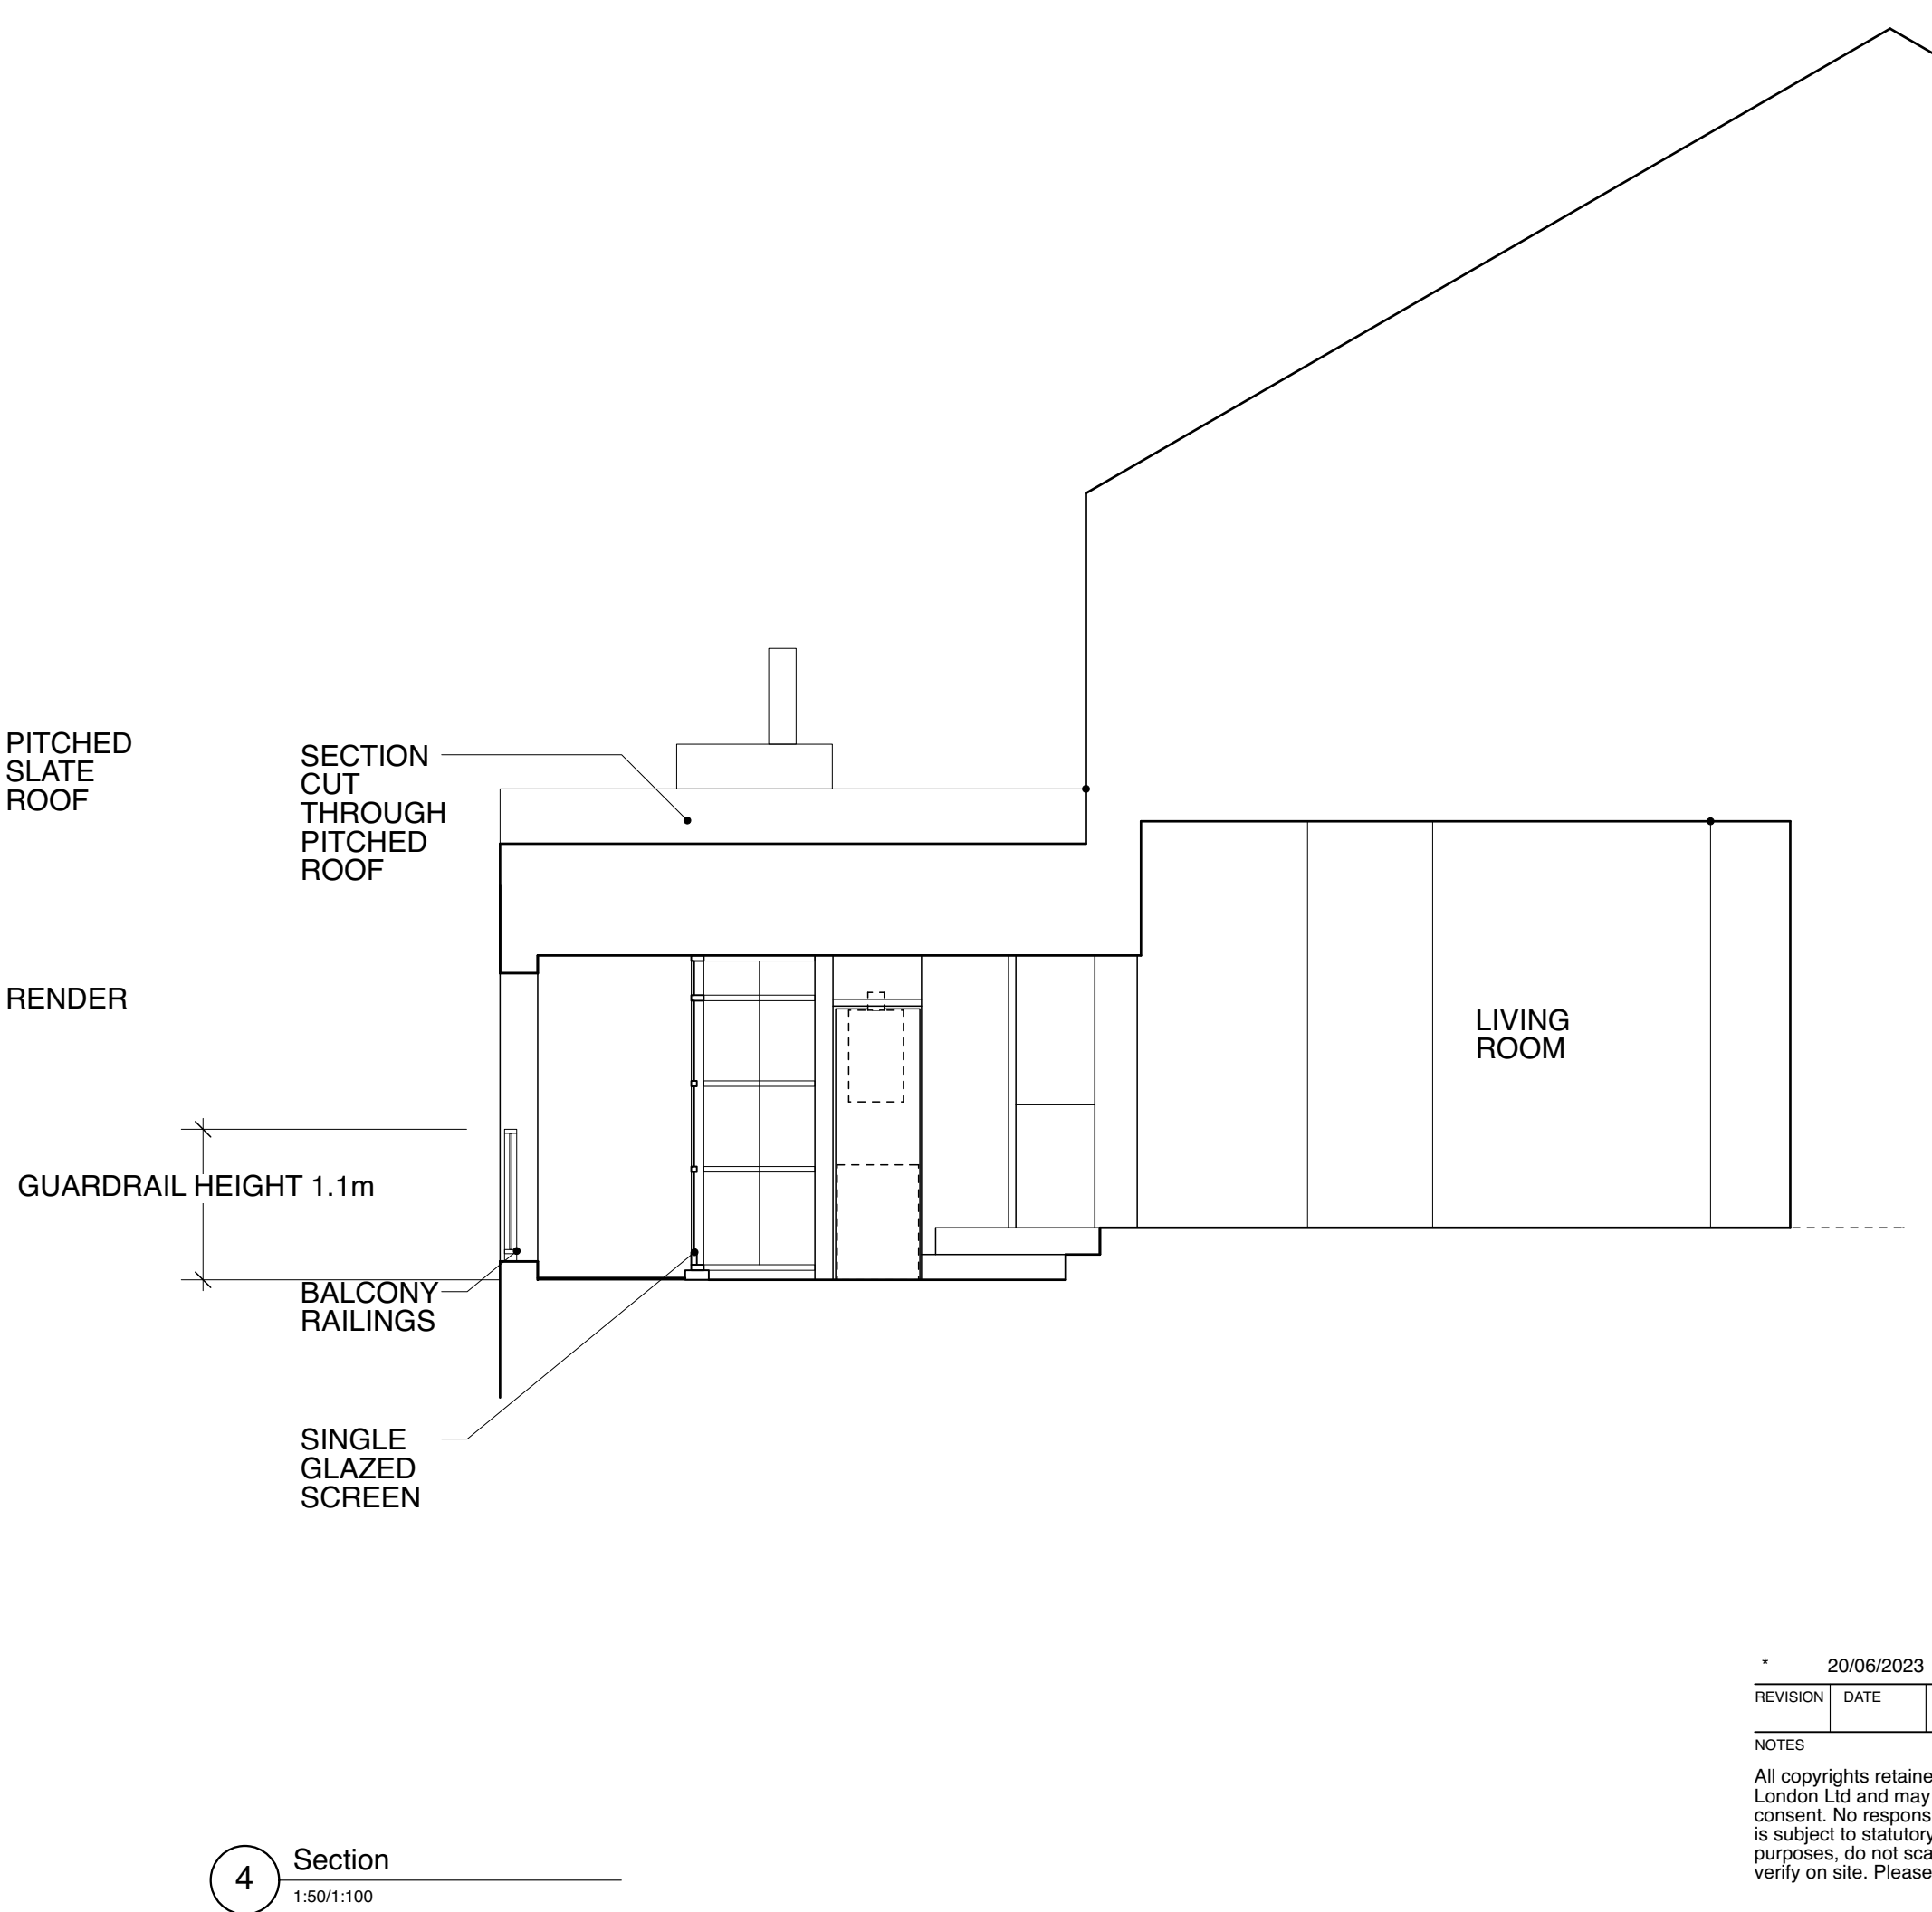

4 Section
1:50/1:100

20/06/2023 Issued for planning		
REVISION	DATE	REVISION NOTE

NOTES

All copyrights retained. All information remains the property of The Architects: London Ltd and may not be reproduced through any medium without written consent. No responsibility is accepted through unauthorised use. All information is subject to statutory consents, assessments and survey. Except for planning purposes, do not scale from drawings but use figured dimensions only and verify on site. Please report any discrepancies. Use latest revision.

PROJECT #

Extension & Alterations

ADDRESS

22C Coolhurst Road, London N8 8EL

DRAWING

Existing Side elevation and Section

The Architects
020 7923 1559
mail@thearchitects.co.uk
www.thearchitects.co.uk

PROJECT #

DWG DATE 20/06/2023

SCALE @ A1/A3 DRAWING NO. REVISION

1:25/1:50 COO 12

