


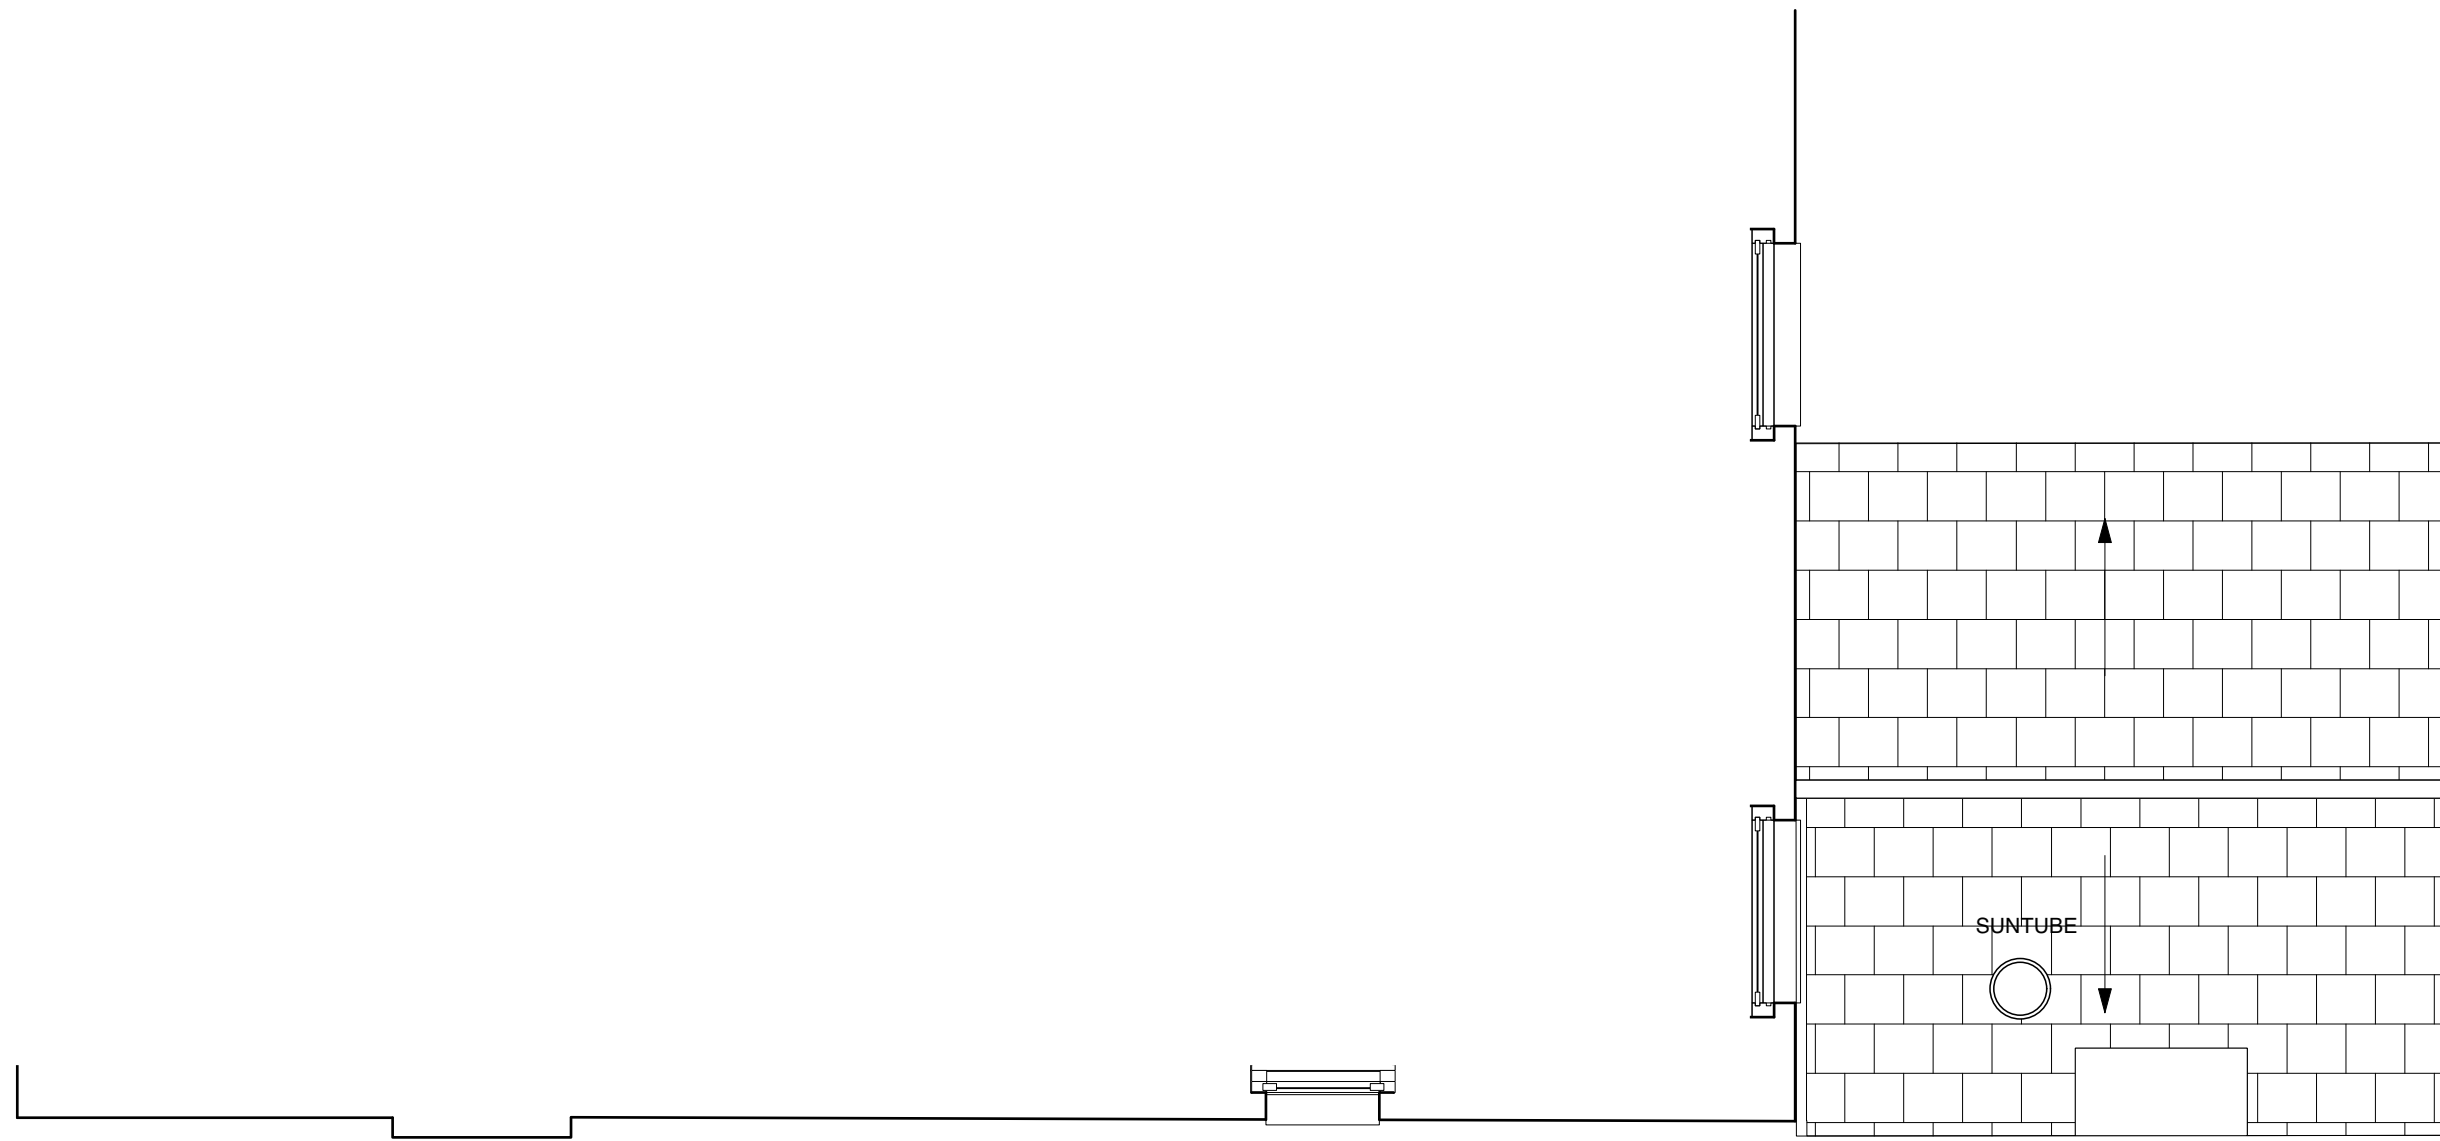


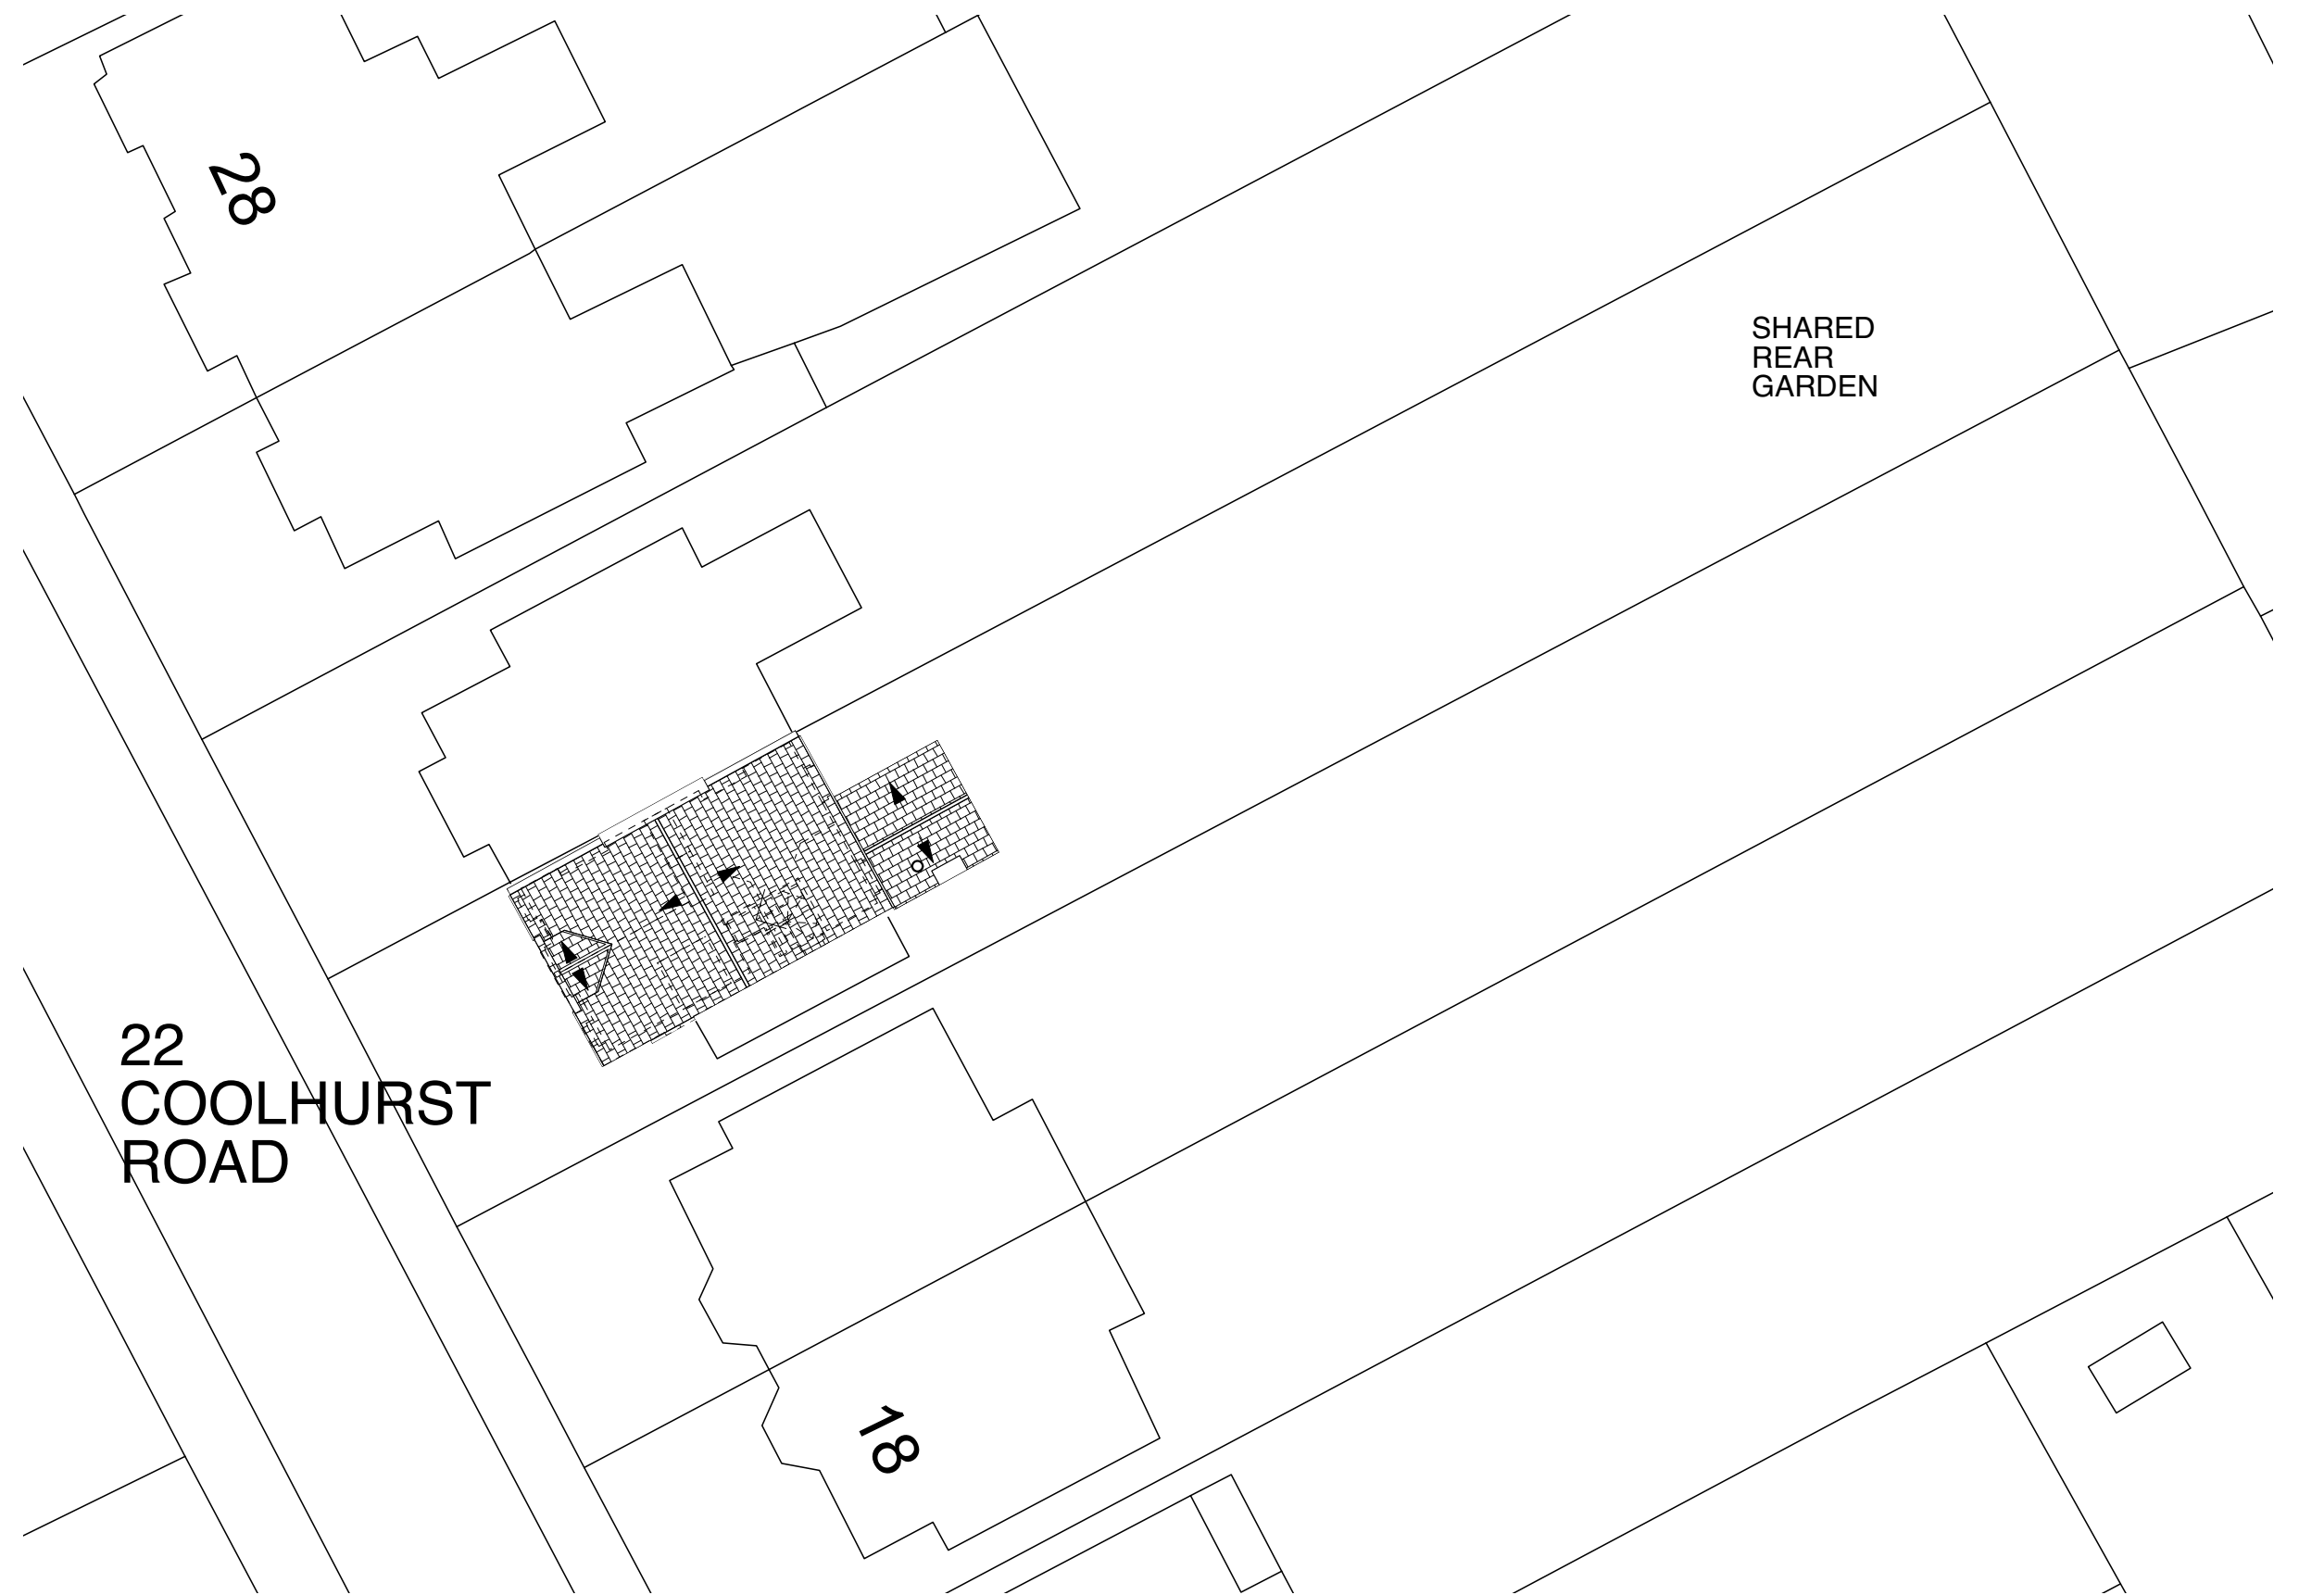


Rear roof over 1st floor
1:50/1:100

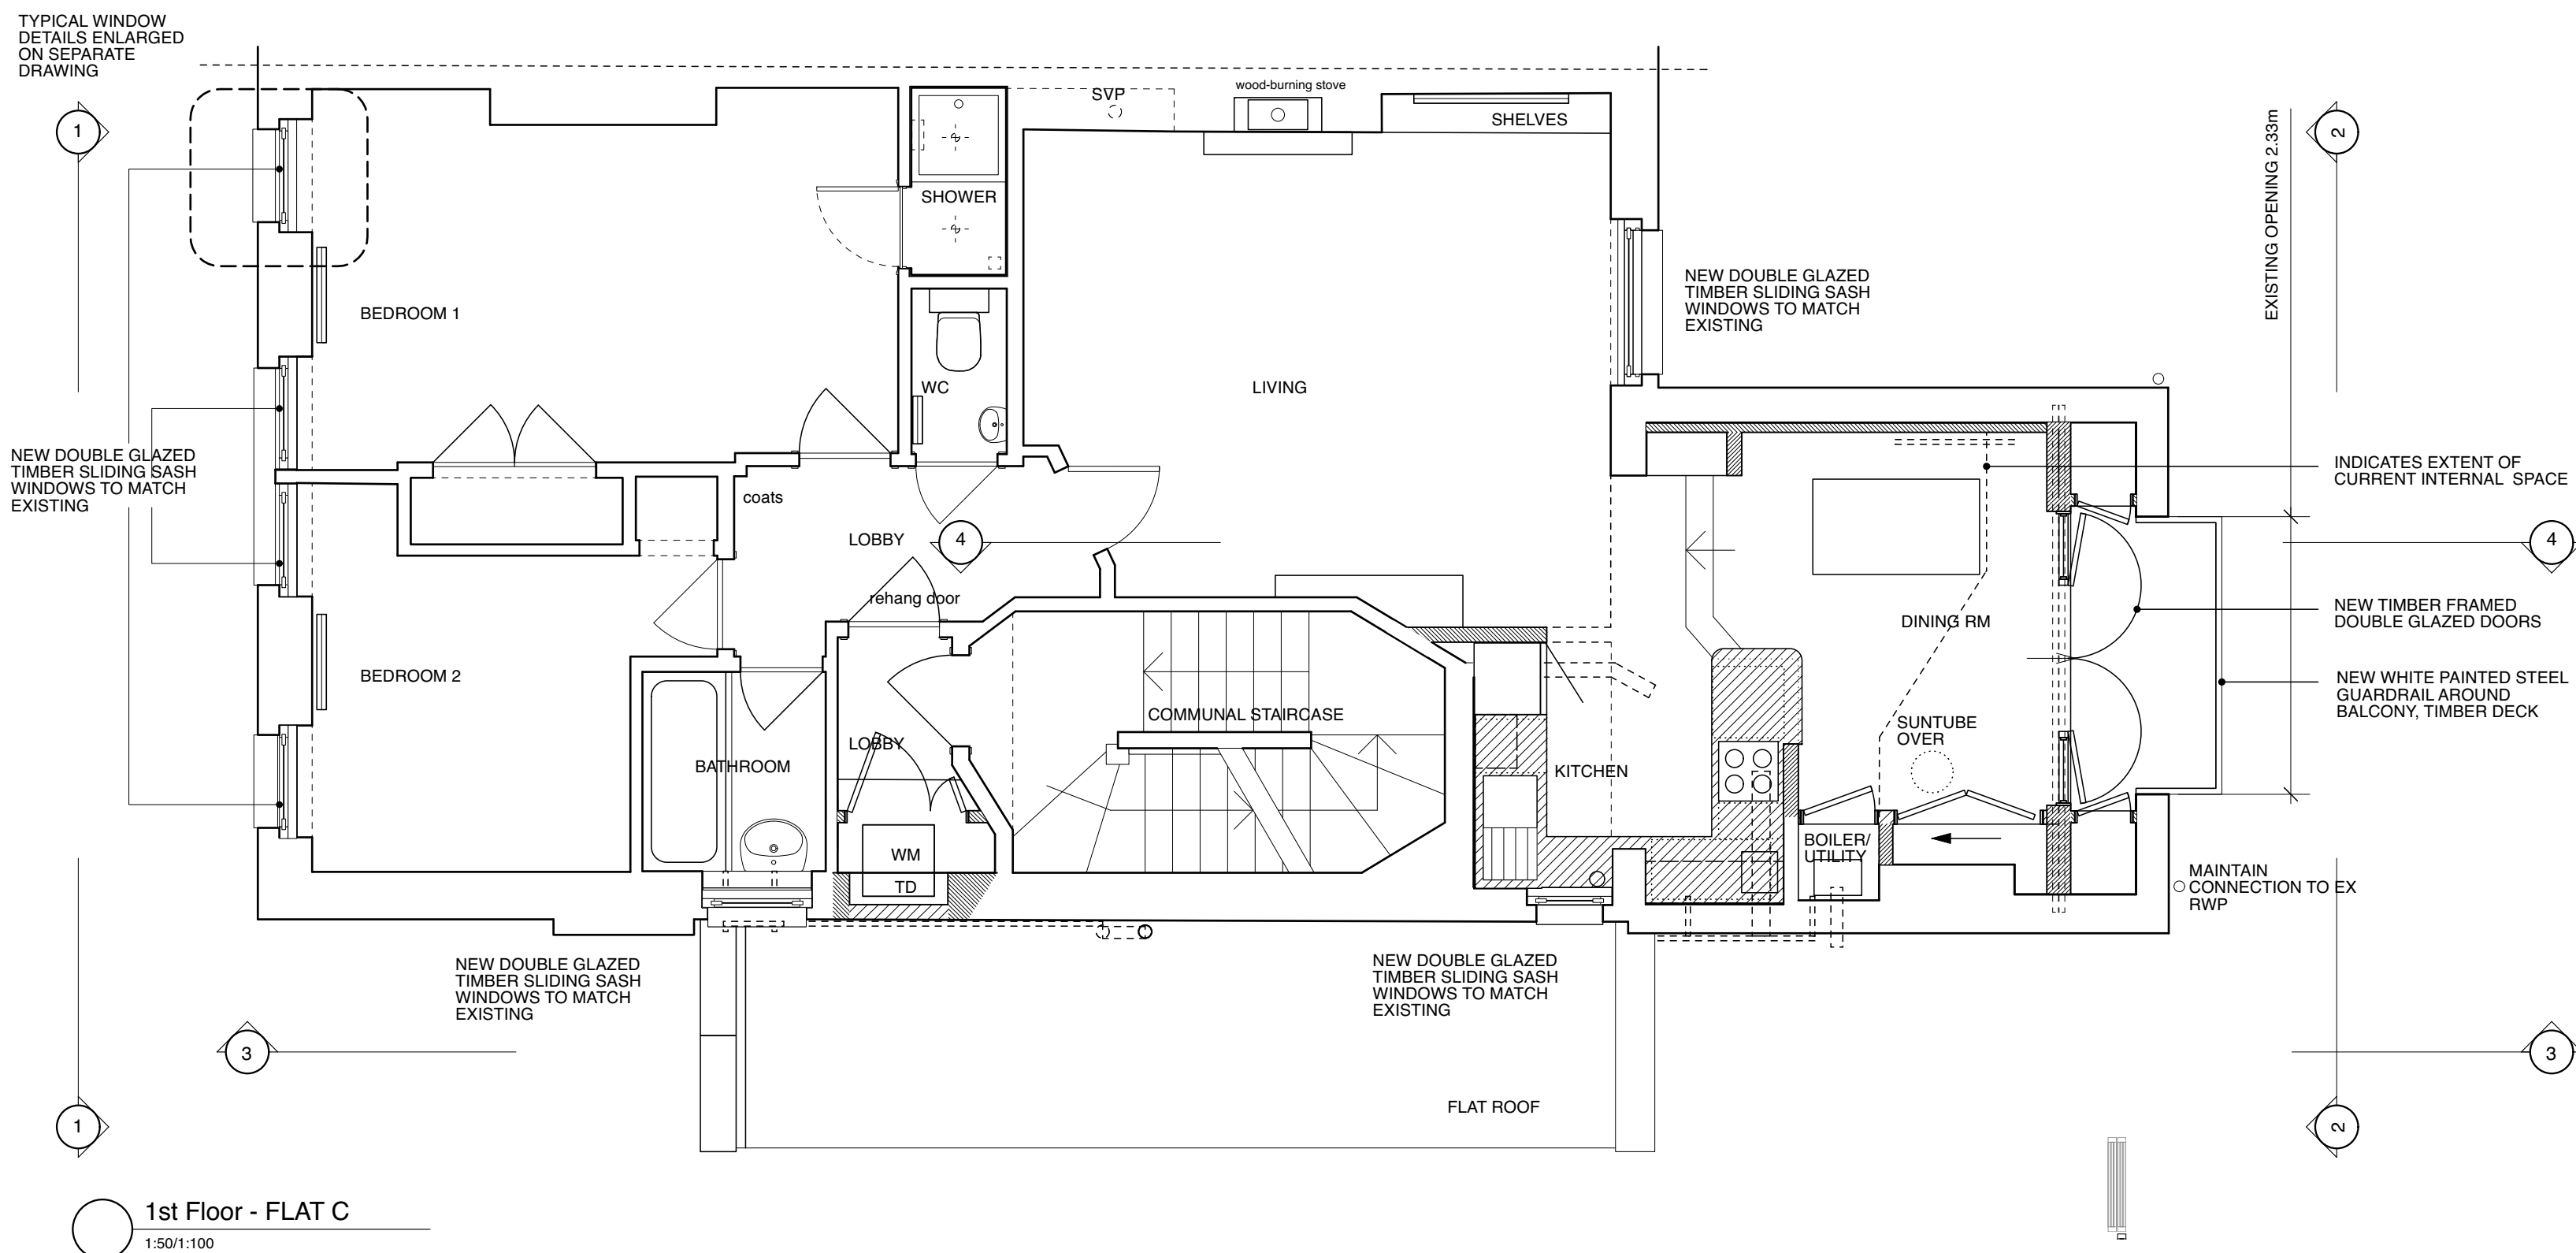

Site plan
1:250/1:500

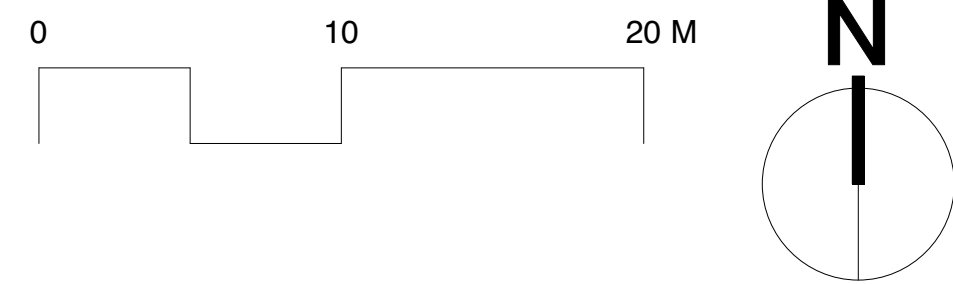

1st Floor - FLAT C
1:50/1:100

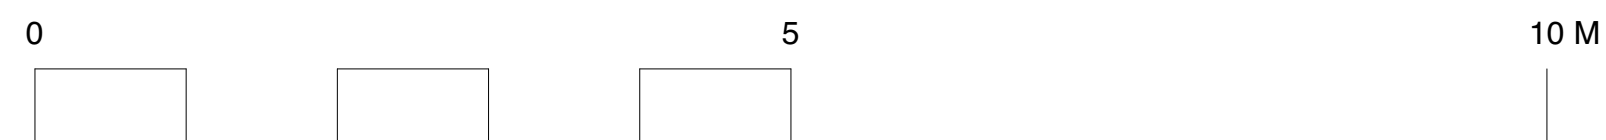

REVISION	DATE	REVISION NOTE
*	20/06/2023	Issued for planning

NOTES
All copyrights retained. All information remains the property of The Architects: London Ltd and may not be reproduced through any medium without written consent. No responsibility is accepted through unauthorised use. All information is subject to statutory consents, assessments and survey. Except for planning purposes, do not scale from drawings but use figured dimensions only and verify on site. Please report any discrepancies. Use latest revision.

PROJECT
Extension & Alterations

ADDRESS
22C Coolhurst Road, London N8 8EL

DRAWING
Proposed plans

The Architects
020 7923 1559
mail@thearchitects.co.uk
www.thearchitects.co.uk

PROJECT #

DWG DATE
20/06/2023

SCALE @ A1/A3
1:25/1:50

DRAWING NO.
COO 20


REVISION




1 Front elevation
1:25/1:50




2 Rear elevation
1:25/1:50

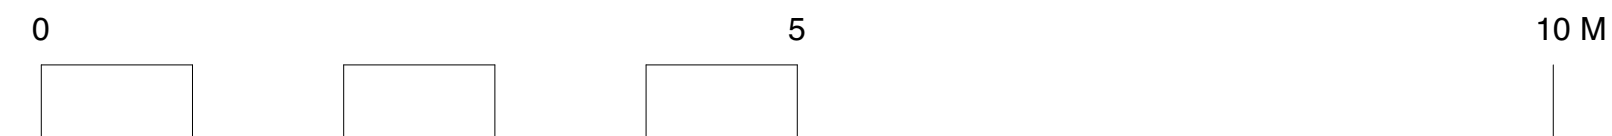


* 20/06/2023 Issued for planning		
REVISION	DATE	REVISION NOTE
NOTES		
All copyrights retained, all information remains the property of The Architects: London Ltd and may not be reproduced through any medium without written consent. No responsibility is accepted through unauthorised use. All information is subject to statutory consents, assessments and survey. Except for planning purposes, do not scale from drawings but use figured dimensions only and verify on site. Please report any discrepancies. Use latest revision.		
PROJECT		
Extension & Alterations		
ADDRESS		
22C Coolhurst Road, London N8 8EL		
DRAWING		
Proposed Elevations		
The Architects		
020 7923 1559 mail@thearchitects.co.uk www.thearchitects.co.uk		
PROJECT #		
DWG DATE 20/06/2023		
SCALE @ A1/A3	DRAWING NO.	REVISION
1:25/1:50	COO 21	

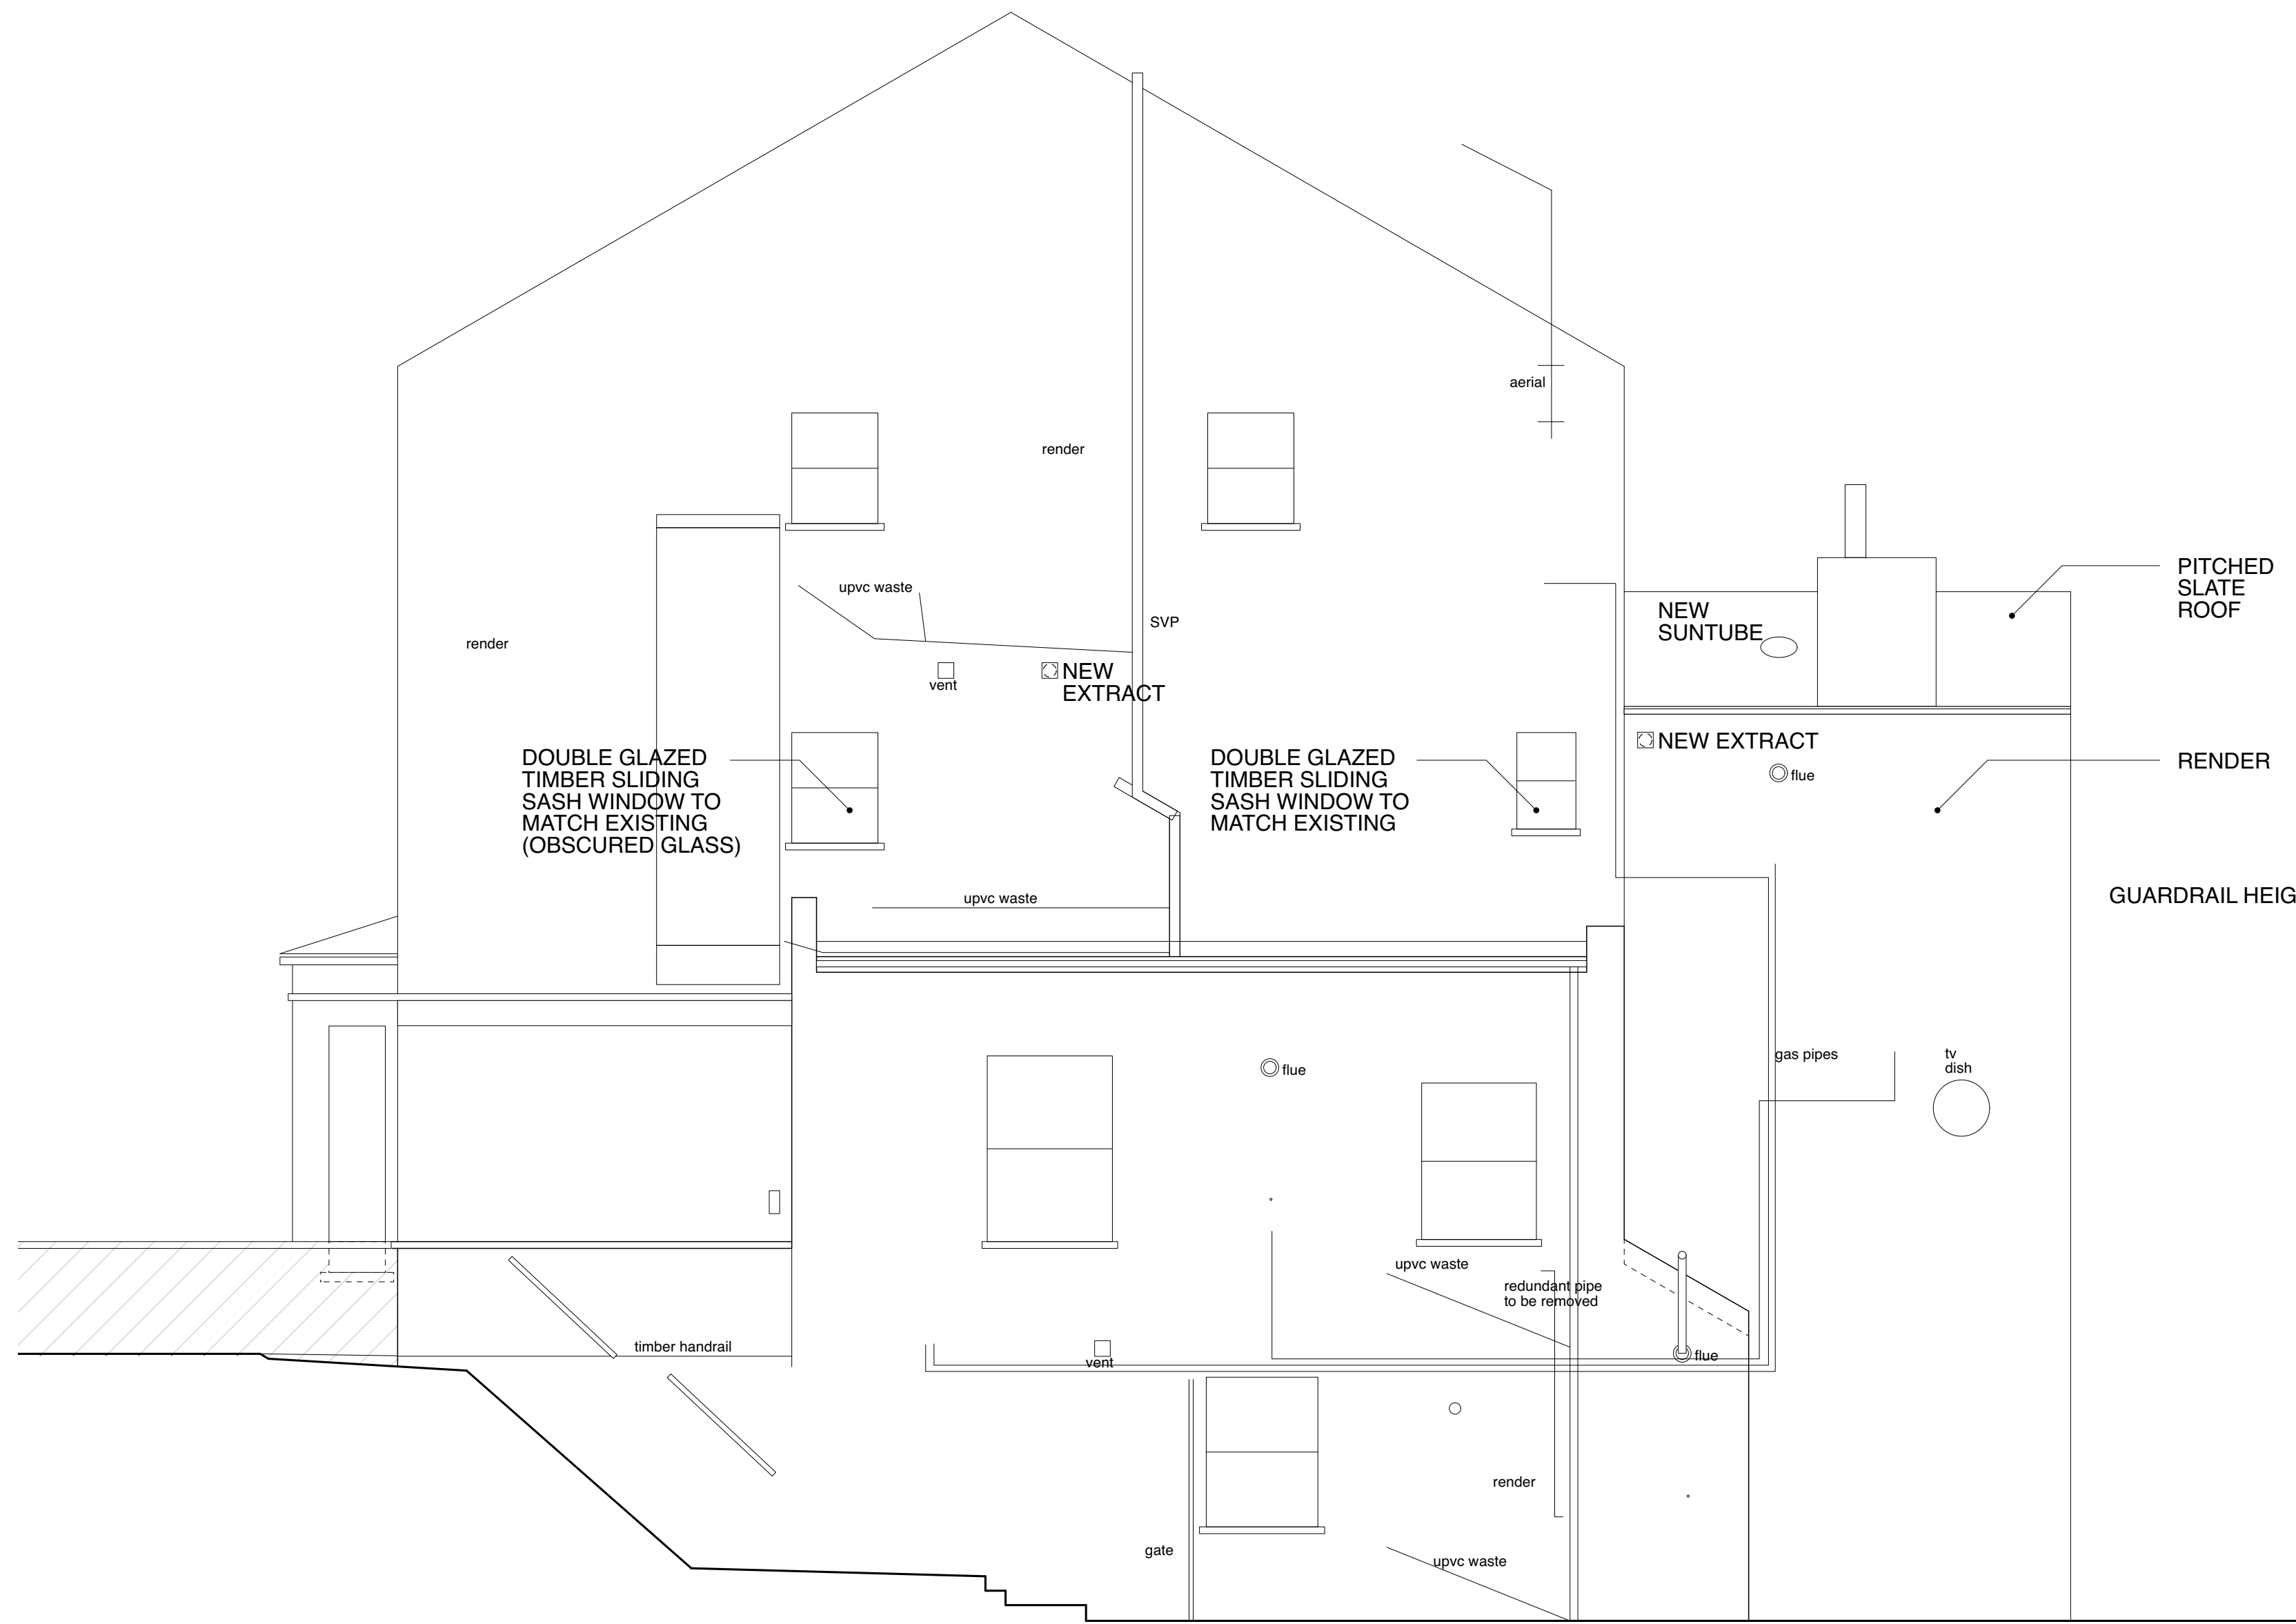

3 Part side elevation (South, rear)
1:25/1:50

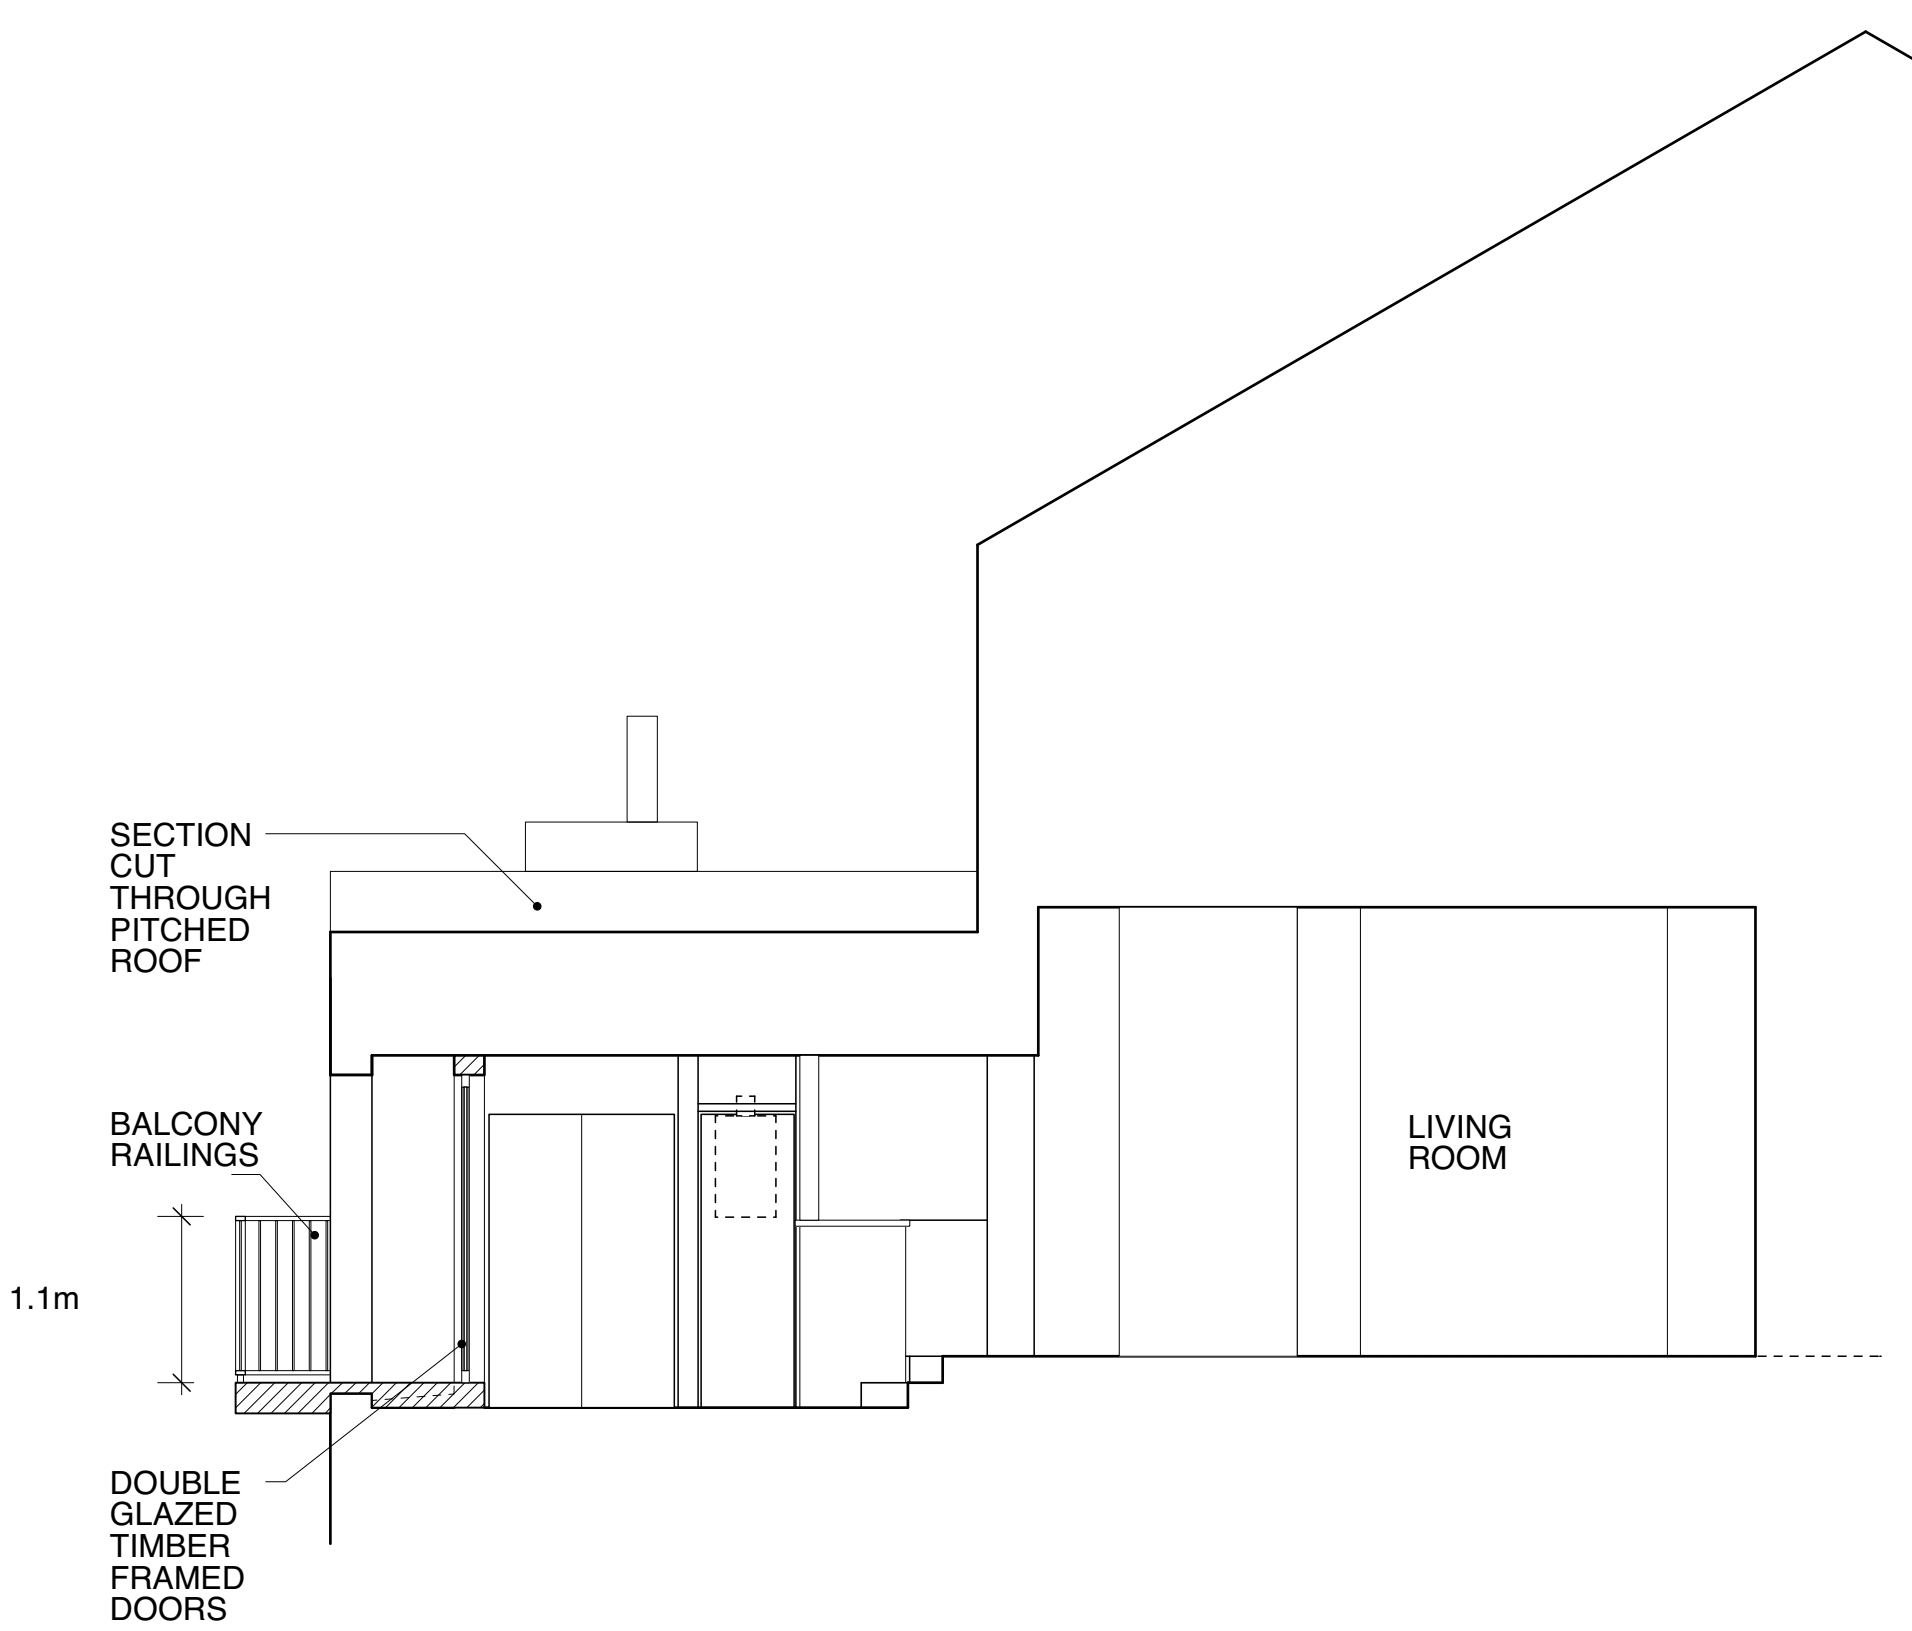

4 Section
1:50/1:100

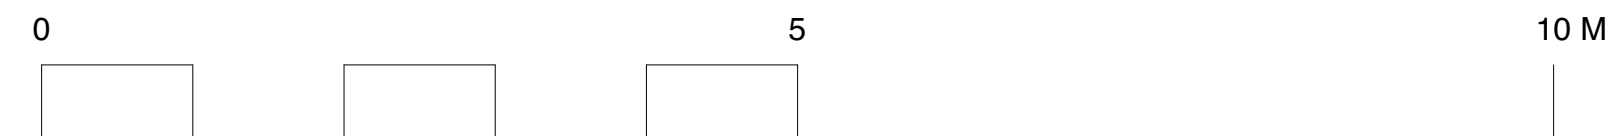

20/06/2023 Issued for planning		
REVISION	DATE	REVISION NOTE

NOTES

All copyrights retained. All information remains the property of The Architects: London Ltd and may not be reproduced through any medium without written consent. No responsibility is accepted through unauthorised use. All information is subject to statutory consents, assessments and survey. Except for planning purposes, do not scale from drawings but use figured dimensions only and verify on site. Please report any discrepancies. Use latest revision.

PROJECT

Extension & Alterations

ADDRESS

22C Coolhurst Road, London N8 8EL

DRAWING

Proposed Side elevation and section

The Architects

020 7923 1559
mail@thearchitects.co.uk
www.thearchitects.co.uk

PROJECT #

DWG DATE 20/06/2023

SCALE @ A1/A3 DRAWING NO. REVISION

1:25/1:50 COO 22