
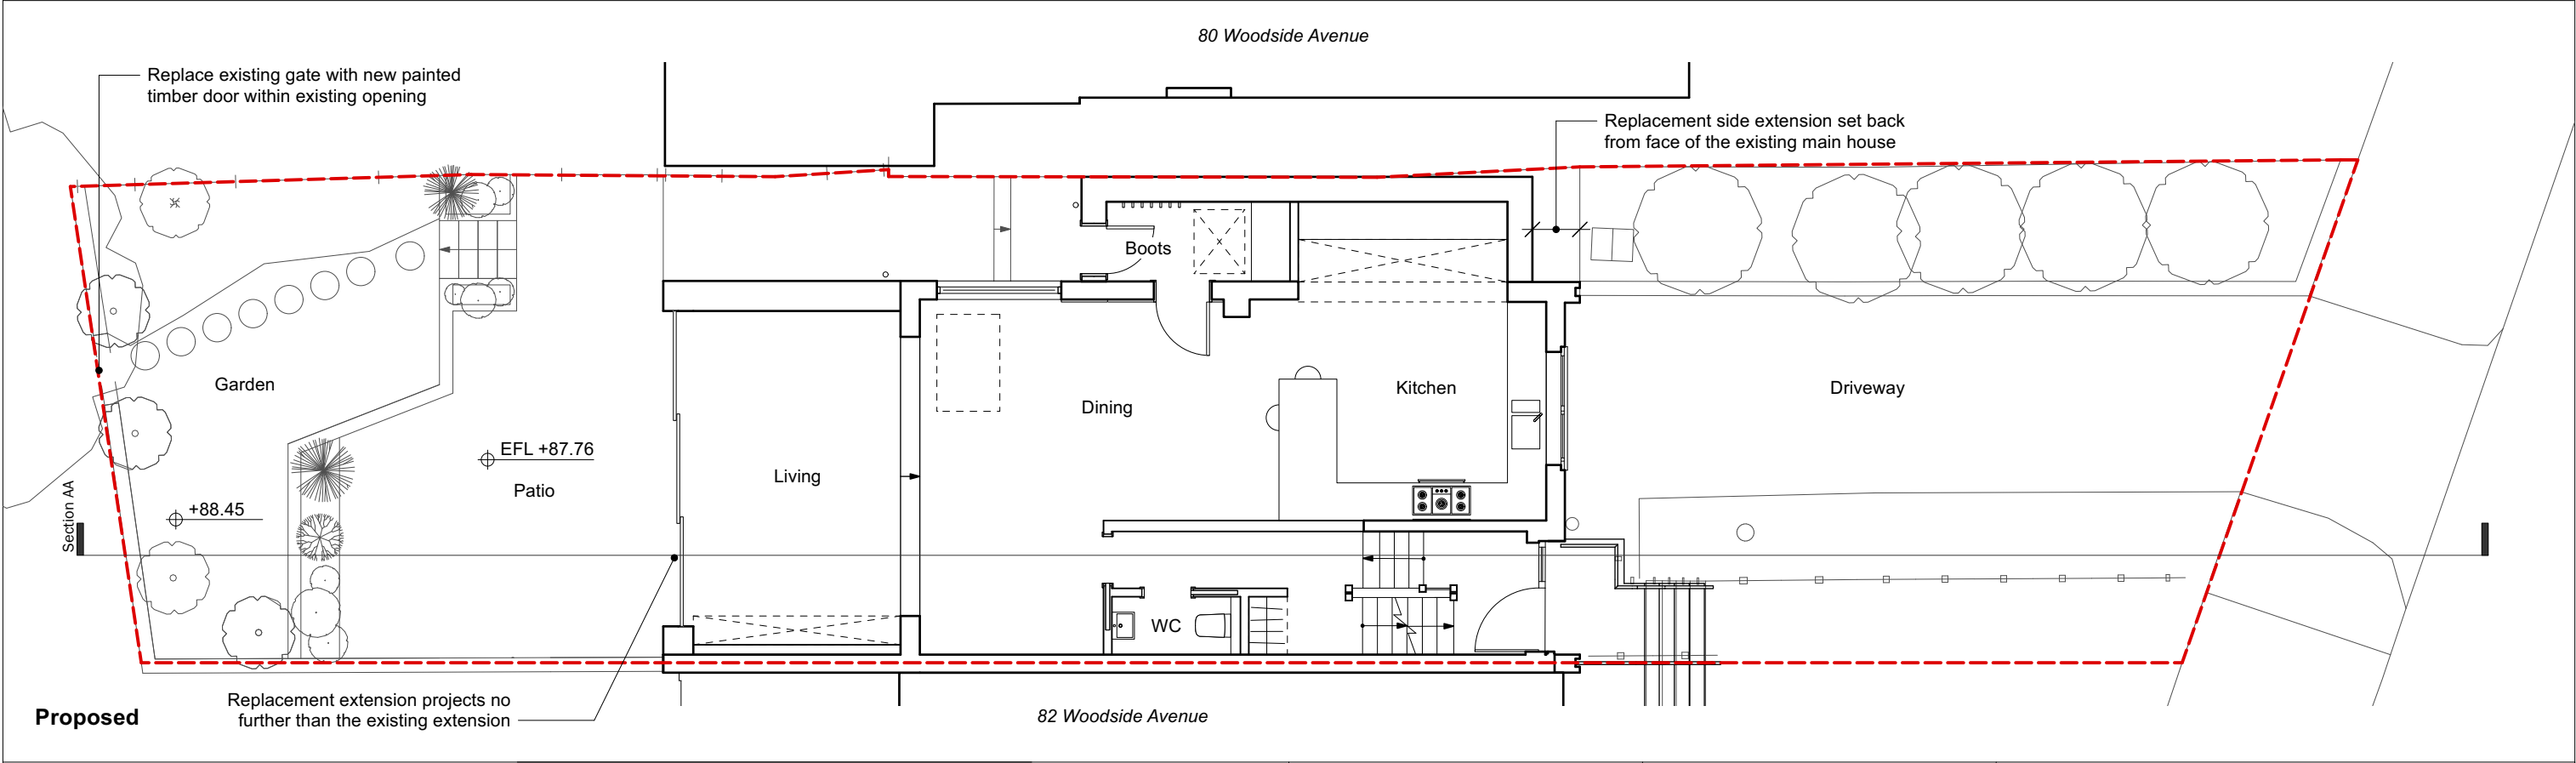


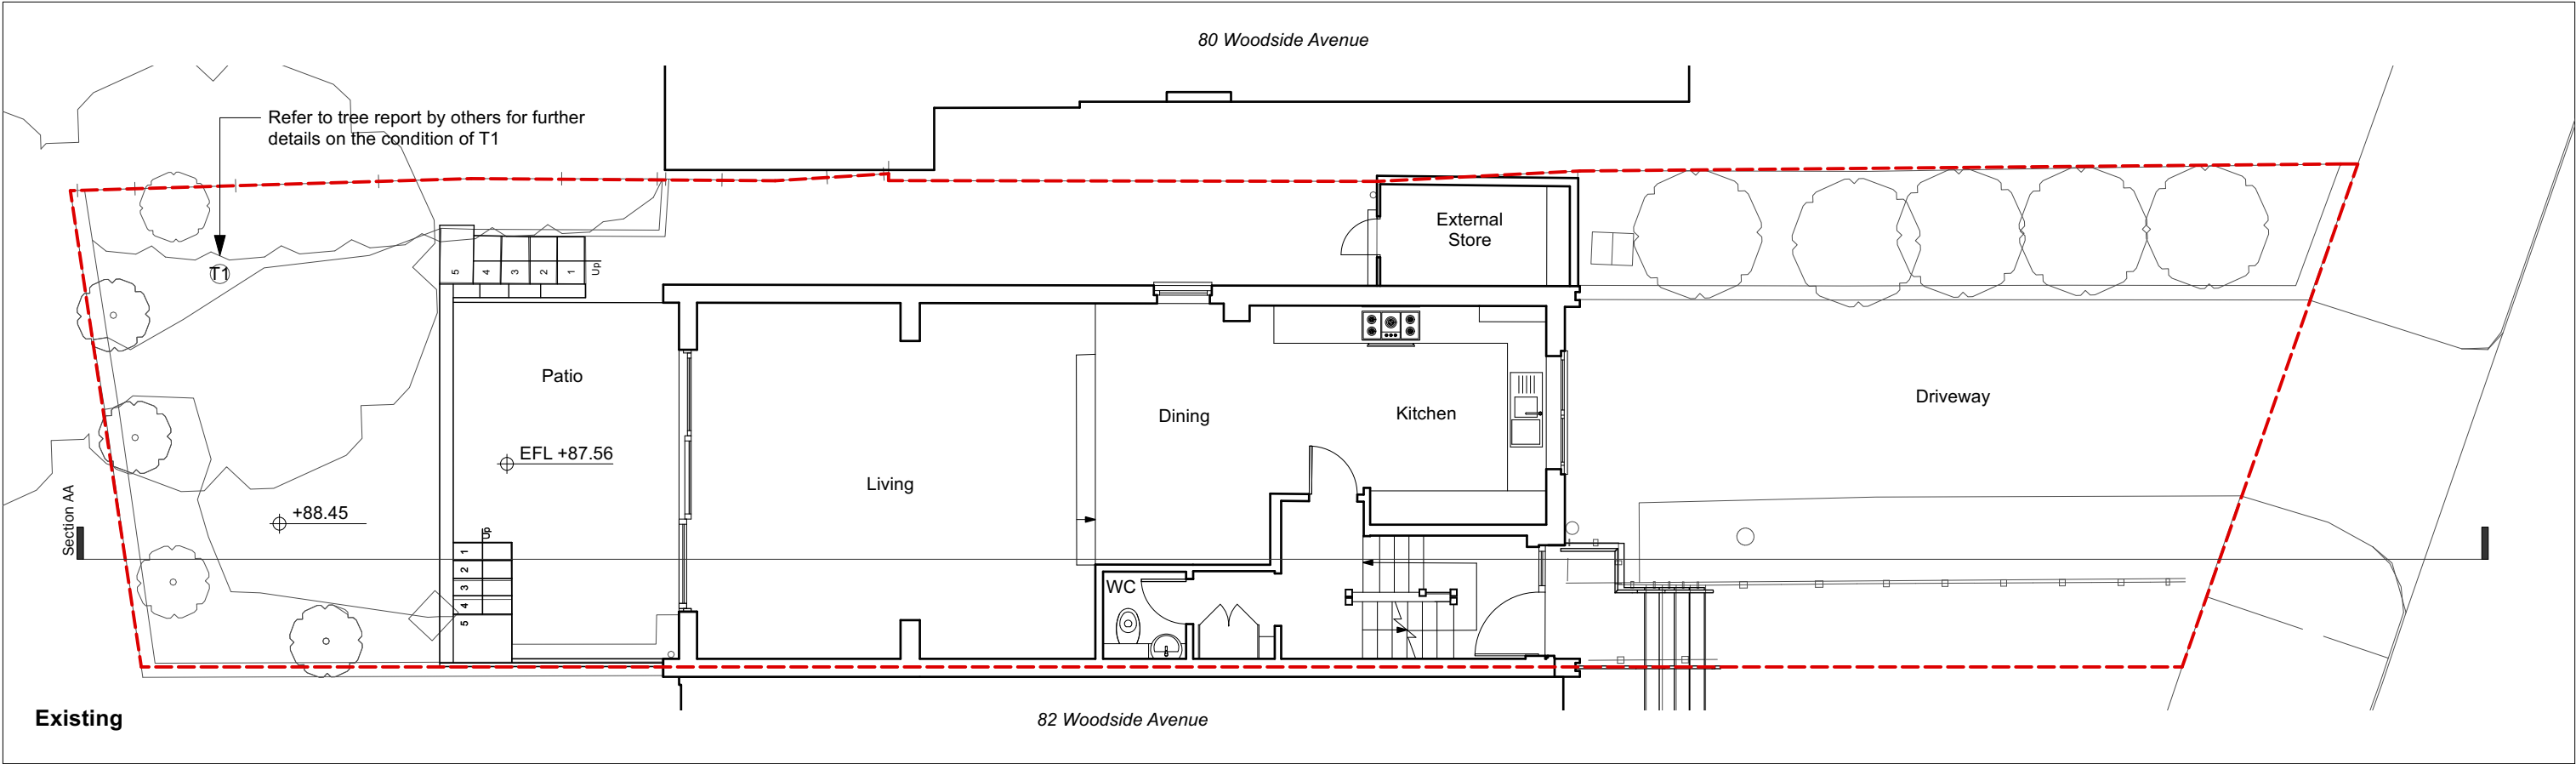

revisions P1		Mulroy 020 7267 5123 www.mulroyarchitects.com	project 82 Woodside Avenue, London N10 3HY		
			for Marina and Lambros Kilaniotis		
			title Ground Floor & Site Plan - Existing & Proposed		
			status RIBA Stage 3		
			scale 1:100	size A3	drawing number 22081-3-010
		P1			