
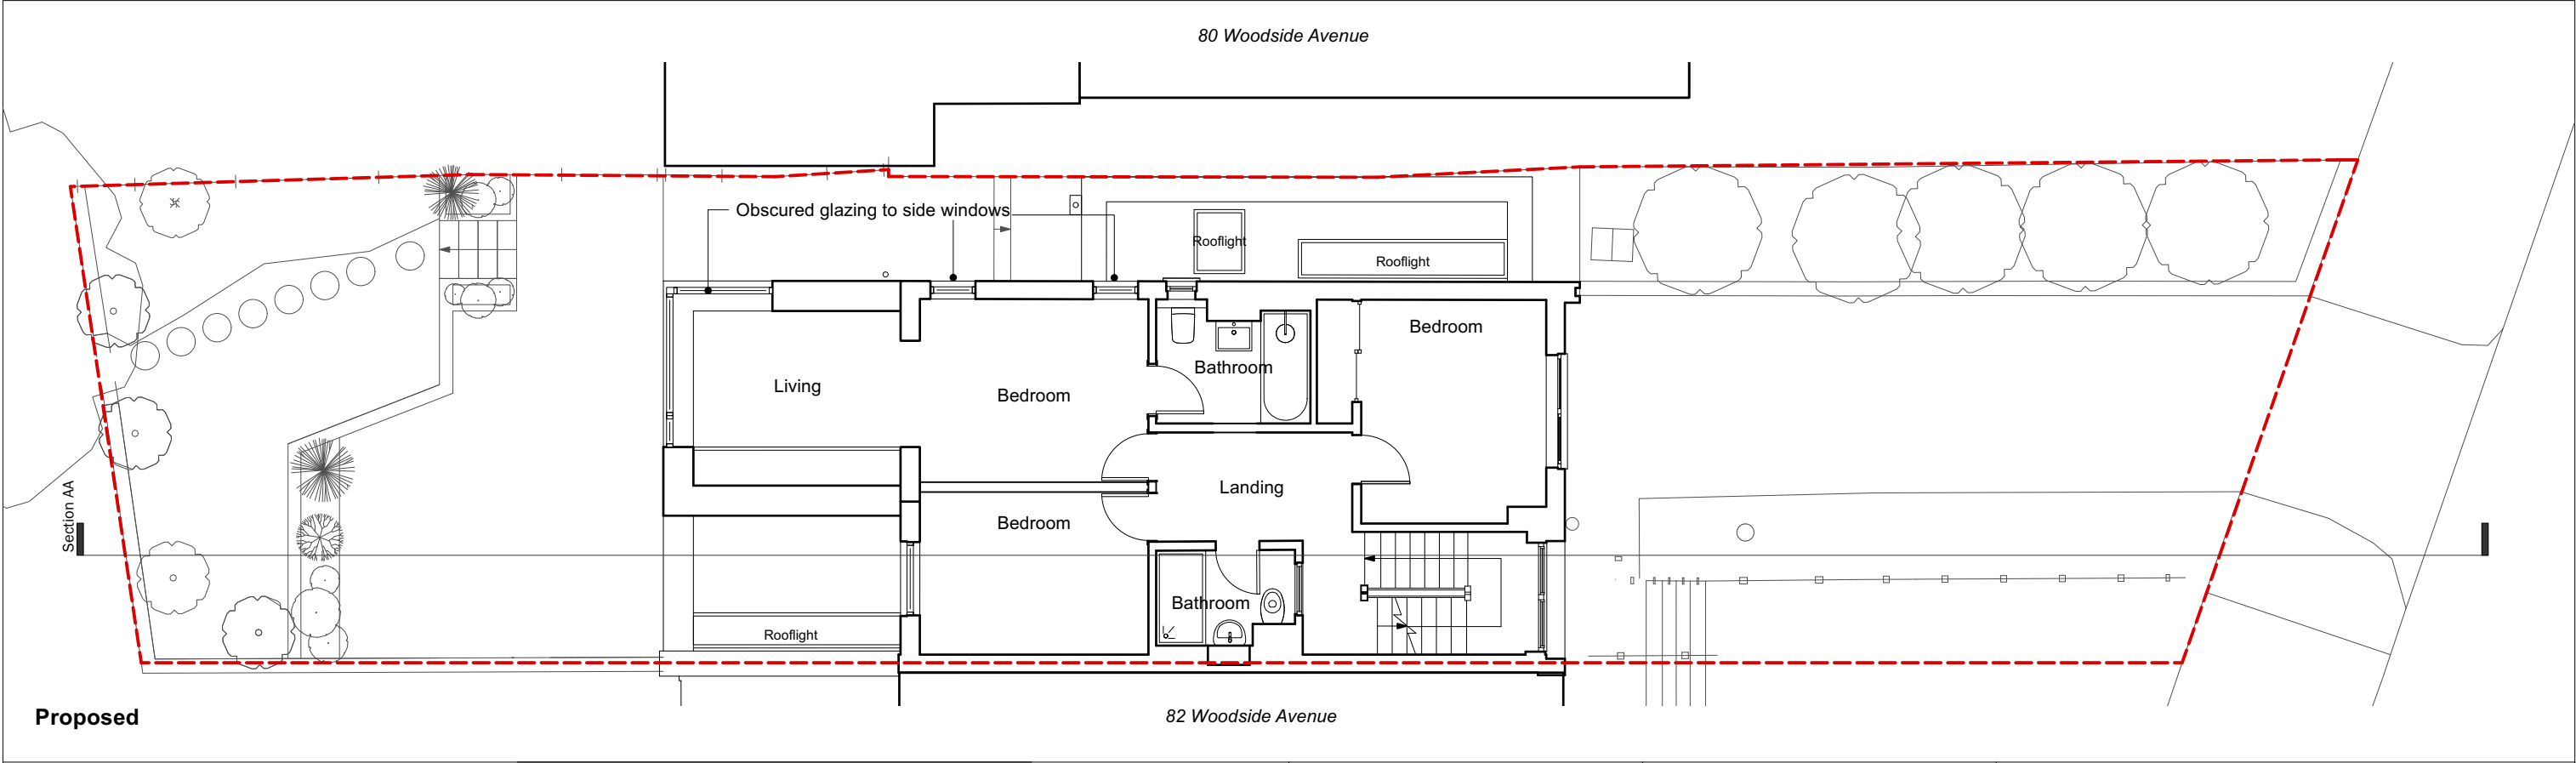


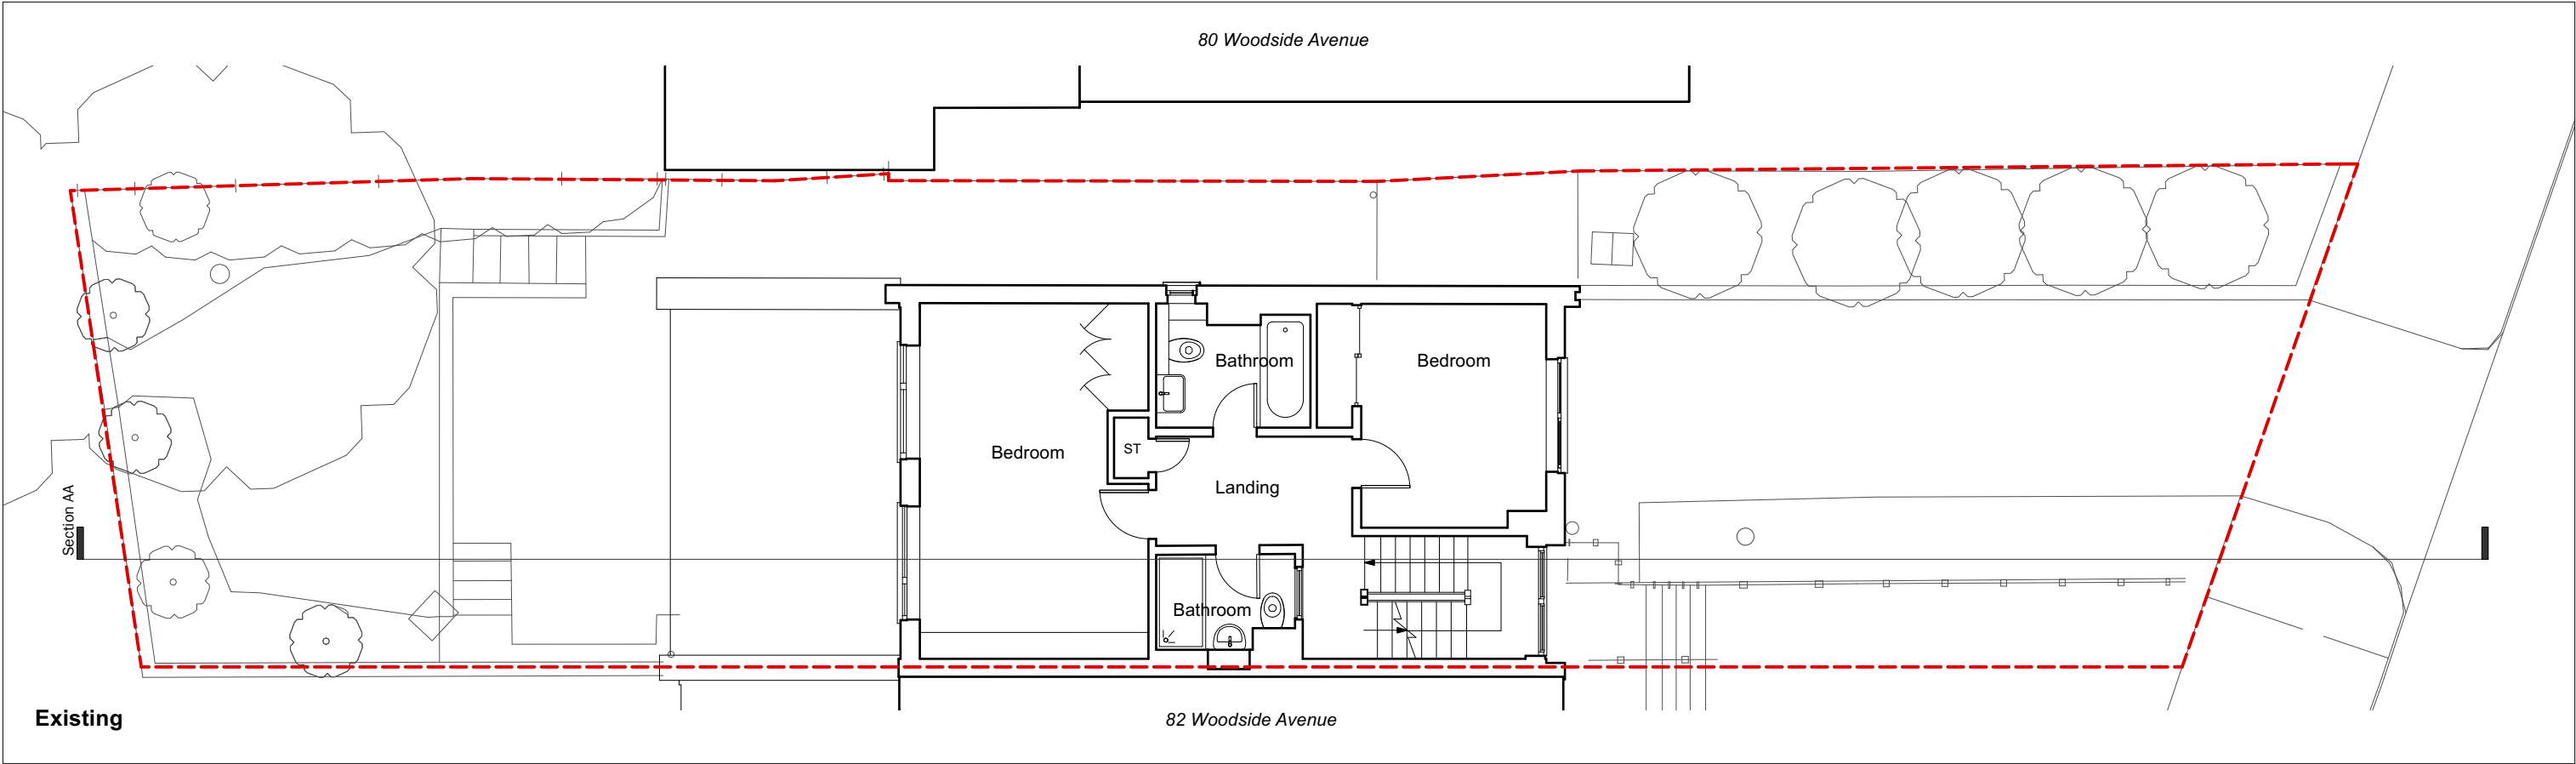

revisions P1		Mulroy 020 7267 5123 www.mulroyarchitects.com	project 82 Woodside Avenue, London N10 3HY			
			for Marina and Lambros Kilaniotis			
			title First Floor Plan - Existing & Proposed			
	status RIBA Stage 3					
	scale 1:100		size A3	drawing number 22081-3-011		P1