
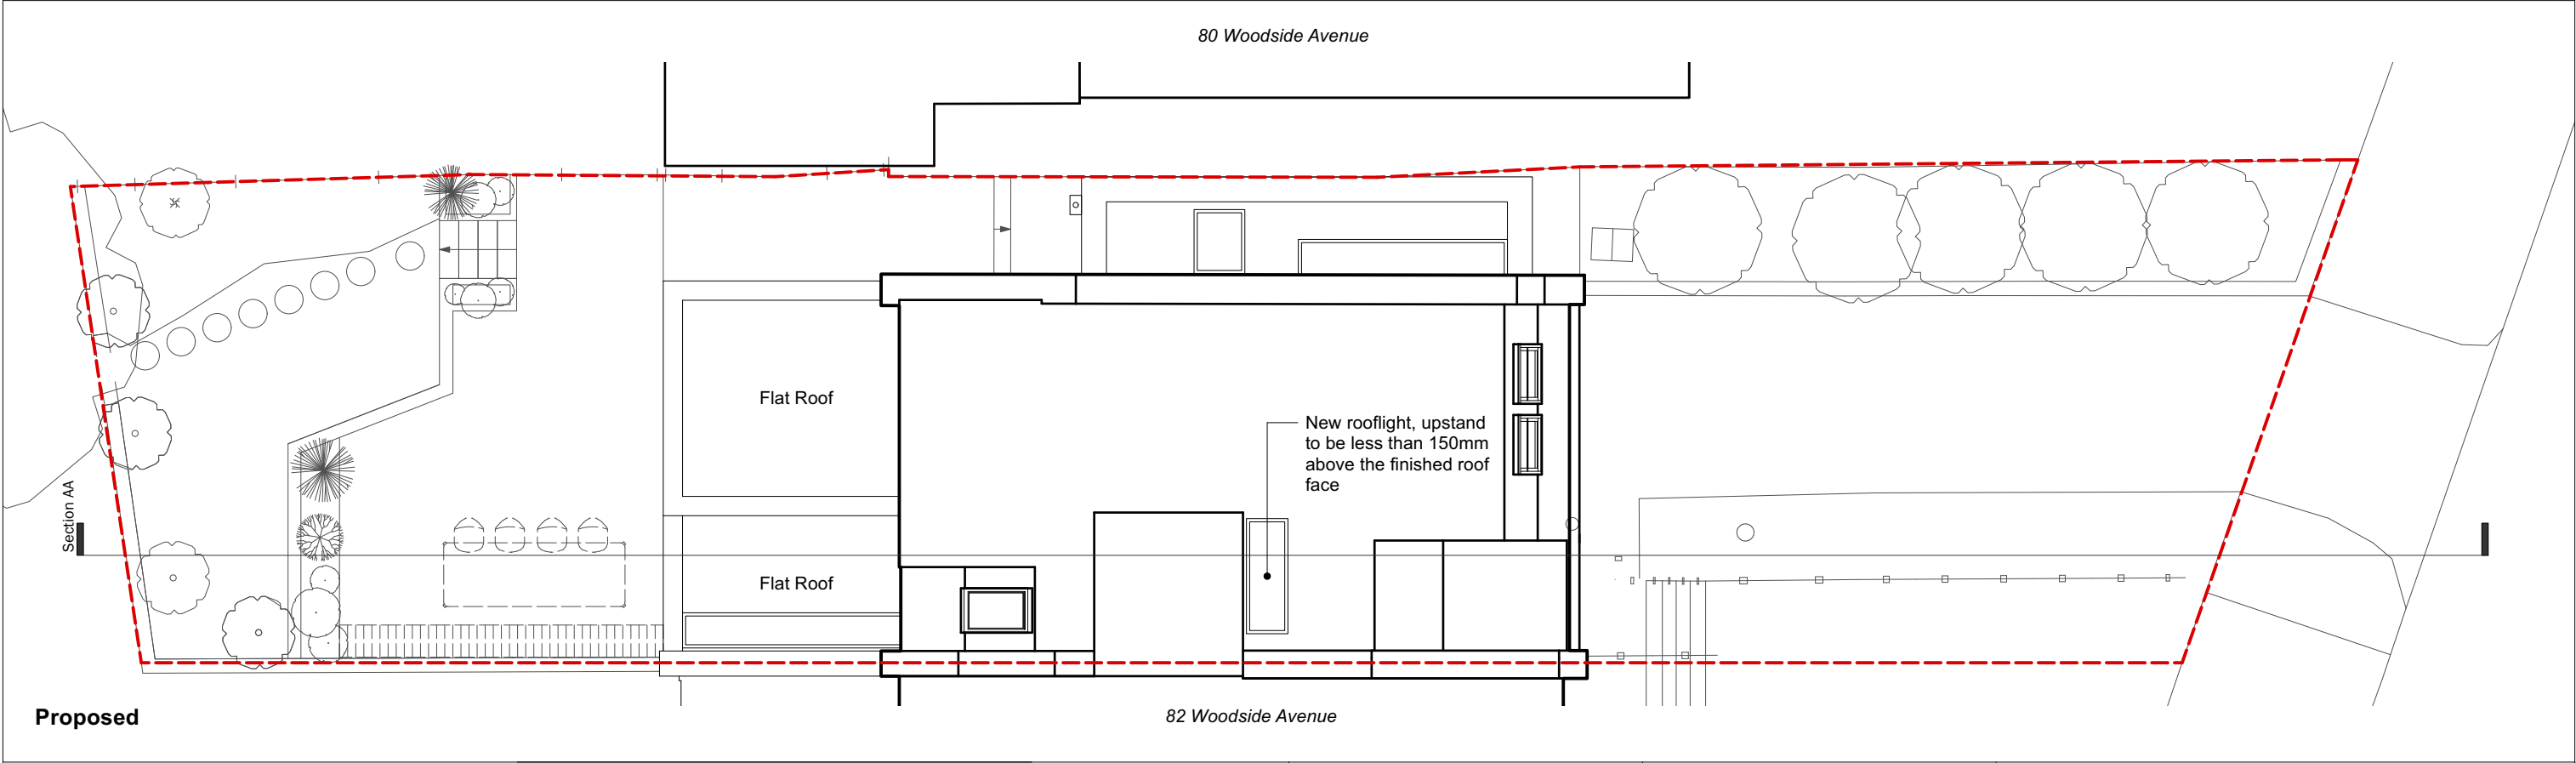
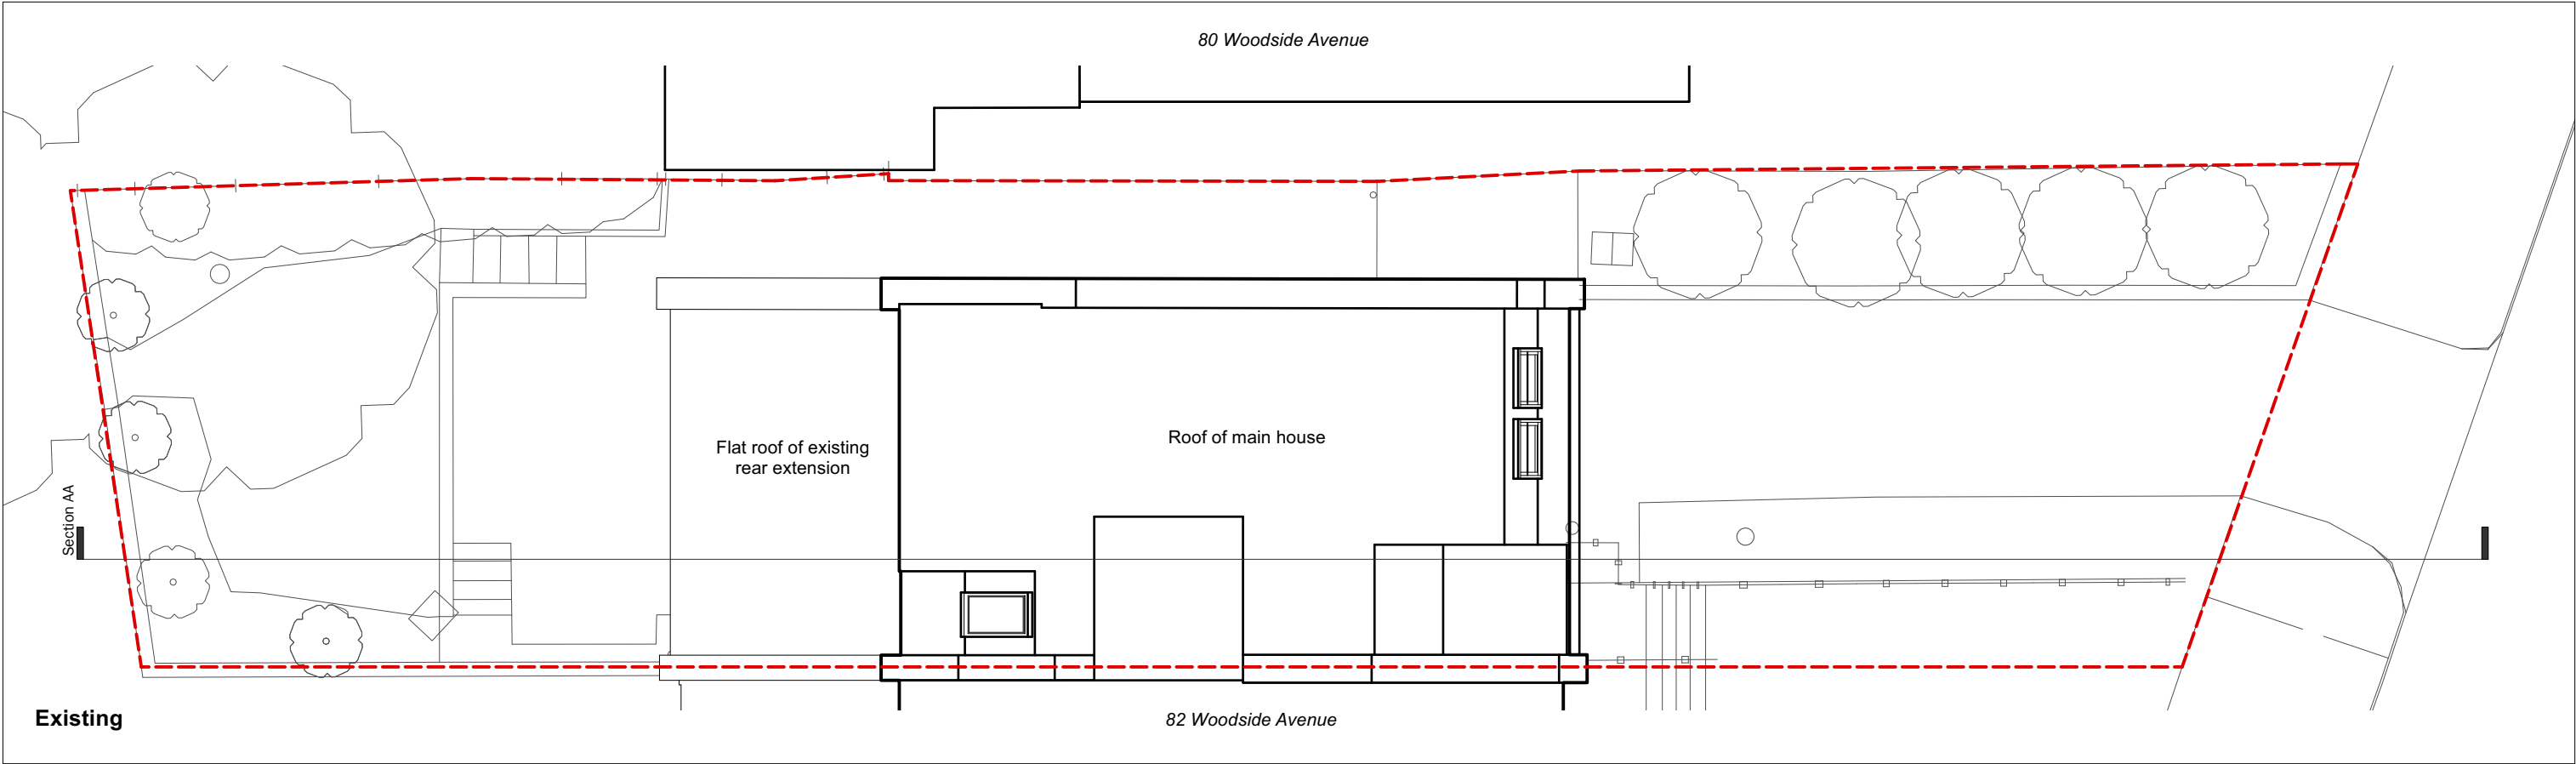


 

revisions P1	  To be read in conjunction with all other information Do not scale off this drawing.	 020 7267 5123 www.mulroyarchitects.com	project 82 Woodside Avenue, London N10 3HY		
			for Marina and Lambros Kilaniotis		
			title Roof Plan - Existing & Proposed		
			status RIBA Stage 3		
scale 1:100		size A3	drawing number 22081-3-012		P1