



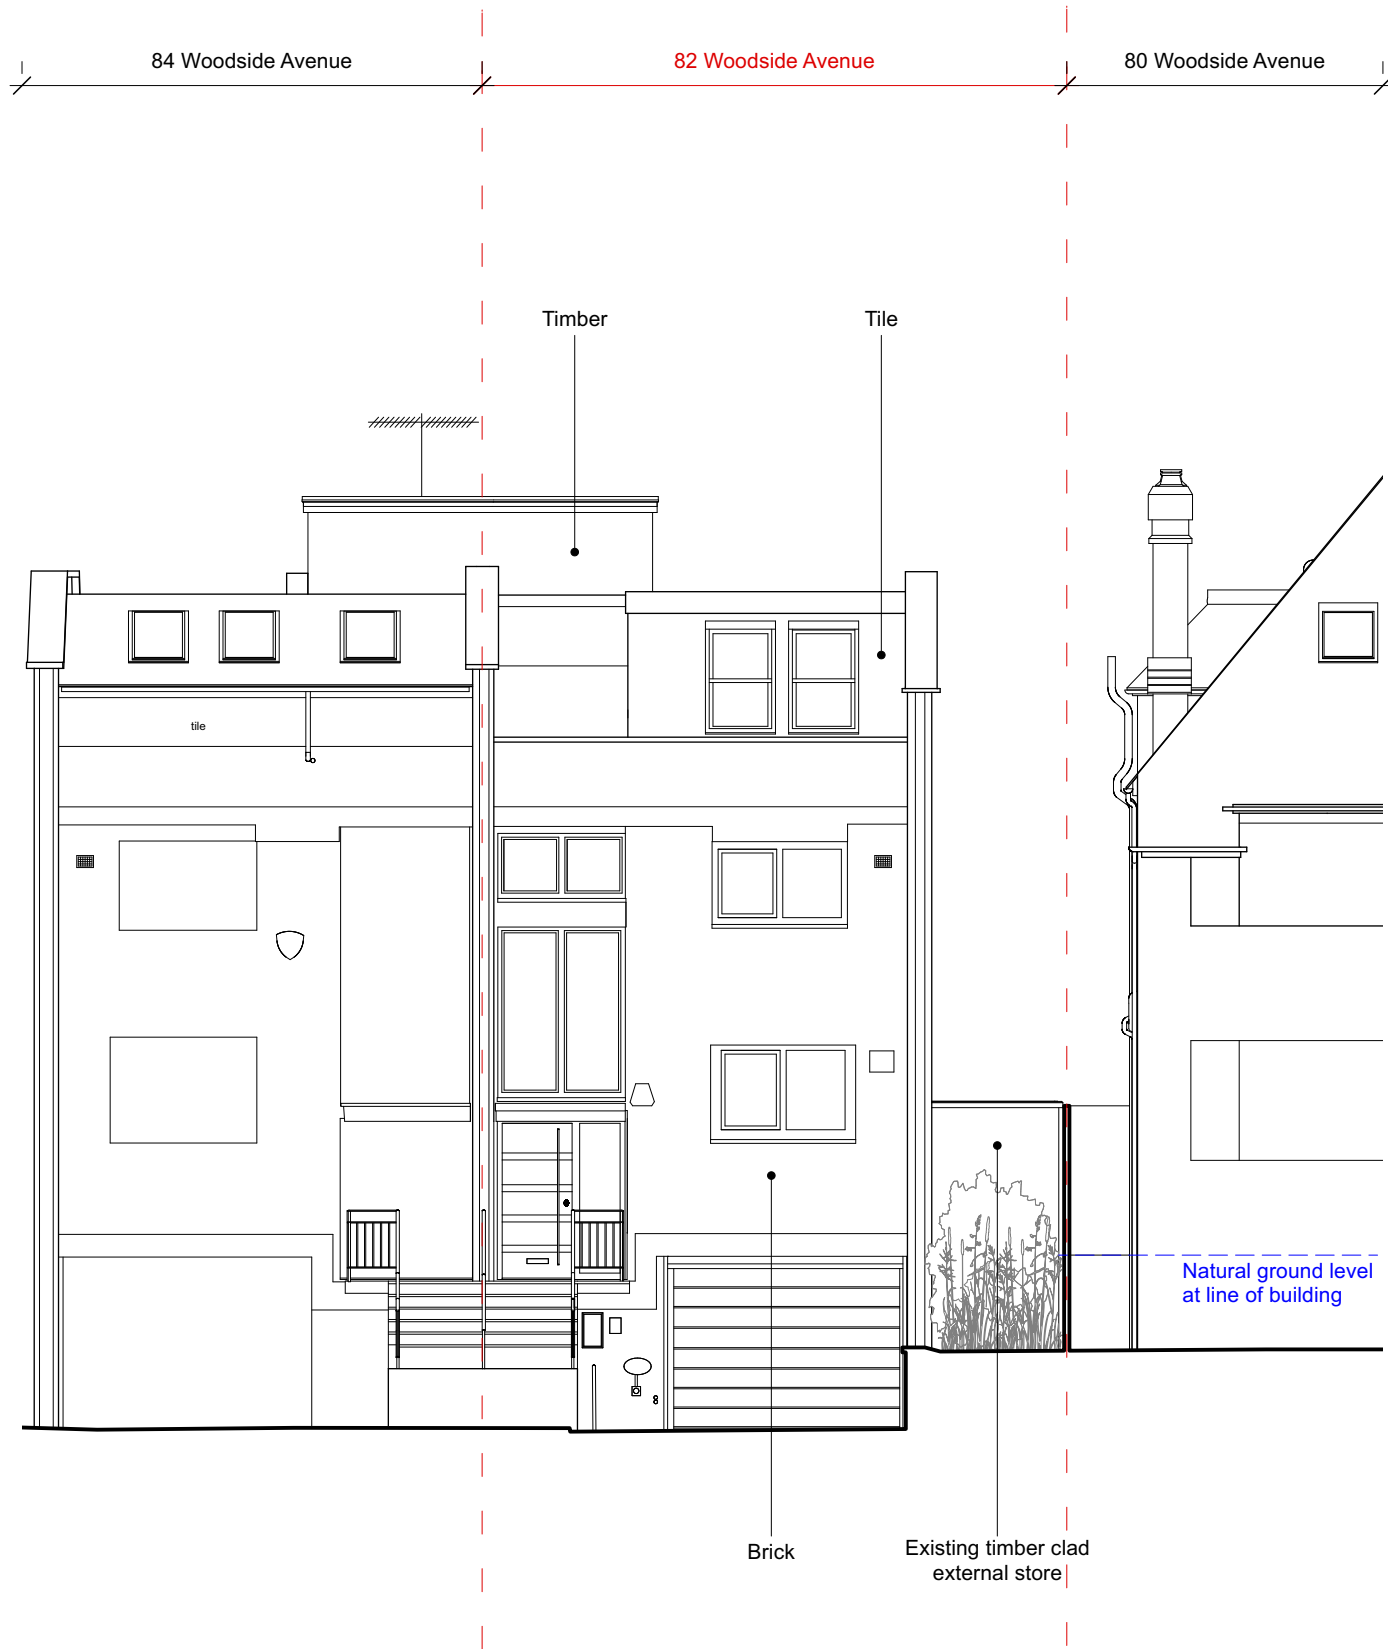

Existing

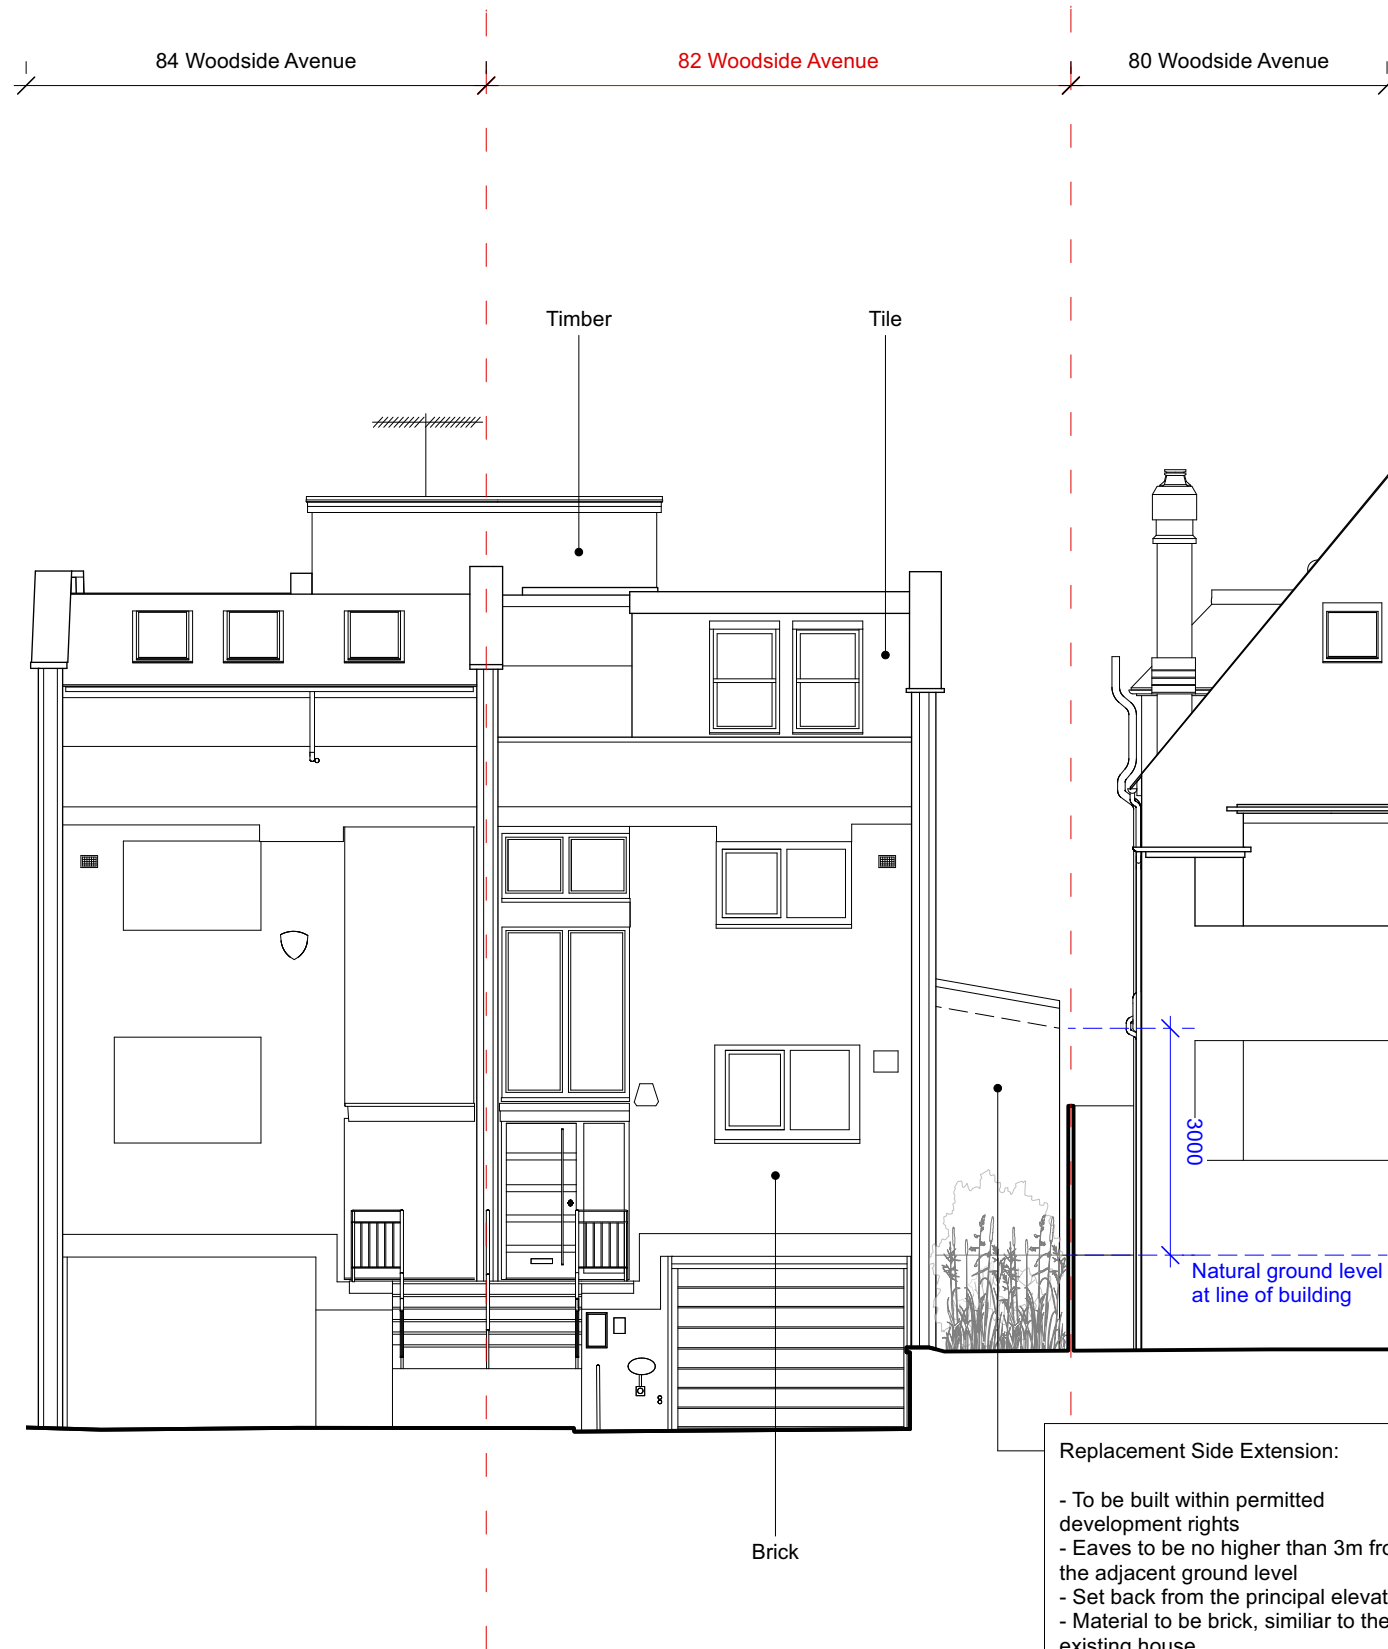


Proposed

Replacement Side Extension:

- To be built within permitted development rights
- Eaves to be no higher than 3m from the adjacent ground level
- Set back from the principal elevation
- Material to be brick, similar to the existing house

revisions
P1

 

Mulroy

020 7267 5123
www.mulroyarchitects.com

project 82 Woodside Avenue, London N10 3HY
for Marina and Lambros Kilaniotis
title Front Elevation - Existing & Proposed

status RIBA Stage 3

scale 1:100	size A3	drawing number 22081-3-030	P1
----------------	------------	-------------------------------	----