



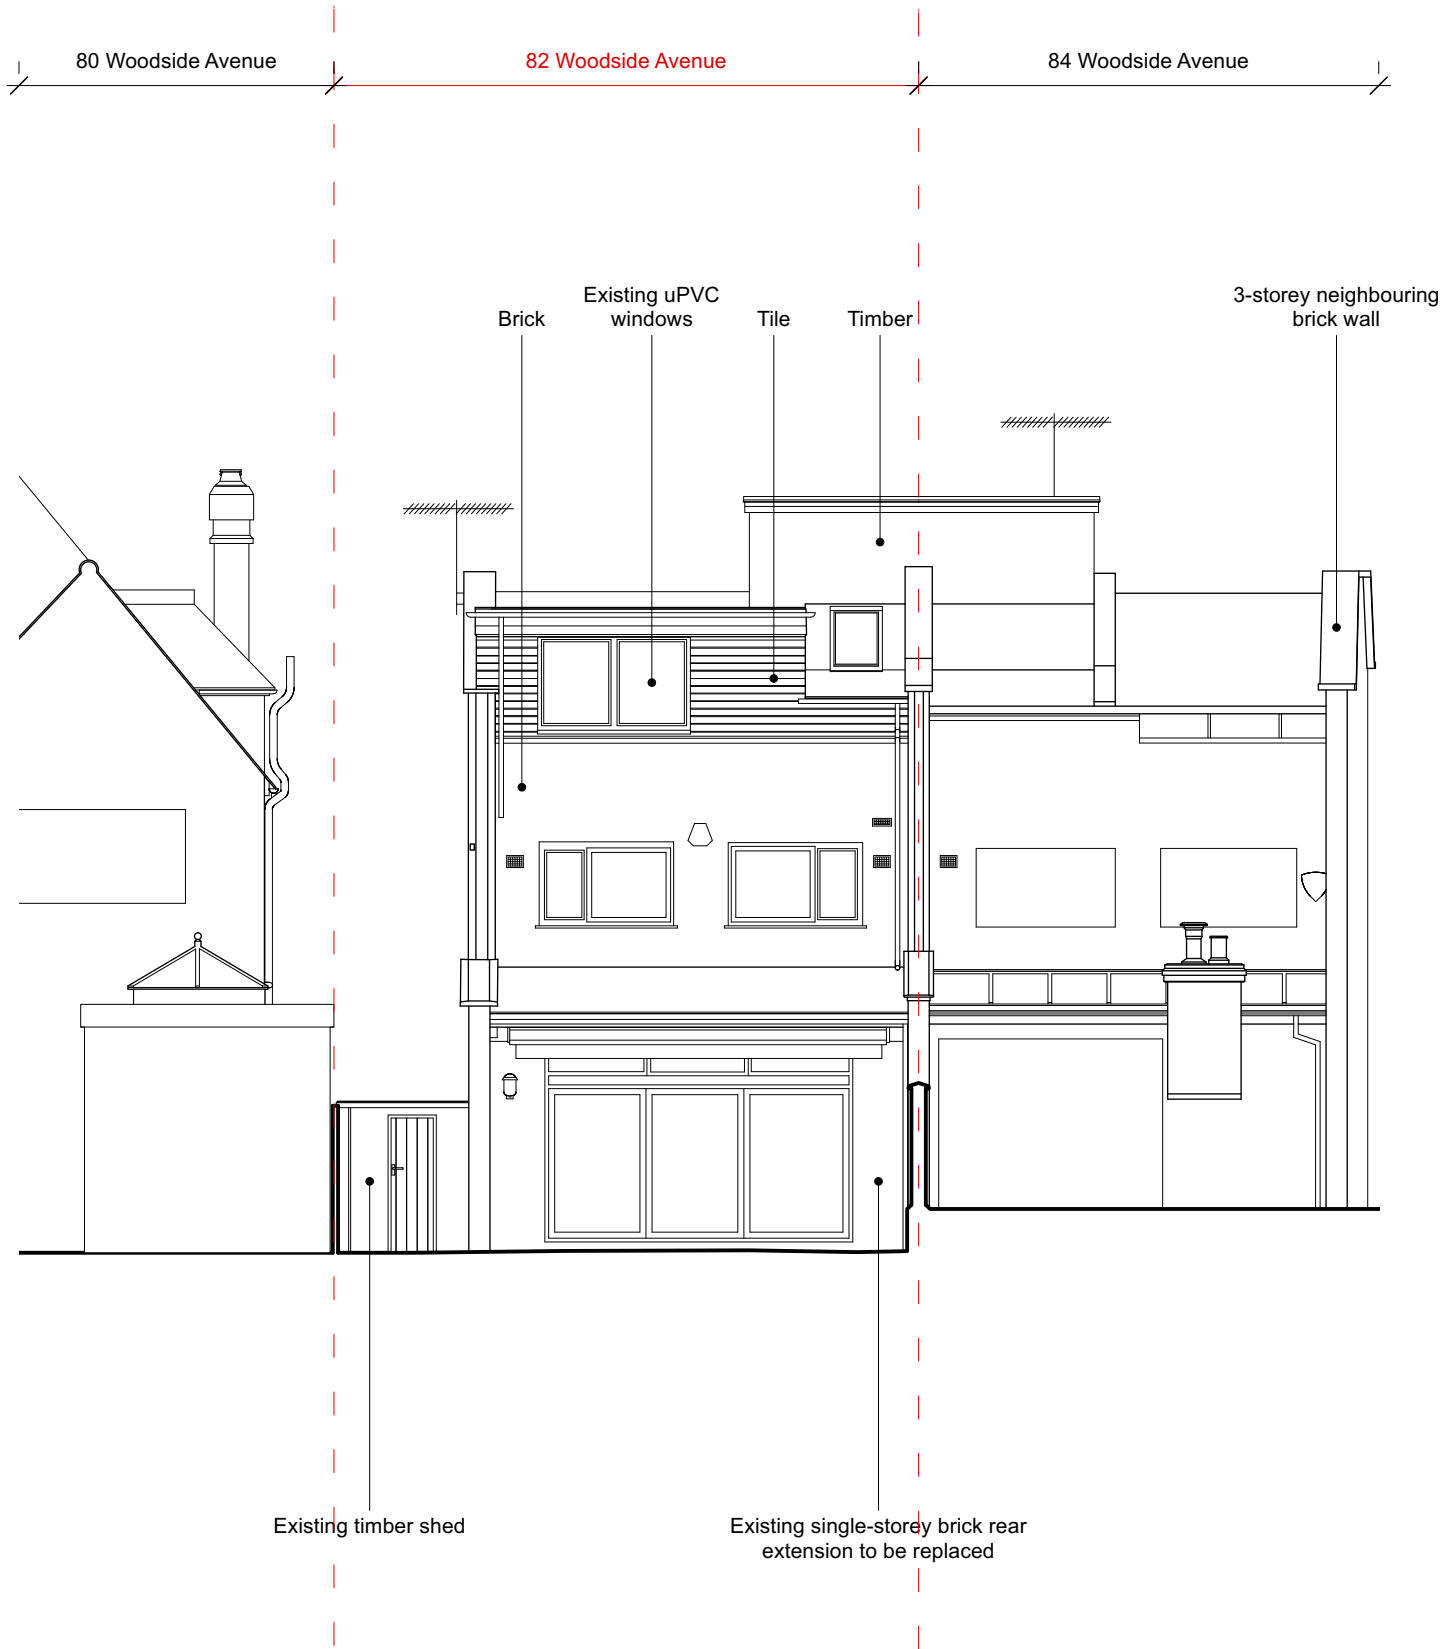


Existing

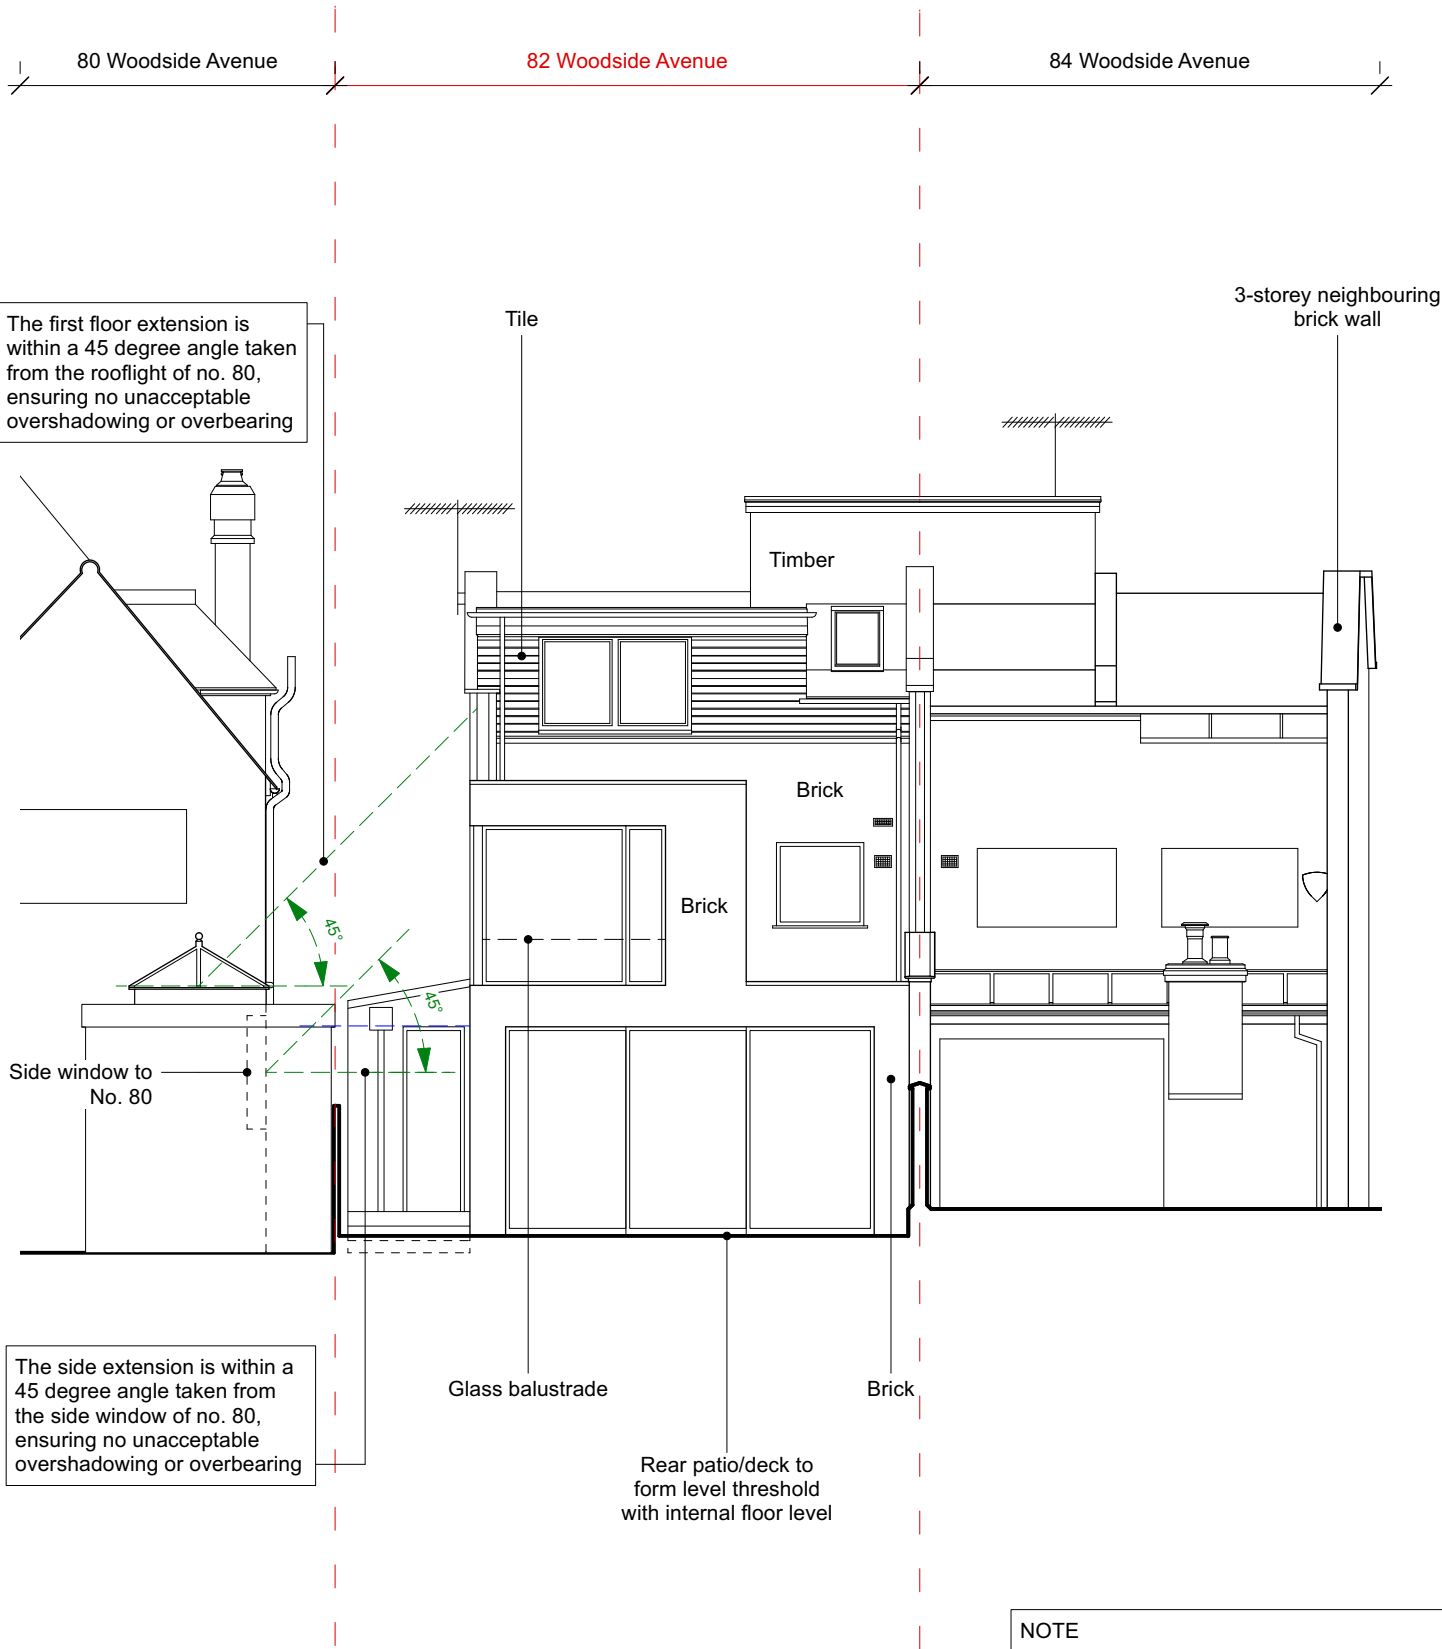

Proposed

NOTE
All new and replacement doors and windows, thermally broken aluminium frames

revisions
P1

 

Mulroy

020 7267 5123
www.mulroyarchitects.com

project 82 Woodside Avenue, London N10 3HY			
for Marina and Lambros Kilaniotis			
title Rear Elevation - Existing & Proposed			
status RIBA Stage 3			
scale 1:100	size A3	drawing number 22081-3-032	P1