



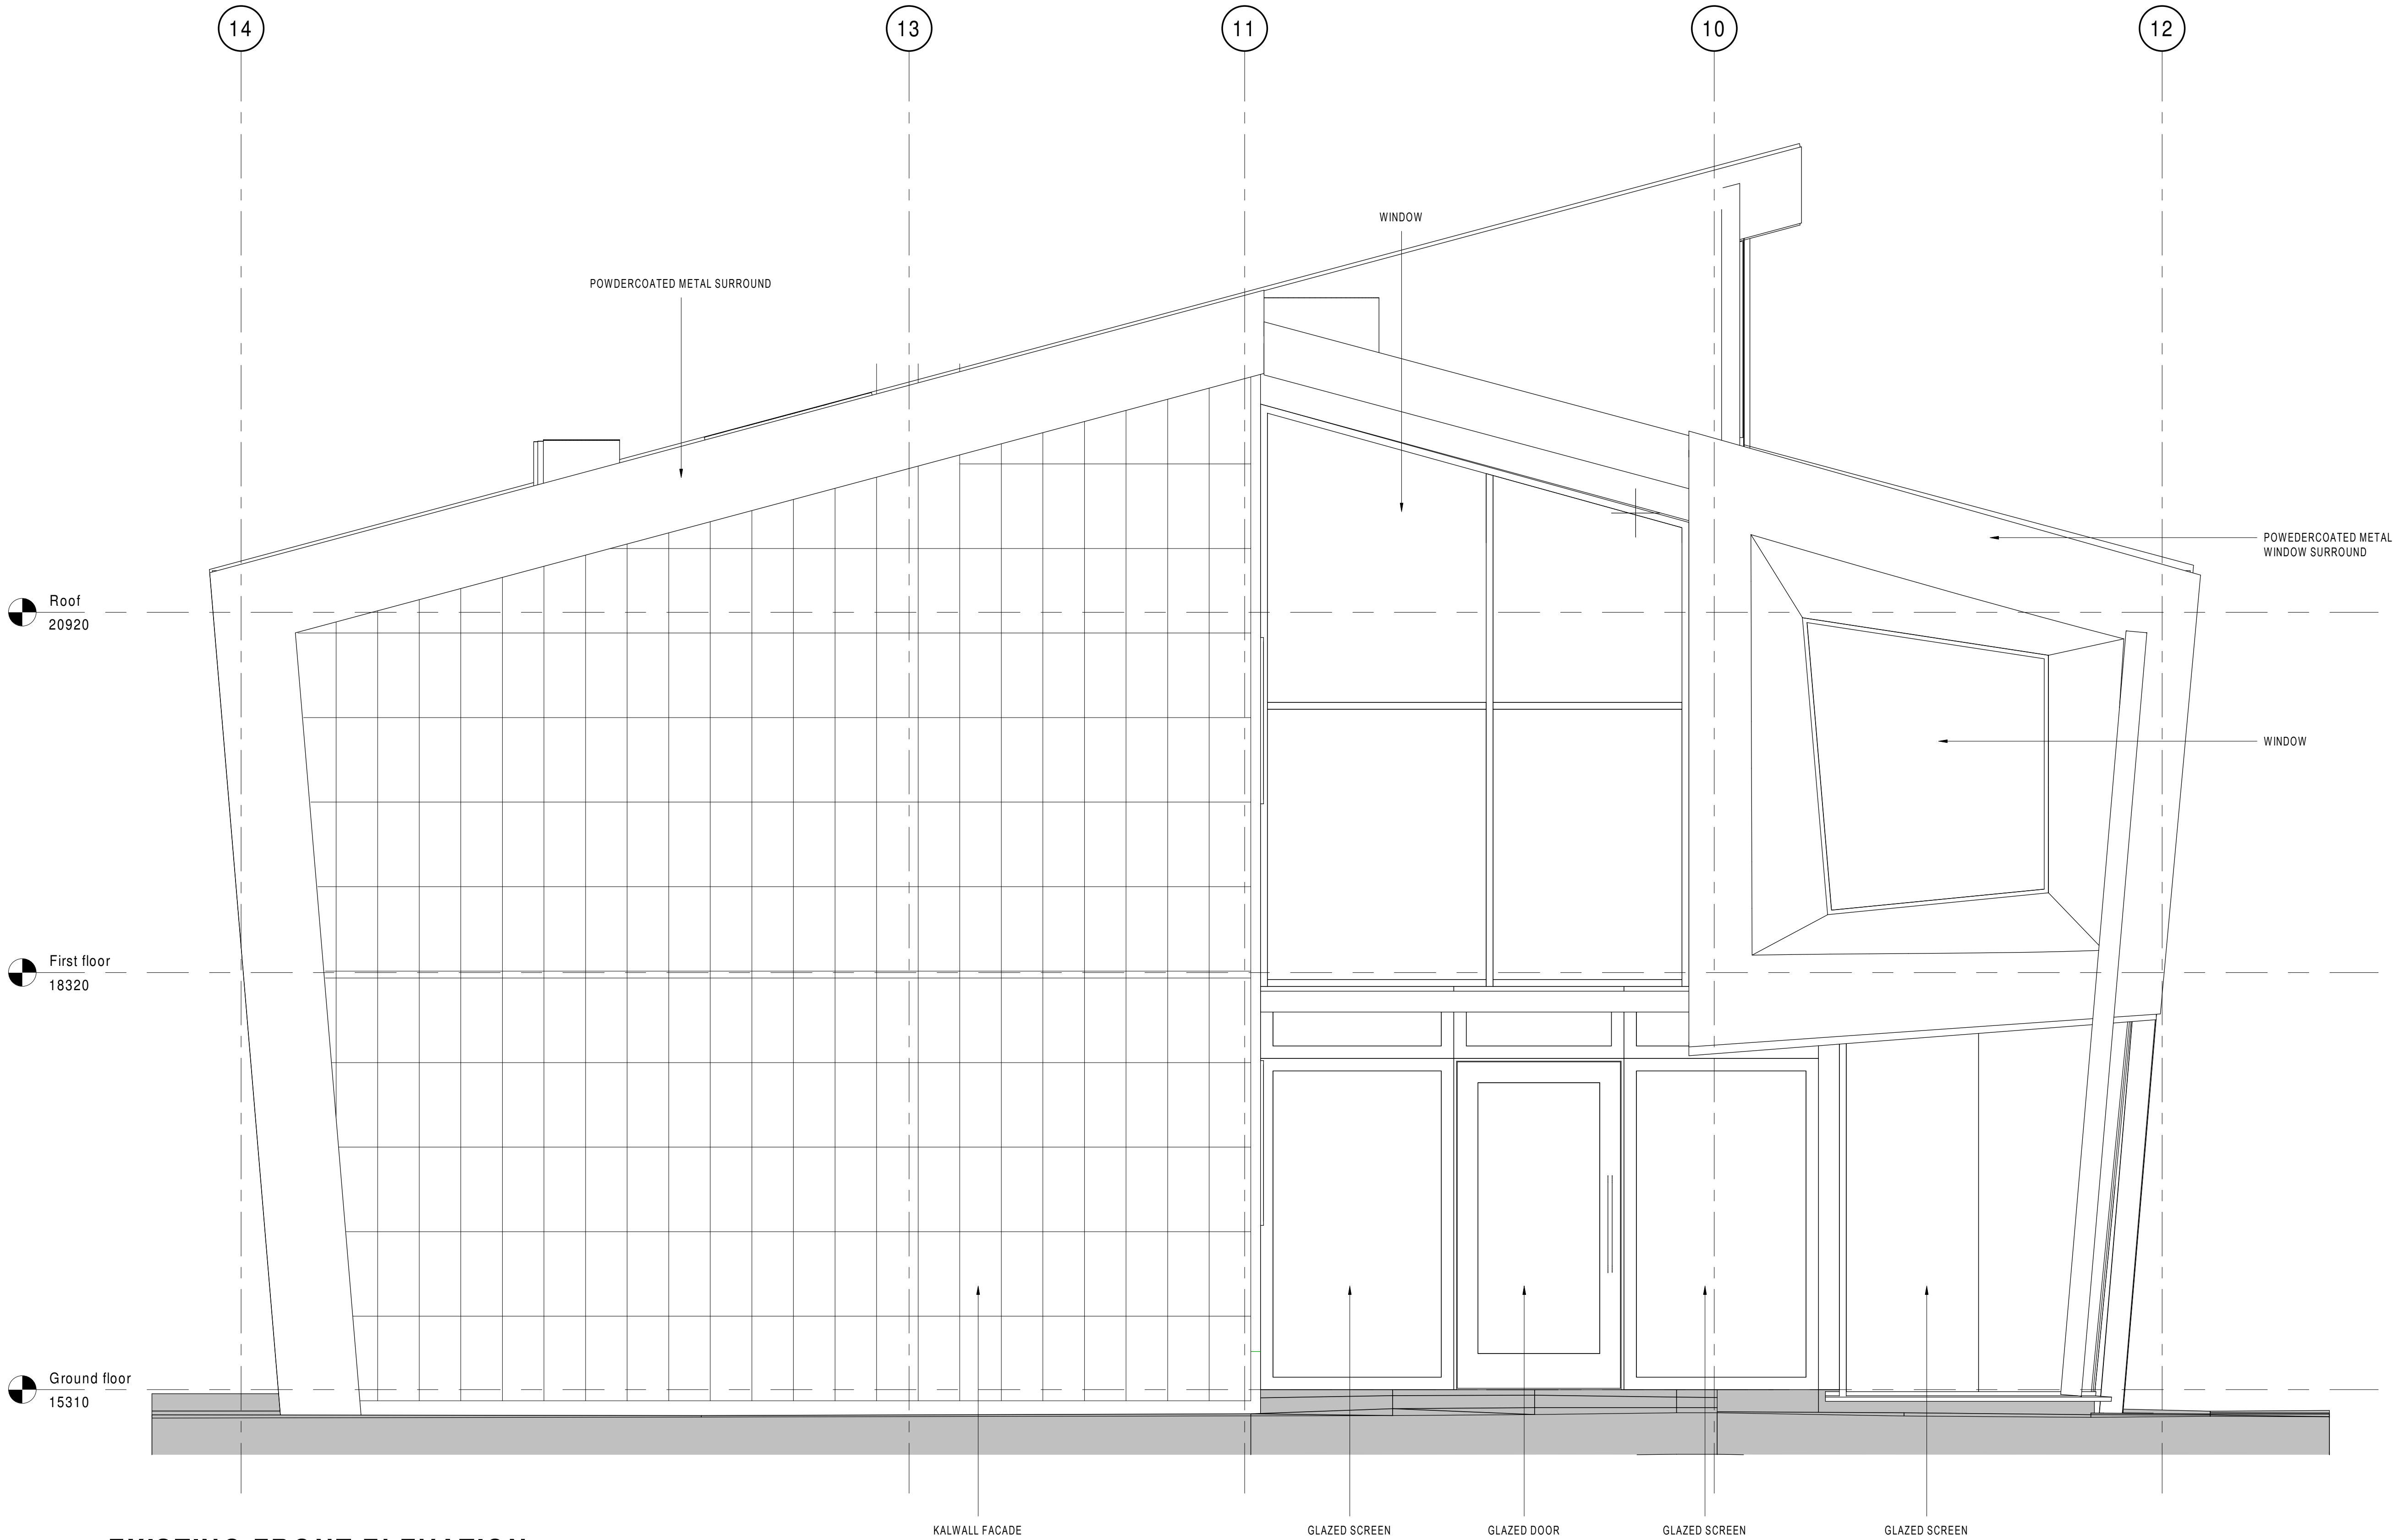

**1 EXISTING FRONT ELEVATION**  
1 : 25

YOUTH SPACE BUILDING KEY

 

RIBA 4

| REVISION | DATE     | DESCRIPTION          | ARCHITECT | PARTNER |
|----------|----------|----------------------|-----------|---------|
| 1        | 07.08.22 | STAGE 03 DRAFT ISSUE | LS        | ADP     |
| 2        | 21.12.22 | DRAFT PLANNING ISSUE | LS        | ADP     |
| 3        | 13.01.23 | PLANNING ISSUE       | LS        | ADP     |
| 4        | 16.01.23 | STAGE 3 ISSUE        | LS        | ADP     |
| 5        | 02.06.23 | STAGE 4 ISSUE        | LS        | ADP     |

CHECK ALL DIMENSIONS AND VERIFY ON SITE. REPORT ANY ERRORS OR OMISSIONS

**adp**

The Fire Station  
150 Waterloo Road  
London  
SE1 8SB  
T +44 (0) 20 7089 1720  
E london@adp-architecture.com  
www.adp-architecture.com

JOB TITLE:  
**BRUCE GROVE  
YOUTH SPACE**

DRAWING TITLE:  
**EXISTING ELEVATIONS - FRONT**

|                               |                                                |                                  |                       |
|-------------------------------|------------------------------------------------|----------------------------------|-----------------------|
| SCALE:<br><b>As indicated</b> |                                                | DRAWING SHEET SIZE:<br><b>A1</b> |                       |
| JOB CODE:<br><b>001550</b>    | DRAWING NUMBER:<br><b>ADP-00-ZZ-DR- A-1200</b> |                                  | REVISION:<br><b>5</b> |