

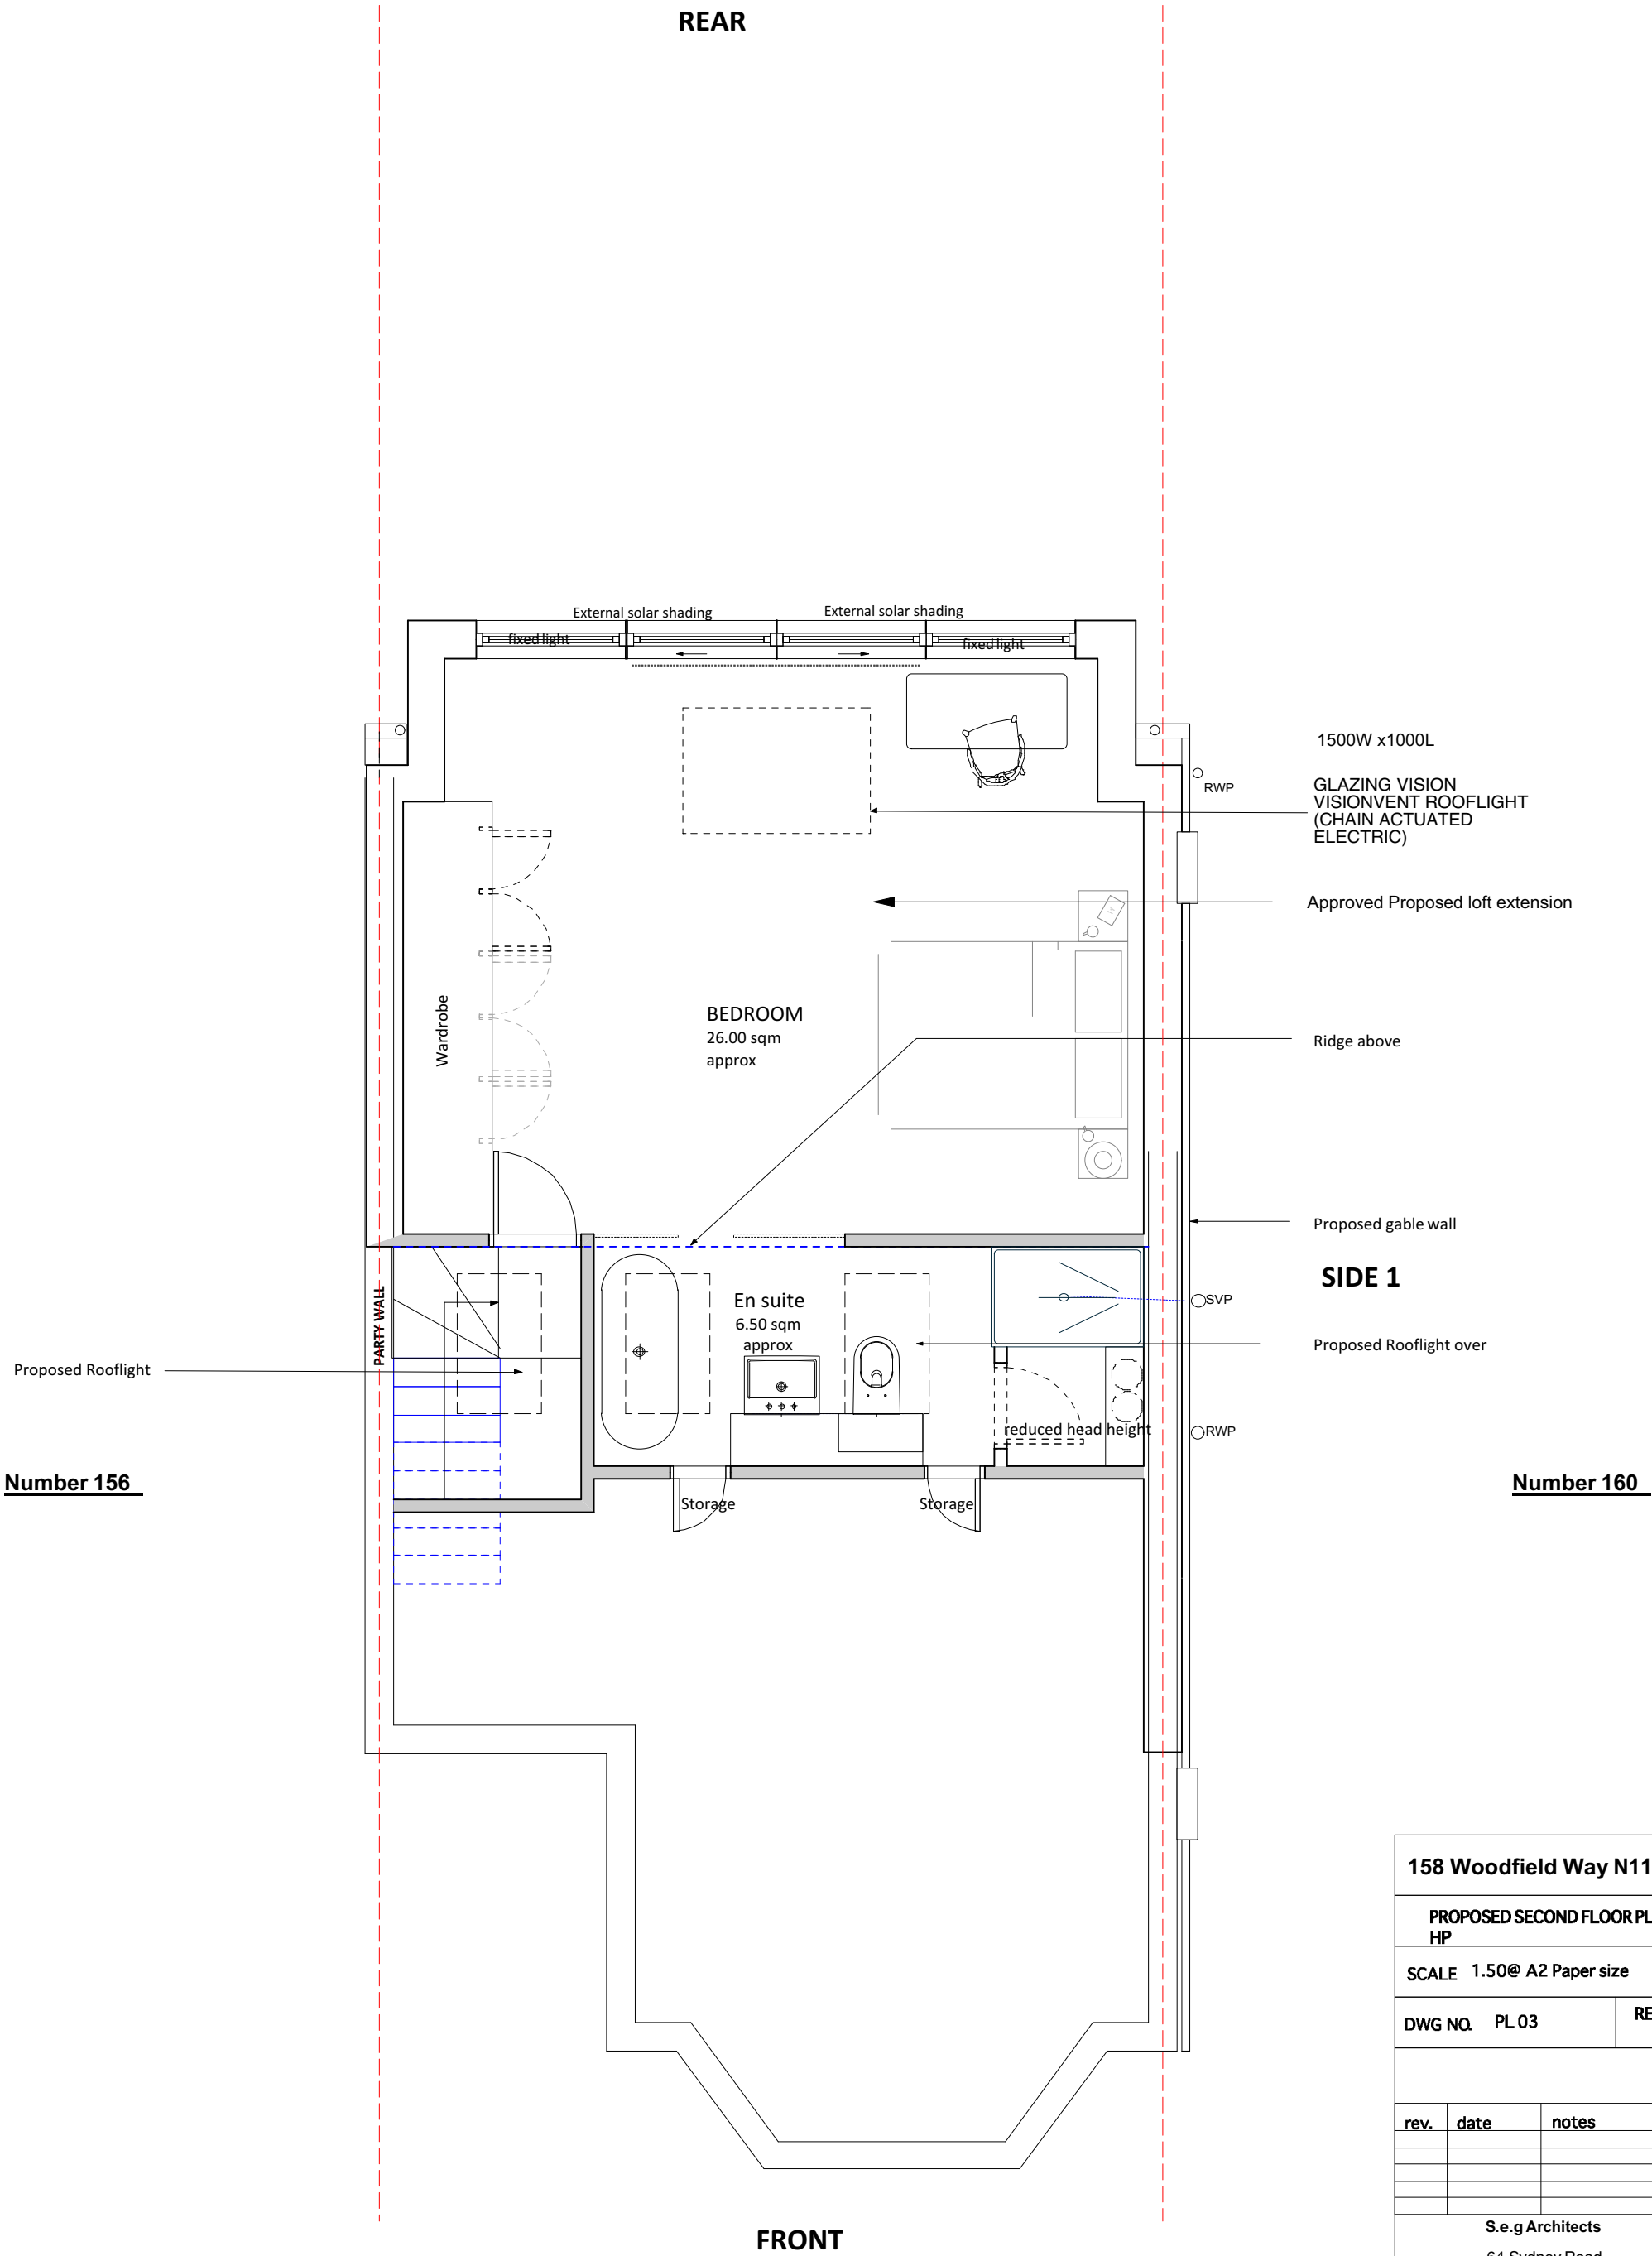


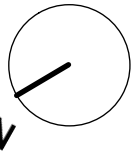

158 Woodfield Way N11 2NU.		
PROPOSED SECOND FLOOR PLAN HP		
SCALE 1.50@ A2 Paper size		
DWG NO.	PL 03	REV. D
rev.	date	notes
S.e.g Architects 64 Sydney Road London N10 2RL e - mail: info@sagarchitects.com t.07812365089		
This drawing is the copyright of the Architect. Figures dimensions to be taken in preference to those scaled. All dimensions to be checked on site before any work proceeds. Drawing not to be used for land transfer purposes. Drawings to be used in conjunction with relevant drawings and specifications. Not to be reproduced, related or disclosed to any unauthorised person either wholly or in part without written permission.		

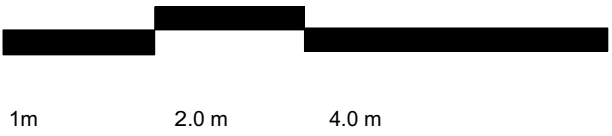

Party Wall etc Act 1996

The client / contractor is required to
serve written notice to the tenants and
owners of the the adjoining properties
in accordance with the
Party Wall etc Act 1996 (and its latest amendments)
with respect to the intention to carry out works within
the notifiable works.