
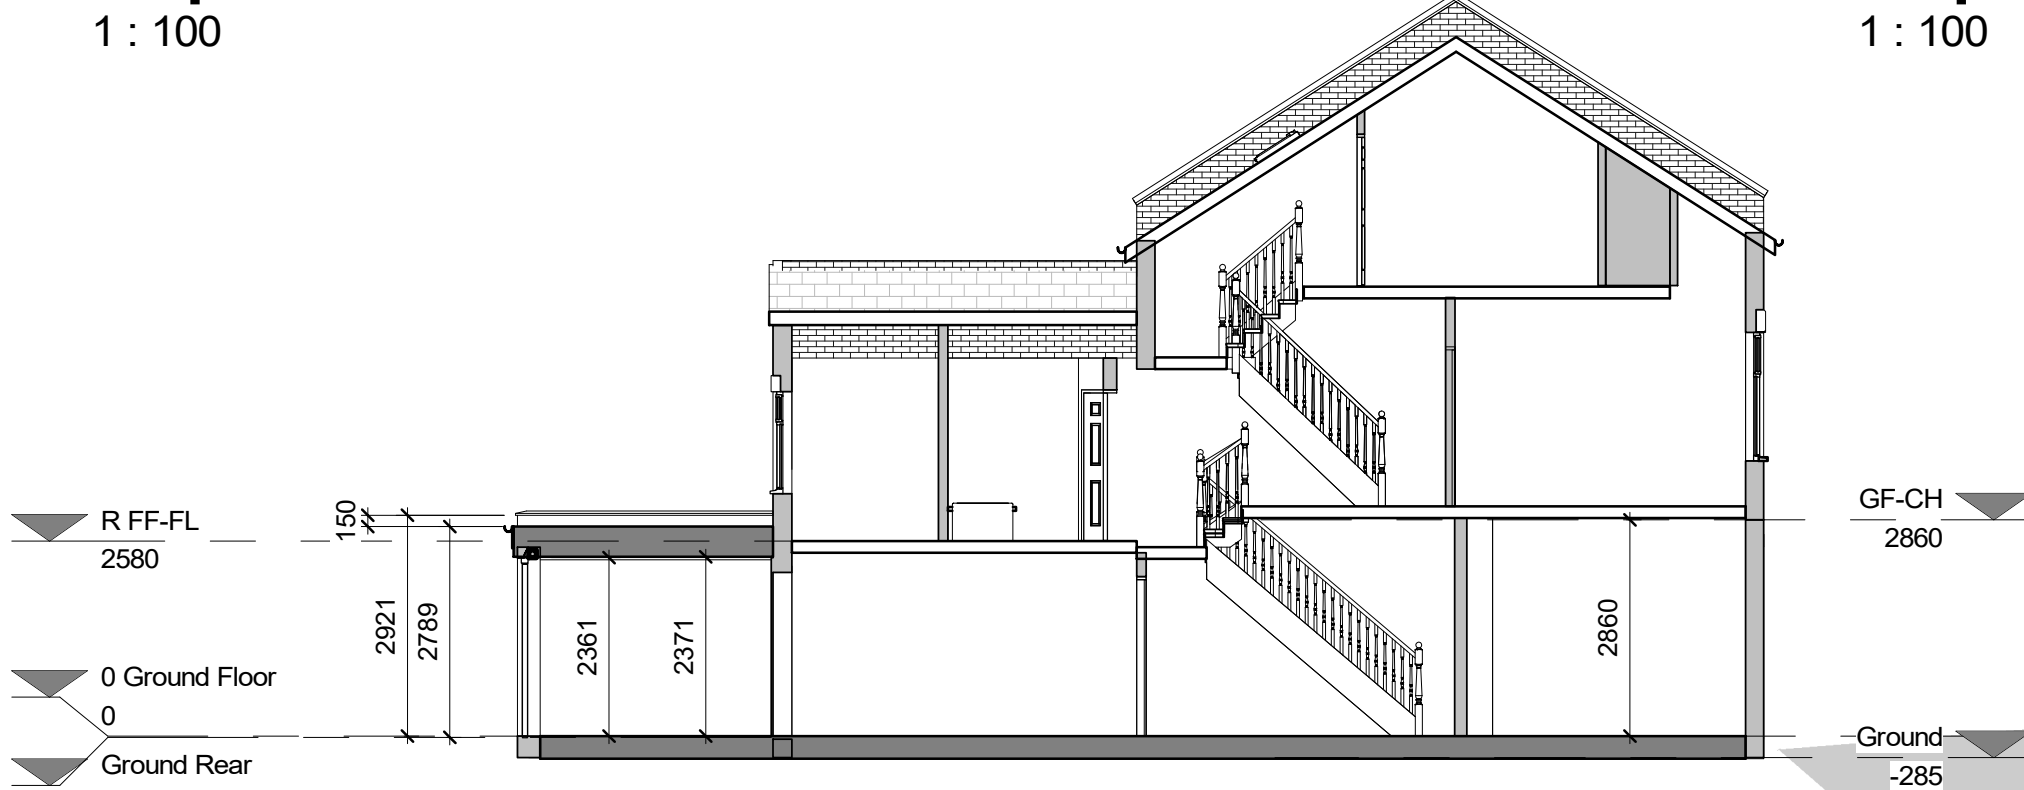


Proposed Front Elevation
1 : 100



Proposed L Side Elevation
1 : 100

Proposed R Side Elevation
1 : 100

Proposed Rear Elevation
1 : 100

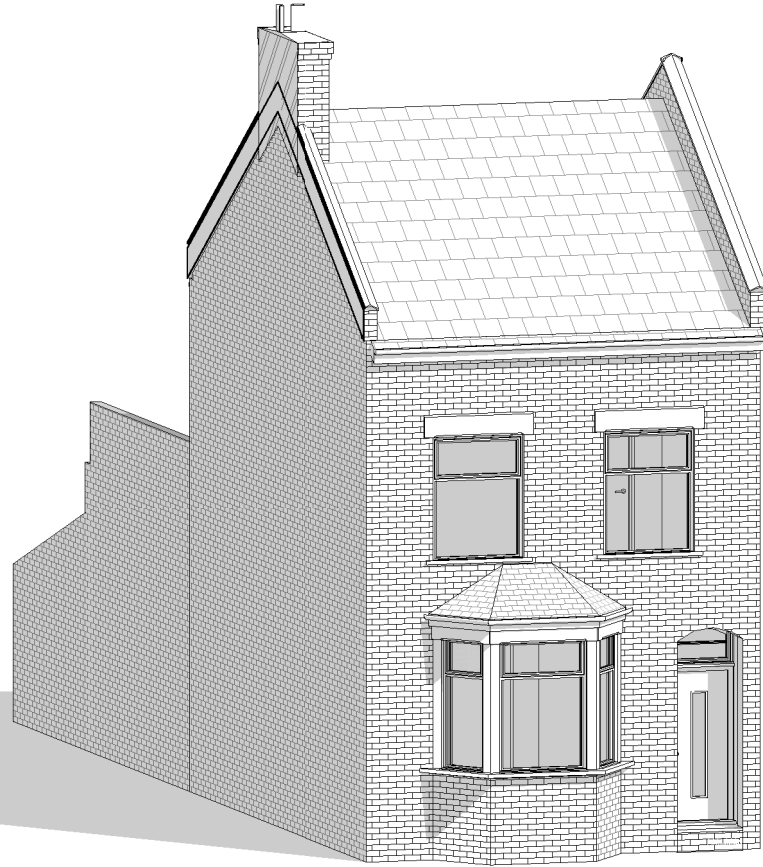


Section A-A
1 : 100

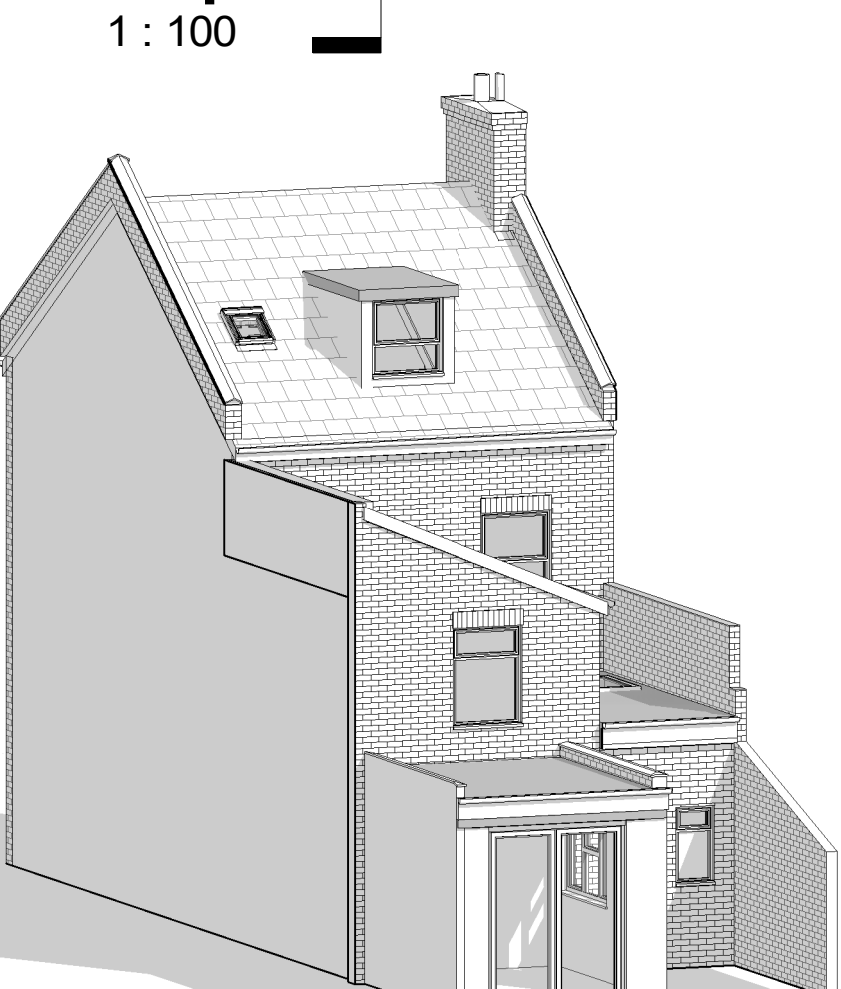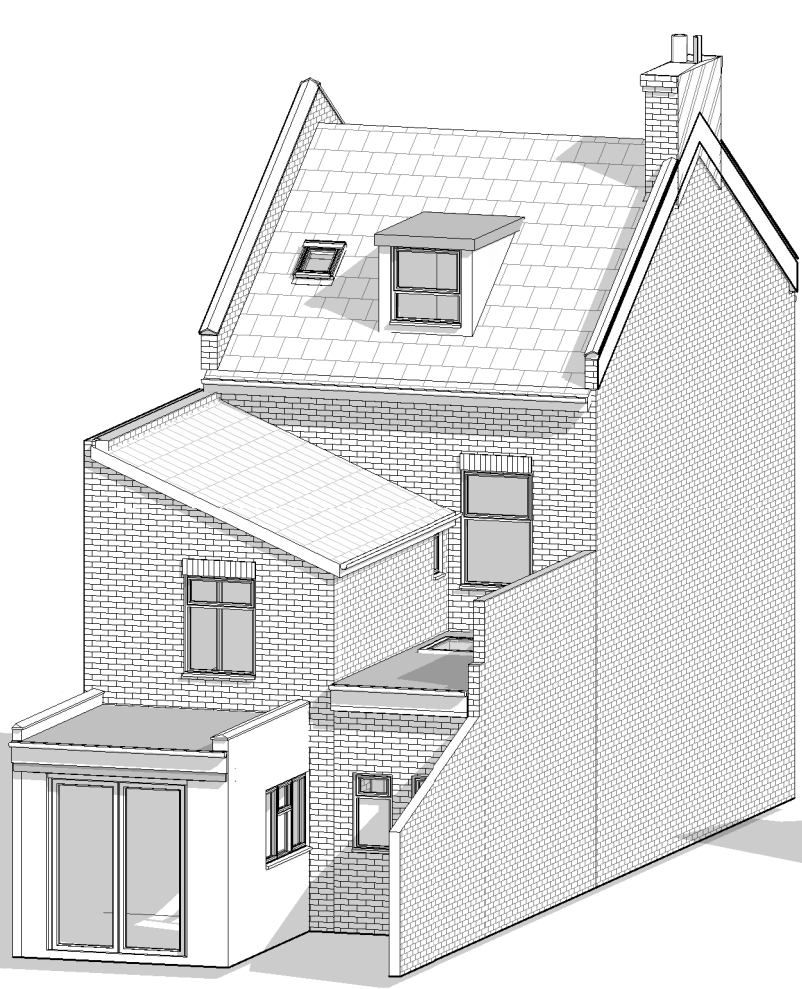


3D Proposed Front View

3D Proposed Rear View


3D Proposed Rear View 2

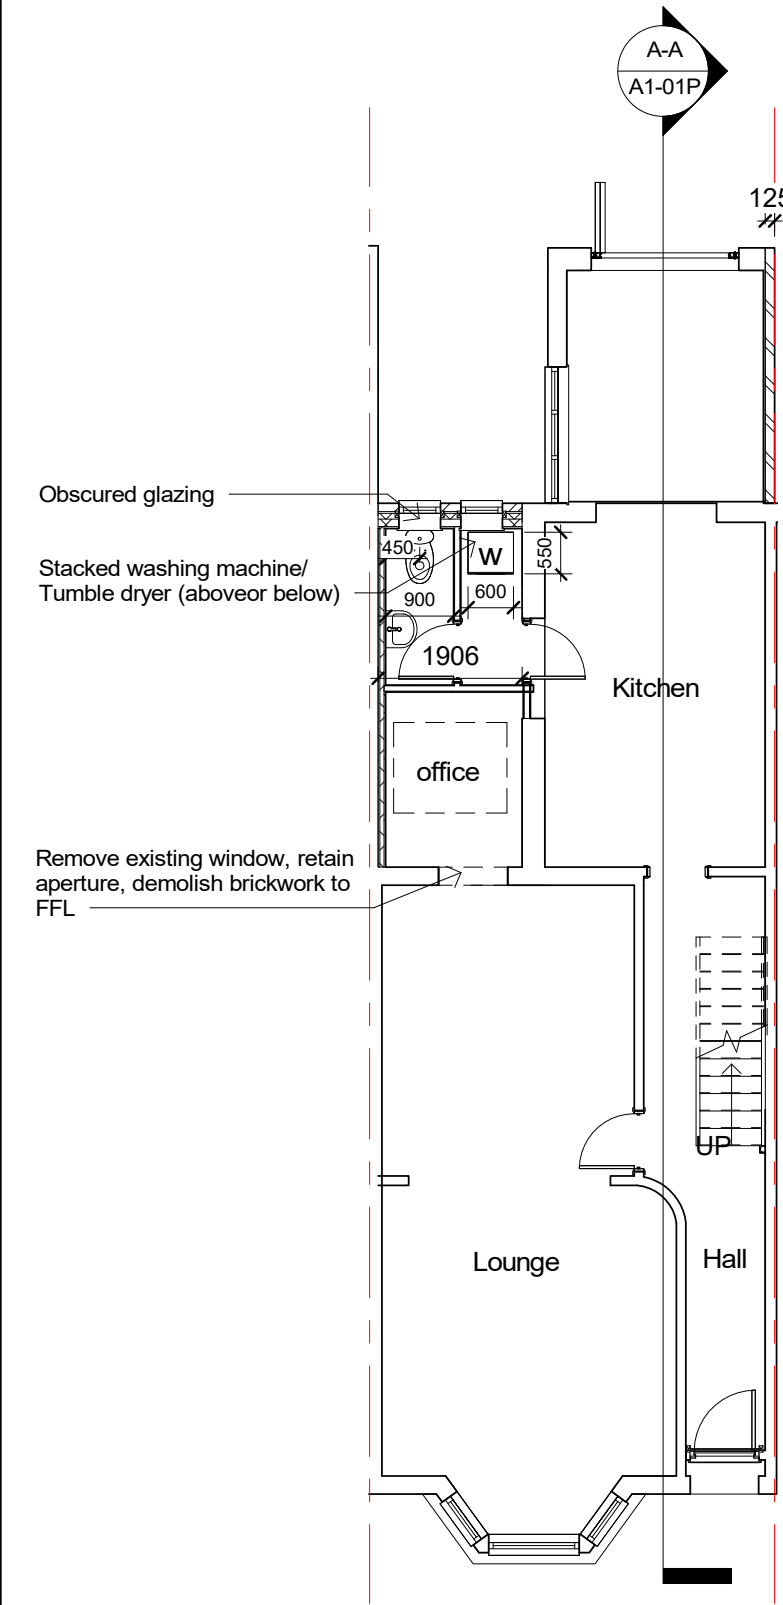


Proposed Ground Floor Plan
1 : 100

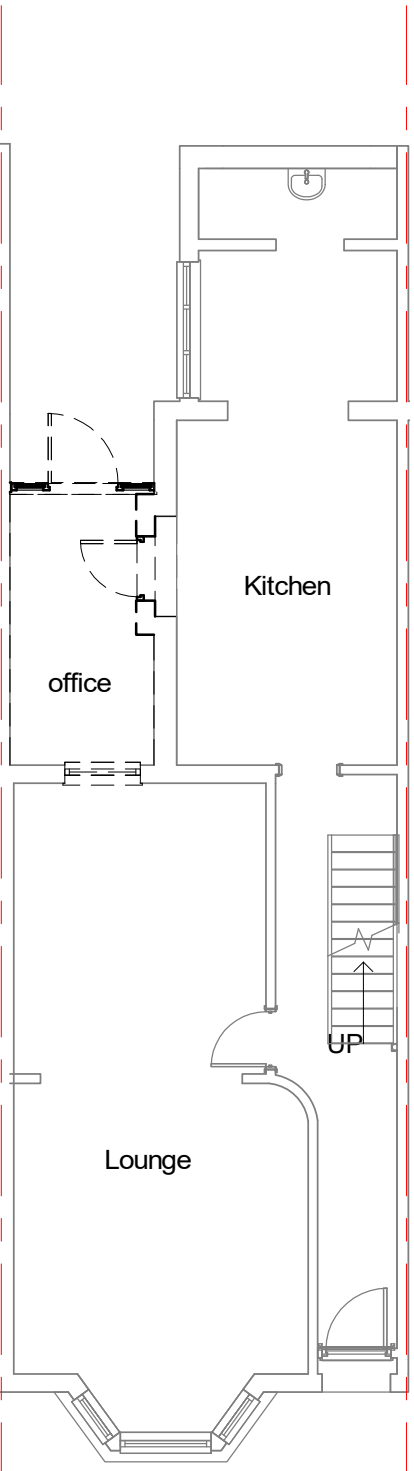


Proposed GF Demolition Plan
1 : 100

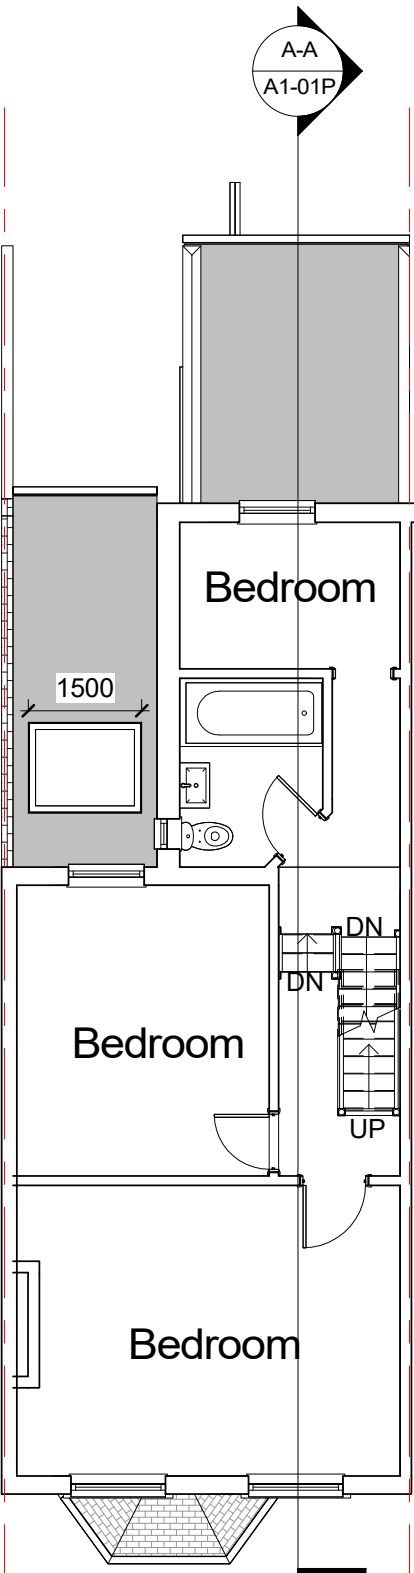

Proposed First Floor Plan
1 : 100

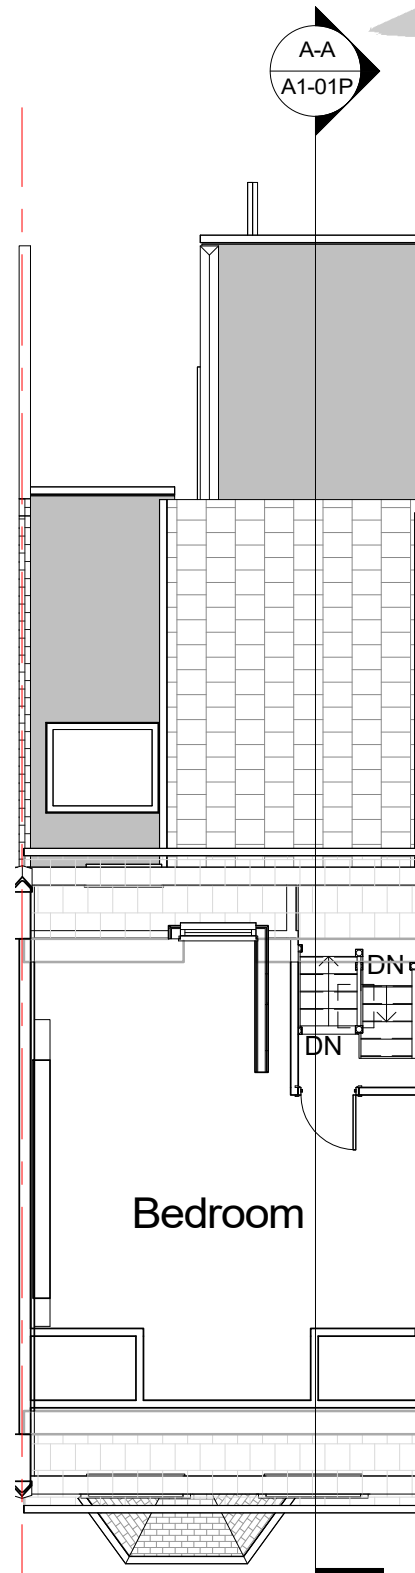

Proposed Second Floor Plan
1 : 100

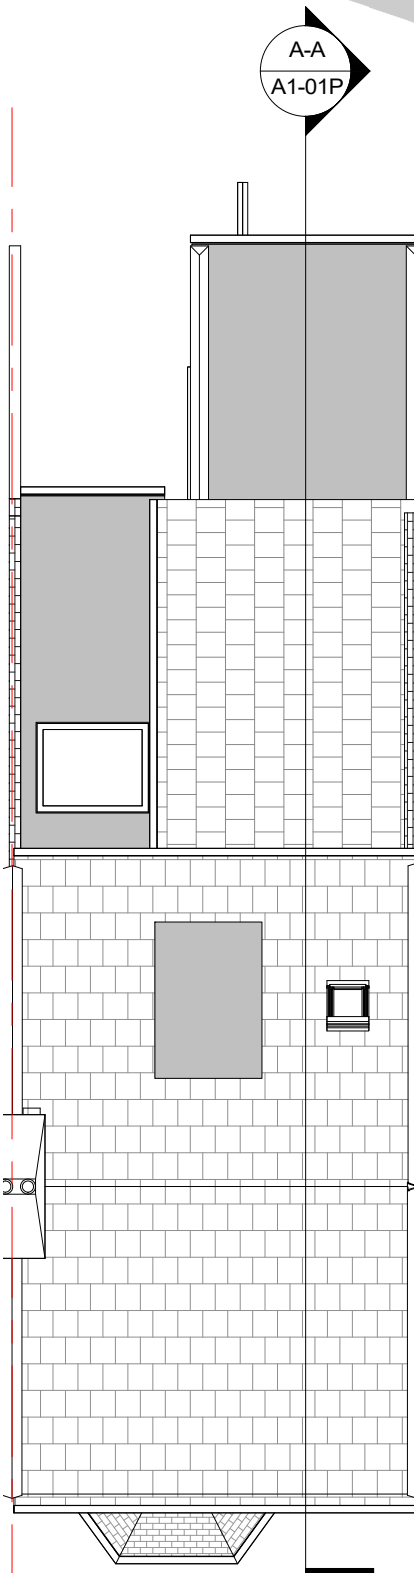

Proposed Roof Plan
1 : 100

SINGLE STOREY REPLACEMENT INFILL EXTENSION FINISHES

Flat Roof : 3 layers Felt finish or GRP fibreglass roof
Walls: Brick finish to match the existing dwelling house.
Windows: Units to match existing fitted with double glazed units
Roof windows: New Flat panel 1500 x 1200 roof light
Glazing: Clear double glazed safety glass
RWP & Gutters: UPVC gutters and downpipes to match existing.
Flashings: Lead.
Fascia: To match existing
Soffit : To match existing

ROOF REPLACEMENT PROPOSED FINISHES

Flat Roof : 3 layers Felt finish or GRP fibreglass roof
RWP & Gutters: UPVC gutters and downpipes to match existing.
BiFold Doors: Doors to match existing
Flashings: Lead.
Fascia: To match existing
Soffit : To match existing

©Copyright
All Drawings Are Copyrighted under Law and will only be licensed once payment has been received in full. ©Copyright to all drawings is retained by PlanningWorld
Party Wall Act 1986: Party wall agreements are the responsibility of the client.
Drawing is for planning purposes only, not construction. Check that this drawing is the latest/final revision, if in doubt, ask. Any dimensions shown are subject to site surveys and all measurements are to be checked on site prior to any construction or manufacture.
All dimensions are in millimetres unless stated otherwise. No dimensions to be scaled from drawings. Specific details are subject to further design development. This drawing is copyright protected. Drawings can only be used with the correct and agreed licence that has been granted by PlanningWorld to the person whose name is on the drawing and for the sole purpose of obtaining the single permission the drawing relates to. It has not been granted for third party use. Refer any discrepancy to PlanningWorld: THIS PLAN HAS BEEN PREPARED FROM INFORMATION PROVIDED BY THE CLIENT & FROM ORDNANCE SURVEY PLANS & AS SUCH CANNOT BE RELIED UPON FOR ACCURACY OF SITE DIMENSIONS. The client is responsible for defining the correct boundaries & site ownership. PlanningWorld cannot be held responsible for subsequent Land disputes or any material loss when obtaining information from this plan. It is the responsibility of the client to wait for planning & building regulations approval before commencing any works.

Rev	Description	Date

PlanningWorld
Nationwide Architectural Services

0m 2m 4m 6m 8m 10m
VISUAL SCALE 1:100 @ A1

LICENSE PURPOSE	CODE	TITLE
PURPOSE OF ISSUE <td>C/A/O<td>Proposed Plans & Elevations</td></td>	C/A/O <td>Proposed Plans & Elevations</td>	Proposed Plans & Elevations
	STATUS	
	D/I/O	

SHEET NUMBER A1-01P

CLIENT
Amy Ioveng
10 Hampshire Road, London, N22 8LR

SCALE (@ A1)	PROJECT No.
As indicated	
DRAWN BY PlanningWorld	CHECKED BY PlanningWorld
DATE 23/06/2023	REV