



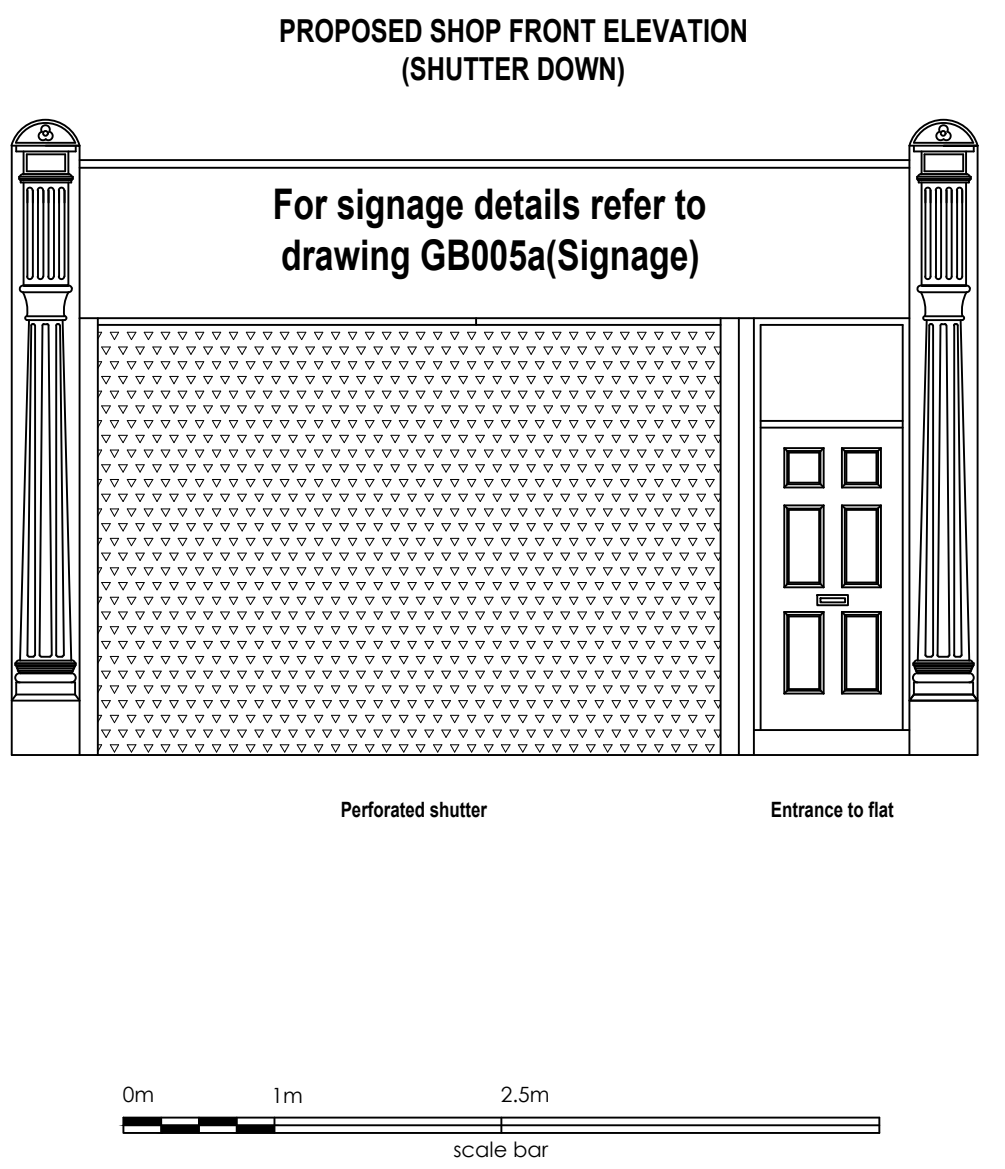


- DOOR SCHEDULE
- D1 - NEW TOUGHENED GLASS DOOR ASSEMBLY, FANLIGHT AND SIDE SCREEN WITHIN A 100 X 45 S.A.A. FRAME SURROUND, FLOOR SPRING (HOLD OPEN), PATCH FITTINGS, STAINLESS HANDLES, LOCK AND MANIFESTATION TO BE FITTED.
- D2 - NEW 54mm SOLID CORE DOOR 1981 X 762 IN METAL FRAME / STOPS, 200 X 200 ONE WAY VISION PANEL AND CHUBB 3R35 M.L.L. (OR SIMILAR) WITH ESCAPE HANDLE TO INSIDE.
- D3 - NEW S.A.A. ALLOY FRAMED / GLAZED DOOR AND SIDESCREEN (IN 9.5 SECURITY GLASS) IN 100 X 45 FRAME WITH TRANSOM C/W CONCEALED OVERHEAD CLOSER, ELECTRONIC KEEP, EURO PROFILE LOCK WITH TURN BUTTON ON STAFF SIDE. (NO THRESHOLD), DOOR NOT TO HOLD OPEN AND TO SNEAK INTO ELECTRONIC KEEP ON CLOSING. ESCAPE PUSH BUTTON TO BE FITTED TO WALL ADJACENT TO DOOR.
- D4 - NEW TOUGHENED GLASS DOOR ASSEMBLY, FANLIGHT AND SIDE SCREEN WITHIN A 100 X 45 S.A.A. FRAME SURROUND, RECESSED FLOOR SPRINGS (HOLD OPEN), PATCH FITTINGS, STAINLESS HANDLES AND MANIFESTATION TO BE FITTED.
- D5 - NEW SOLID CORE 1981 X 838 FD30 DOOR AND FRAME SET, PULL HANDLE AND DEADLOCK, FRAME TO CONTAIN I.S.C.S.S. AND HAVE BULL NOSE ARCS EITHER SIDE.
- D6 - NEW 1981 X 838 FD30 DOOR AND FRAME SET WITH DDA VISION PANEL, CLOSER, PUSH PLATE AND PULL HANDLE, FRAME TO CONTAIN I.S.C.S.S. AND HAVE BULL NOSE ARCS EITHER SIDE. DOOR TO BE FITTED WITH NIGHT LATCH.
- D7 - NEW 1981 X 838 FD30 DOOR AND FRAME SET WITH DDA VISION PANEL, CLOSER, PUSH PLATE AND PULL HANDLE, FRAME TO CONTAIN I.S.C.S.S. AND HAVE BULL NOSE ARCS EITHER SIDE.
- D8 - NEW SOLID CORE 1981 X 838 FD30 DOOR AND FRAME SET, PULL HANDLE AND DEADLOCK, FRAME TO CONTAIN I.S.C.S.S. AND HAVE BULL NOSE ARCS EITHER SIDE.
- D9 - NEW 1981 X 838 FD30 DOOR AND FRAME SET, PULL HANDLE AND DEADLOCK, FRAME TO CONTAIN I.S.C.S.S. AND HAVE BULL NOSE ARCS EITHER SIDE.
- D10 - NEW SOLID CORE 1981 X 950 DDA, FD30 DOOR AND FRAME SET WITH DDA DOOR FURNITURE, FRAME TO CONTAIN I.S.C.S.S. AND HAVE BULL NOSE ARCS EITHER SIDE.
- D11 - NEW METAL SECURITY DOOR AND FRAME SET ALL TO H&T STANDARD REQUIREMENTS.
- D12 - NEW PAINTED TIMBER paneled DOOR AND FRAME SET C/W LETTER PLATE, HANDLES AND LOCK.

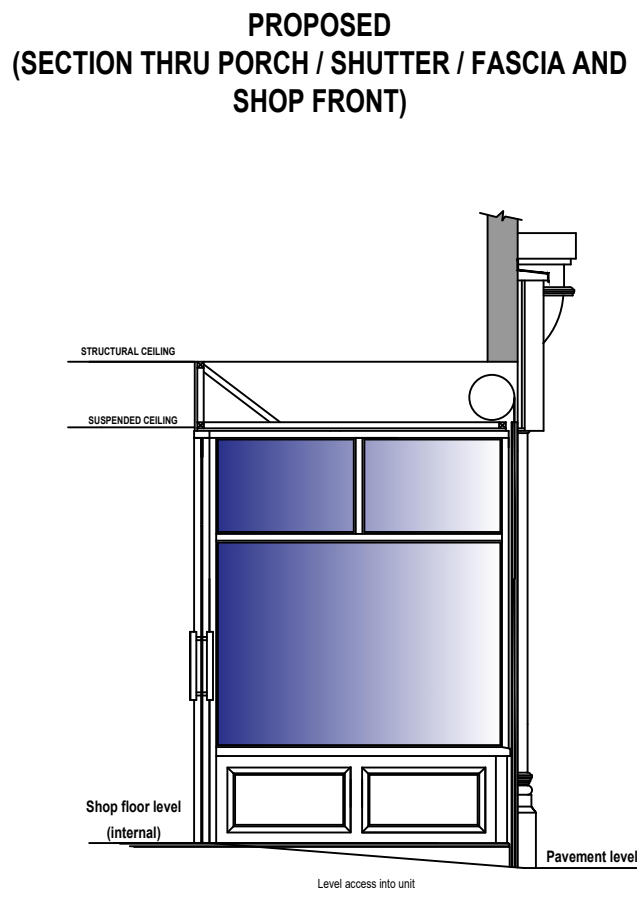

HARVEY AND THOMPSON OPERATE  
AN OPEN DOOR POLICY. THE ENTRANCE DOOR WILL REMAIN OPEN  
FROM 9.00AM TO 5.00PM WITH THE INTERNAL TEMPERATURE BEING  
MAINTAINED WITH AN AIR CURTAIN SITUATED BEHIND THE  
ENTRANCE DOOR FRAME (INTERNALLY). A LOW LEVEL PUSH BELL  
LEVER WILL BE INSTALLED ON THE FRAME FOR USE OUT OF HOURS.

Shop front specification  
Shop front and entrance door surround framework to be in hardwood (for painting Ral5002 blue)  
Midrail, stall riser framing / panels and skirting to be in hardwood (for painting Ral 5002 blue).  
New toughened glass entrance door, sidescreen, fanlight, stainless handles, floor spring (hold open) and frosted manifestation.  
11.5 security glass to shopfront.  
Existing stone pilasters to be repainted.  
New roller shutter with perforated curtain to be in Ral 5002 Blue  
External key switch for shutter - Position TBA  
External manual winding handle position required.  
Also battery back up to shutter to be provided.  
Shutter to be recessed behind fascia  
New black non-slip 200mm x 200mm ceramic tiles to be laid in porch area entrance maintaining level access into the store.  
Return porch wall to be clad in external ply / MDF. Fit black ceramic to base of ply to form plinth AND 300 X 300 cream ceramic tiles above.  
New painted 6 panel entrance door and frame set to first floor flat.

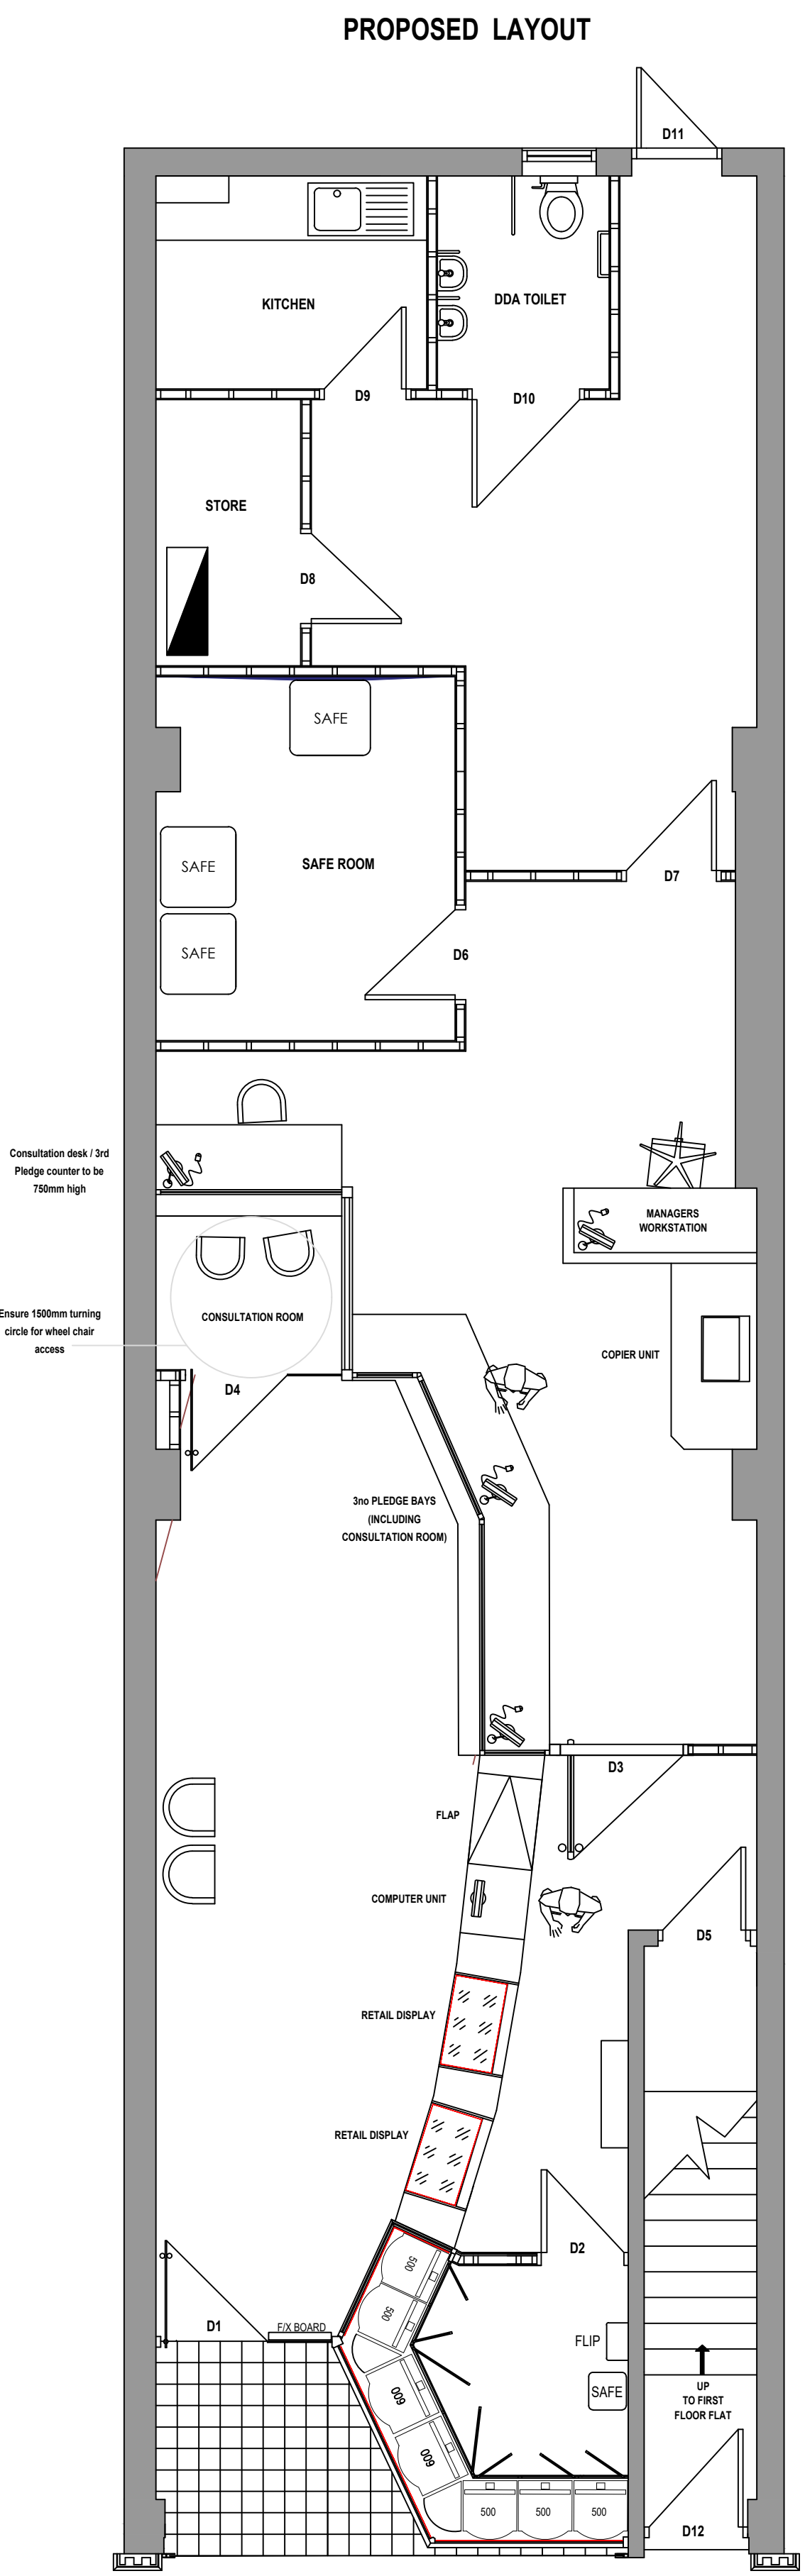

Amendments:

| Int. | Date. | Description. |
|------|-------|--------------|
|------|-------|--------------|

|   |          |                                                 |
|---|----------|-------------------------------------------------|
| a | 24/06/23 | Shop front now timber painted with stall riser. |
|---|----------|-------------------------------------------------|

Project:

HARVEY & THOMPSON  
457 GREEN LANES  
HARINGEY  
N4 1HE



HARVEY & THOMPSON  
Times House  
Throwley Way  
Sutton  
Surrey  
SM1 4AF

PROPOSED

|                    |                    |               |
|--------------------|--------------------|---------------|
| Amended By: G. Bee | Scale: 1 : 50 @ A1 | Date: June'23 |
|--------------------|--------------------|---------------|

|                                   |        |
|-----------------------------------|--------|
| Drawing Number: GB/002a(Proposed) | Rev: a |
|-----------------------------------|--------|

Do not scale from this drawing. Dimensions to be checked on site.