

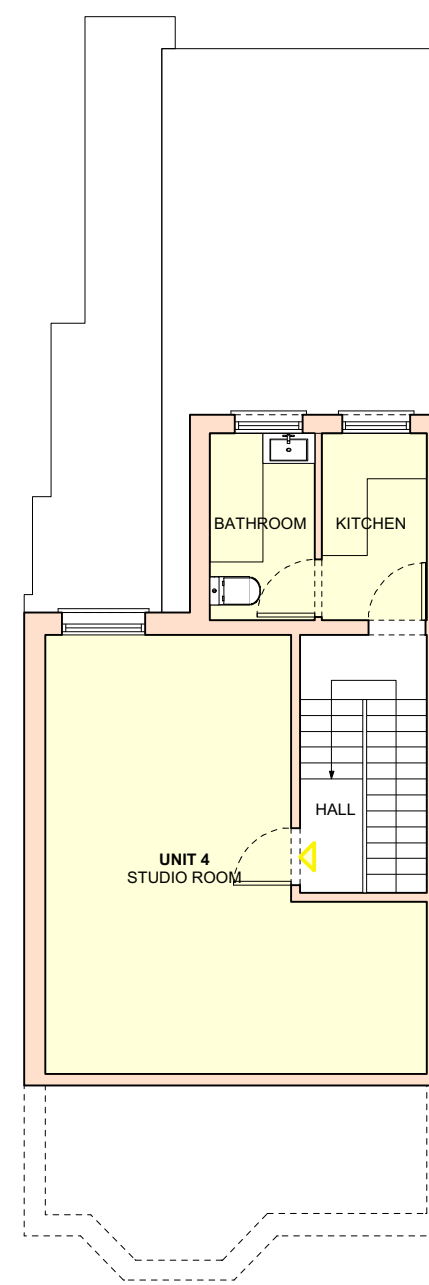


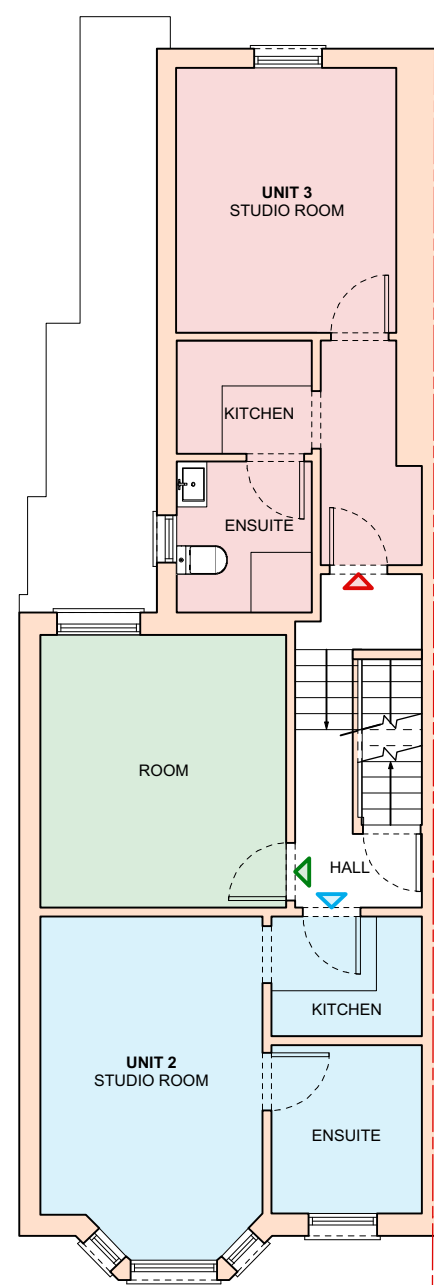

	REF.	AREA	NUMBER OF PERSONS
GF	UNIT 1	32.62 m2	RENTED FOR TO 2P
GF/FF	UNIT 2	43.48 m2	RENTED FOR TO 1P
FF	UNIT 3	20.70 m2	RENTED FOR TO 2P
SF	UNIT 4	30.22 m2	RENTED FOR TO 2P

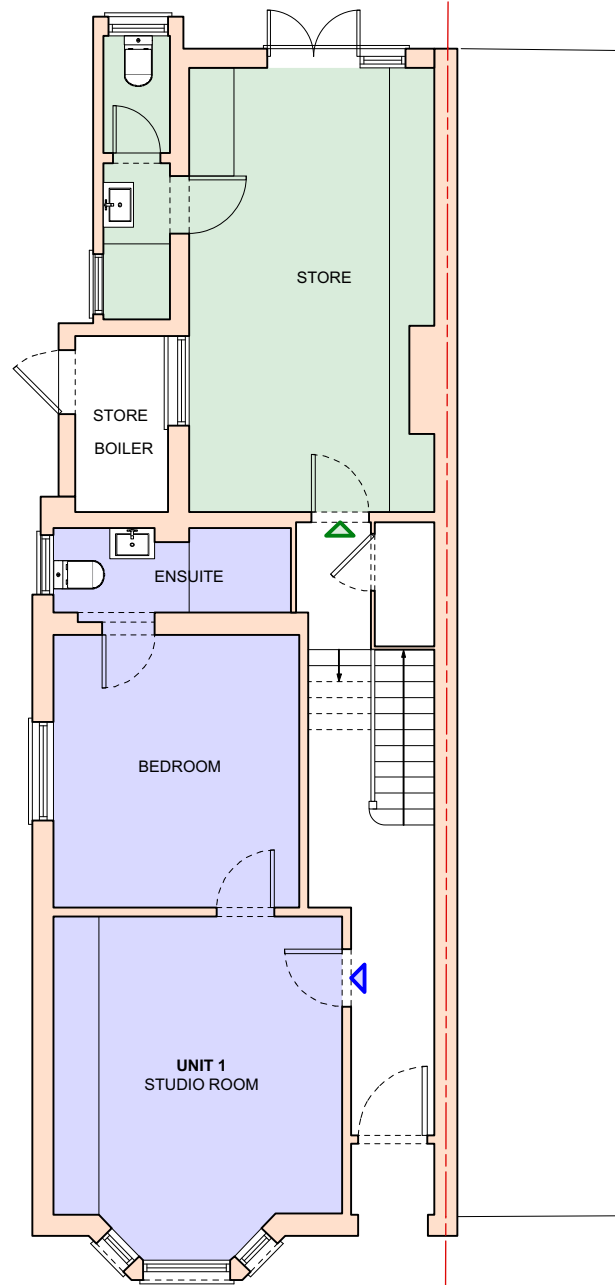

22 BOUNDSGREEN ROAD
N11 2QH

EXISTING FLOOR PLANS
FOR HMO

DRNG No	SCALE	DATE
PL-02	1:100 @ A3	AUG. 2020


RICHMOND KITCHEN PROJECTS LTD.
 10 GREAT BUSHEY DRIVE, LONDON N20 8QL
 Mob. 07888736851
 richmondandb@gmail.com




01
PL-03

EXISTING FRONT ELEVATION
1:100@A3



2
PL-03

EXISTING REAR ELEVATION
1:100@A3

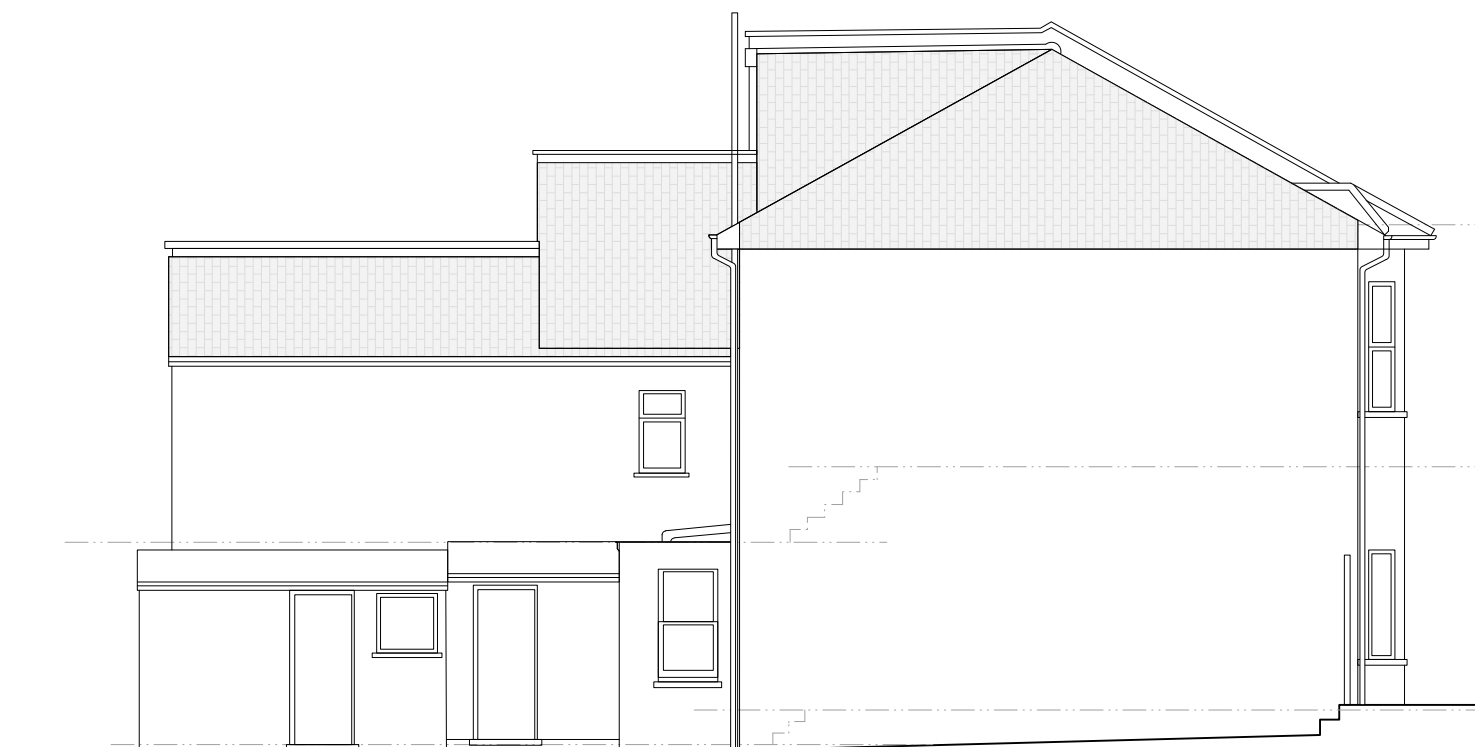

3
PL-03

EXISTING SIDE ELEVATION
1:100@A3

scale 1:200@A3

2 4 6 8 10

22 BOUNDSGREEN ROAD
N11 2QH

EXISTING ELEVATIONS

DRNG No	SCALE	DATE
PL-03	1:100 @ A3	AUG. 2020


RICHMOND
KITCHEN PROJECTS LTD.
RICHMOND KITCHEN PROJECTS LTD.
10 GREAT BUSHEY DRIVE, LONDON N20 8QL
Mob. 07888736851
richmondandb@gmail.com