




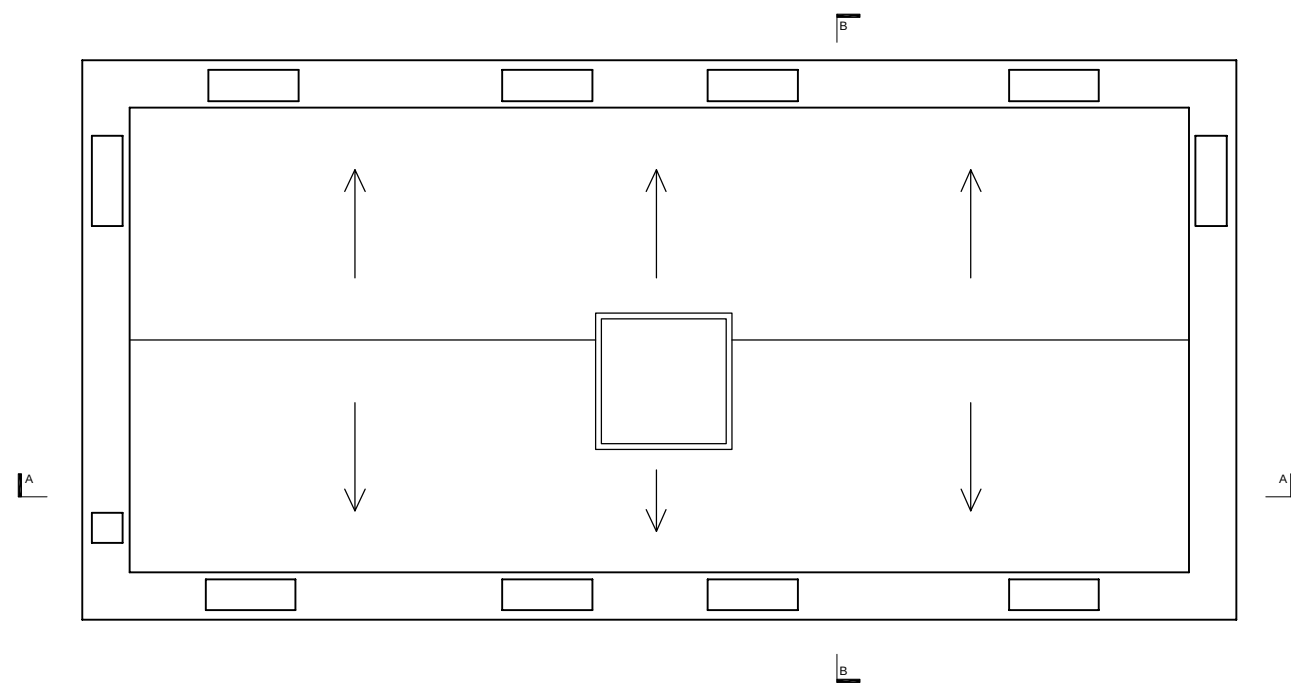

Roof Plan

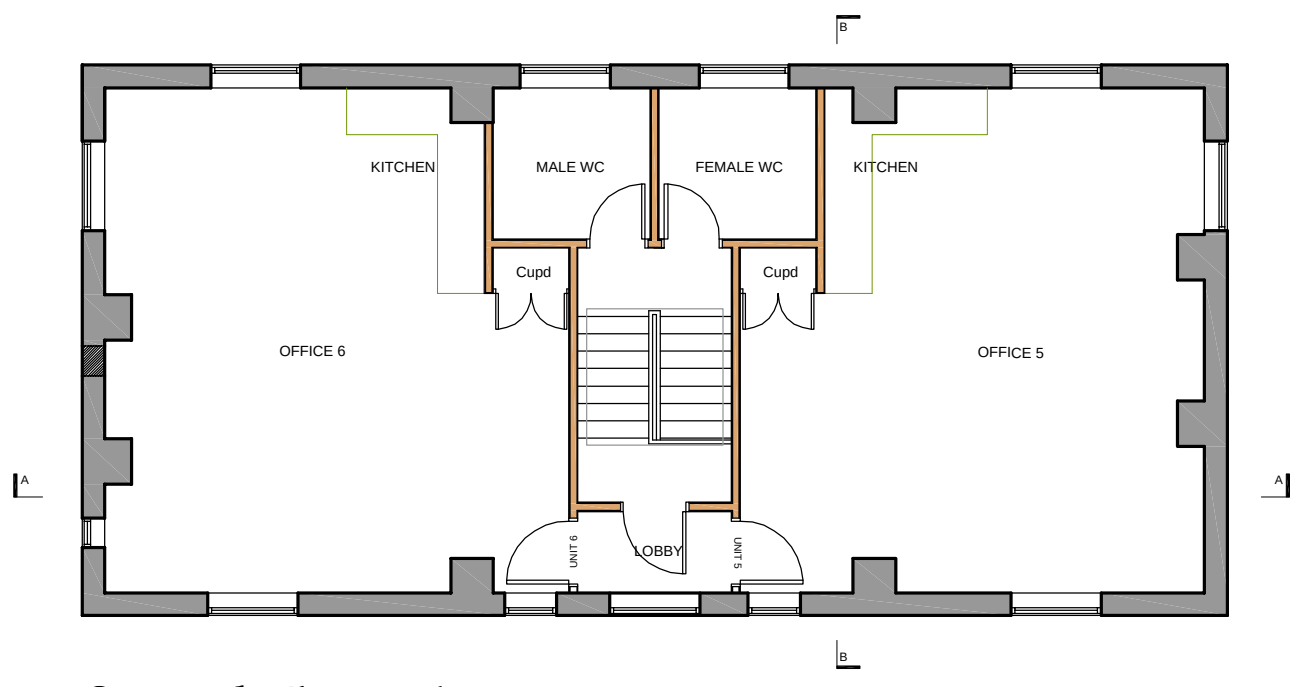


Second Floor Plan
(Area 95.25m²)

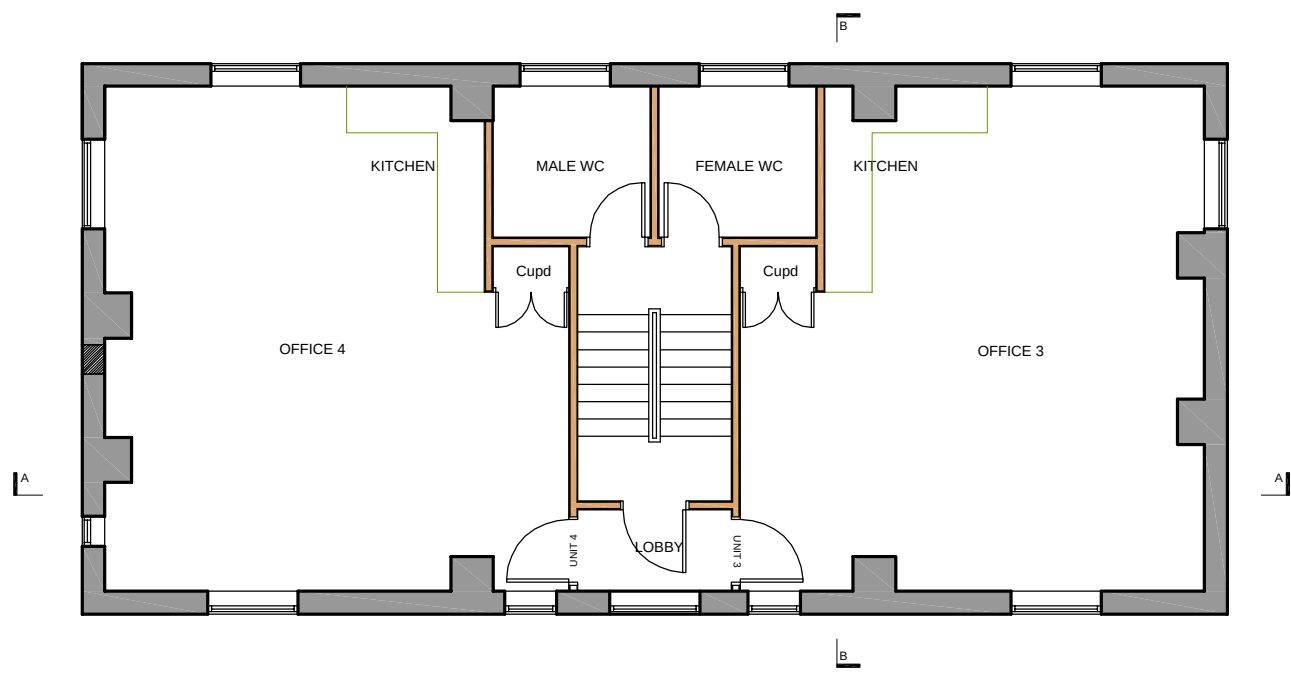

First Floor Plan
(Area 95.25m²)



Ground Floor Plan
(Area 95.25m²)

 

Front (South) Elevation



East Elevation




West Elevation



Rear (North) Elevation



Section A

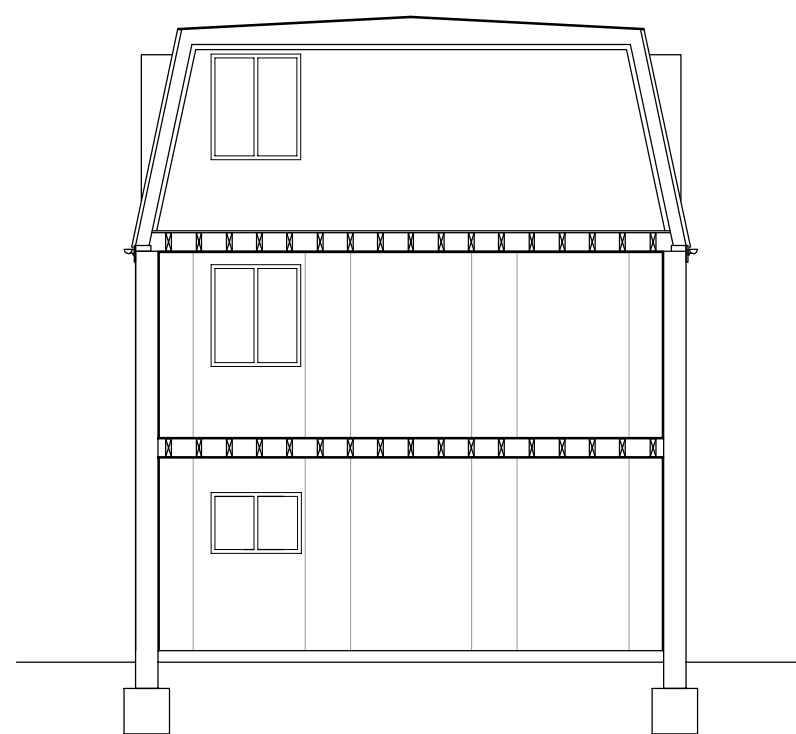

Section B



Tel: 020 8216 9815 Email: info@gradica.co.uk

PROJECT	35 Millmead Ind. Centre London, N17 9QU	
CLIENT/EMPLOYER	Gradica Properties	
DRAWING TITLE	Proposed Scheme	
SCALE 1: 100 @A1	DATE July 2014	DRG NO GBC.173/102