




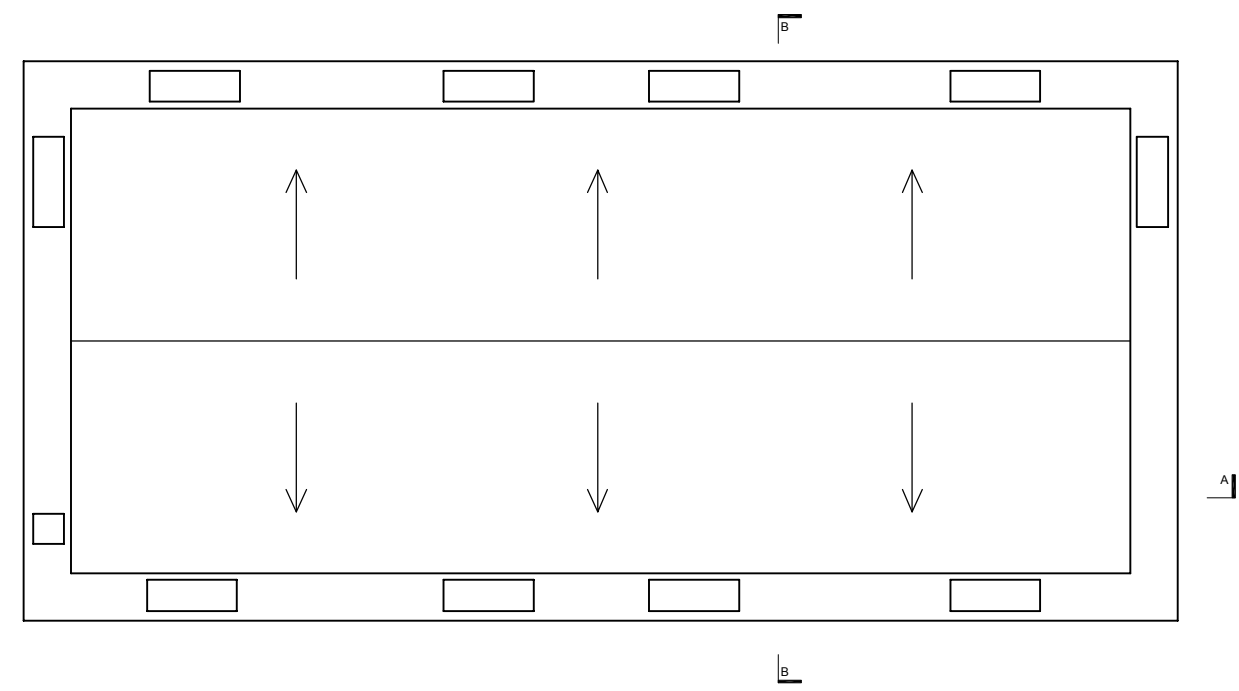


Roof Plan

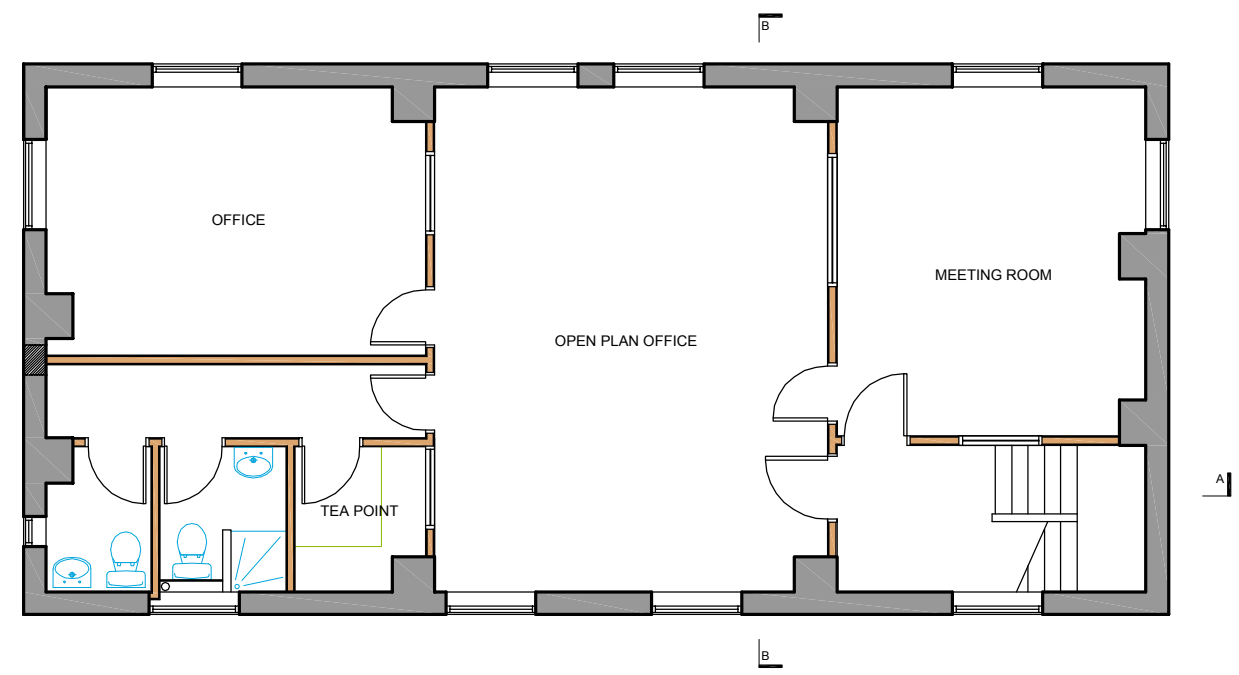


Second Floor Plan

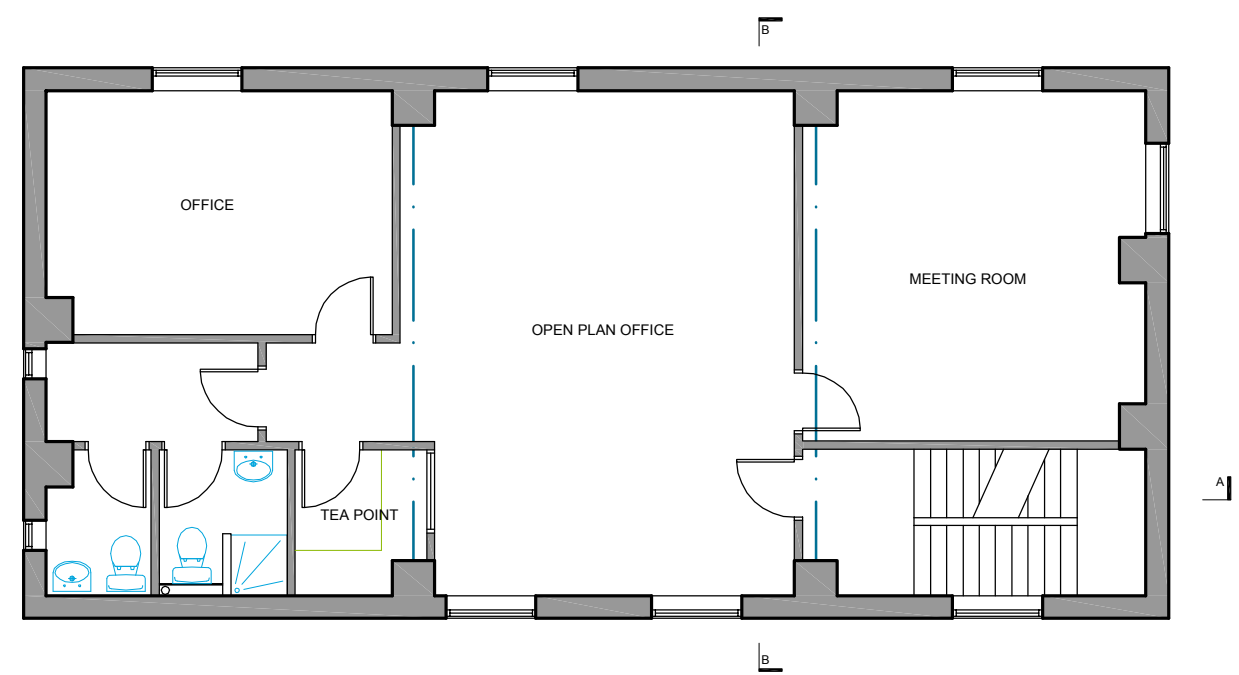

First Floor Plan

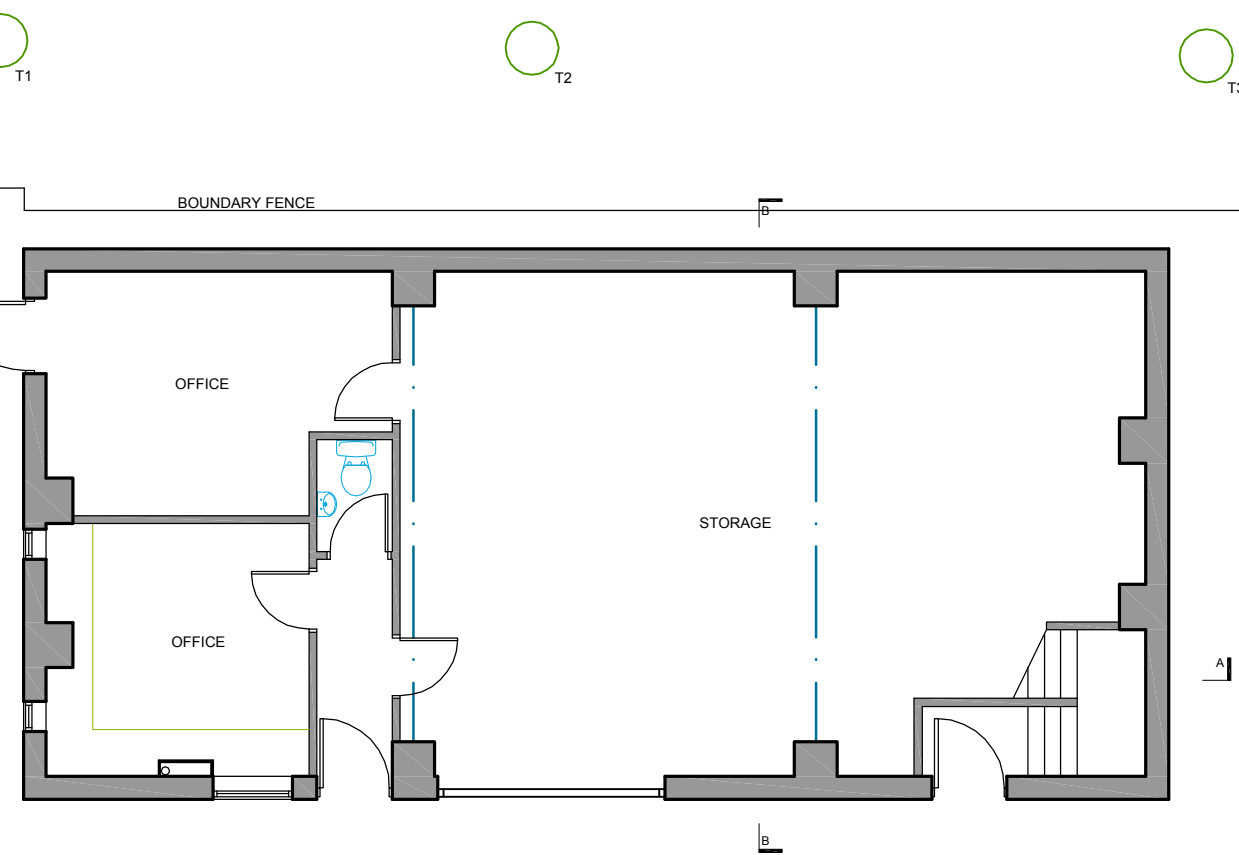

Ground Floor Plan

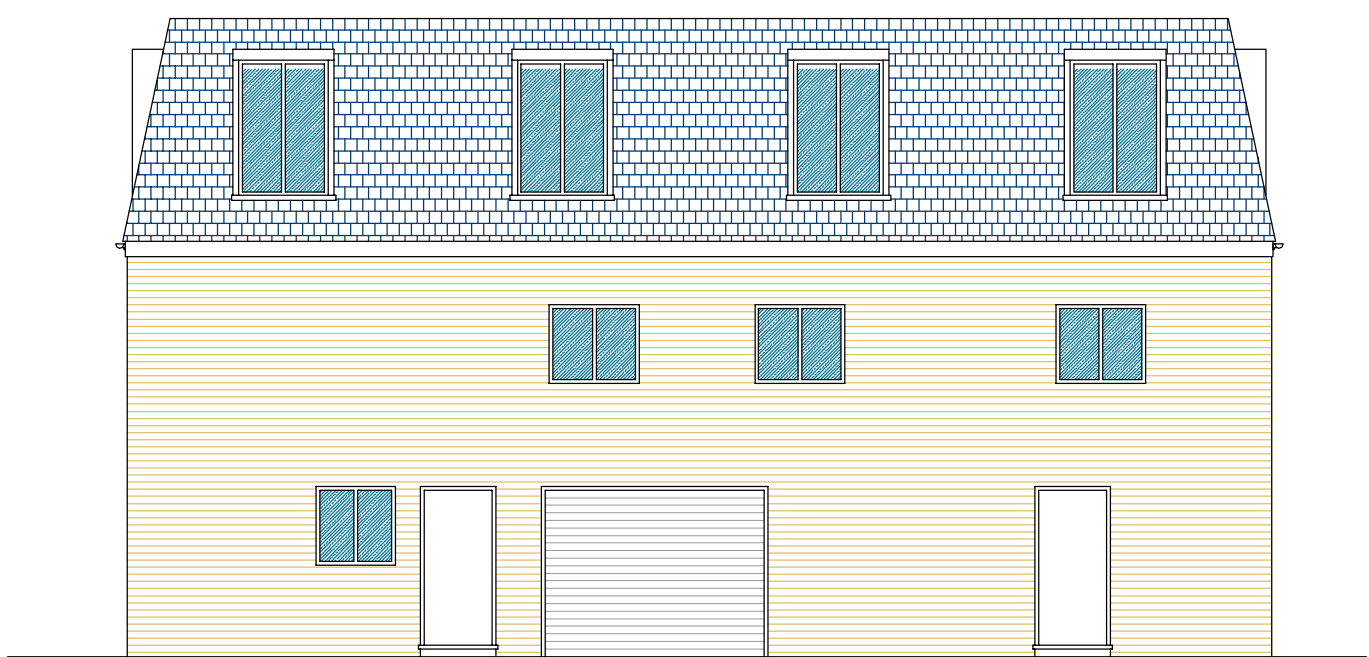


Front (South) Elevation




East Elevation




West Elevation

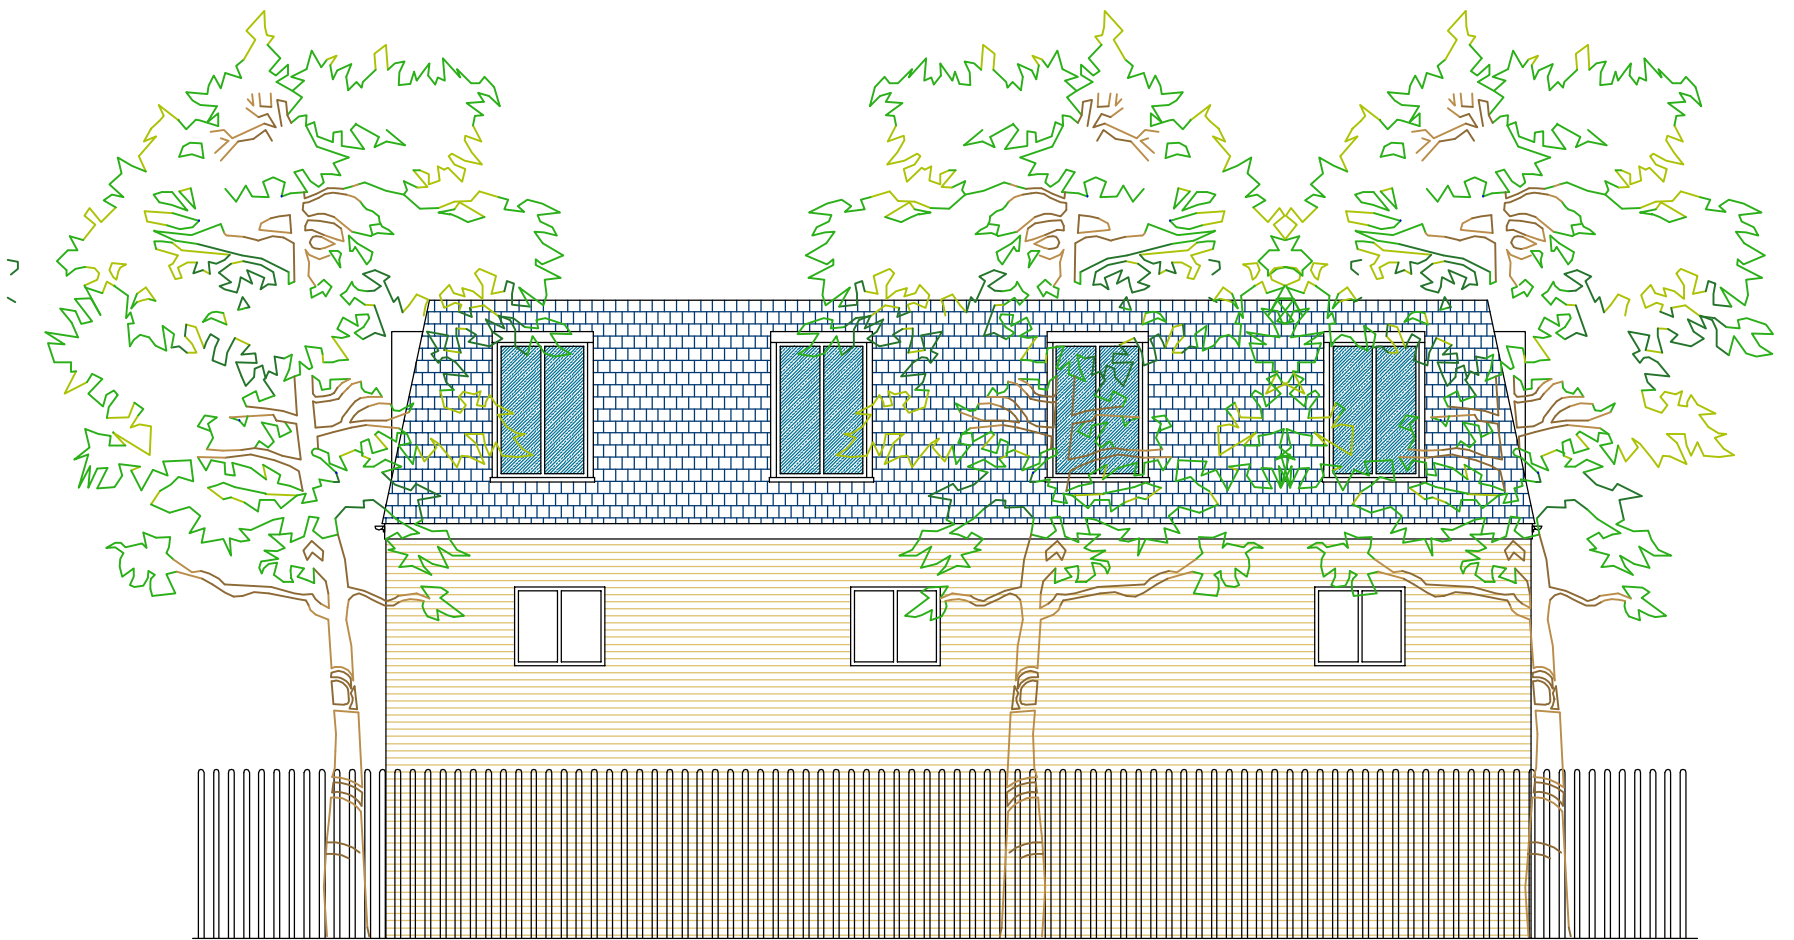

Rear (North) Elevation

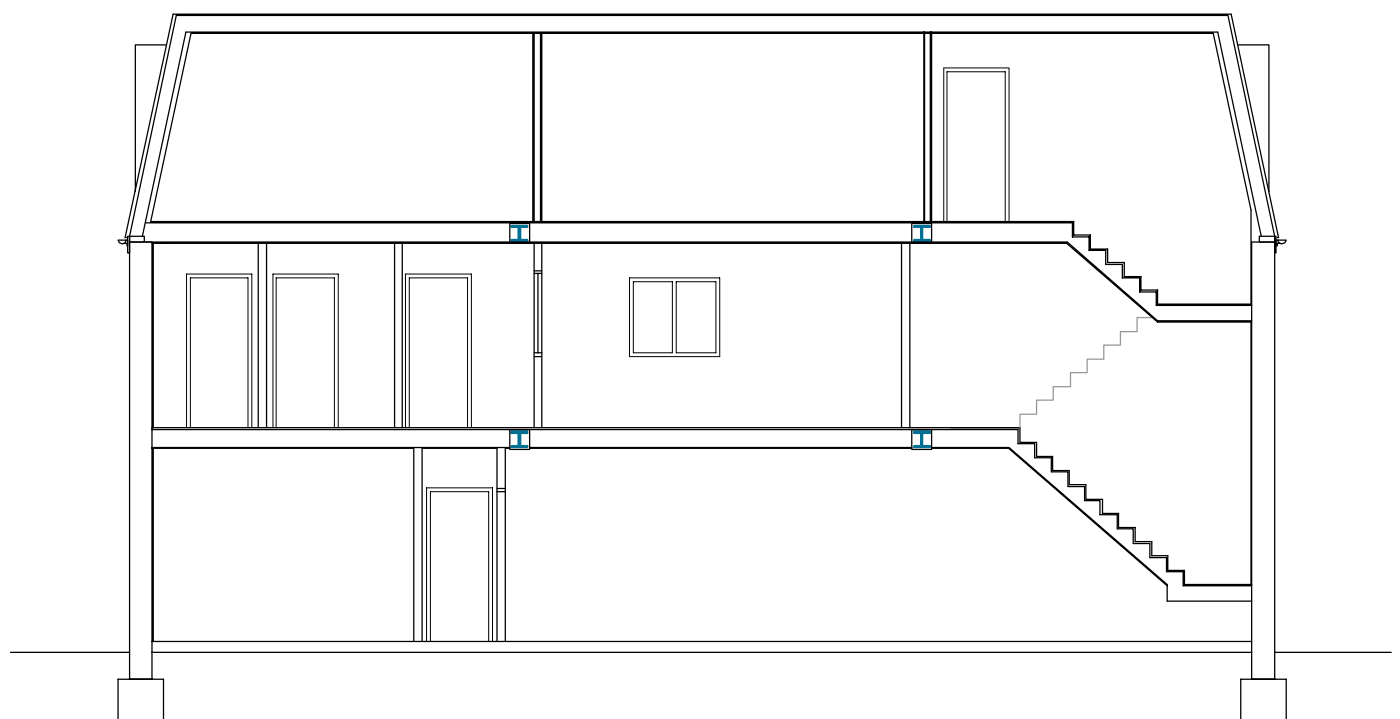

Section A

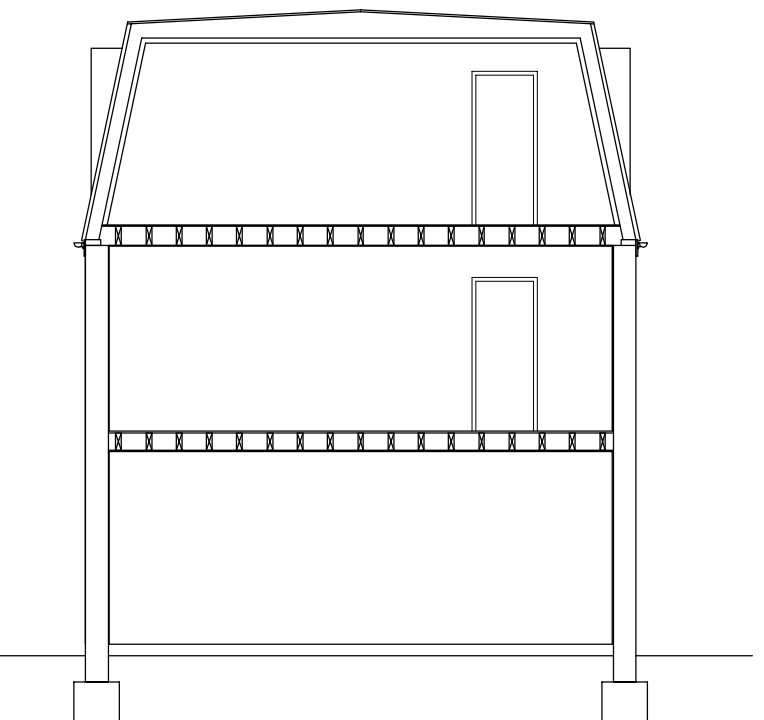

Section B



Location Map - Scale 1:1250



Tel: 020 8216 9815 Email: info@gradica.co.uk

PROJECT	35 Millmead Ind. Centre London, N17 9QU		
CLIENT/EMPLOYER	Gradica Properties		
DRAWING TITLE	Existing Layouts		
SCALE	DATE	DRG NO	
1: 100 @A1	July 2014	GBC.173/101	