

FULL PLANNING APPLICATION

119 HIGH ROAD - N22 6BB

REAR EXTENSION & RESIDENTIAL ABOVE

OPTION 3

FLAT A: 63.90m²
FLAT B: 40.45m²

FIXTURE AND SHEET LIST

00.0	TITLE SHEET
01.0	LOCATION PLAN
02.0	EXISTING LAYOUT - FLOOR PLAN
03.0	EXISTING LAYOUT - FLOOR PLAN
04.0	EXISTING LAYOUT - FRONT & REAR ELEVATIONS
05.0	EXISTING LAYOUT - SIDE ELEVATIONS
06.0	EXISTING LAYOUT - SECTION AA
07.0	PROPOSED LAYOUT - FLOOR PLAN
08.0	PROPOSED LAYOUT - FLOOR PLAN
09.0	PROPOSED LAYOUT - FRONT & REAR ELEVATIONS
10.0	PROPOSED LAYOUT - SIDE ELEVATIONS
11.0	PROPOSED LAYOUT - SECTION AA

Note:
This drawing has been drawn to scale for the purposes of obtaining local authority approval. Any measurements required for construction must not be scaled from this drawing.

All structural elements to be agreed with local authority Building Control prior to commencement of works.

Attention is drawn to the provisions of the party wall act 1996. Legal boundaries should be determined by others.

SM Planning

Chartered
Town Planning Consultancy
Services

client
119 HIGH ROAD
LONDON - N22 6BB

project
FULL PLANNING APPLICATION

REAR EXTENSION & RESIDENTIAL ABOVE

drawing title
TITLE SHEET

date
June 2023



scale
NTS

dwn
AD

drawing number
00



sheet no.
00 of 11

rev
A

 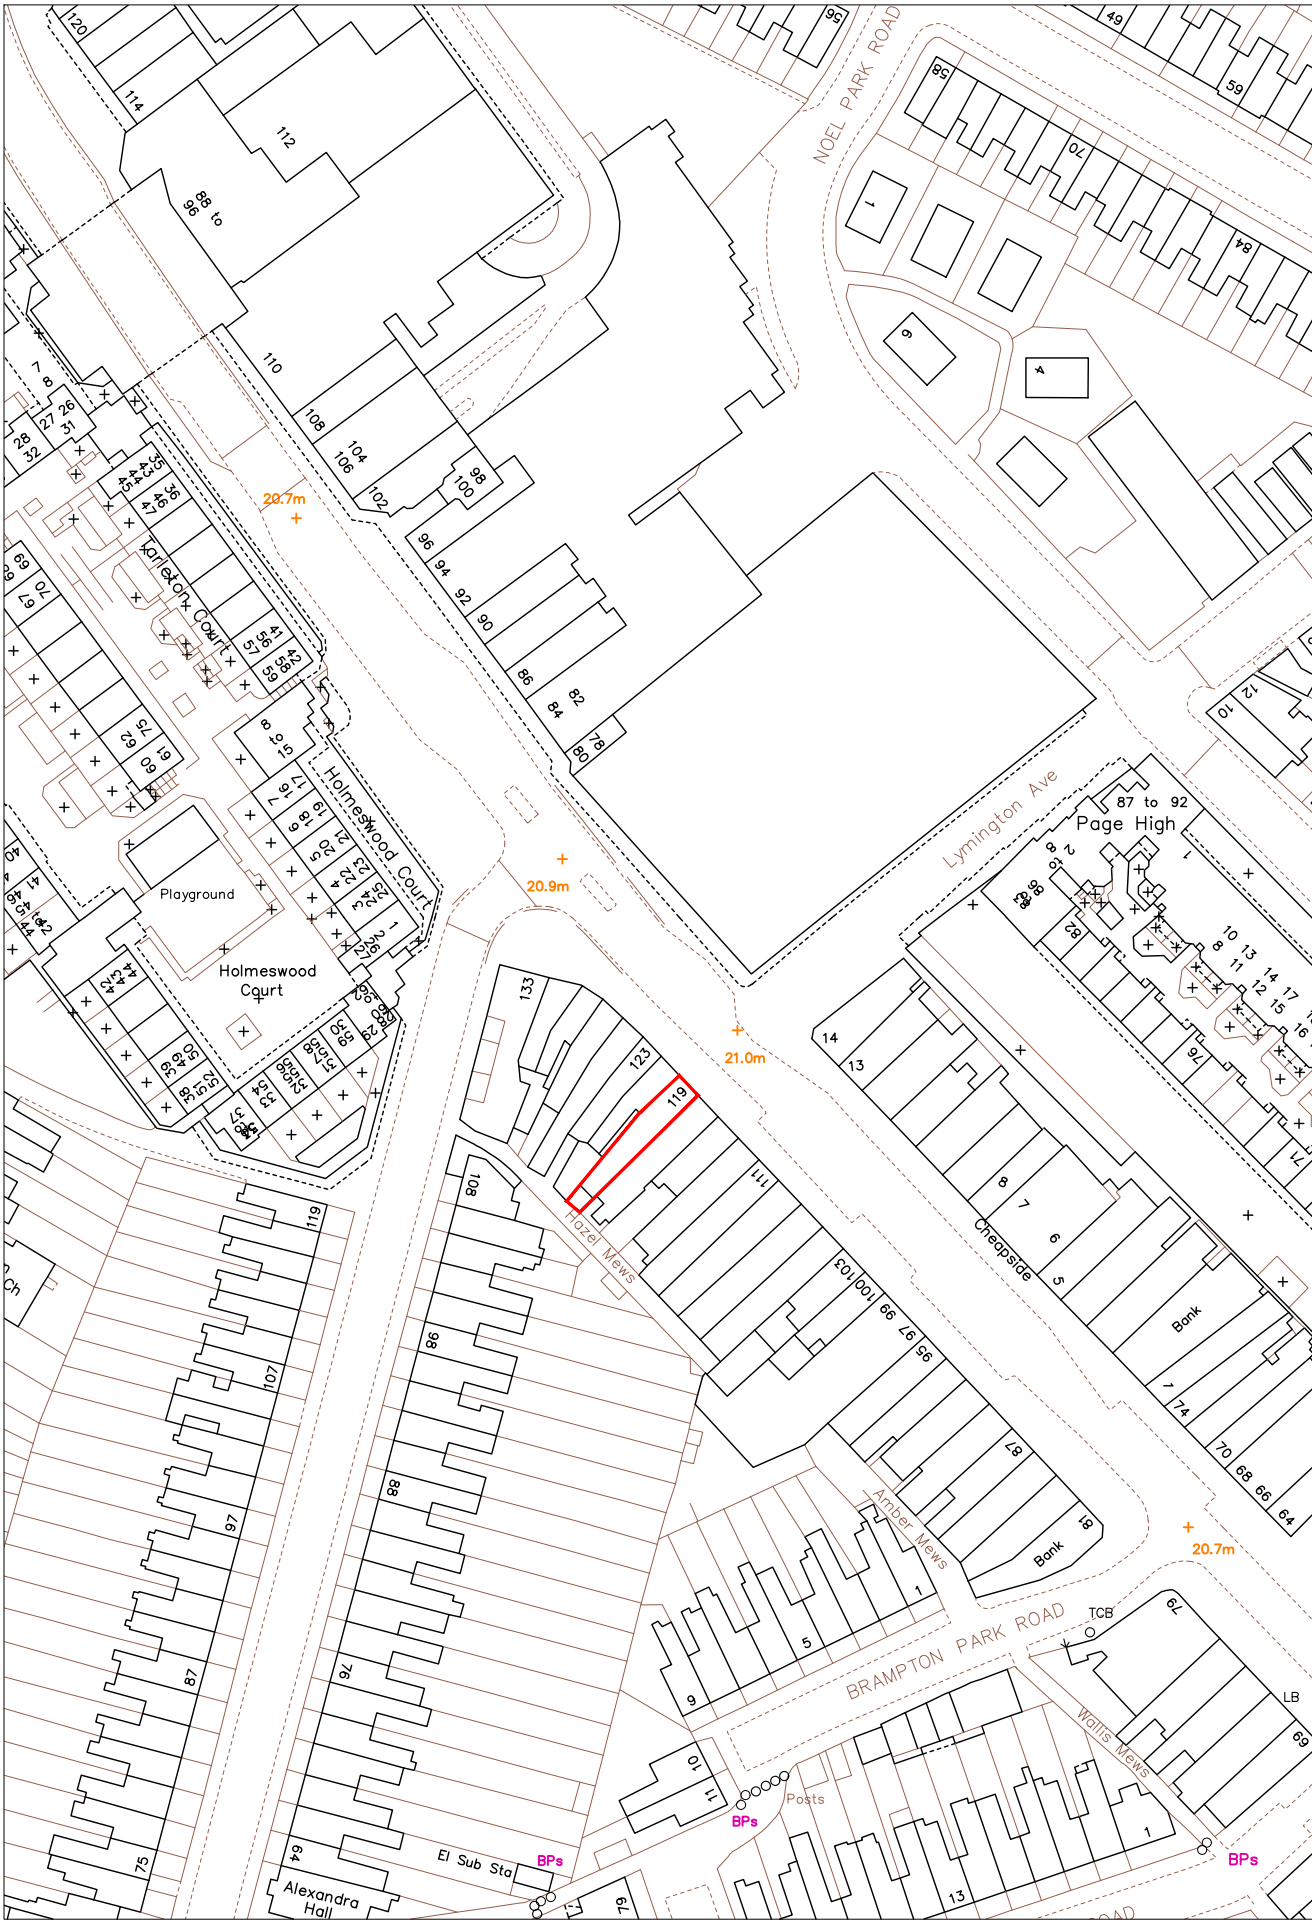

1 SITE LOCATION

SCALE 1: 1250

 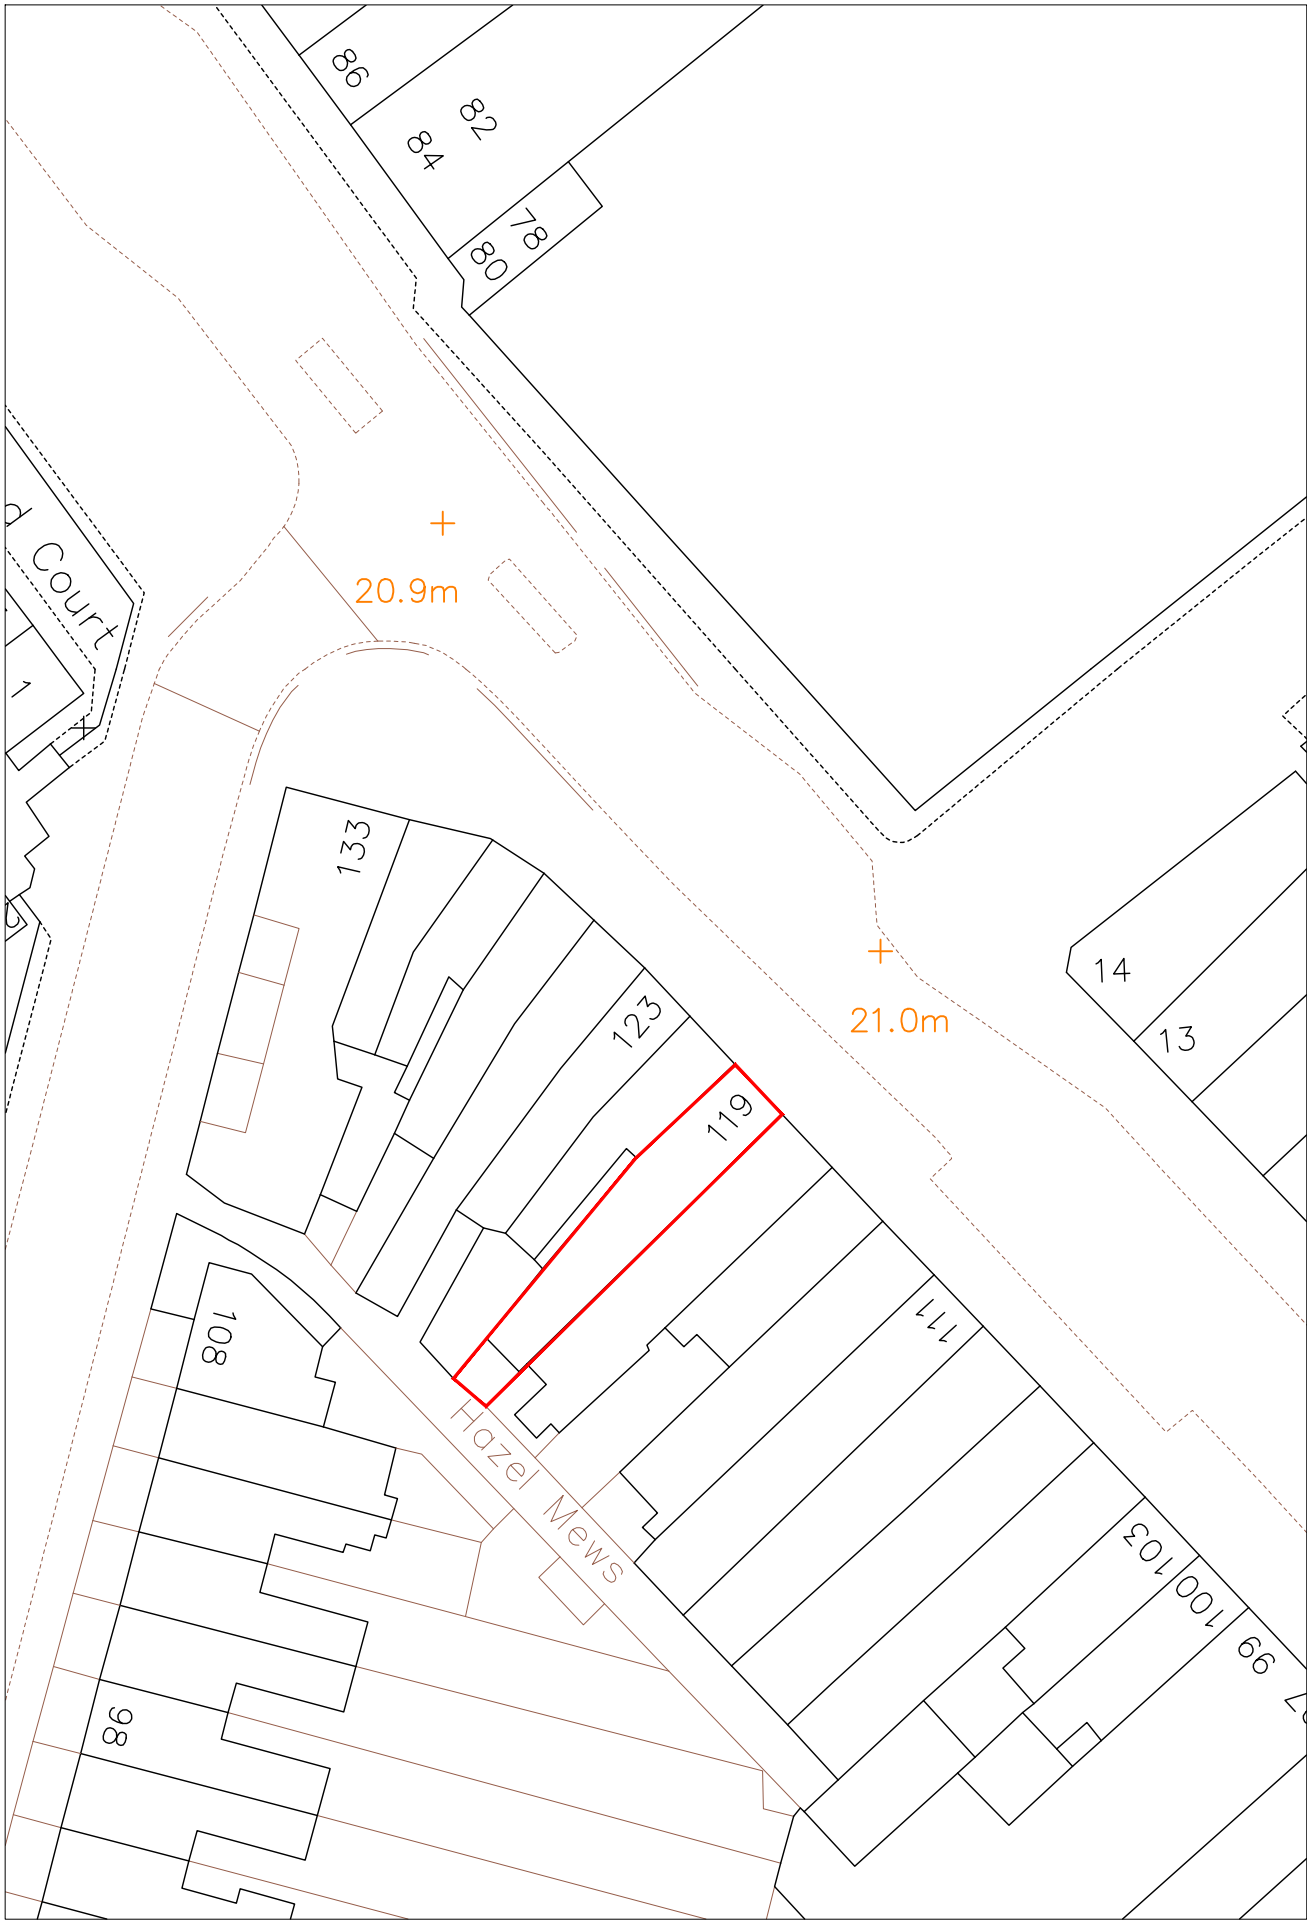

2 BLOCK PLAN

SCALE 1: 500

Note:
This drawing has been drawn to scale for the purposes of obtaining local authority approval. Any measurements required for construction must not be scaled from this drawing.

All structural elements to be agreed with local authority Building Control prior to commencement of works.

Attention is drawn to the provisions of the party wall act 1996. Legal boundaries should be determined by others.

SM Planning

Chartered
Town Planning Consultancy
Services

client
119 HIGH ROAD
LONDON - N22 6BB

project
FULL PLANNING APPLICATION

REAR EXTENSION & RESIDENTIAL ABOVE

drawing title

LOCATION PLAN

date
June 2023


scale
NTS

dwn
AD


drawing number
01

sheet no.
01 of 11

rev
A

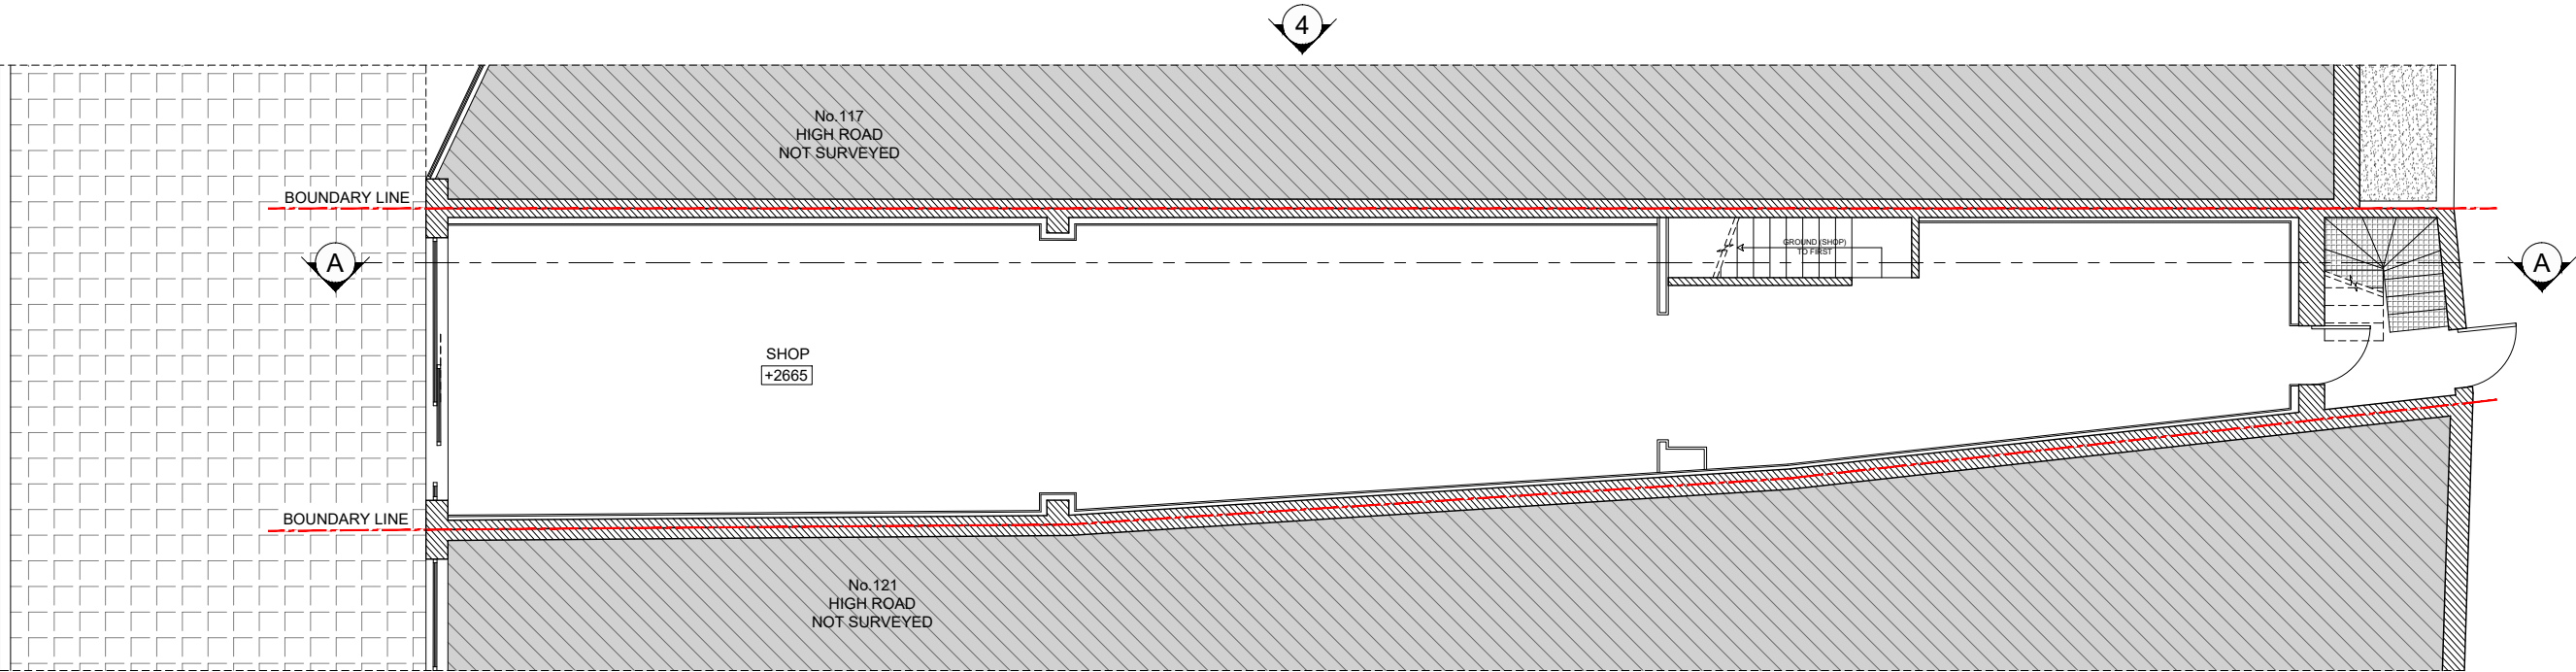

EXISTING GROUND FLOOR PLAN
89.15m²

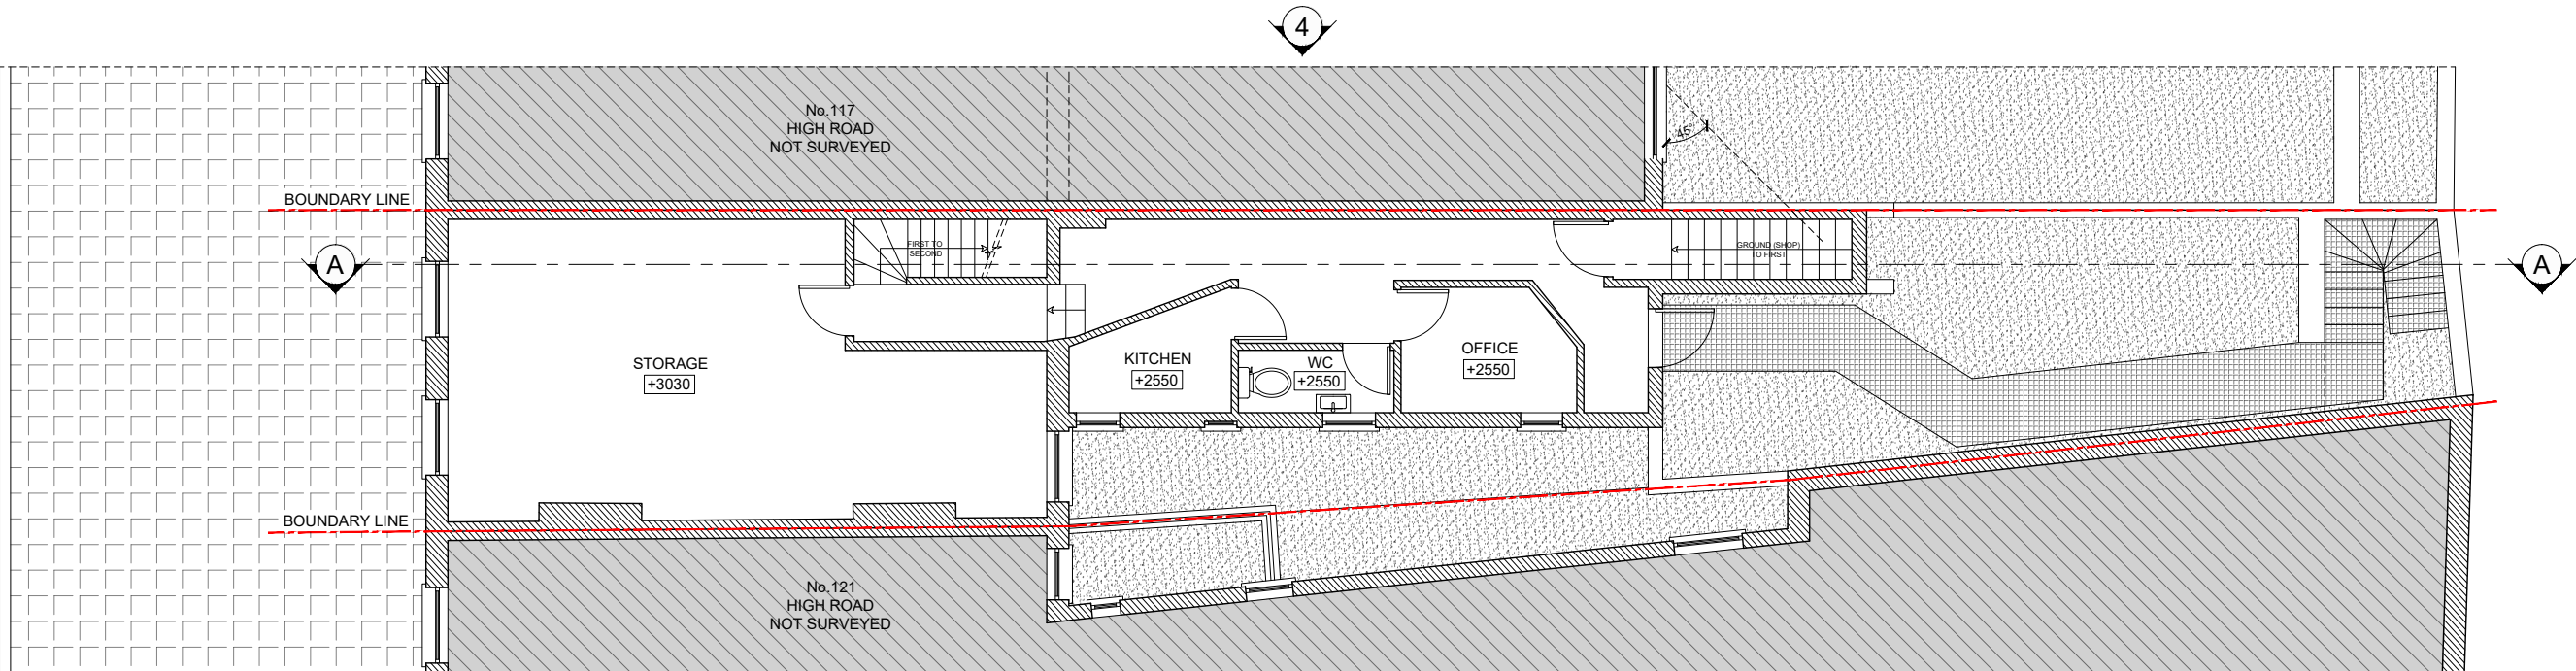

EXISTING FIRST FLOOR PLAN
54.40m²

Note:
This drawing has been drawn to scale for the purposes of obtaining local authority approval. Any measurements required for construction must not be scaled from this drawing.

All structural elements to be agreed with local authority Building Control prior to commencement of works.

Attention is drawn to the provisions of the party wall act 1996. Legal boundaries should be determined by others.

SM Planning

Chartered
Town Planning Consultancy
Services

client
119 HIGH ROAD
LONDON - N22 6BB

project
FULL PLANNING APPLICATION

REAR EXTENSION & RESIDENTIAL ABOVE

drawing title
EXISTING FLOOR PLANS

date
June 2023

scale
1:100@A3

dwn
AD

drawing number
02



sheet no.
02 of 11

rev
A

Note:
This drawing has been drawn to scale for the purposes of obtaining local authority approval. Any measurements required for construction must not be scaled from this drawing.

All structural elements to be agreed with local authority Building Control prior to commencement of works.

Attention is drawn to the provisions of the party wall act 1996. Legal boundaries should be determined by others.

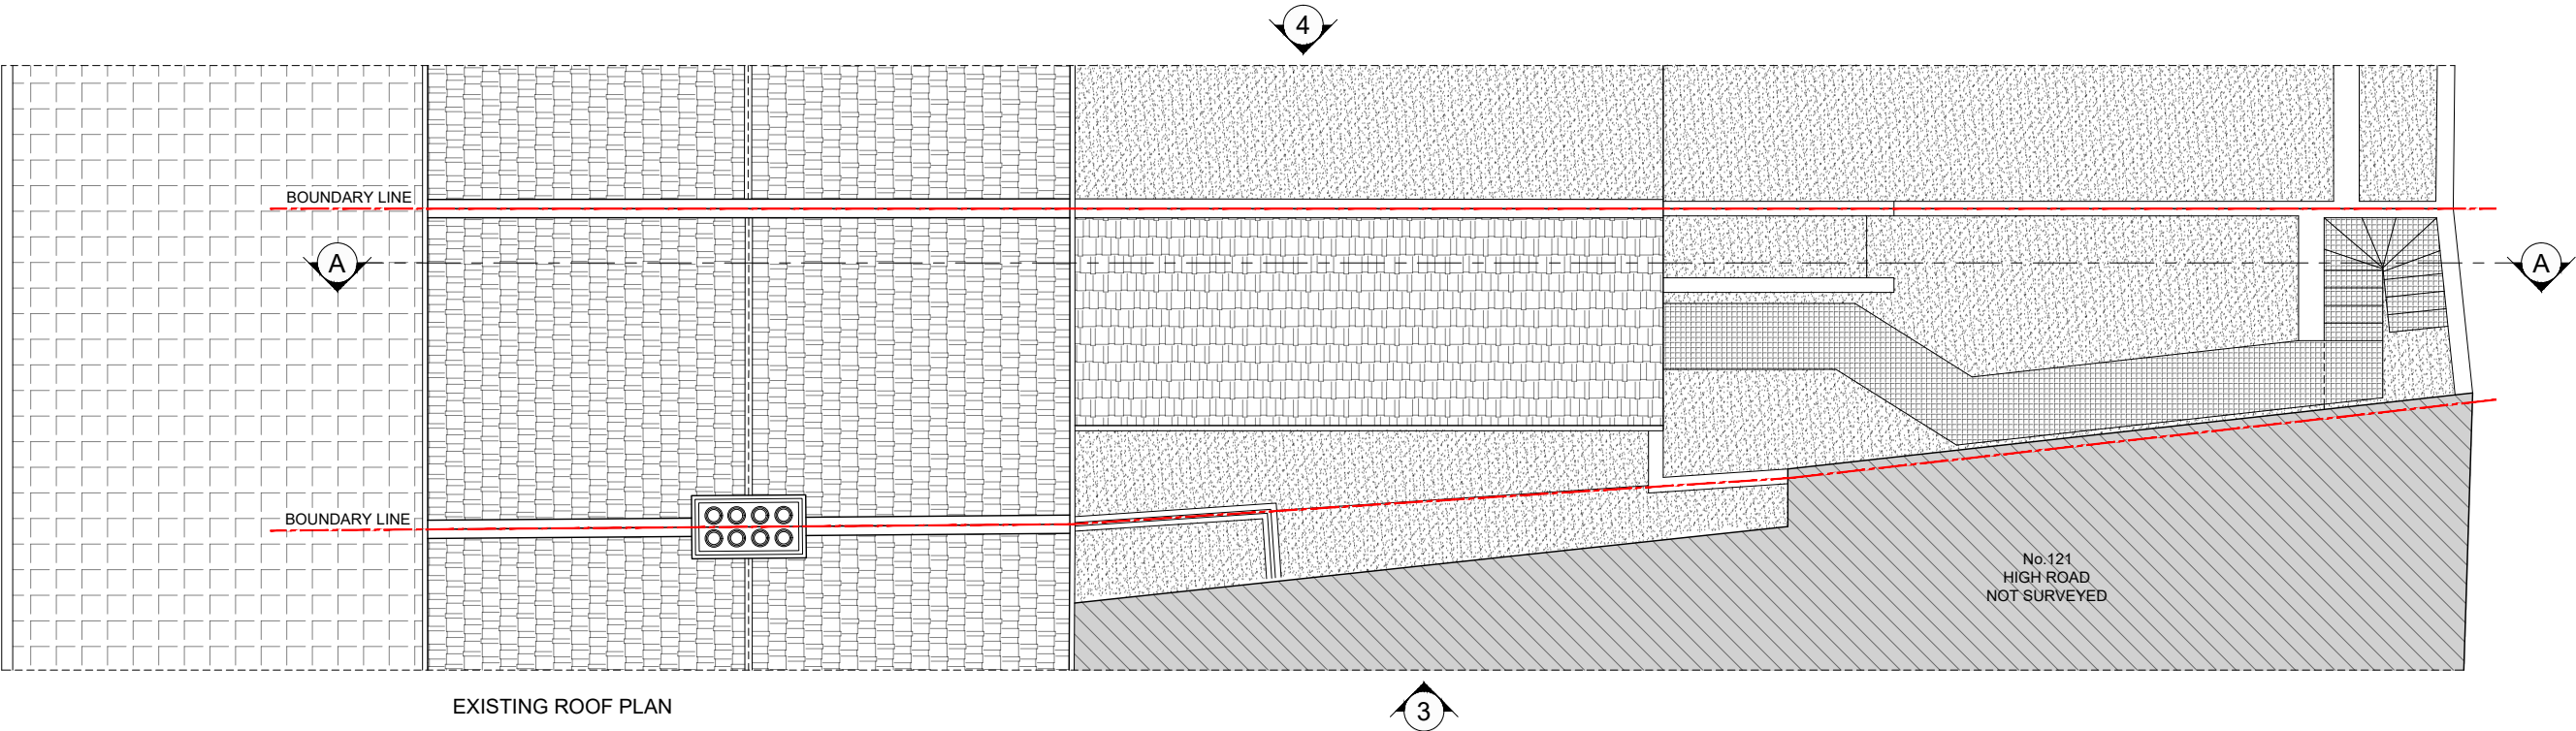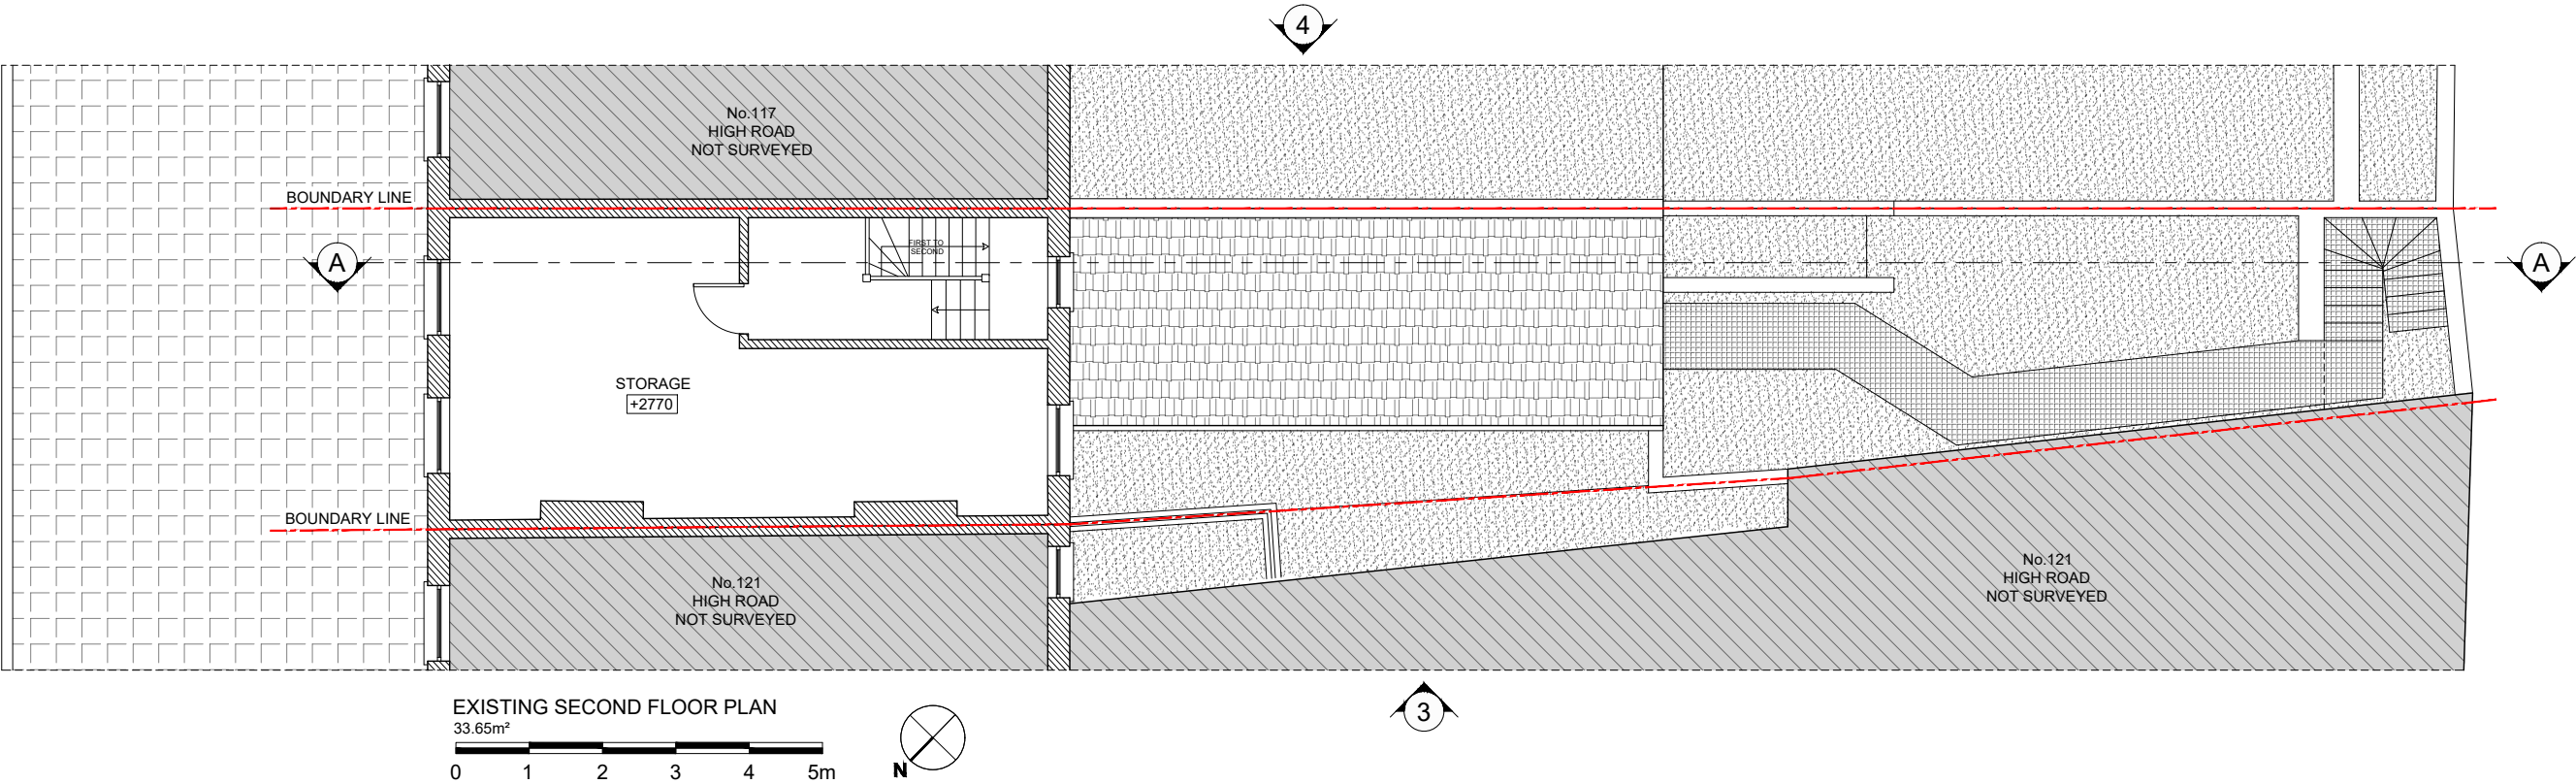

SM Planning

Chartered
Town Planning Consultancy
Services

client
119 HIGH ROAD
LONDON - N22 6BB

project
FULL PLANNING APPLICATION

REAR EXTENSION & RESIDENTIAL ABOVE

drawing title
EXISTING FLOOR PLANS

date
June 2023

scale
1:100@A3

dwn
AD

drawing number
03



sheet no.
03 of 11

rev
A

Note:
This drawing has been drawn to scale for the purposes of obtaining local authority approval. Any measurements required for construction must not be scaled from this drawing.

All structural elements to be agreed with local authority Building Control prior to commencement of works.

Attention is drawn to the provisions of the party wall act 1996. Legal boundaries should be determined by others.

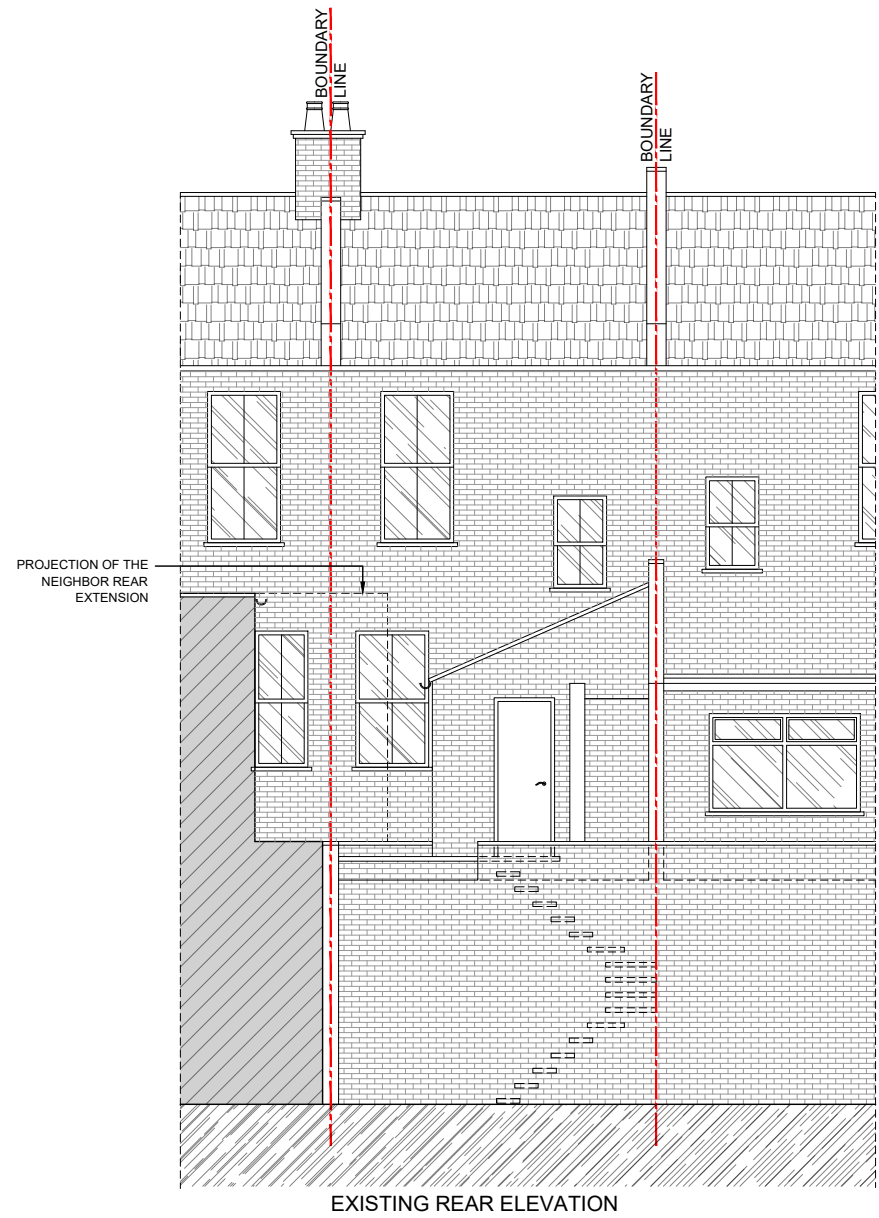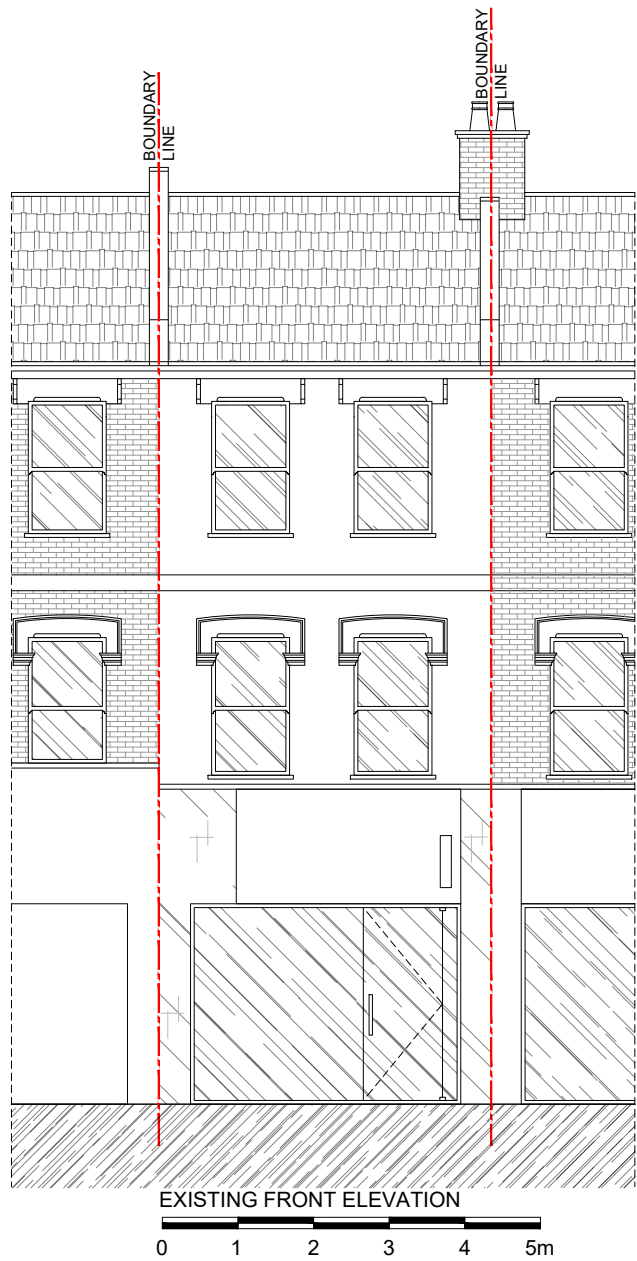

SM Planning

Chartered
Town Planning Consultancy
Services

client
119 HIGH ROAD
LONDON - N22 6BB

project
FULL PLANNING APPLICATION

REAR EXTENSION & RESIDENTIAL ABOVE

drawing title
EXISTING ELEVATIONS

date
June 2023

scale
1:100@A3

dwn
AD

drawing number
04

sheet no.
04 of 11

rev
A



Note:
This drawing has been drawn to scale for the purposes of obtaining local authority approval. Any measurements required for construction must not be scaled from this drawing.

All structural elements to be agreed with local authority Building Control prior to commencement of works.

Attention is drawn to the provisions of the party wall act 1996. Legal boundaries should be determined by others.

SM Planning

Chartered
Town Planning Consultancy
Services

client
119 HIGH ROAD
LONDON - N22 6BB

project
FULL PLANNING APPLICATION

REAR EXTENSION & RESIDENTIAL ABOVE

drawing title
EXISTING SIDE ELEVATIONS

date
June 2023

scale
1:100@A3

dwn
AD

drawing number
05


sheet no.
05 of 11

rev
A

Note:
This drawing has been drawn to scale for the purposes of obtaining local authority approval. Any measurements required for construction must not be scaled from this drawing.

All structural elements to be agreed with local authority Building Control prior to commencement of works.

Attention is drawn to the provisions of the party wall act 1996. Legal boundaries should be determined by others.

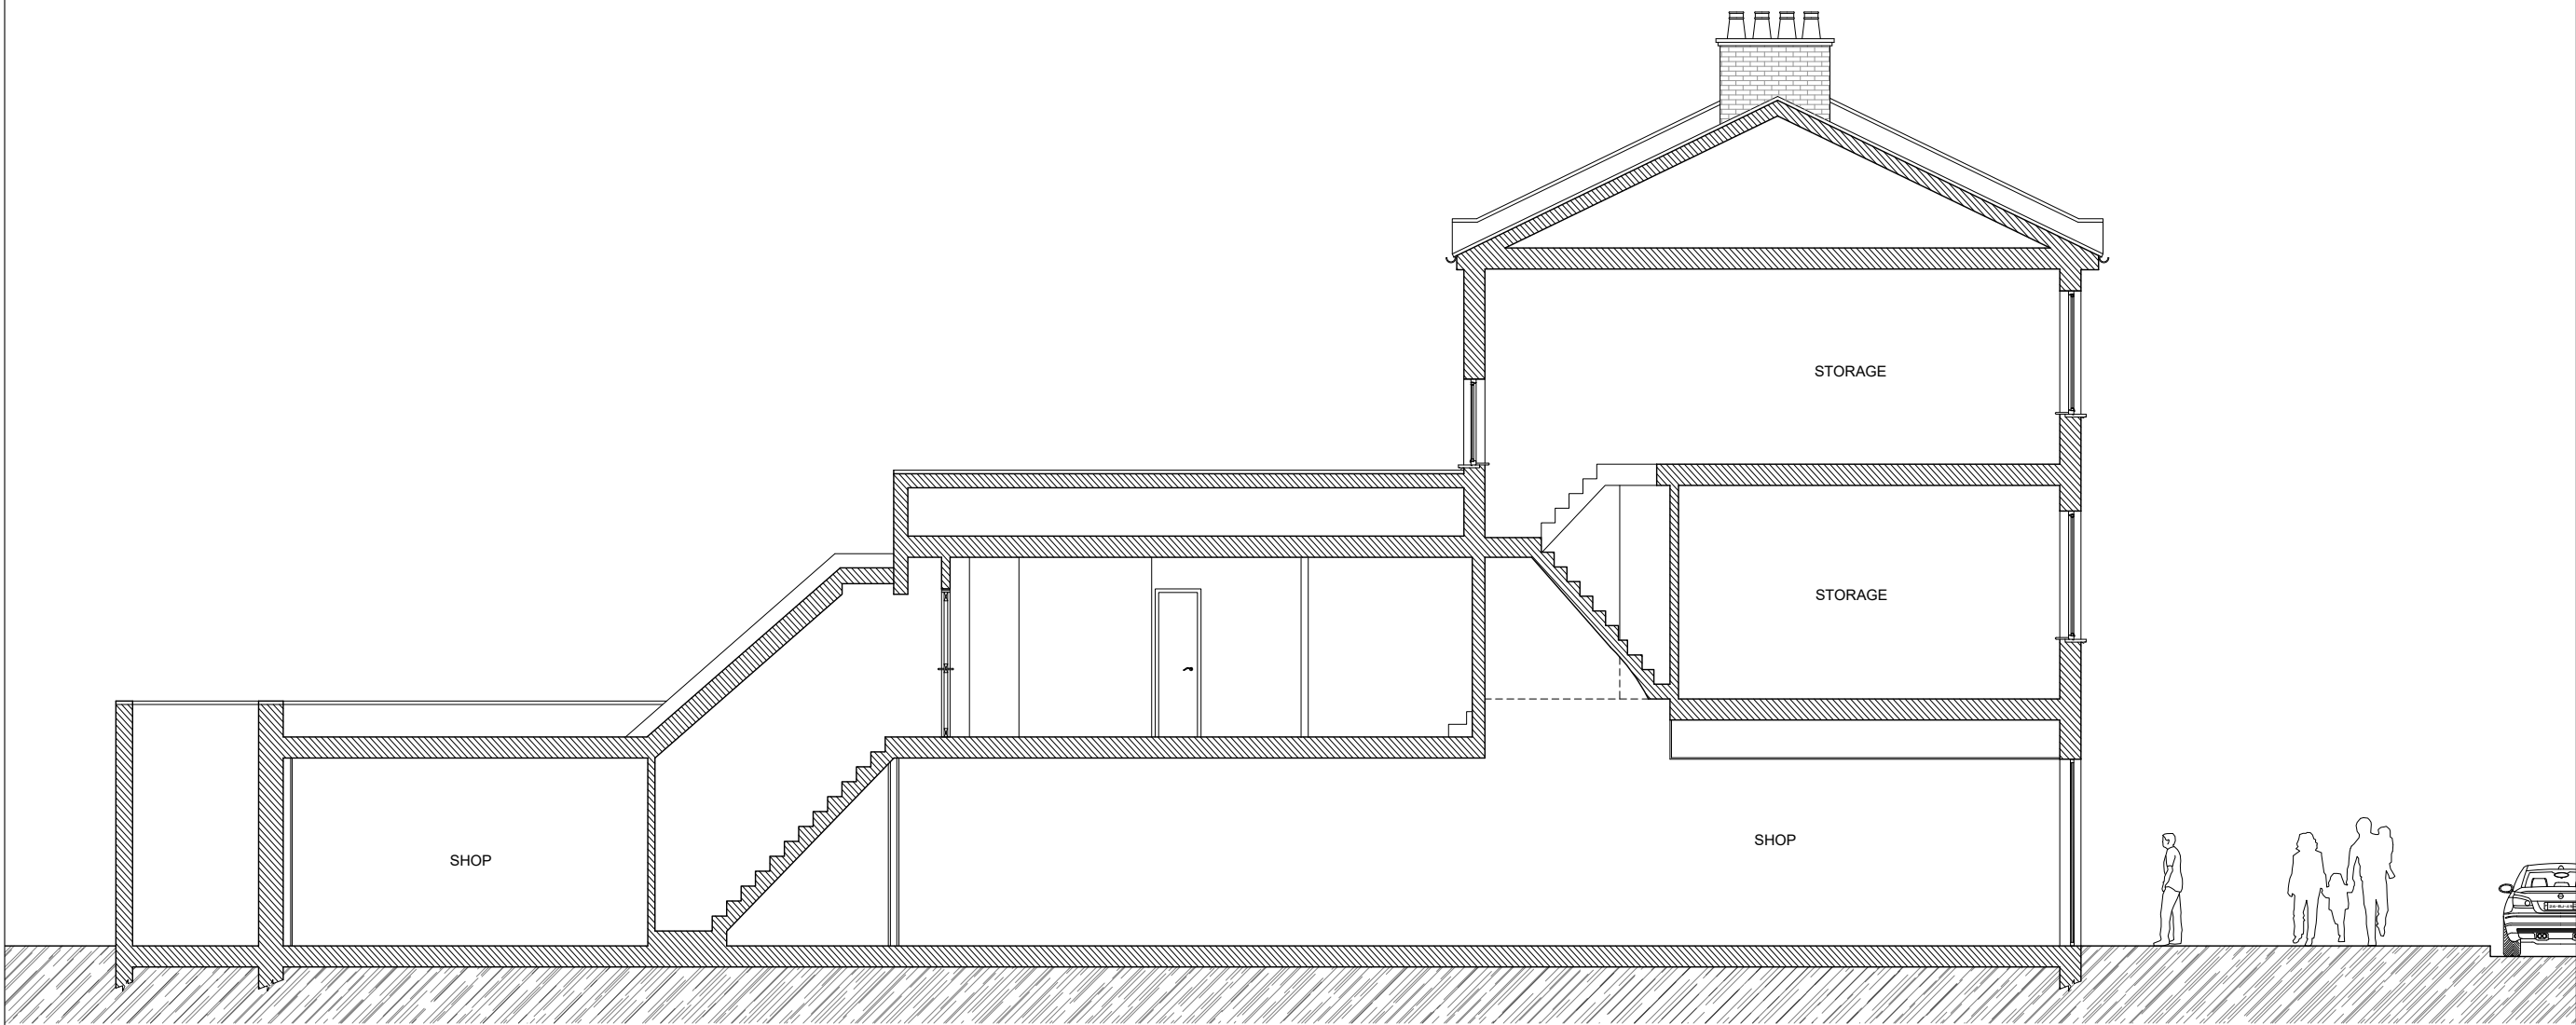

EXISTING SECTION A-A

0 1 2 3 4 5m

SM Planning

Chartered
Town Planning Consultancy
Services

client
119 HIGH ROAD
LONDON - N22 6BB

project
FULL PLANNING APPLICATION

REAR EXTENSION & RESIDENTIAL ABOVE

drawing title
EXISTING SECTION AA

date
June 2023

scale
1:100@A3

dwn
AD

drawing number
06


sheet no.
06 of 11

rev
A

Note:
This drawing has been drawn to scale for the purposes of obtaining local authority approval. Any measurements required for construction must not be scaled from this drawing.

All structural elements to be agreed with local authority Building Control prior to commencement of works.


Attention is drawn to the provisions of the party wall act 1996. Legal boundaries should be determined by others.

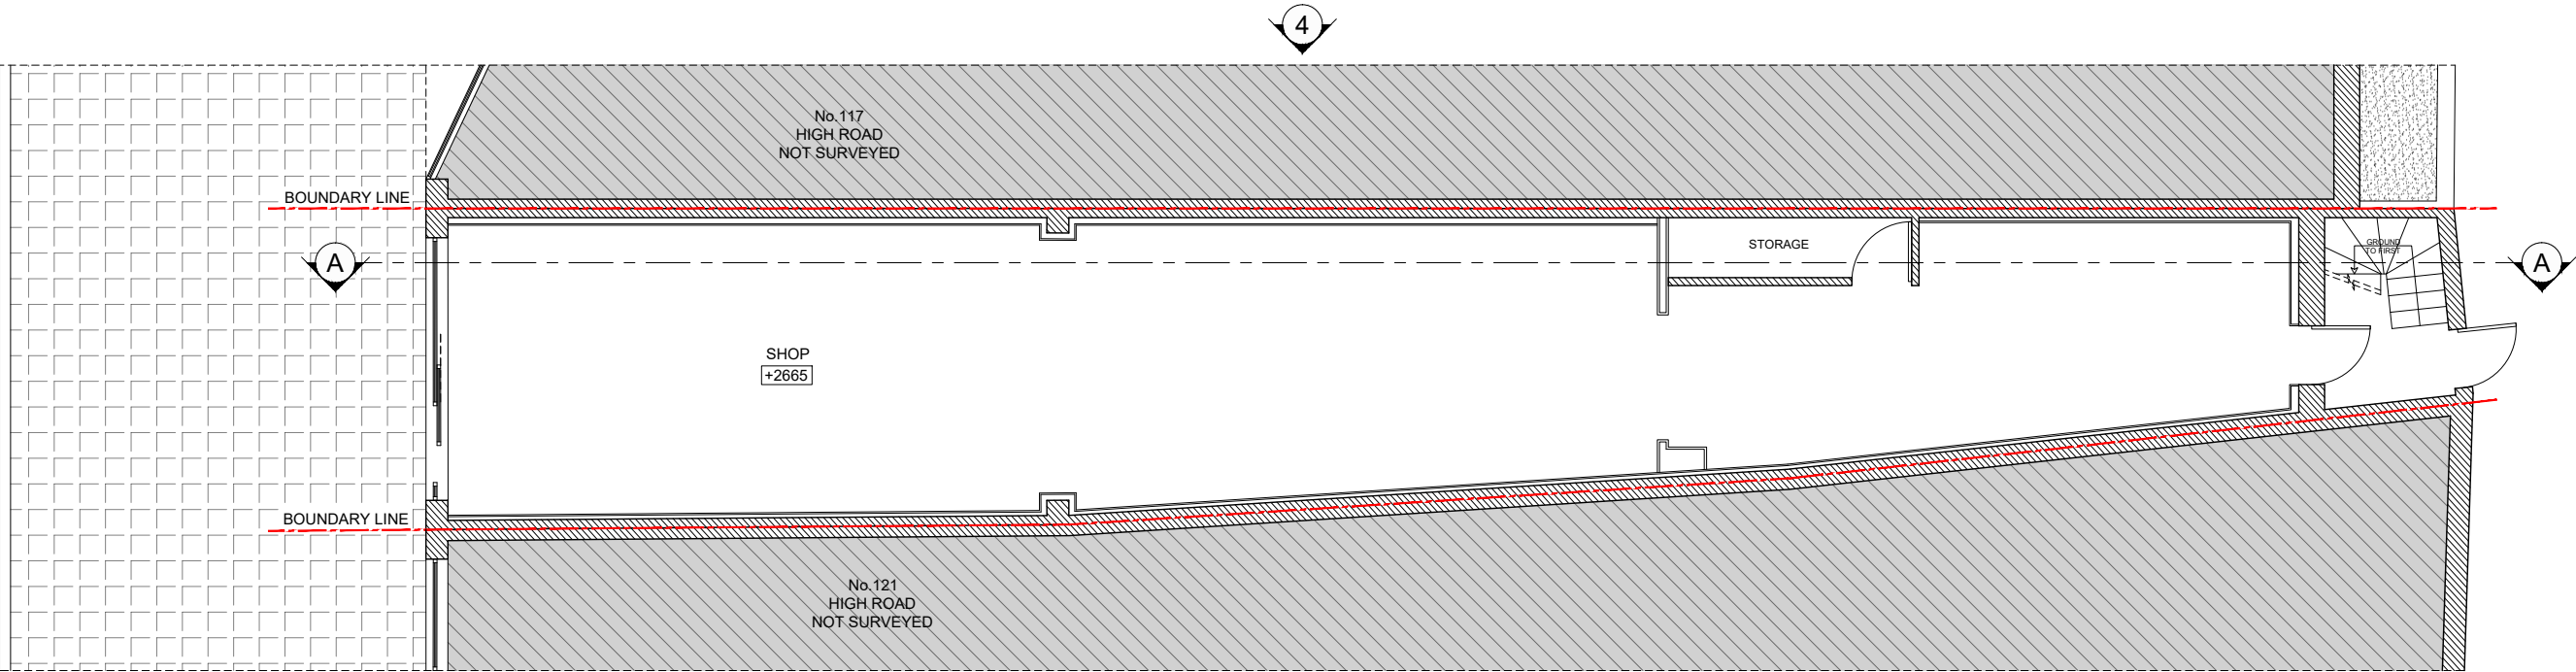

PROPOSED GROUND FLOOR PLAN
89.15m²

0 1 2 3 4 5m

N

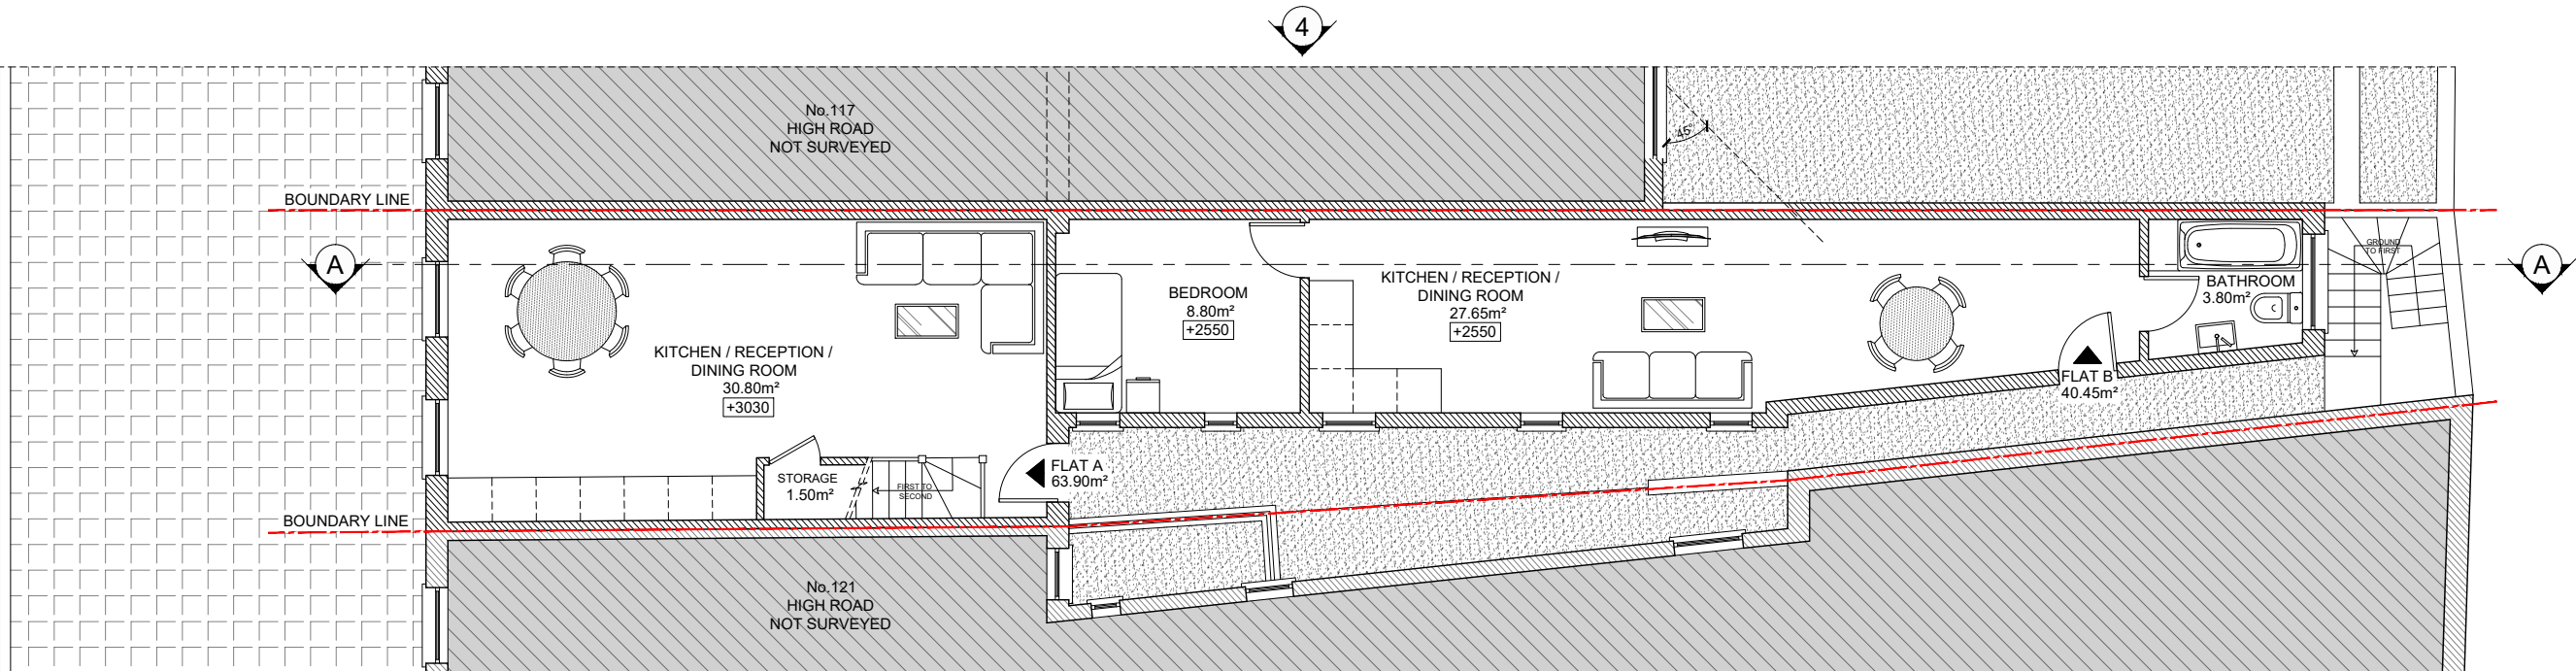

PROPOSED FIRST FLOOR PLAN
80.75m²

SM Planning
Chartered
Town Planning Consultancy
Services

client
119 HIGH ROAD
LONDON - N22 6BB

project
FULL PLANNING APPLICATION

REAR EXTENSION & RESIDENTIAL ABOVE

drawing title
PROPOSED FLOOR PLANS

date
June 2023

scale
1:100@A3

dwn
AD

drawing number
07



sheet no.
07 of 11

rev
A

Note:
This drawing has been drawn to scale for the purposes of obtaining local authority approval. Any measurements required for construction must not be scaled from this drawing.

All structural elements to be agreed with local authority Building Control prior to commencement of works.

Attention is drawn to the provisions of the party wall act 1996. Legal boundaries should be determined by others.

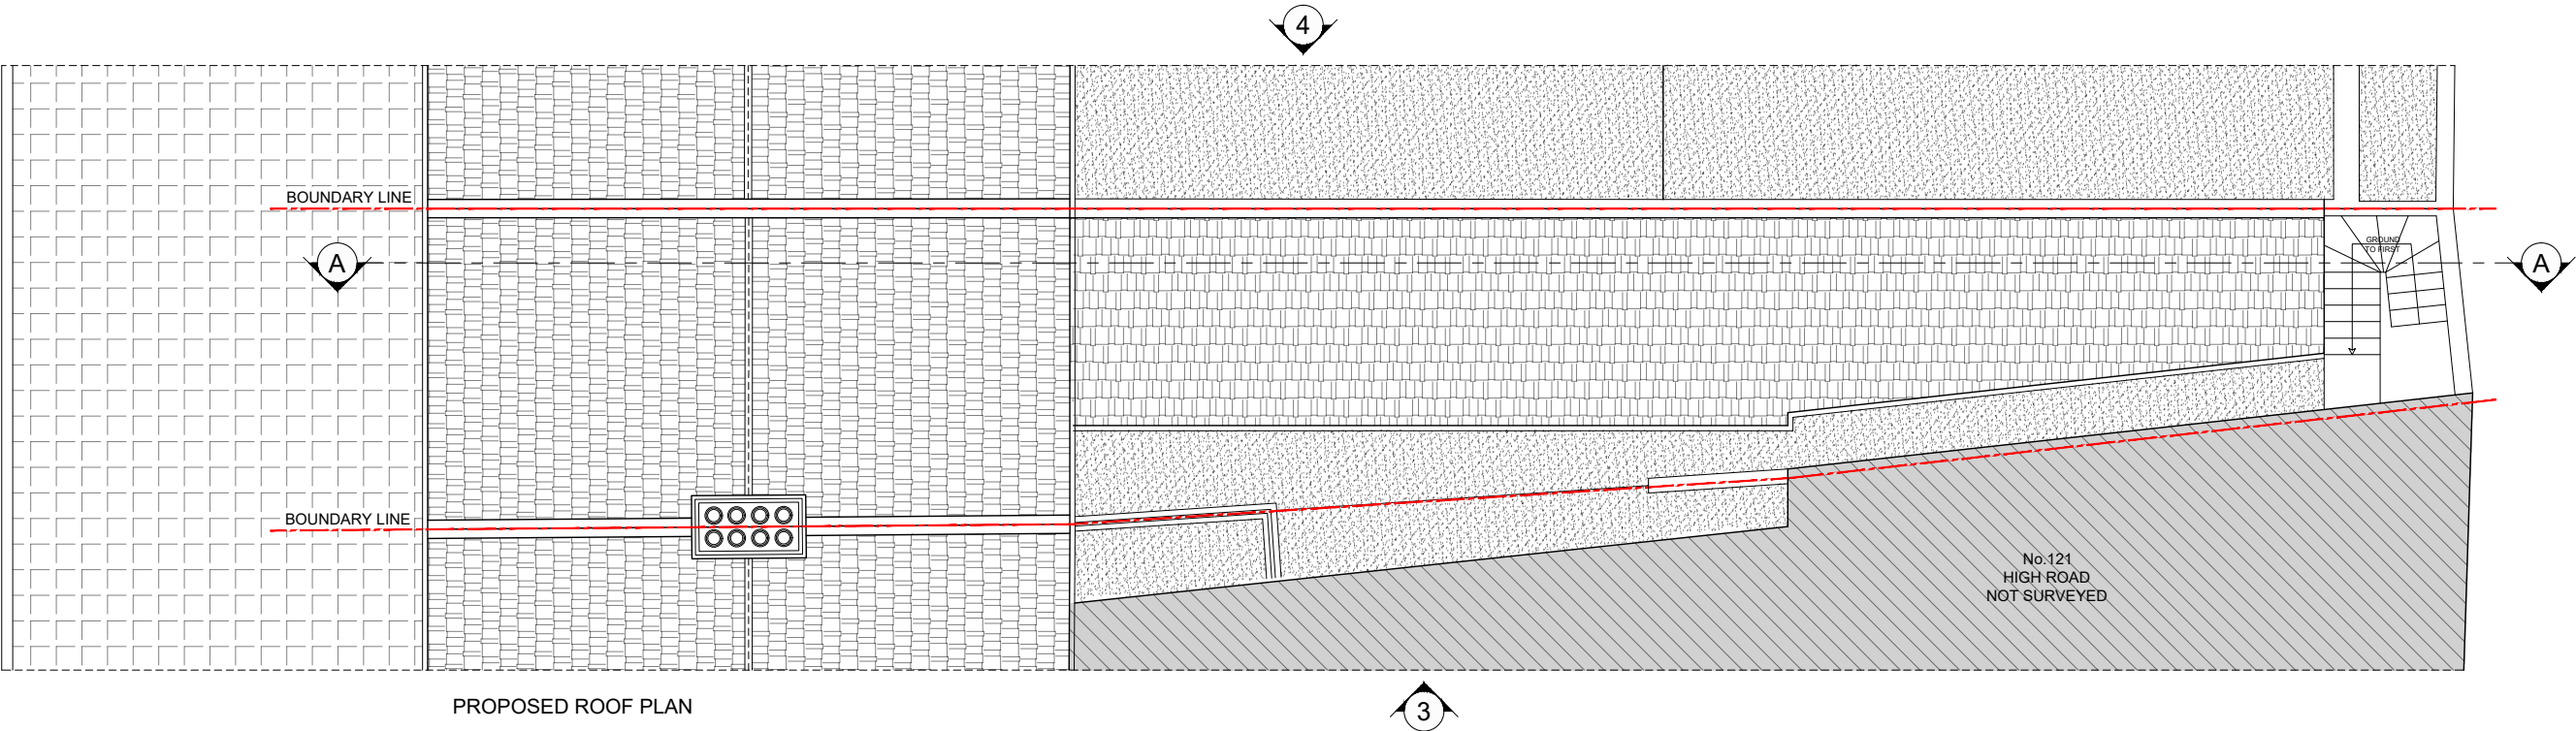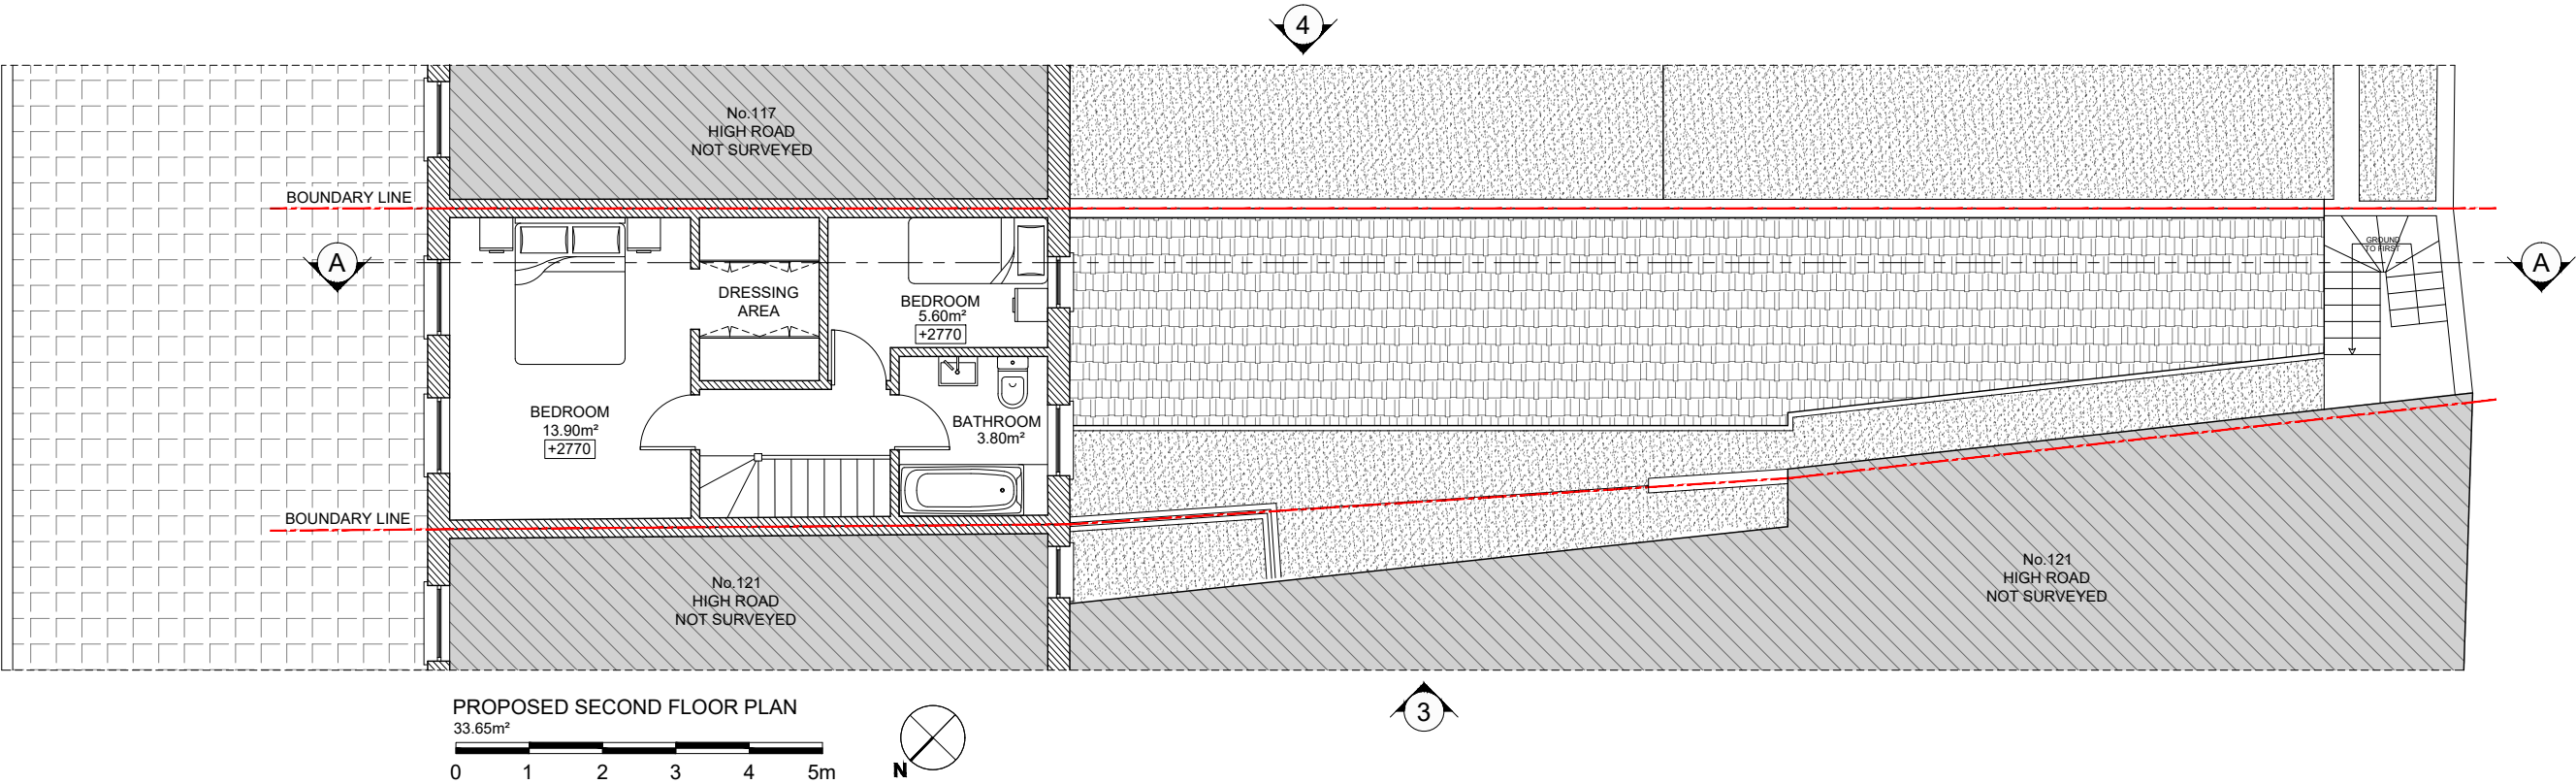

SM Planning

Chartered
Town Planning Consultancy
Services

client
119 HIGH ROAD
LONDON - N22 6BB

project
FULL PLANNING APPLICATION

REAR EXTENSION & RESIDENTIAL ABOVE

drawing title
PROPOSED FLOOR PLANS

date
June 2023



scale
1:100@A3

dwn
AD

drawing number
08

sheet no.
08 of 11

rev
A

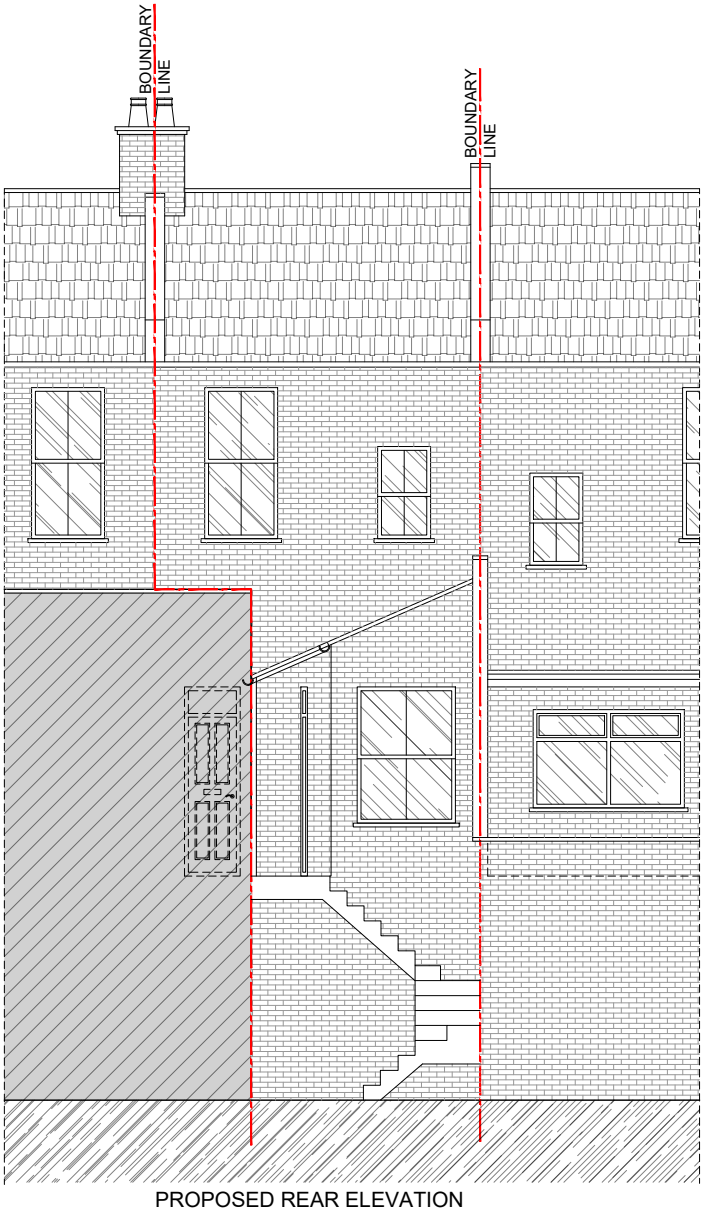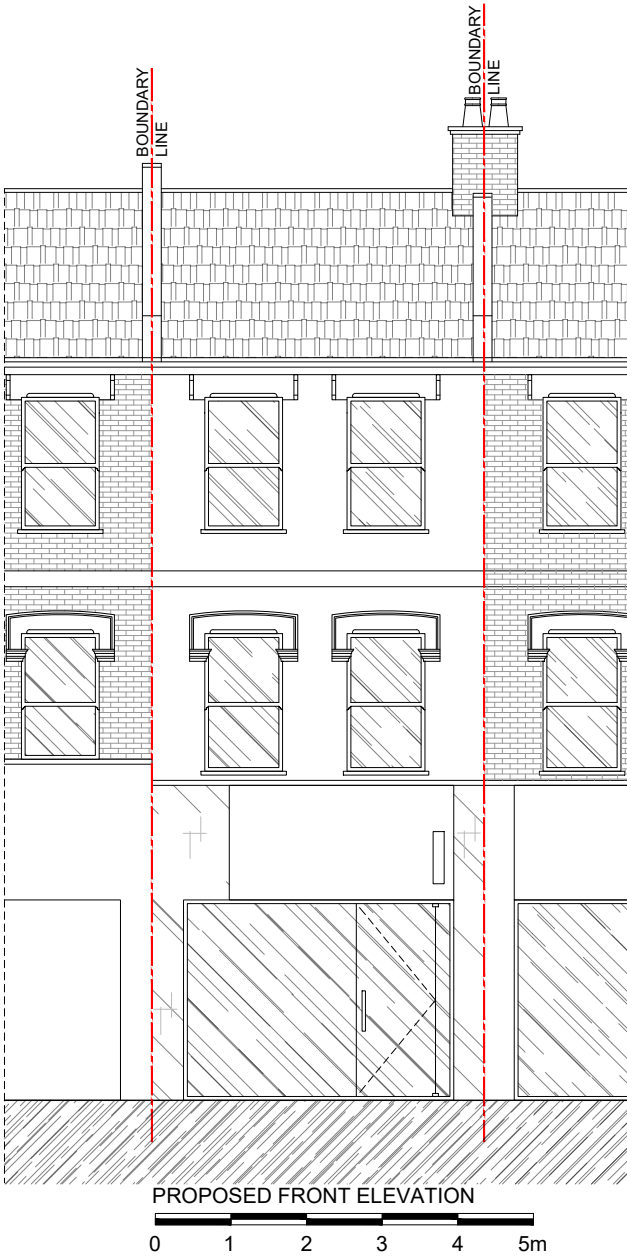

Note:
This drawing has been drawn to scale for the purposes of obtaining local authority approval. Any measurements required for construction must not be scaled from this drawing.

All structural elements to be agreed with local authority Building Control prior to commencement of works.

Attention is drawn to the provisions of the party wall act 1996. Legal boundaries should be determined by others.

SM Planning
Chartered
Town Planning Consultancy
Services

client
119 HIGH ROAD
LONDON - N22 6BB

project
FULL PLANNING APPLICATION

REAR EXTENSION & RESIDENTIAL ABOVE

drawing title
PROPOSED ELEVATIONS

date
June 2023


scale
1:100@A3

dwn
AD

drawing number
09


sheet no.
09 of 11

rev
A

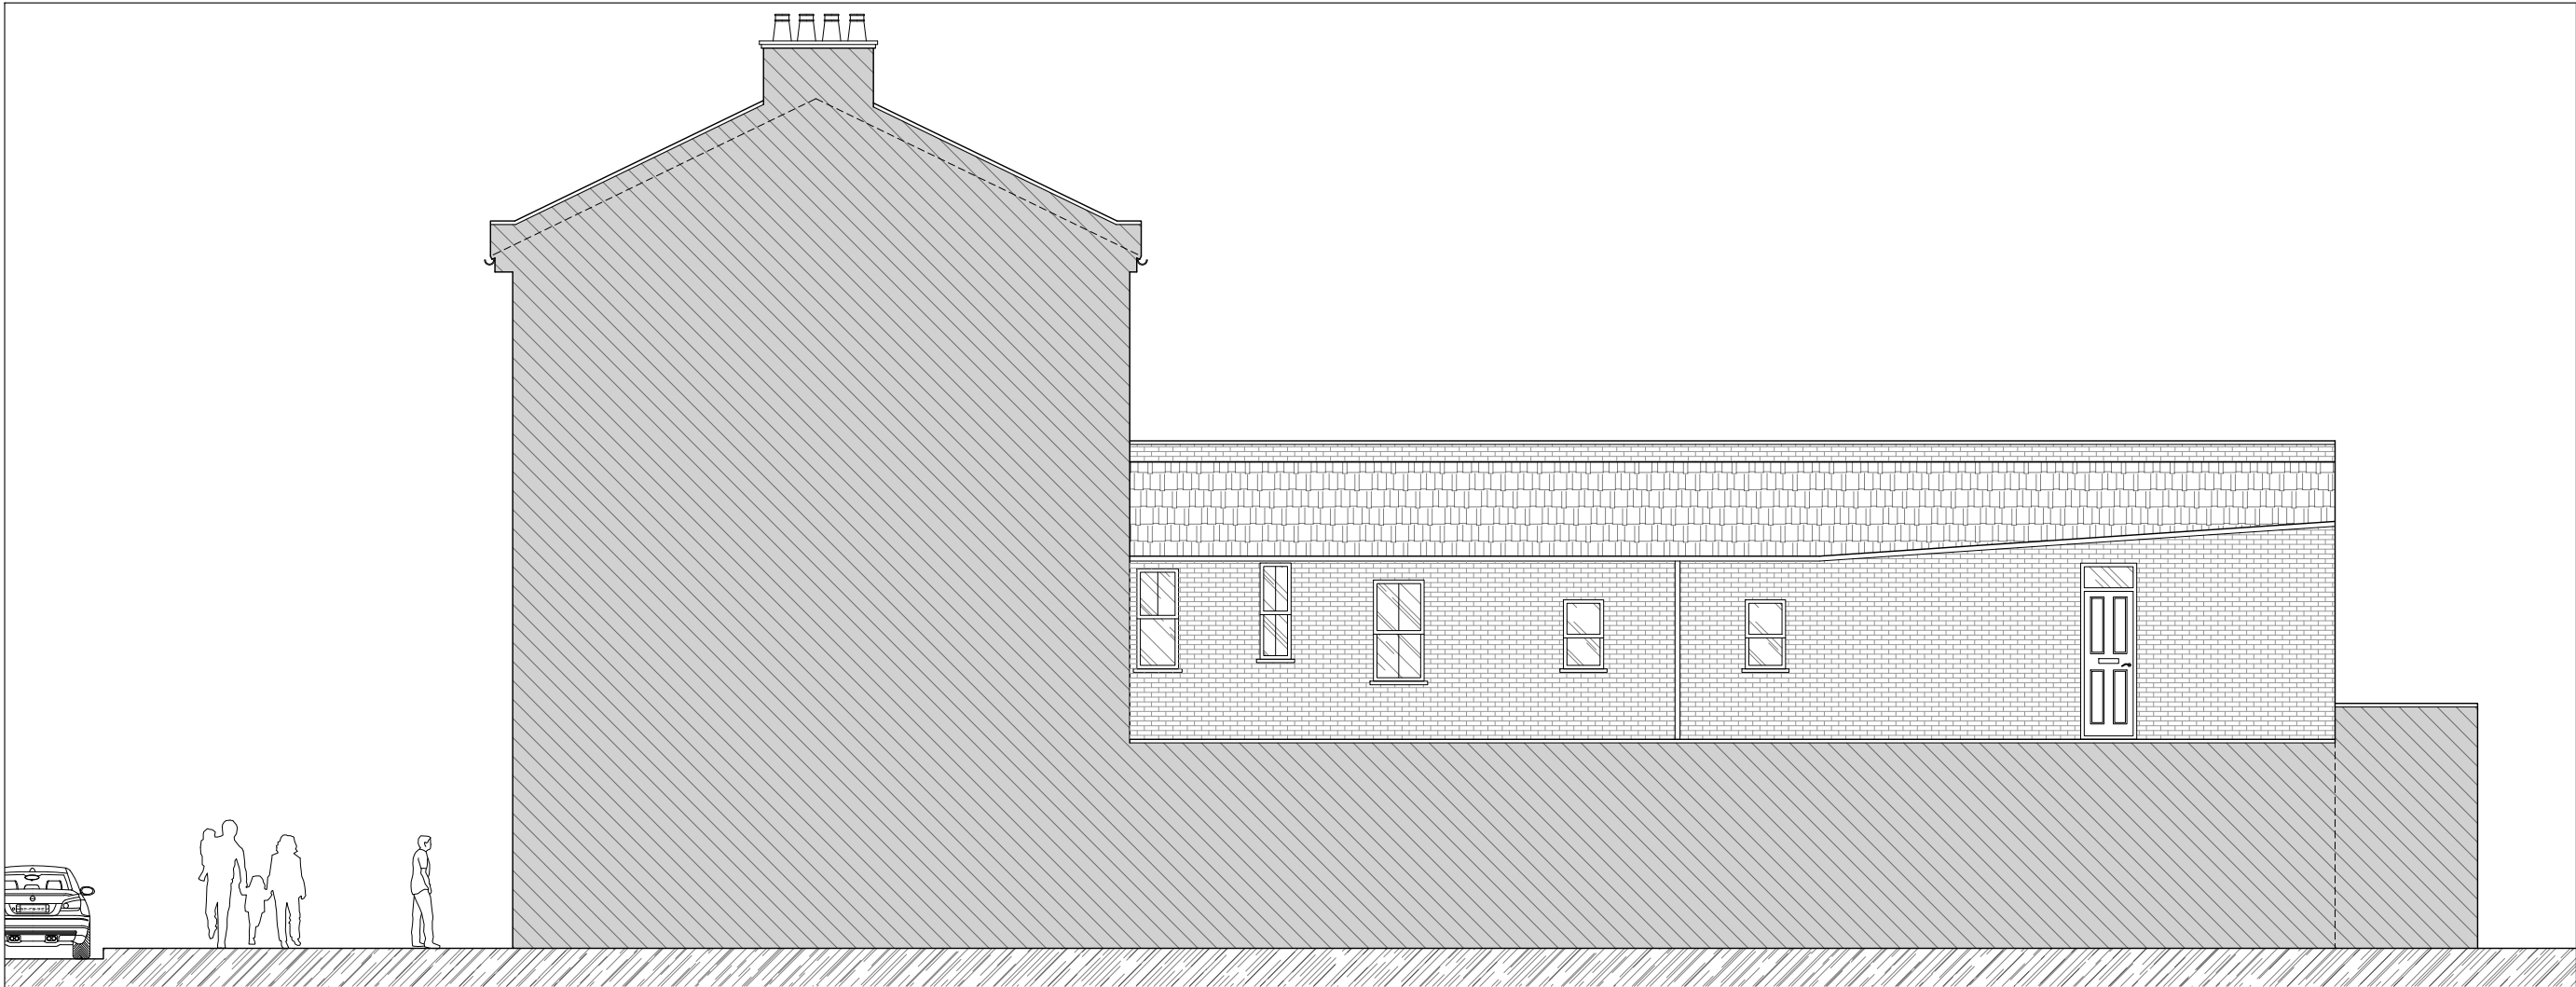

PROPOSED SIDE ELEVATION 3

0 1 2 3 4 5m

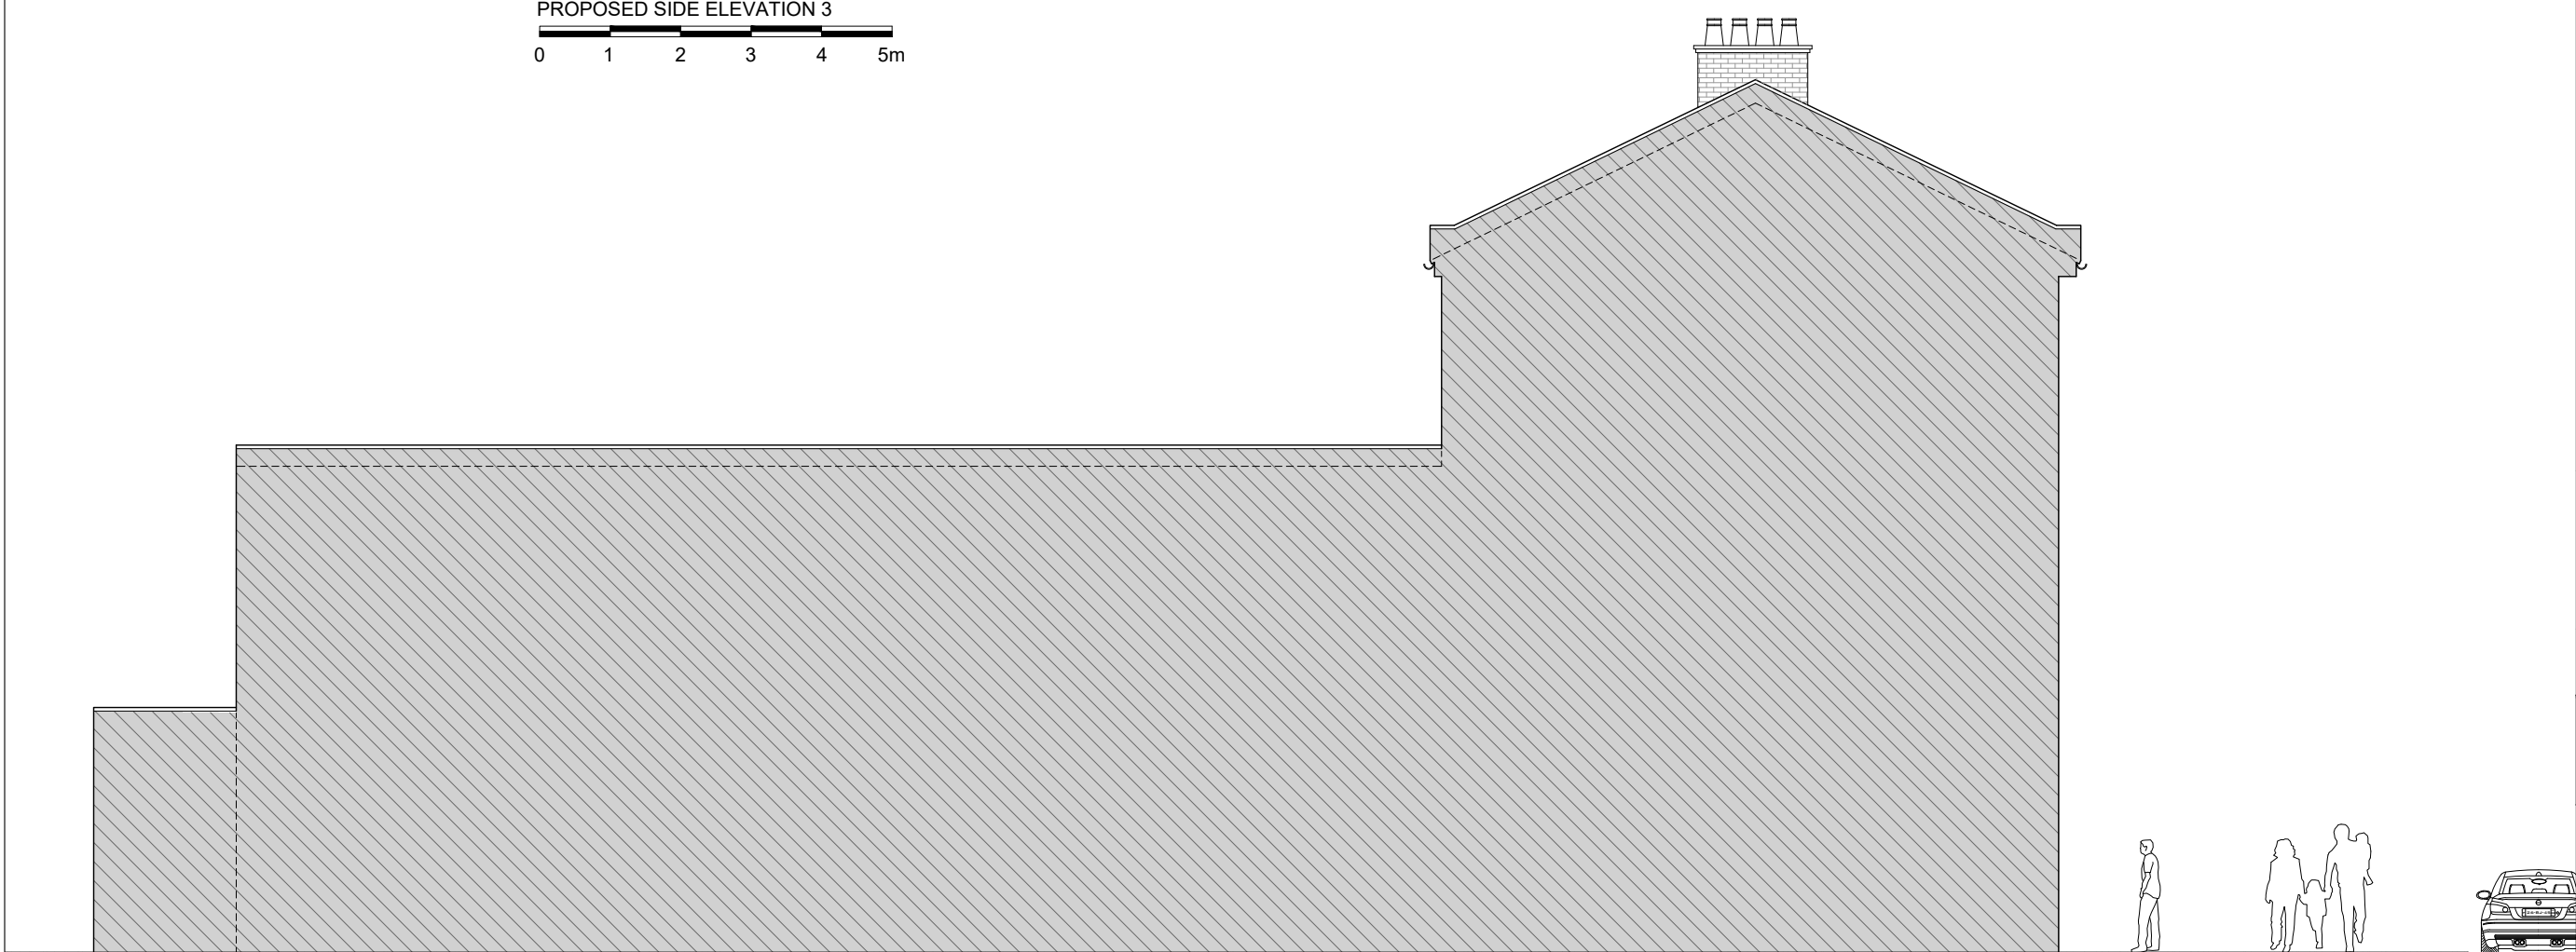

PROPOSED SIDE ELEVATION 4

Note:
This drawing has been drawn to scale for the purposes of obtaining local authority approval. Any measurements required for construction must not be scaled from this drawing.

All structural elements to be agreed with local authority Building Control prior to commencement of works.

Attention is drawn to the provisions of the party wall act 1996. Legal boundaries should be determined by others.

SM Planning

Chartered
Town Planning Consultancy
Services

client

119 HIGH ROAD
LONDON - N22 6BB

project

FULL PLANNING APPLICATION

drawing title

REAR EXTENSION & RESIDENTIAL ABOVE

drawing title

PROPOSED SIDE ELEVATIONS

date

June 2023

scale

1:100@A3

dwn

AD

drawing number

10

sheet no.

10 of 11


rev

A

Note:
This drawing has been drawn to scale for the purposes of obtaining local authority approval. Any measurements required for construction must not be scaled from this drawing.

All structural elements to be agreed with local authority Building Control prior to commencement of works.

Attention is drawn to the provisions of the party wall act 1996. Legal boundaries should be determined by others.

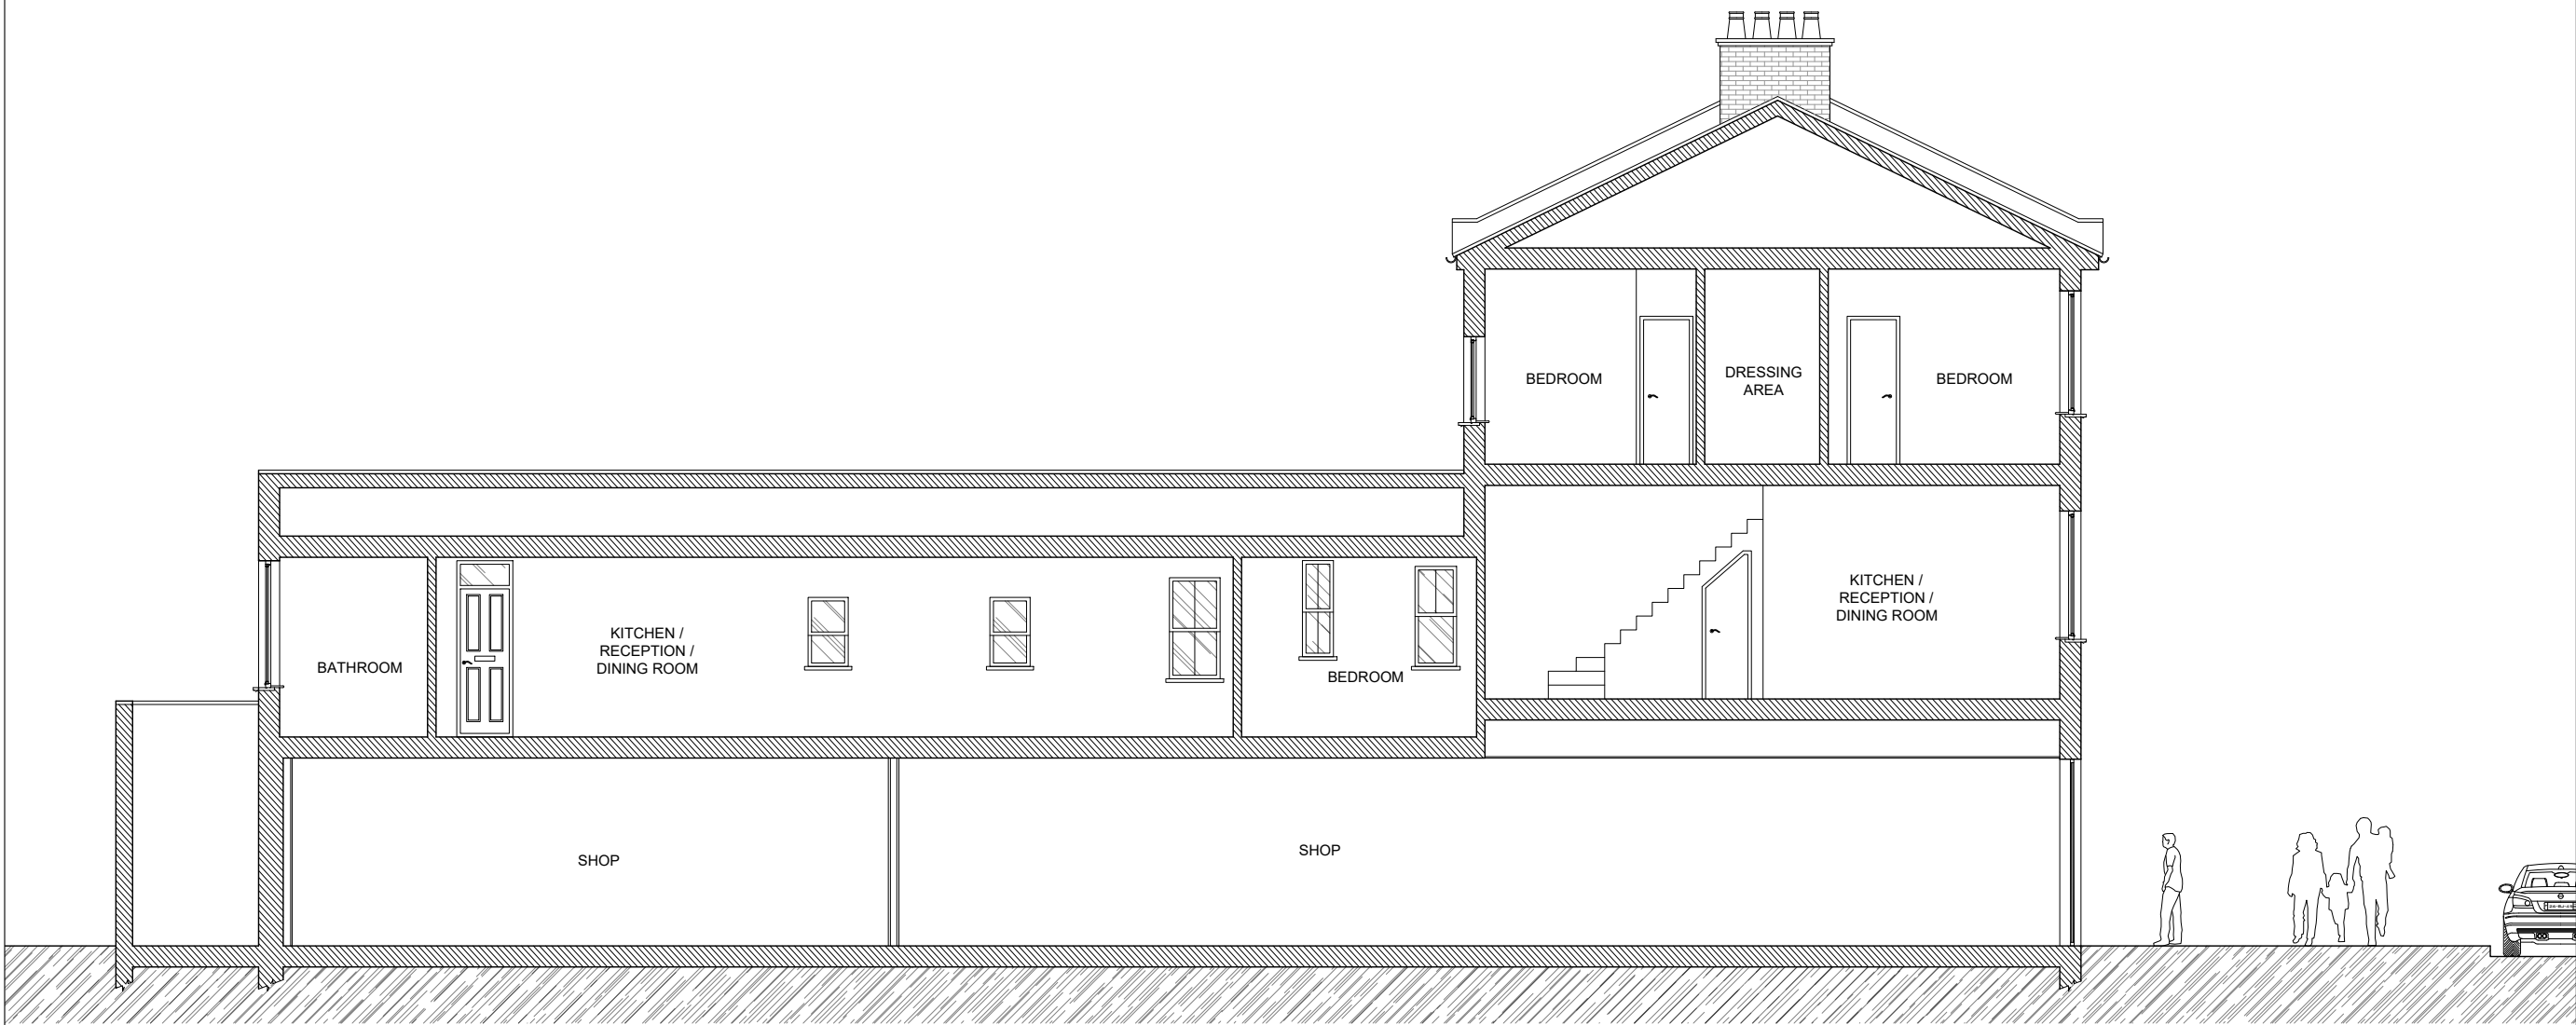

PROPOSED SECTION A-A

0 1 2 3 4 5m

SM Planning

Chartered
Town Planning Consultancy
Services

client
119 HIGH ROAD
LONDON - N22 6BB

project
FULL PLANNING APPLICATION

REAR EXTENSION & RESIDENTIAL ABOVE

drawing title
PROPOSED SECTION AA

date
June 2023

scale
1:100@A3

dwn
AD

drawing number
11

sheet no.
11 of 11

rev
A