

320 High Street
Harlington, Hayes,
Middlesex,
UB3 5DU



t:0203 432 5269

www.themarketdesignbuild.com
info@themarketdesignbuild.com

General Notes:

Copyright The Market Design & Build. No implied licence exists. This drawing should not be used to calculate areas for the purposes of valuation. Do not scale this drawing. All dimensions to be checked on the site by the contractor and such dimensions to be their responsibility. All work must comply with relevant British Standards and Building Regulations requirements. Drawing errors and omissions to be reported to the architect. To be read in conjunction with Architect's specification and other consultant information. All fixed furniture drawn is for guidance only. Refer to separate drawings and schedules.

Drawing Status:

PLANNING

Rev.	Description	by	Date
1	Revision 1	BC	15/05/2023
2	Revision 2	BC	06/06/2023
3	P1		27/06/2023

Project Name
21, Muswell Hill Place, N10 3RP

Clients Name
Michel Savini

Drawing Title
Location Plan

Scale 1:1250@A3	Date 27/06/2023	Drawn By BC
--------------------	--------------------	----------------

Drawing Number
230027 0001

Issue Date 27/06/2023	Checked PN	Revision 3
--------------------------	---------------	---------------



1

Location Plan

1 : 1250

General Notes:

Copyright The Market Design & Build. No implied licence exists. This drawing should not be used to calculate areas for the purposes of valuation. Do not scale this drawing. All dimensions to be checked on the site by the contractor and such dimensions to be their responsibility. All work must comply with relevant British Standards and Building Regulations requirements. Drawing errors and omissions to be reported to the architect. To be read in conjunction with Architect's specification and other consultant information. All fixed furniture drawn is for guidance only. Refer to separate drawings and schedules.

Drawing Status:

PLANNING


Rev.	Description	by	Date
1	Revision 1	BC	15/05/2023
2	Revision 2	BC	06/06/2023
3	P1		27/06/2023

Project Name 21, Muswell Hill Place, N10 3RP		
Clients Name Michel Savini		
Drawing Title Street View		
Scale	Date 27/05/2023	Drawn By BC
Drawing Number 230027 0002		
Issue Date 27/06/2023	Checked PN	Revision 3



1 Earth View Front
1 : 100

2 Earth View Rear
1 : 100

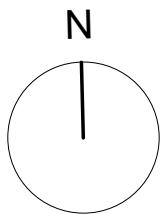

320 High Street
Harlington, Hayes,
Middlesex,
UB3 5DU



t:0203 432 5269

www.themarketdesignbuild.com
info@themarketdesignbuild.com

General Notes:

Copyright The Market Design & Build. No implied licence exists. This drawing should not be used to calculate areas for the purposes of valuation. Do not scale this drawing. All dimensions to be checked on the site by the contractor and such dimensions to be their responsibility. All work must comply with relevant British Standards and Building Regulations requirements. Drawing errors and omissions to be reported to the architect. To be read in conjunction with Architect's specification and other consultant information. All fixed furniture drawn is for guidance only. Refer to separate drawings and schedules.

Drawing Status:

PLANNING

Rev.	Description	by	Date
1	Revision 1	BC	15/05/2023
2	Revision 2	BC	06/06/2023
3	P1		27/06/2023

Project Name
21, Muswell Hill Place, N10 3RP


Clients Name
Michel Savini

Drawing Title
Ground floor

Scale 1:100@A3	Date 27/06/2023	Drawn By BC
-------------------	--------------------	----------------

Drawing Number
230027 0004


Issue Date 27/06/2023	Checked PN	Revision 3
--------------------------	---------------	---------------

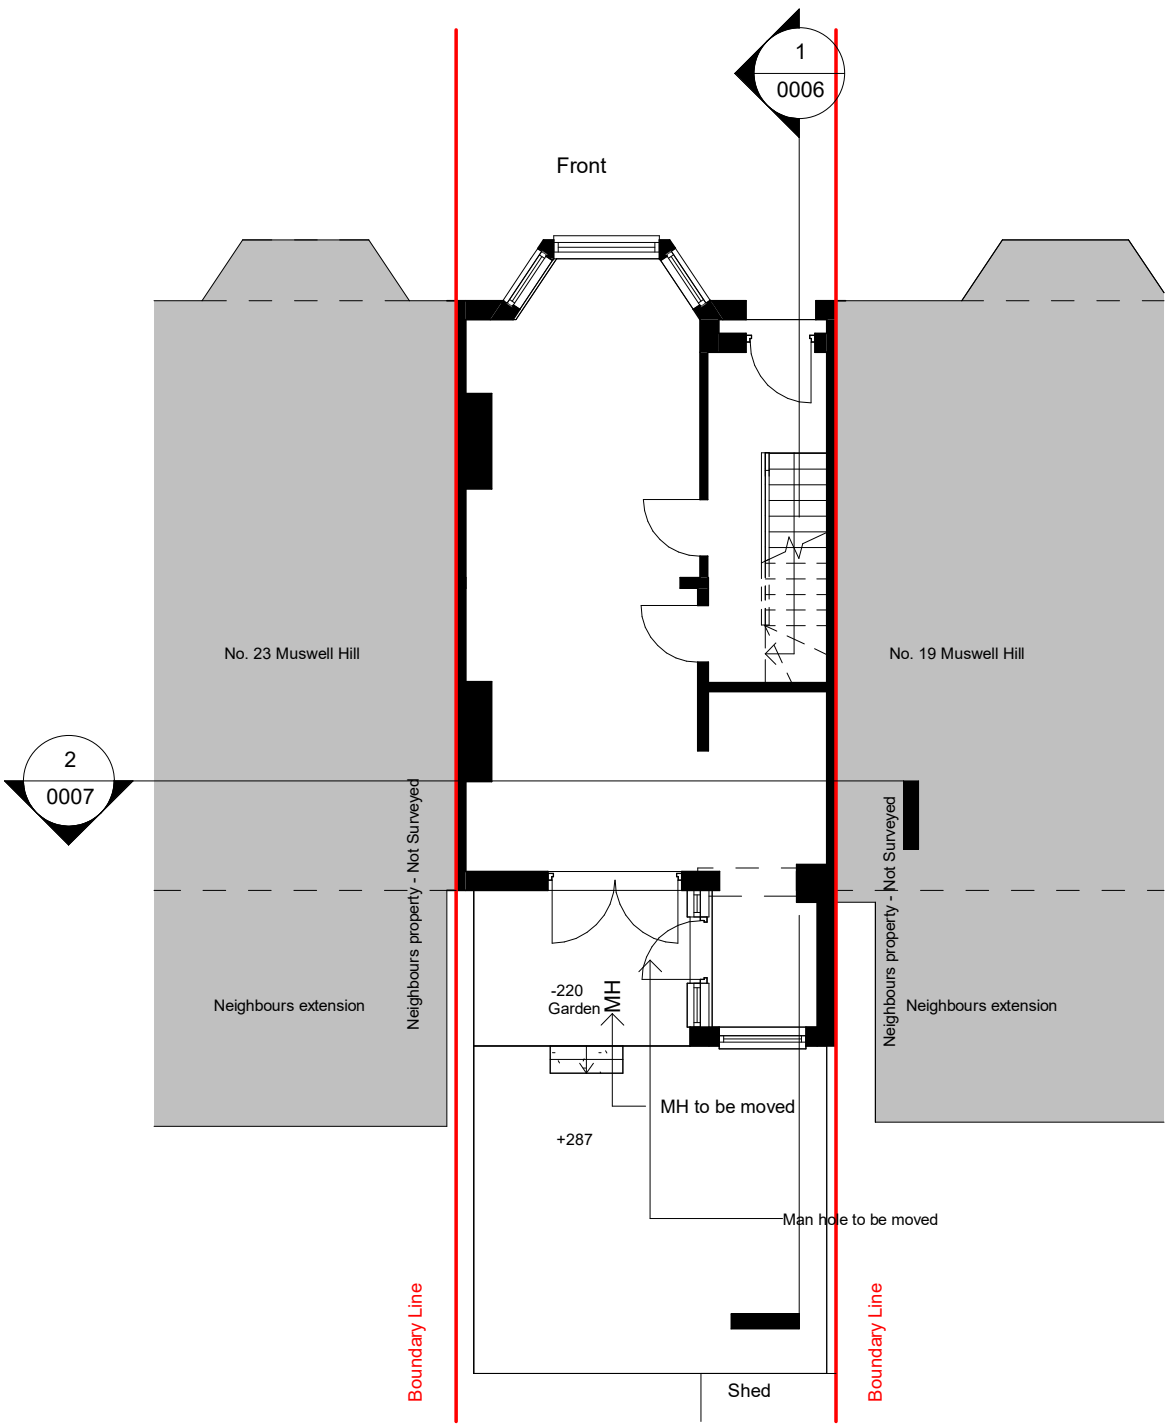

1

Level 0 Existing

1 : 100

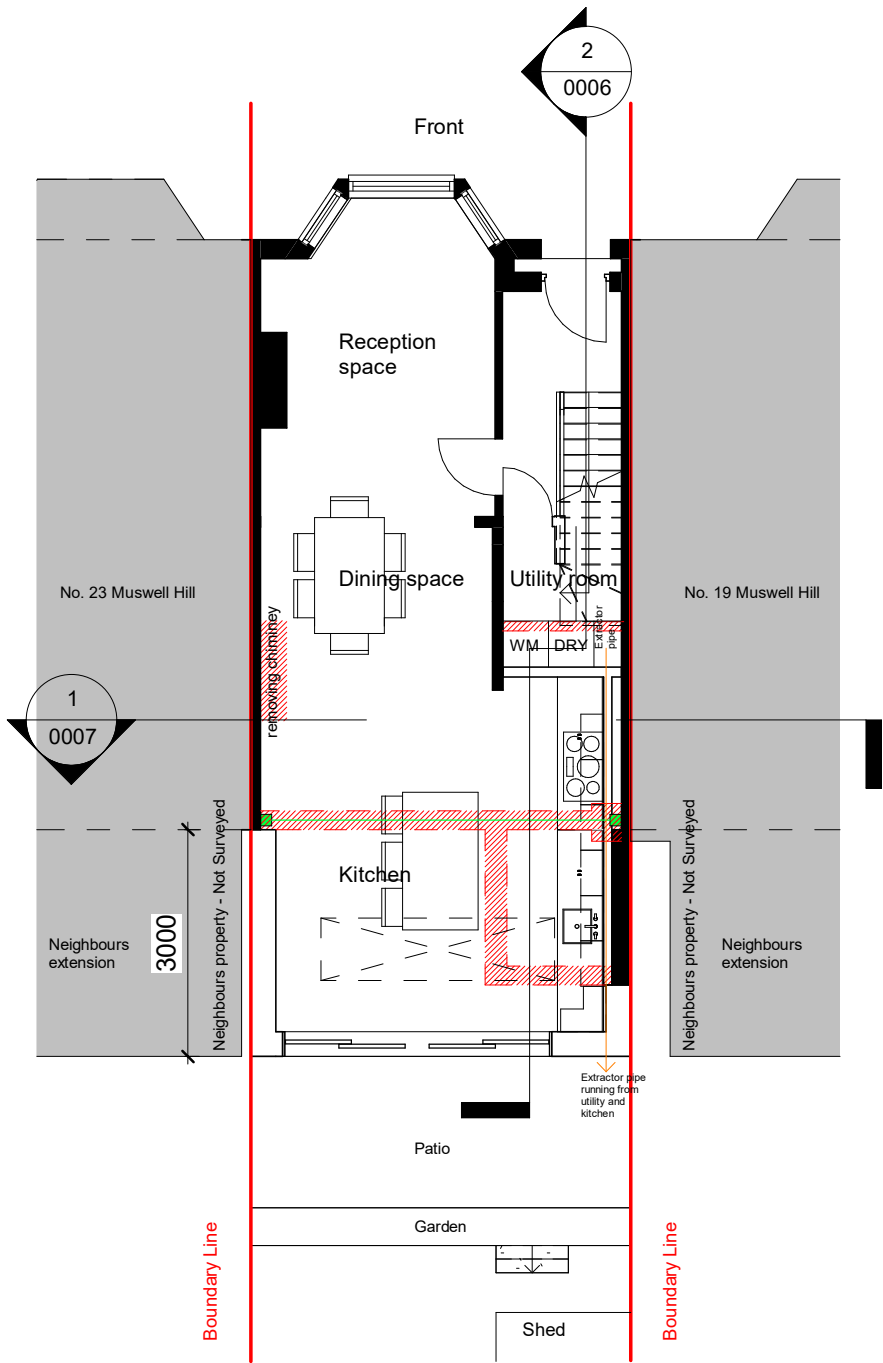


2



Level 0 Proposed

1 : 100


- EXISTING
- DEMOLITION
- SITE BOUNDARY
- INDICATIVE STRUCTURE ABOVE (REFER TO SE INFORMATION)

All dimensions are approximate only have been added for information purposes only.
Dimensions should be checked prior to construction or manufacture

 


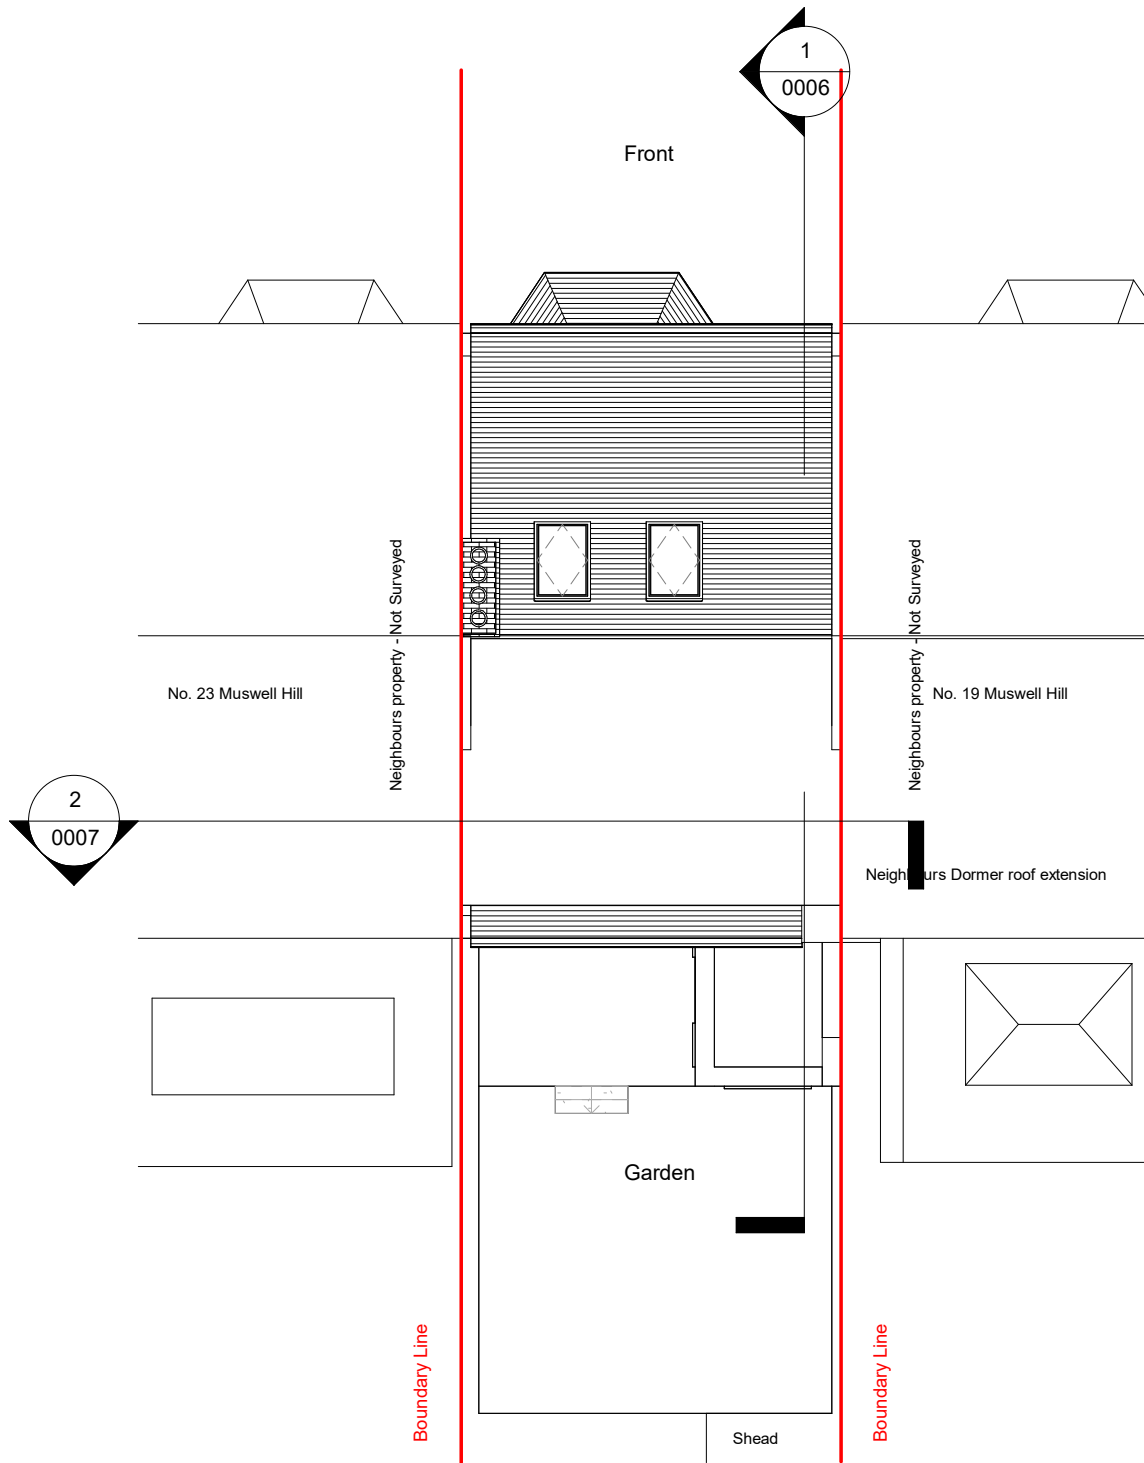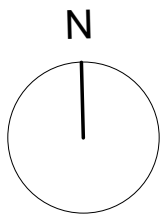

1 **Roof Plan**
1 : 100

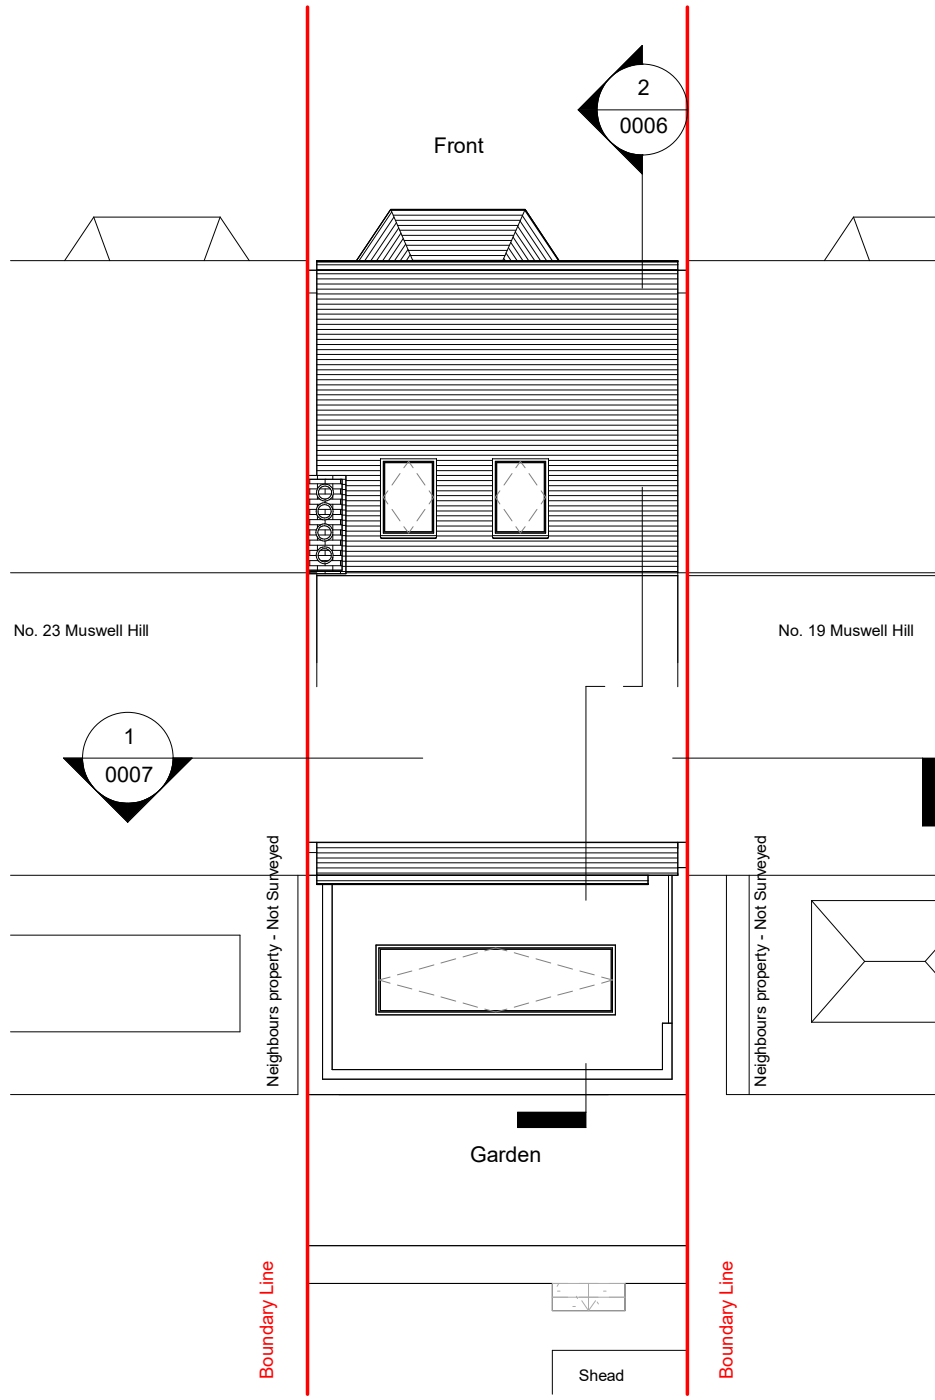

2 **Roof Plan Proposed**
1 : 100

 

General Notes:

Copyright The Market Design & Build. No implied licence exists. This drawing should not be used to calculate areas for the purposes of valuation. Do not scale this drawing. All dimensions to be checked on the site by the contractor and such dimensions to be their responsibility. All work must comply with relevant British Standards and Building Regulations requirements. Drawing errors and omissions to be reported to the architect. To be read in conjunction with Architect's specification and other consultant information. All fixed furniture drawn is for guidance only. Refer to separate drawings and schedules.

Drawing Status:

PLANNING

Rev.	Description	by	Date
1	Revision 1	BC	15/05/2023
2	Revision 2	BC	06/06/2023
3	P1		27/06/2023

Project Name
21, Muswell Hill Place, N10 3RP

Clients Name
Michel Savini

Drawing Title
Roof Plan

Scale
1:100@A3

Date
27/06/2023

Drawn By
BC

Drawing Number
230027 0005

Issue Date
27/06/2023

Checked
PN

Revision
3

General Notes:

Copyright The Market Design & Build. No implied licence exists. This drawing should not be used to calculate areas for the purposes of valuation. Do not scale this drawing. All dimensions to be checked on the site by the contractor and such dimensions to be their responsibility. All work must comply with relevant British Standards and Building Regulations requirements. Drawing errors and omissions to be reported to the architect. To be read in conjunction with Architect's specification and other consultant information. All fixed furniture drawn is for guidance only. Refer to separate drawings and schedules.

Drawing Status:

PLANNING

Rev.	Description	by	Date
1	Revision 1	BC	15/05/2023
2	Revision 2	BC	06/06/2023
3	P1		27/06/2023

Project Name
21, Muswell Hill Place, N10 3RP

Clients Name
Michel Savini

Drawing Title
Section 1


Scale 1:100@A3	Date 27/06/2023	Drawn By BC
-------------------	--------------------	----------------

Drawing Number
230027 0006


Issue Date 27/06/2023	Checked PN	Revision 3
--------------------------	---------------	---------------



1 Section 1 Existing
1 : 100

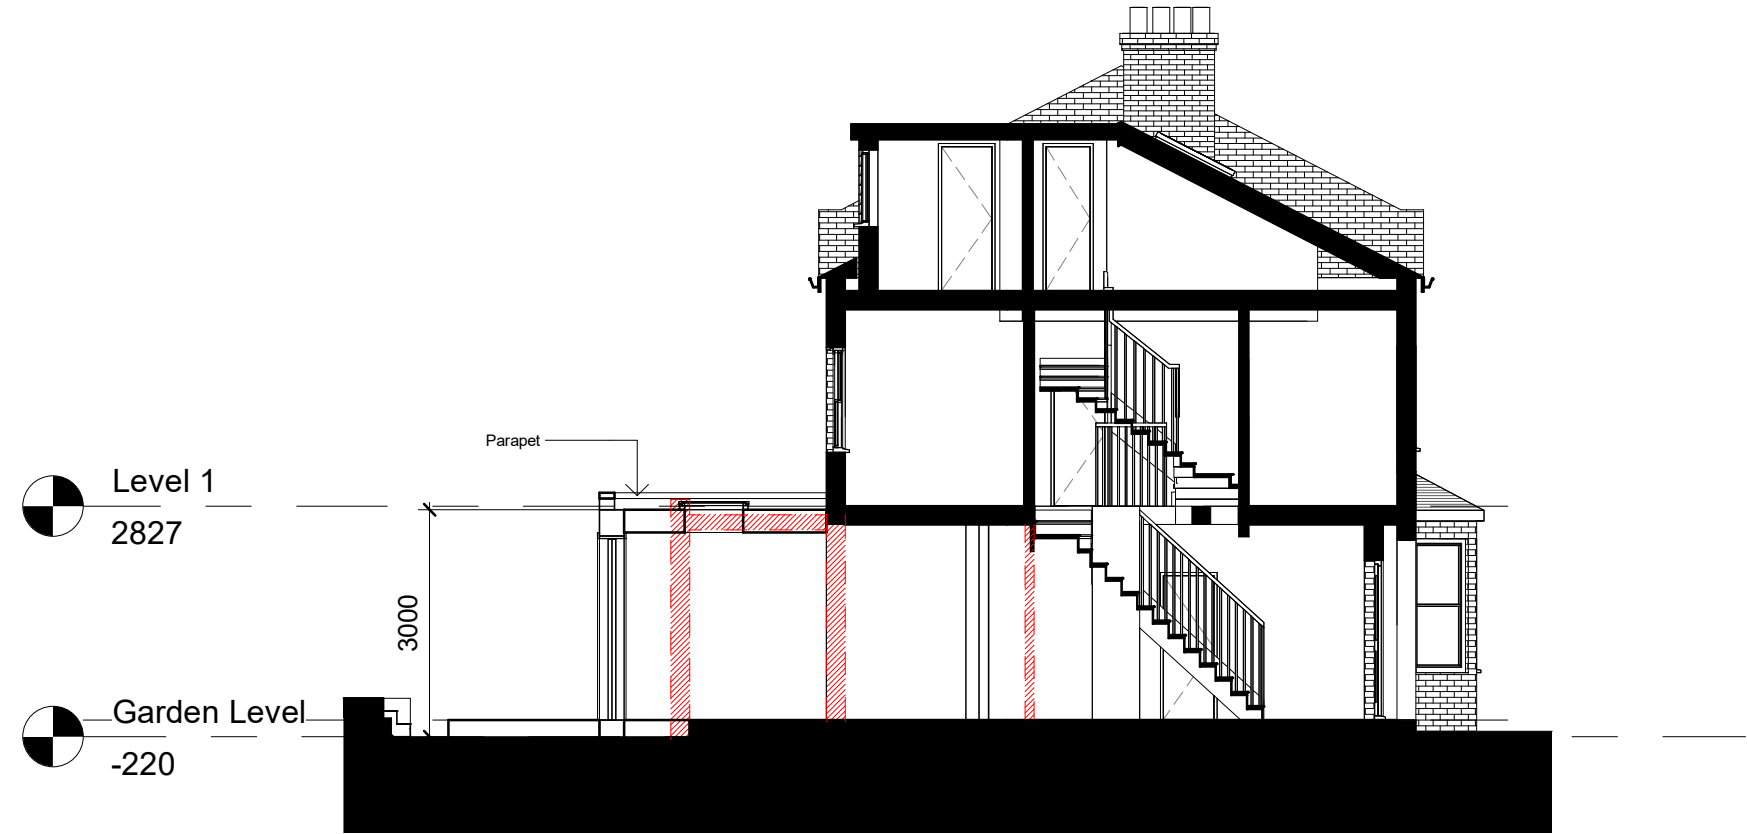


2 Section 1 Proposed
1 : 100

 


EXISTING
DEMOLITION
SITE BOUNDARY
INDICATIVE STRUCTURE ABOVE
(REFER TO SE INFORMATION)



2 Section 2 Proposed
1 : 100

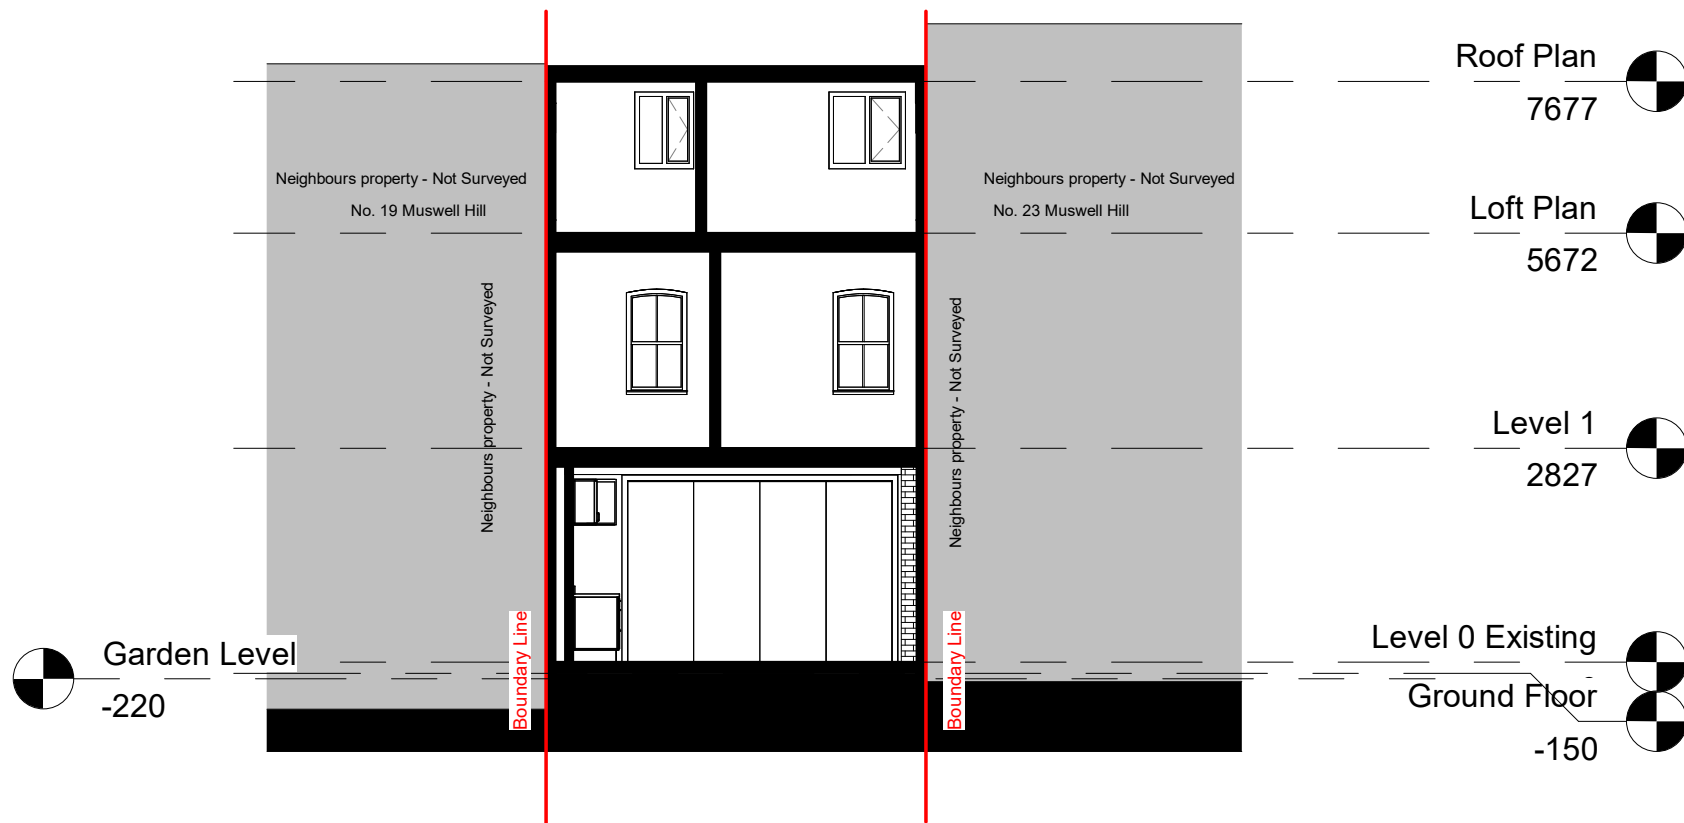

1 Section 2 Existing
1 : 100

 

- EXISTING
- DEMOLITION
- SITE BOUNDARY
- INDICATIVE STRUCTURE ABOVE (REFER TO SE INFORMATION)

General Notes:

Copyright The Market Design & Build. No implied licence exists. This drawing should not be used to calculate areas for the purposes of valuation. Do not scale this drawing. All dimensions to be checked on the site by the contractor and such dimensions to be their responsibility. All work must comply with relevant British Standards and Building Regulations requirements. Drawing errors and omissions to be reported to the architect. To be read in conjunction with Architect's specification and other consultant information. All fixed furniture drawn is for guidance only. Refer to separate drawings and schedules.

Drawing Status:

Rev.	Description	by	Date

Project Name
21, Muswell Hill Place, N10 3RP

Clients Name
Michel Savini

Drawing Title
Section 2

Scale	Date	Drawn By
-------	------	----------

Drawing Number
230027 0007

Issue Date	Checked	Revision
------------	---------	----------

General Notes:

Copyright The Market Design & Build. No implied licence exists. This drawing should not be used to calculate areas for the purposes of valuation. Do not scale this drawing. All dimensions to be checked on the site by the contractor and such dimensions to be their responsibility. All work must comply with relevant British Standards and Building Regulations requirements. Drawing errors and omissions to be reported to the architect. To be read in conjunction with Architect's specification and other consultant information. All fixed furniture drawn is for guidance only. Refer to separate drawings and schedules.

Drawing Status:

PLANNING

Rev.	Description	by	Date
1	Revision 1	BC	15/05/2023
2	Revision 2	BC	06/06/2023
3	P1		27/06/2023

Project Name
21, Muswell Hill Place, N10 3RP

Clients Name
Michel Savini

Drawing Title
Rear Elevation

Scale 1:100@A3	Date 27/06/2023	Drawn By BC
-------------------	--------------------	----------------

Drawing Number
230027 0008

Issue Date 27/06/2023	Checked PN	Revision 3
--------------------------	---------------	---------------

Level 1
2827

Level 0 Existing
0

Garden Level
-220



1
Rear Elevation Existing
1 : 100


Level 1
2827

Level 0 Existing
0

Garden Level
-220



2
Rear Elevation Proposed
1 : 100

 

General Notes:

Copyright The Market Design & Build. No implied licence exists. This drawing should not be used to calculate areas for the purposes of valuation. Do not scale this drawing. All dimensions to be checked on the site by the contractor and such dimensions to be their responsibility. All work must comply with relevant British Standards and Building Regulations requirements. Drawing errors and omissions to be reported to the architect. To be read in conjunction with Architect's specification and other consultant information. All fixed furniture drawn is for guidance only. Refer to separate drawings and schedules.

Drawing Status:

PLANNING

Rev.	Description	by	Date
1	Revision 1	BC	15/05/2023
2	Revision 2	BC	06/06/2023
3	P1		27/06/2023

Project Name
21, Muswell Hill Place, N10 3RP

Clients Name
Michel Savini

Drawing Title
Front Elevation

Scale 1:100@A3	Date 27/06/2023	Drawn By BC
-------------------	--------------------	----------------

Drawing Number
230027 0009

Issue Date 27/06/2023	Checked PN	Revision 3
--------------------------	---------------	---------------



1 Front Elevation Existing

1 : 100

Level 1
2827

Level 0 Existing
0

Garden Level
-220

2 Front Elevation Proposed

1 : 100

