


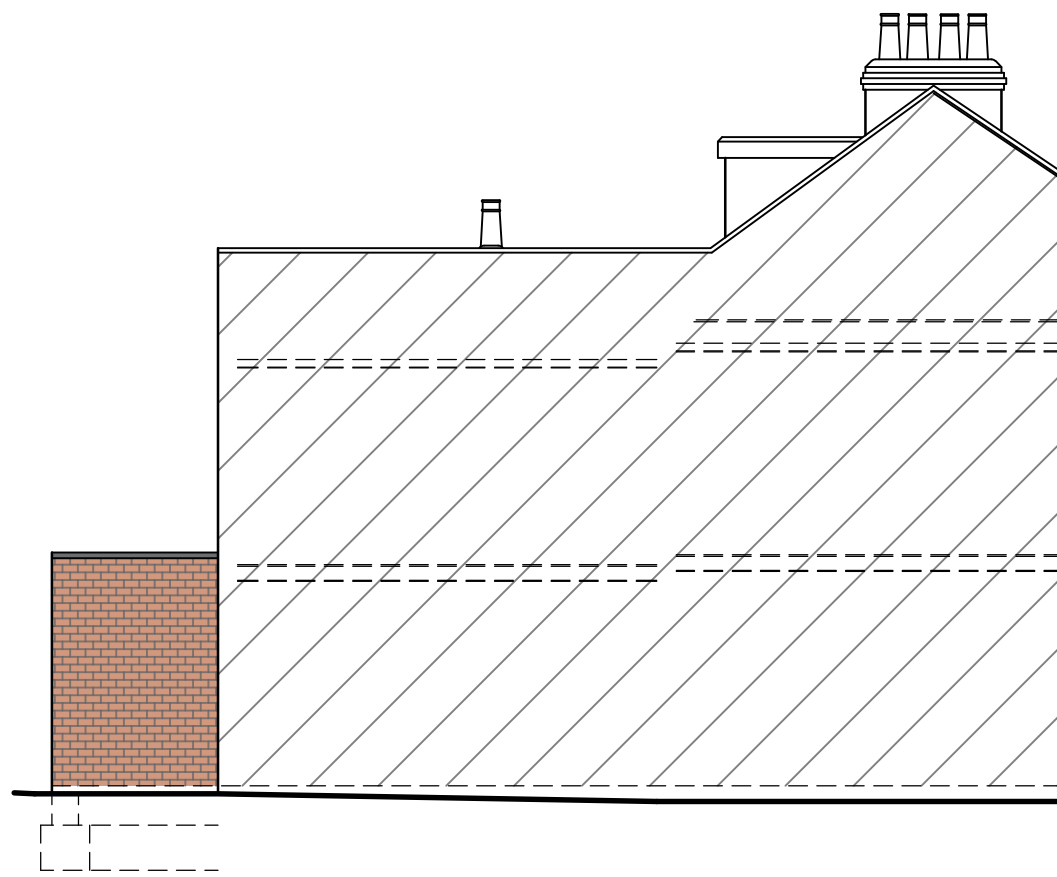

EXISTING SIDE ELEVATION 1:100

EXISTING REAR ELEVATION 1:100

EXISTING SIDE ELEVATION 1:100




PROPOSED SIDE ELEVATION 1:100




PROPOSED REAR ELEVATION 1:100




PROPOSED SIDE ELEVATION 1:100

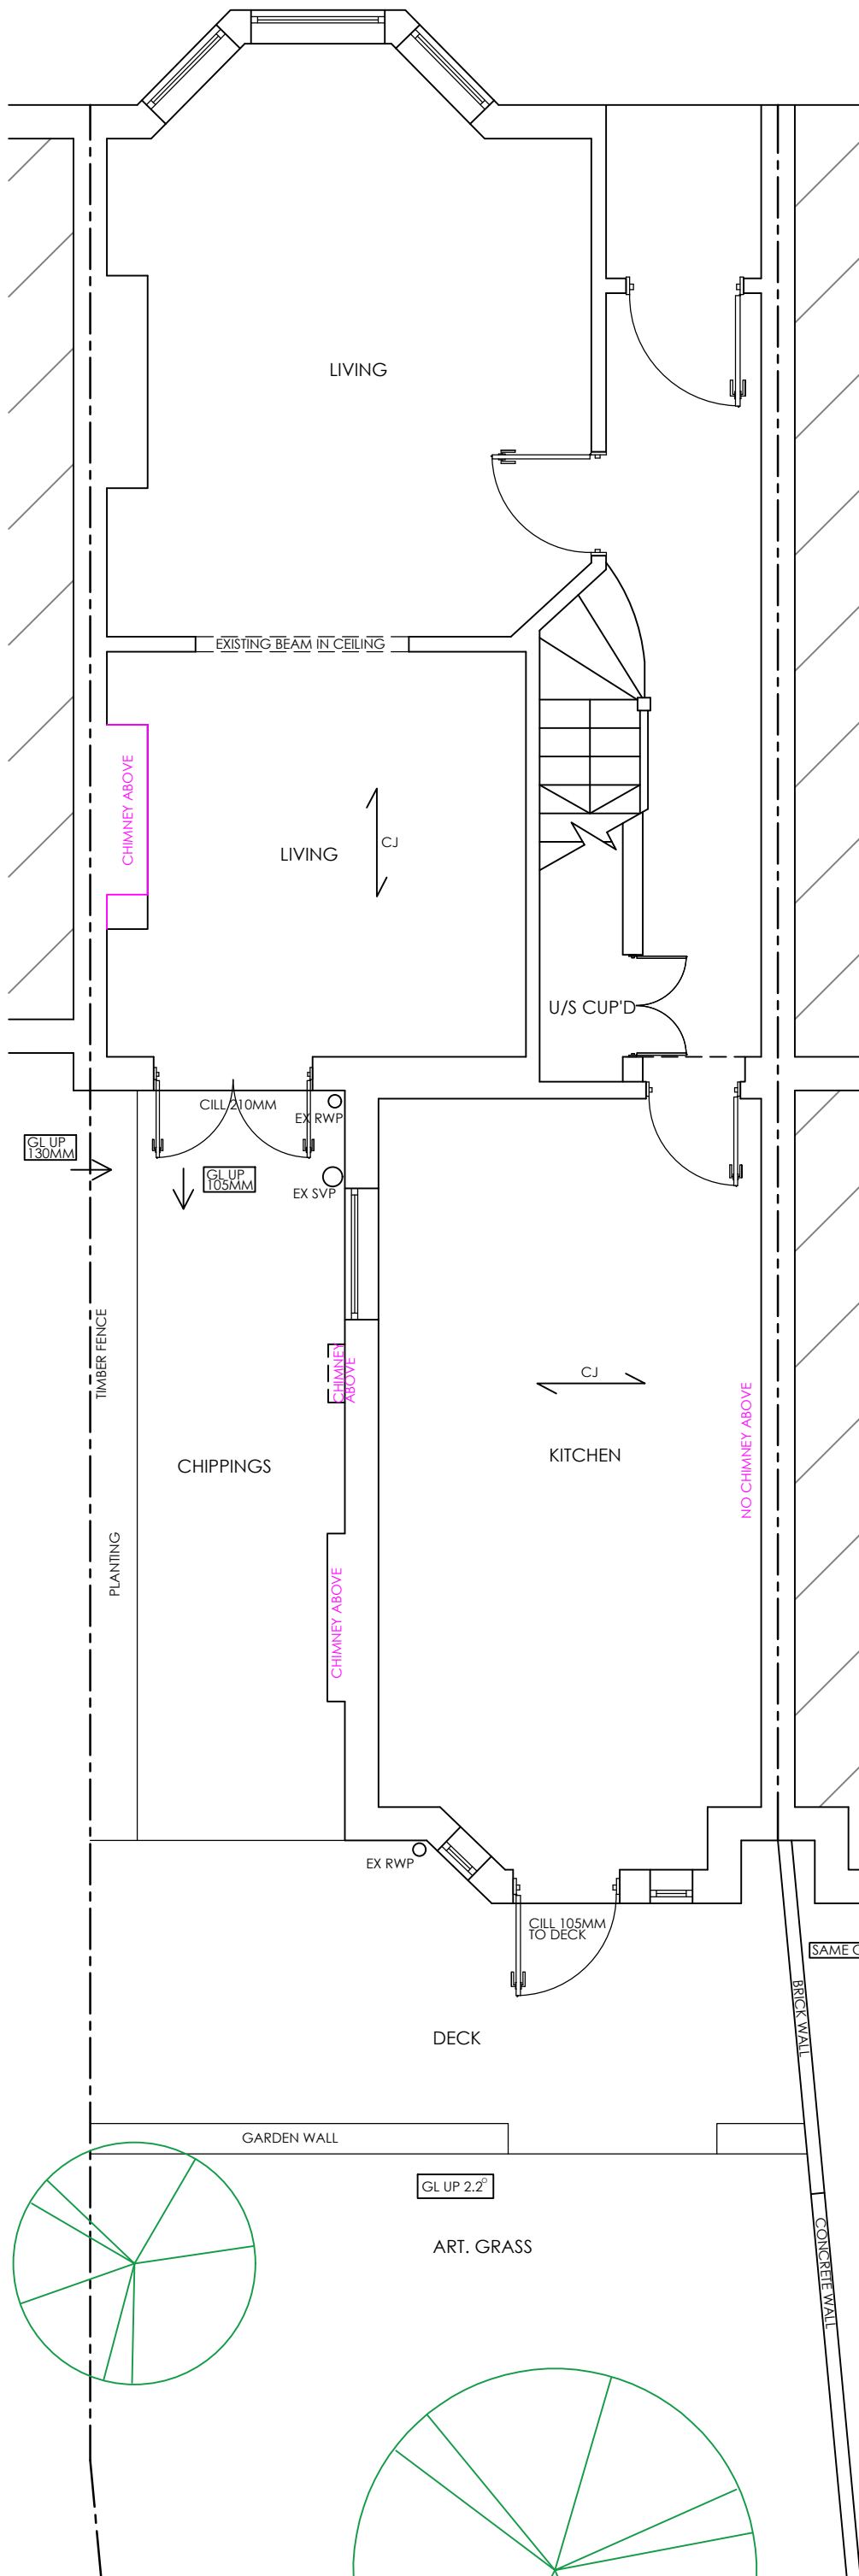


EXISTING GROUND FLOOR PLAN 1:50

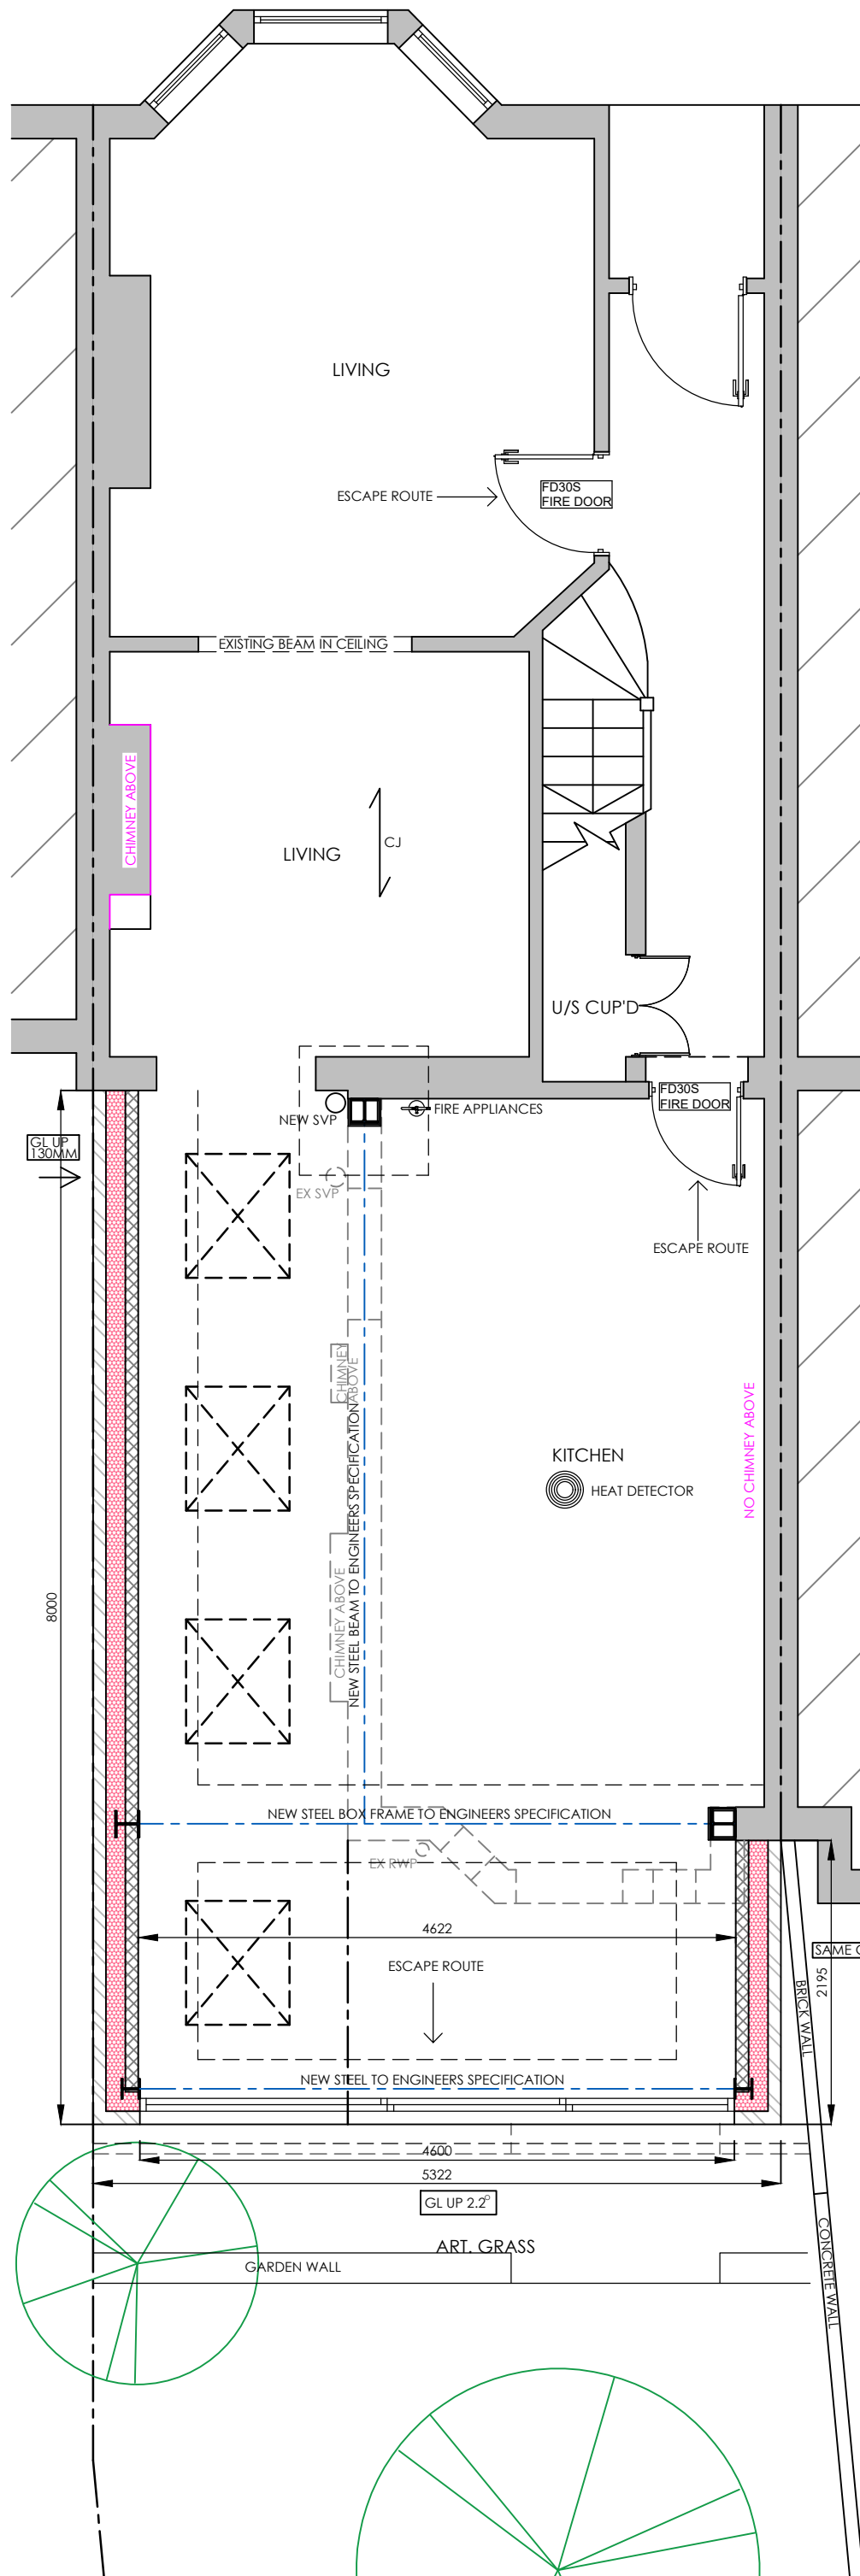


PROPOSED GROUND FLOOR PLAN 1:50

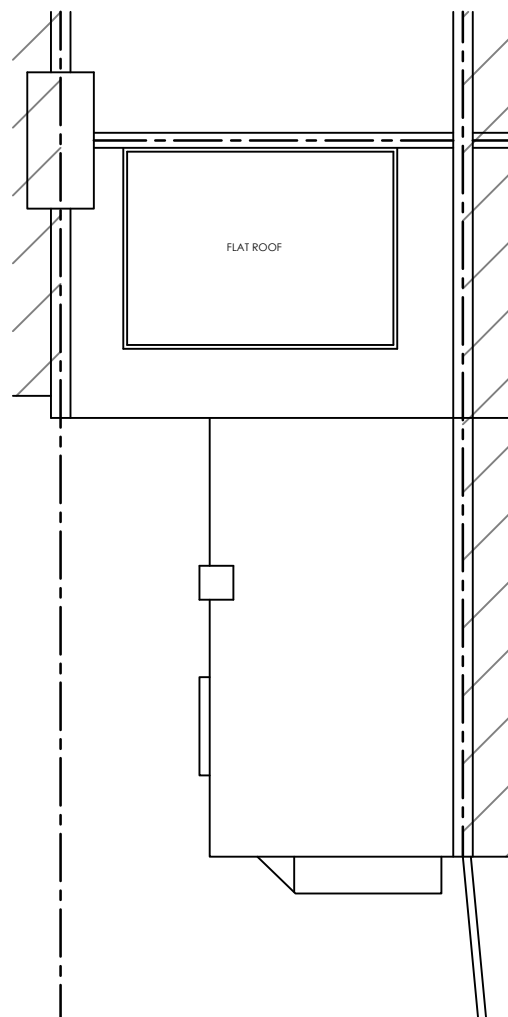


EXISTING ROOF PLAN 1:100

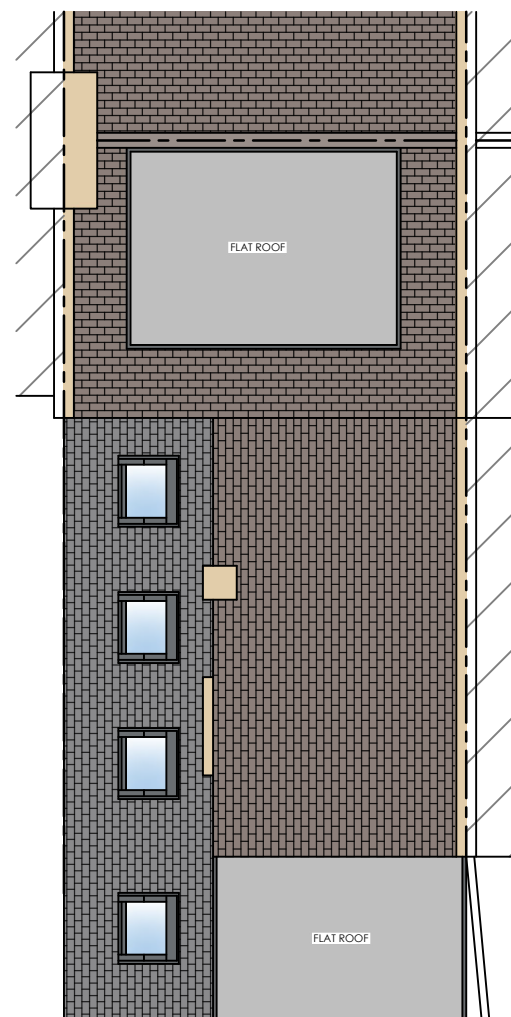


PROPOSED ROOF PLAN 1:100

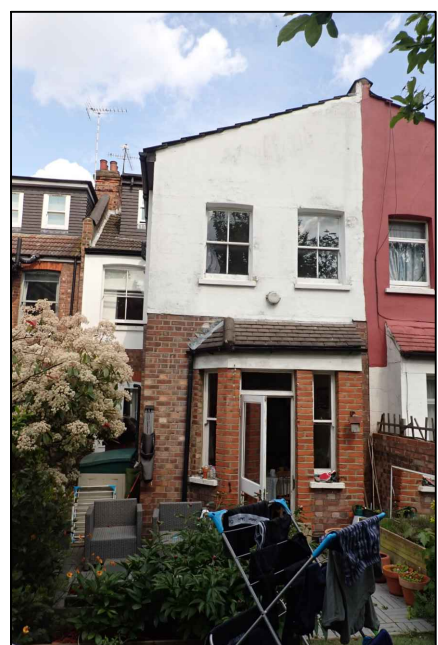

SITE PHOTO

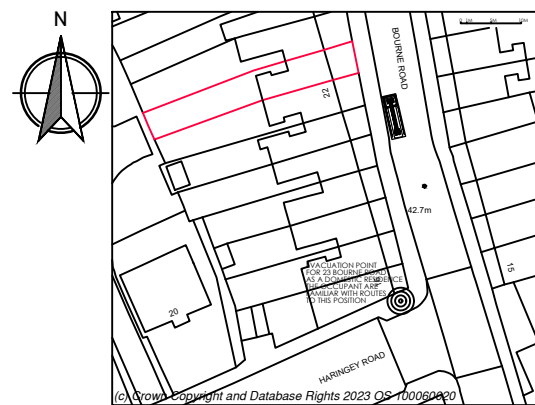

SITE LOCATION PLAN 1:1250

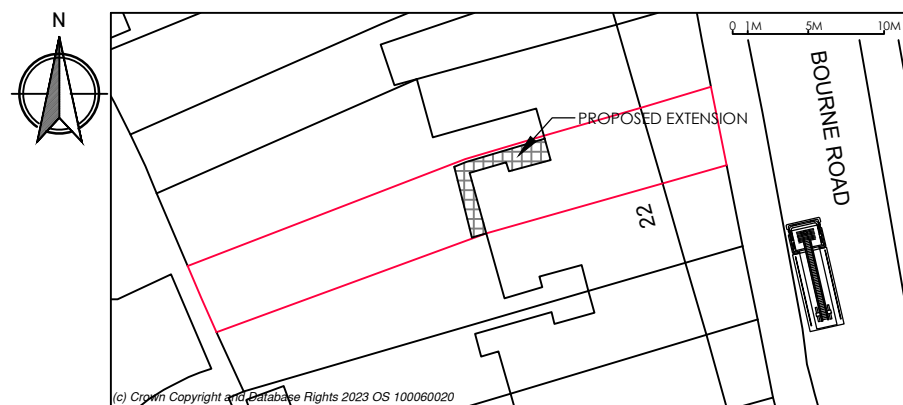

BLOCK PLAN 1:500

1M2M3M4M5M6M7M8M9M10M

1M2M3M4M5M

SCALE @ 1:100

SCALE @ 1:500

plusrooms

HOME EXTENSIONS

KITCHEN EXTENSIONS

LOFT CONVERSIONS

REFURBISHMENTS

REVISION :

REV A - PLANNING SUBMISSION - 27/06/23

DRAWING :

EXISTING AND PROPOSED FLOOR PLANS AND ELEVATIONS

DATE :

MAY 23

PROJECT :

PROPOSED SINGLE STOREY REAR EXTENSION

SCALE @ A1:

VARIES

CLIENT :

NOEL KELLY

CLIENT ADDRESS :

23 BOURNE ROAD
LONDON
N8 9HJ

DRAWING No.

P23-46.1

ALL PLANS TO BE CHECKED BY CONTRACTORS FOR ACCURACY AND DIMENSIONS BEFORE WORK ON SITE. ANY QUERIES MUST BE RELAYED TO DESIGNER AND SHOULD BE RETURNED WITHIN 5 WORKING DAYS. ANY BUILDING WORKS SHOULD BE STOPPED IMMEDIATELY IF ANY DISCREPANCIES ARE NOTED. THE DRAWING REMAINS THE PROPERTY OF PLUS ROOMS AND WILL BE SUPPLIED ON A NON-REPRODUCTION BASIS. ANY REVISIONS TO THE DRAWING MUST BE APPROVED BY PLUS ROOMS. 

KITCHEN EXTENSIONS

LOFT CONVERSIONS

REFURBISHMENTS

PLUS ROOMS: Alexander House, 7, Oaklands Gate, Northwood, HA4 3AA | T: 0800 917 7127

Plus Rooms is a trading name of plusrooms.com Ltd. | Company Registration No. 7584752

Registered Office: Elwood House, 42 Lifford Road, Barnet, Herts, EN5 3PT | Directors: James and Robert Bennett