


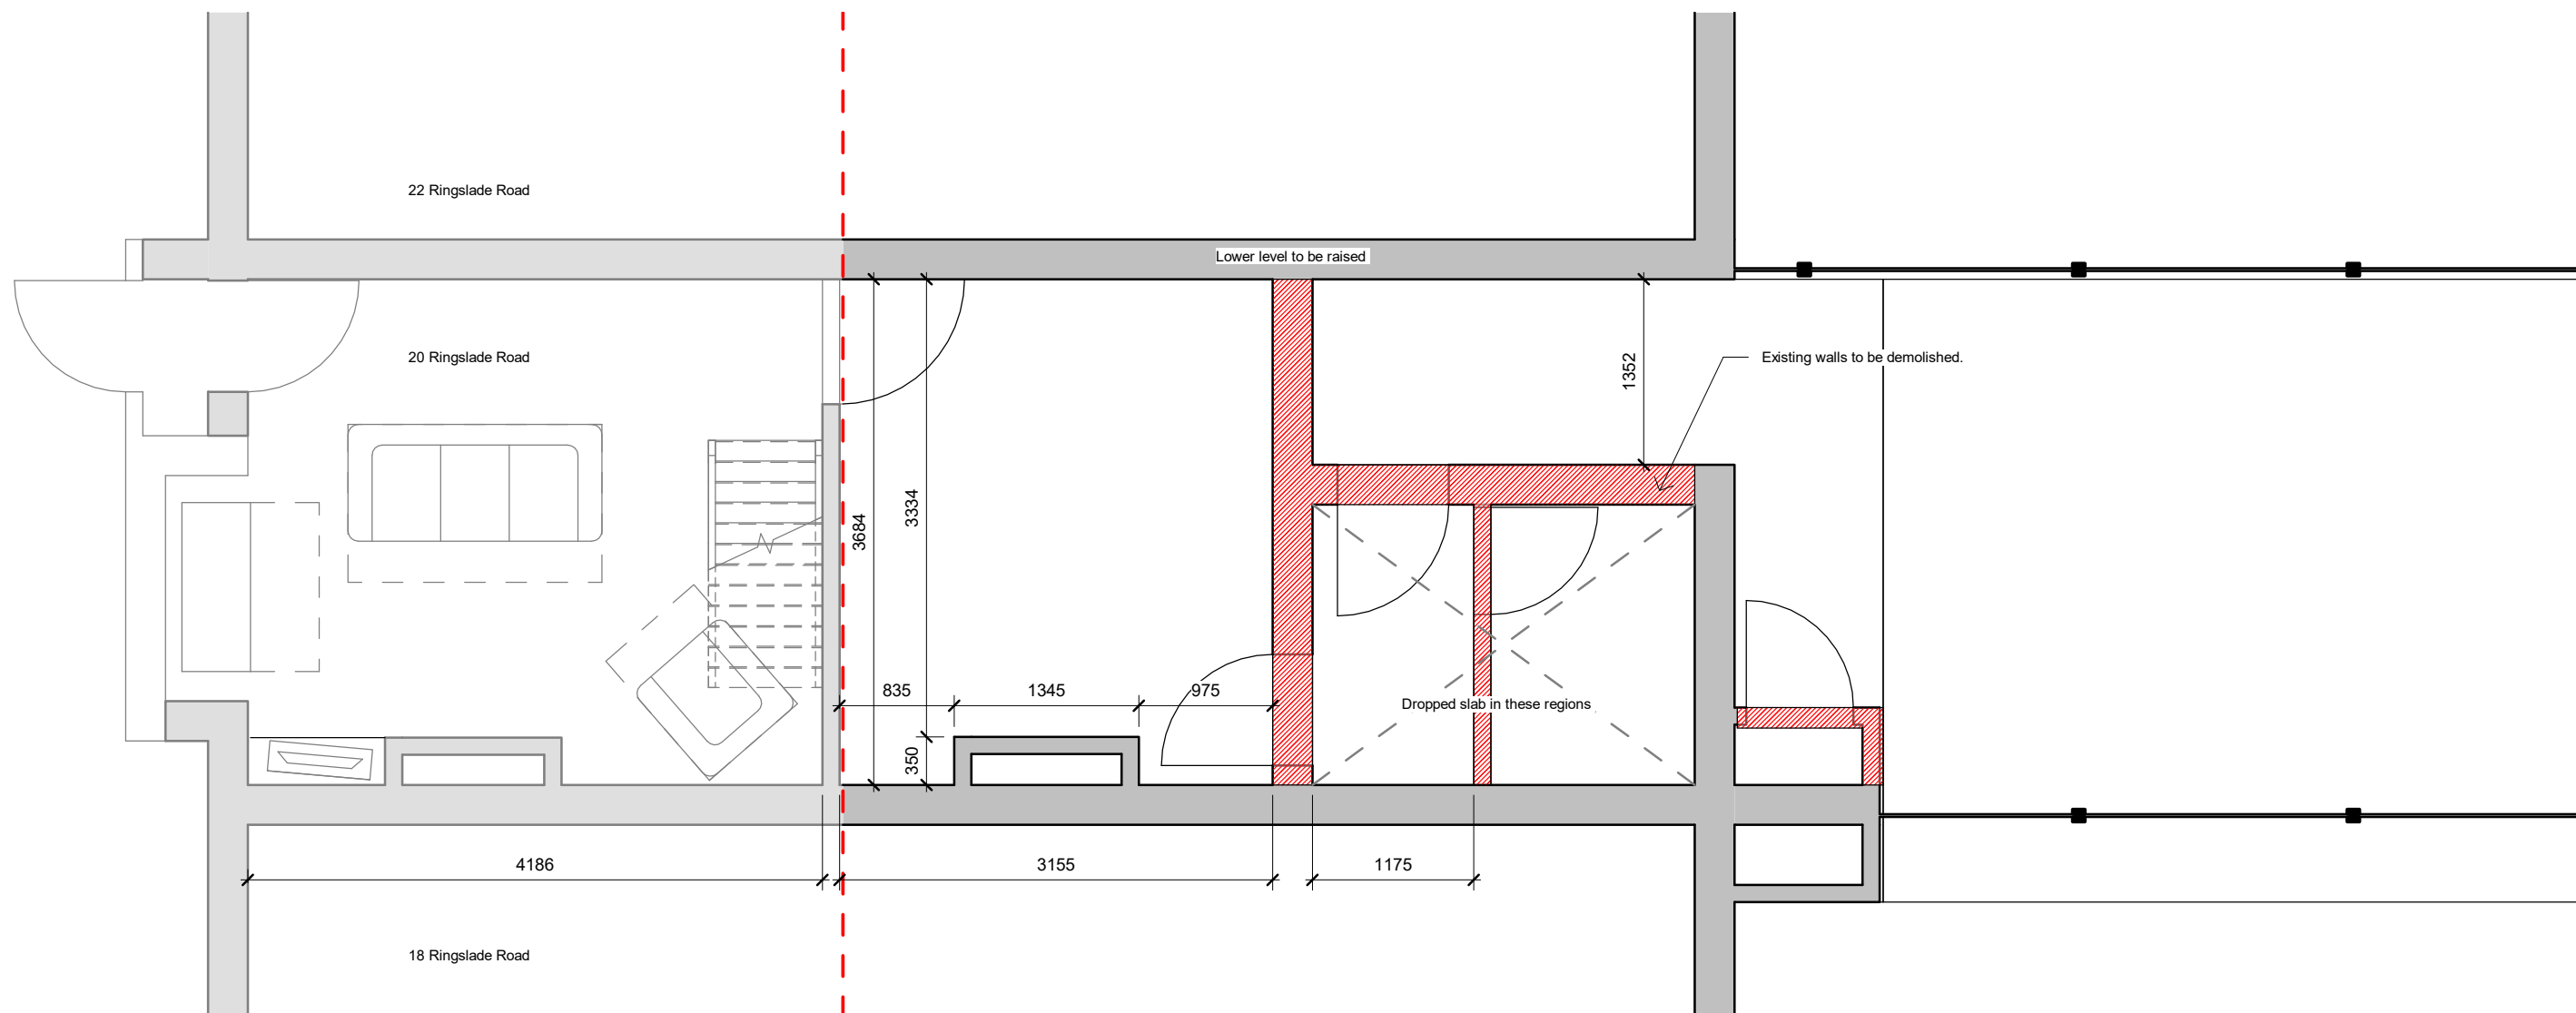

ROB-RR-DR-A-5000 Revision P03
Ground Floor Plan - Existing

Scale 1:50 @A3
10m

