


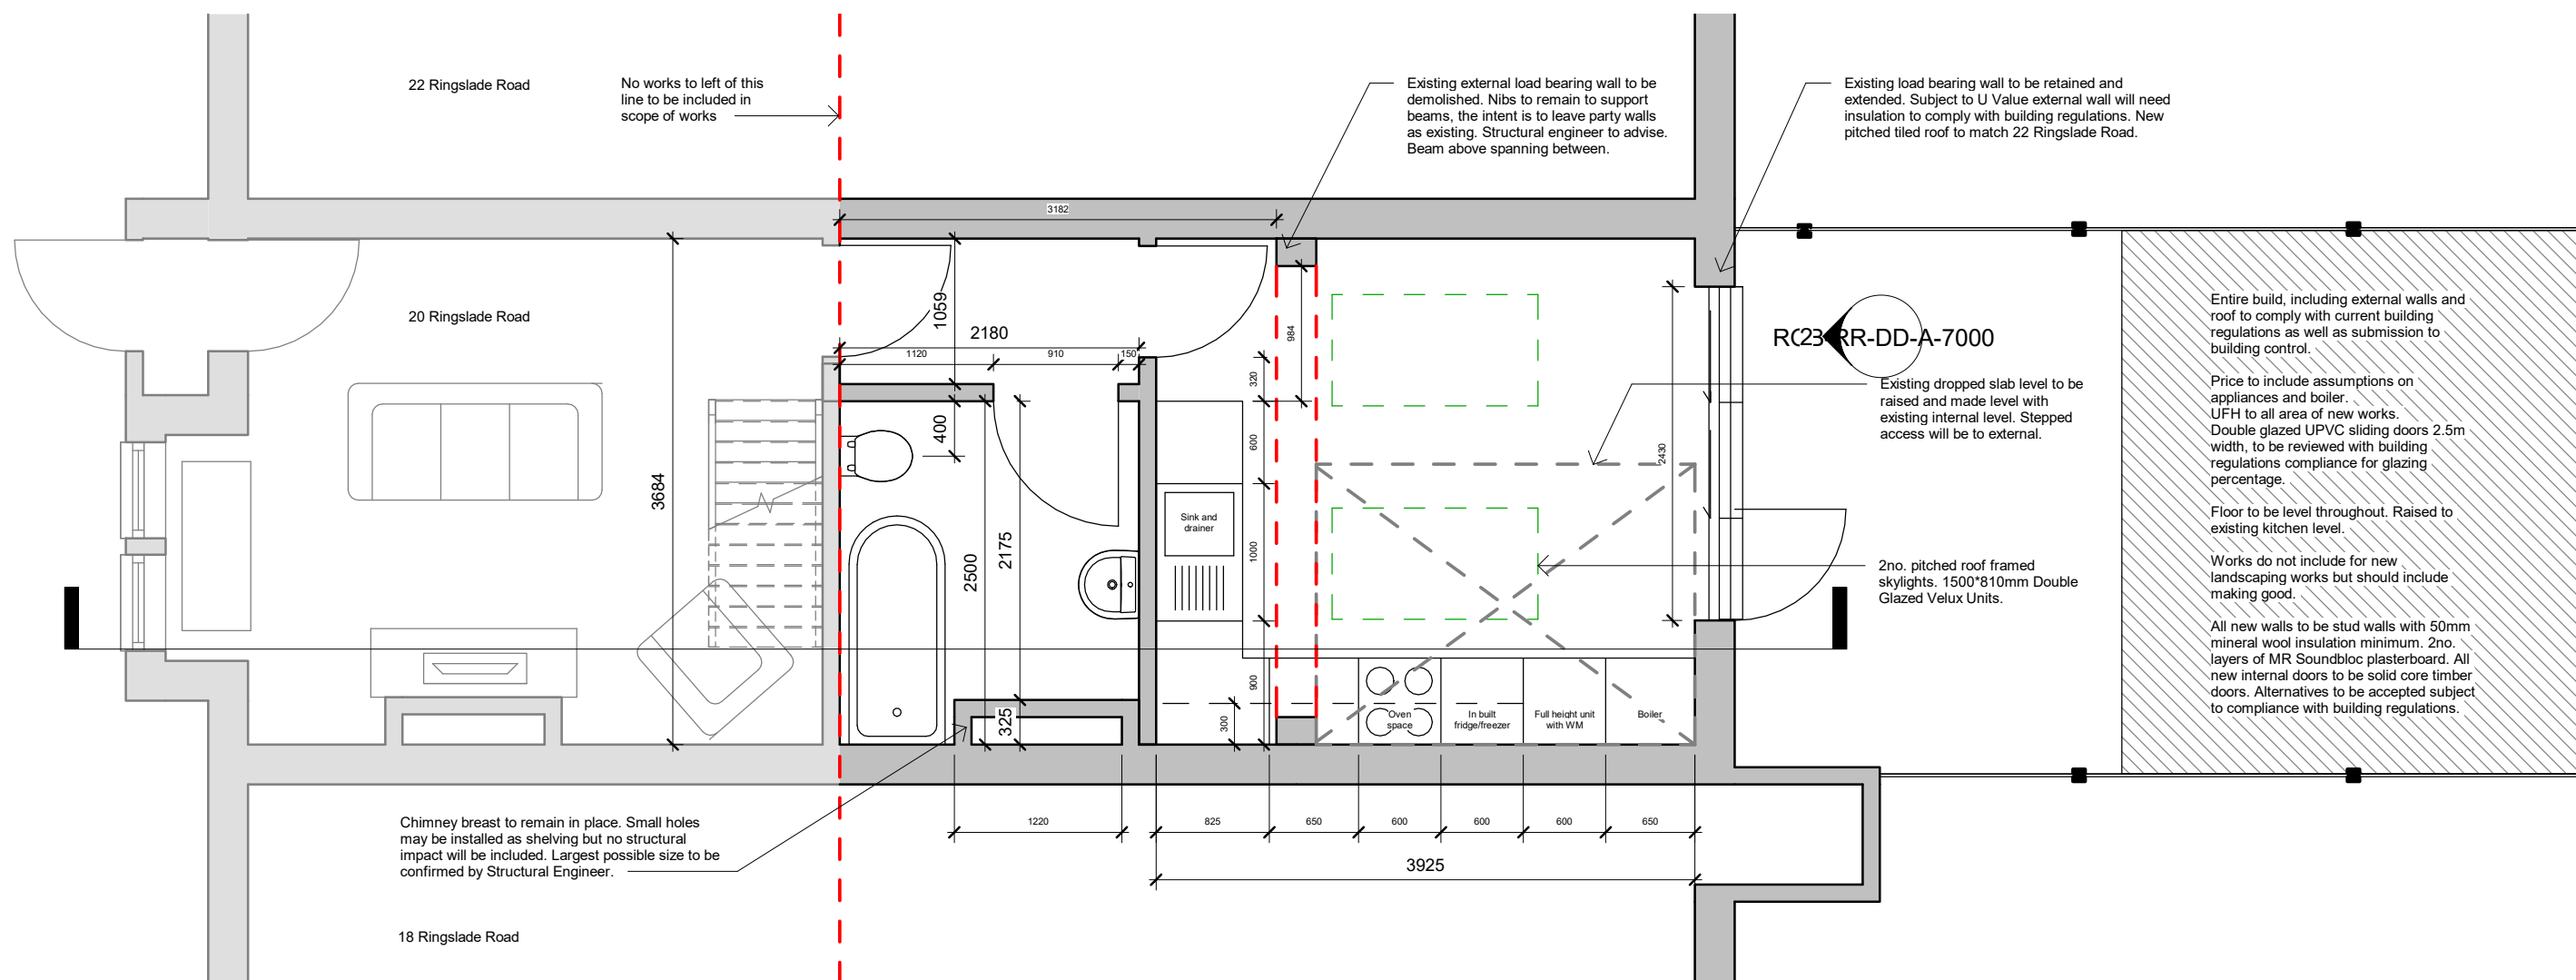

ROB-RR-DR-A-5001 Revision P04
Ground Floor Plan - Proposed

Scale 1:50 @A3