


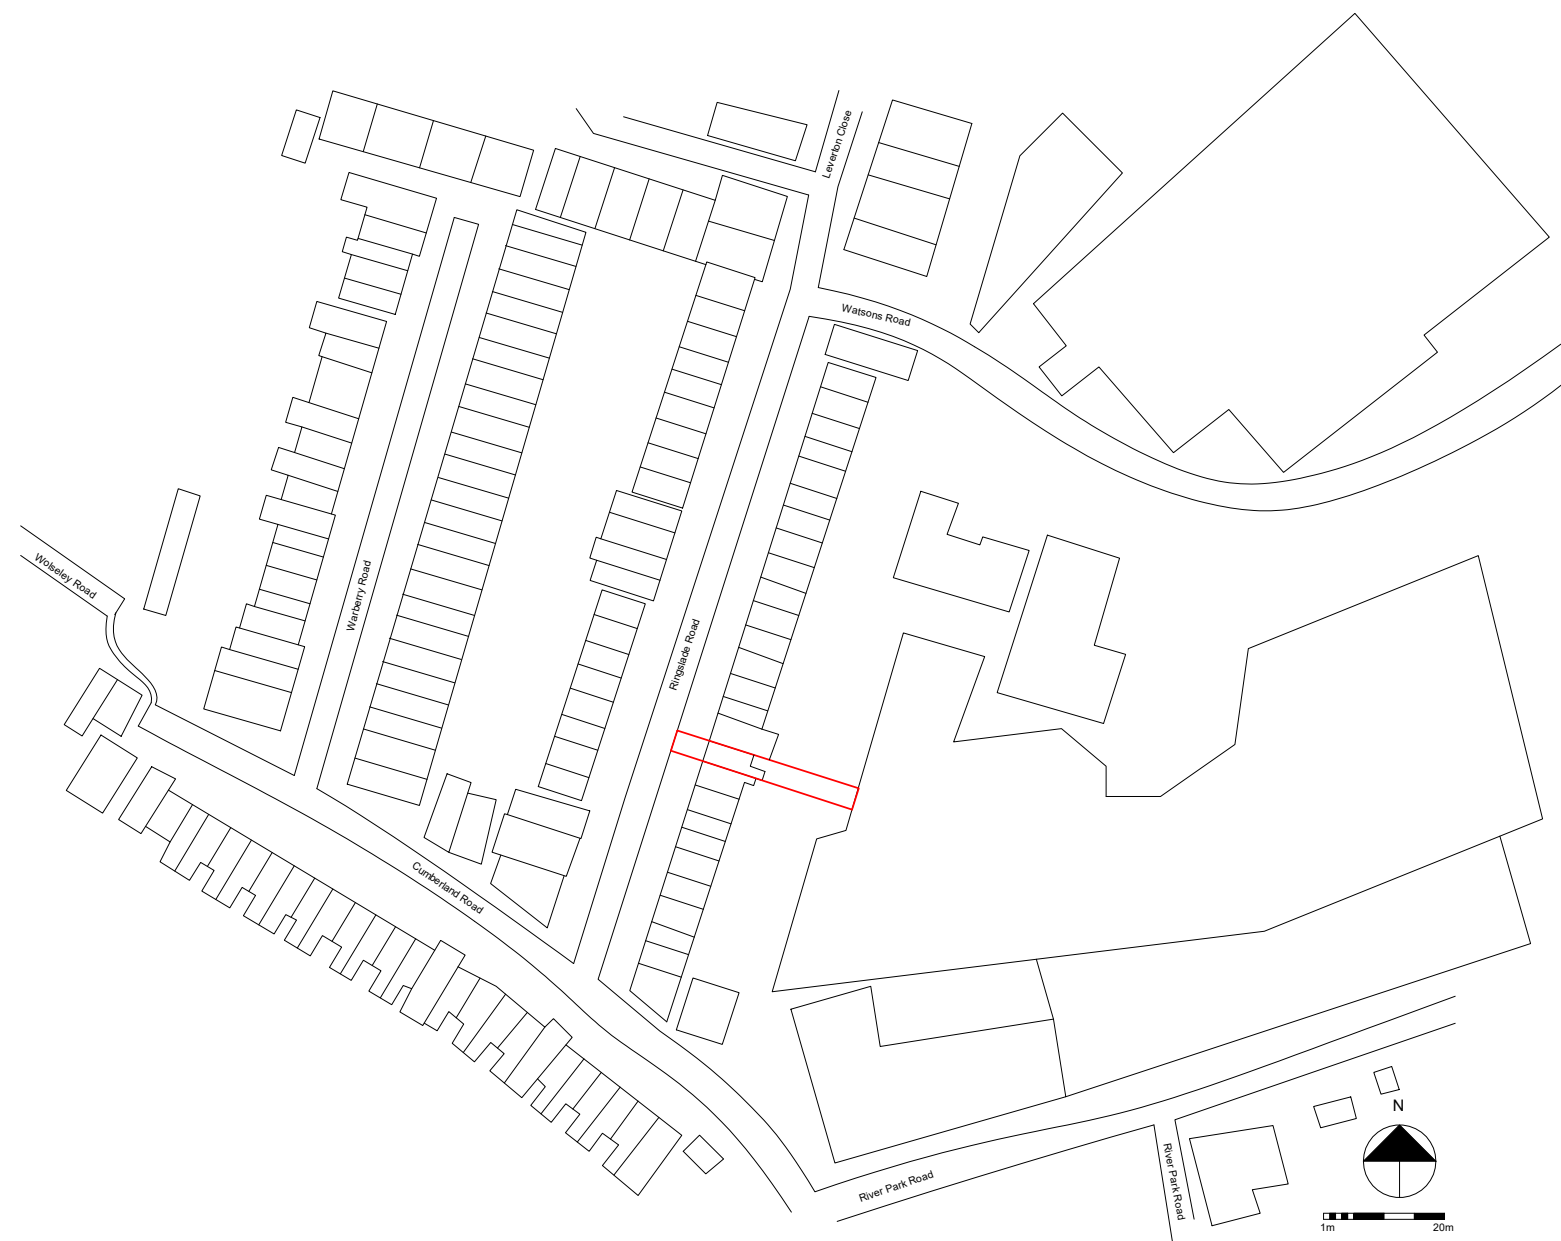

ROB-RR-DR-A-5100 Revision P01
Site Plan

Scale 1:1250 @A3