

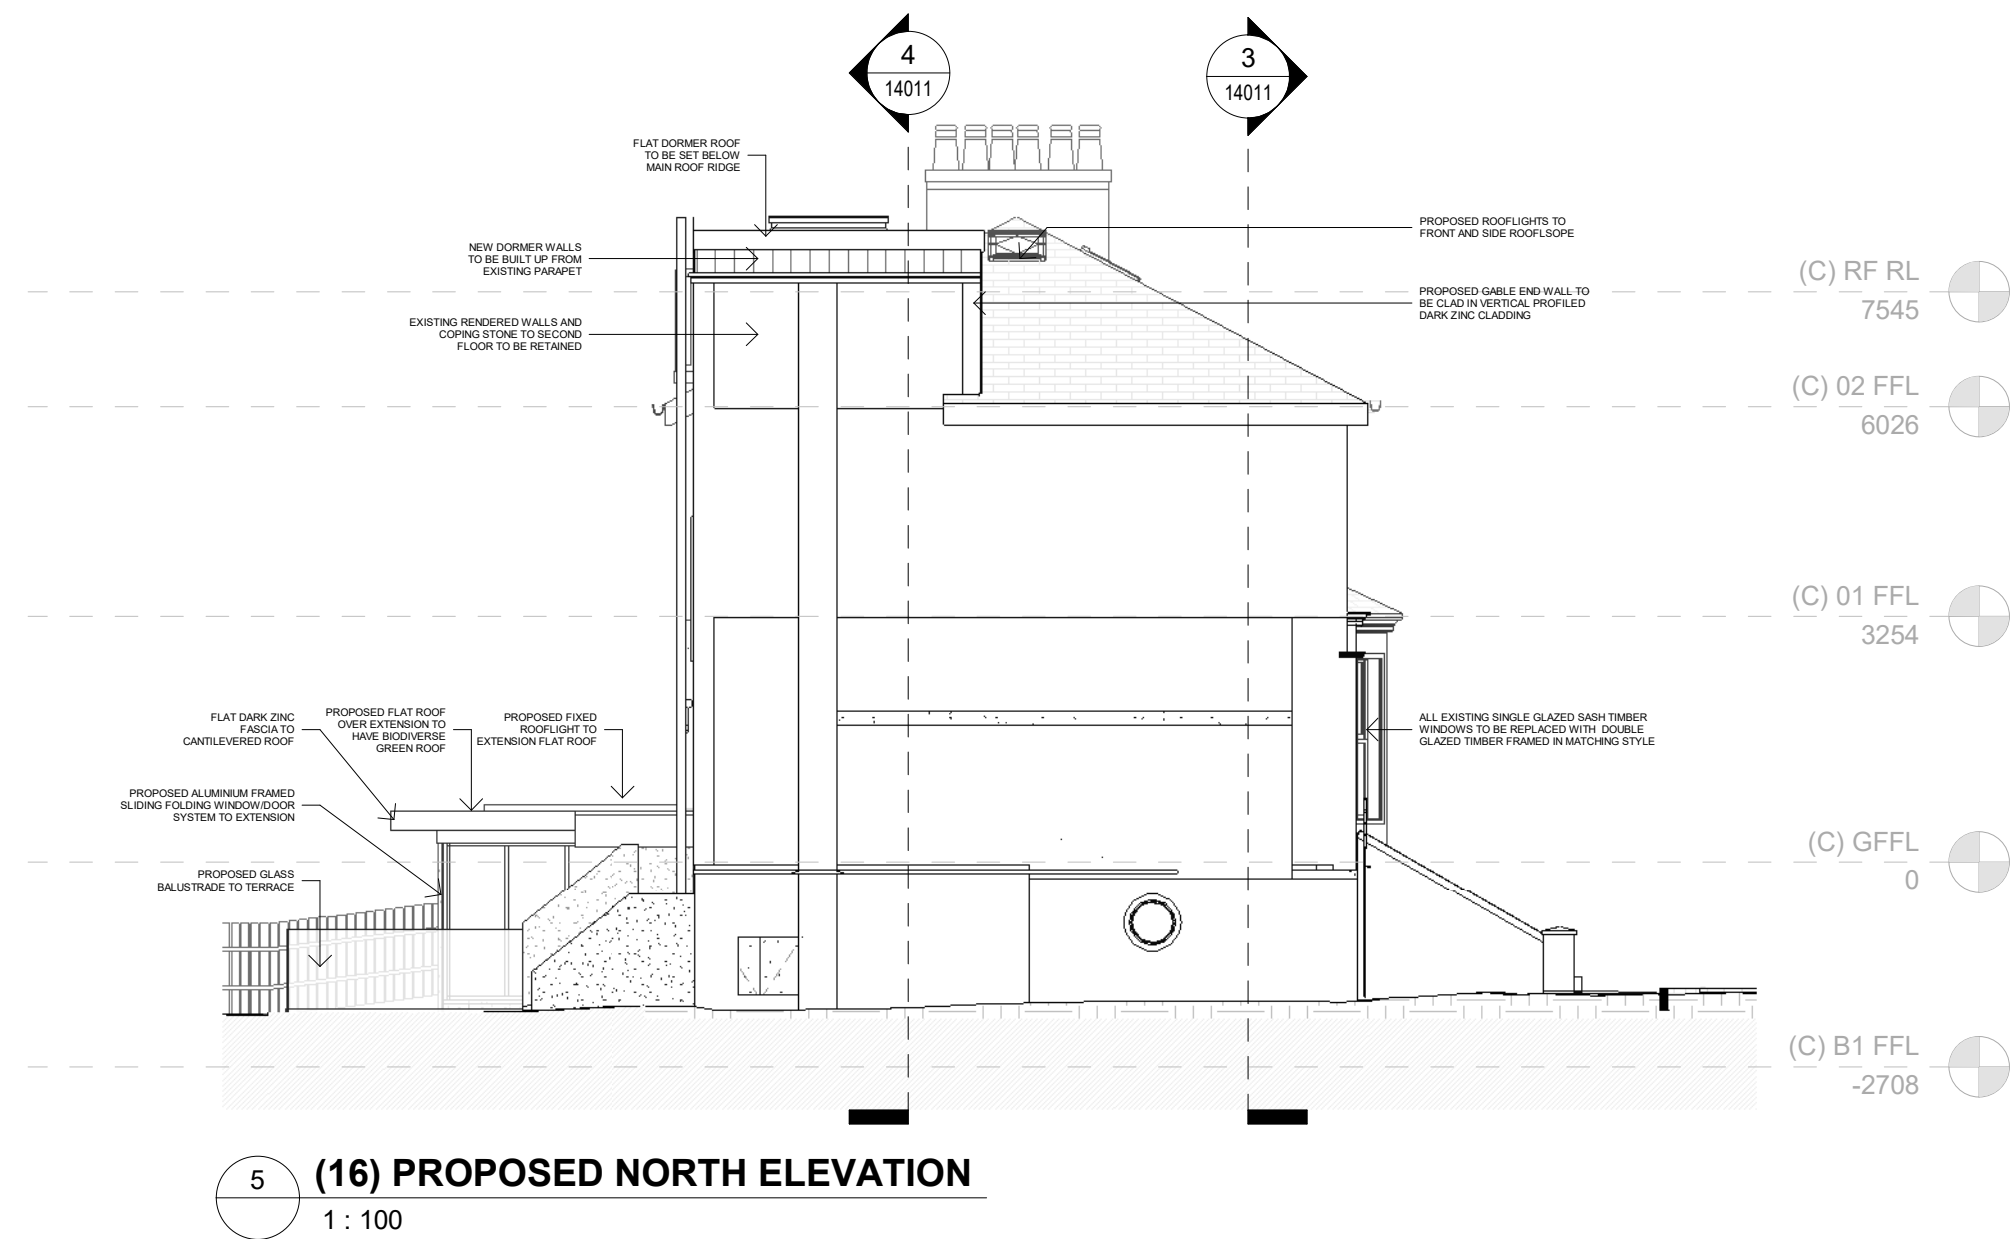



DO NOT SCALE FROM THIS DRAWING.
(DRAWING MAY BE SCALED FOR LOCAL AUTHORITY & PLANNING PURPOSES ONLY)
ALL DIMENSIONS TO BE CHECKED ON SITE.
COPYRIGHT PROTECTED.

 


5 (16) PROPOSED NORTH ELEVATION
1: 100

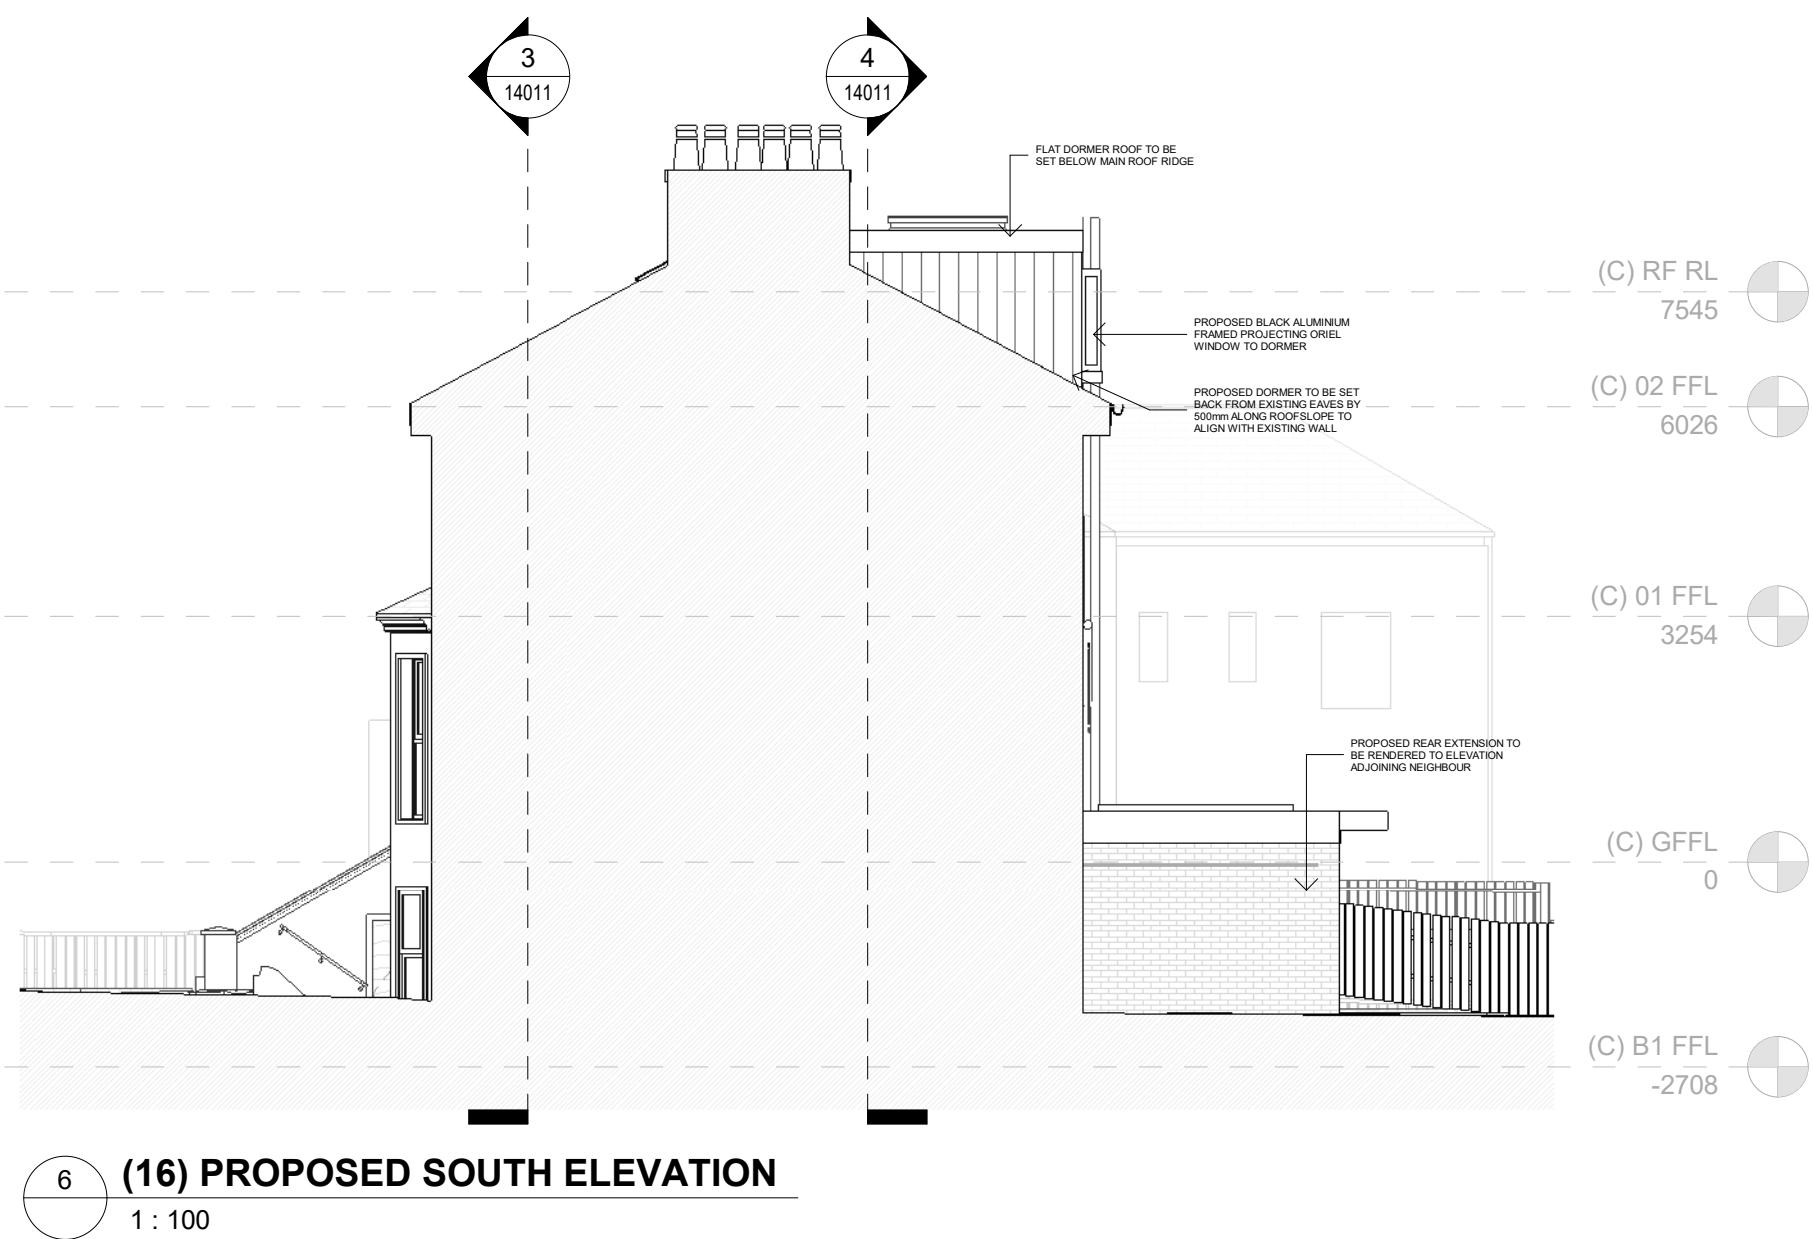


6 (16) PROPOSED SOUTH ELEVATION
1: 100

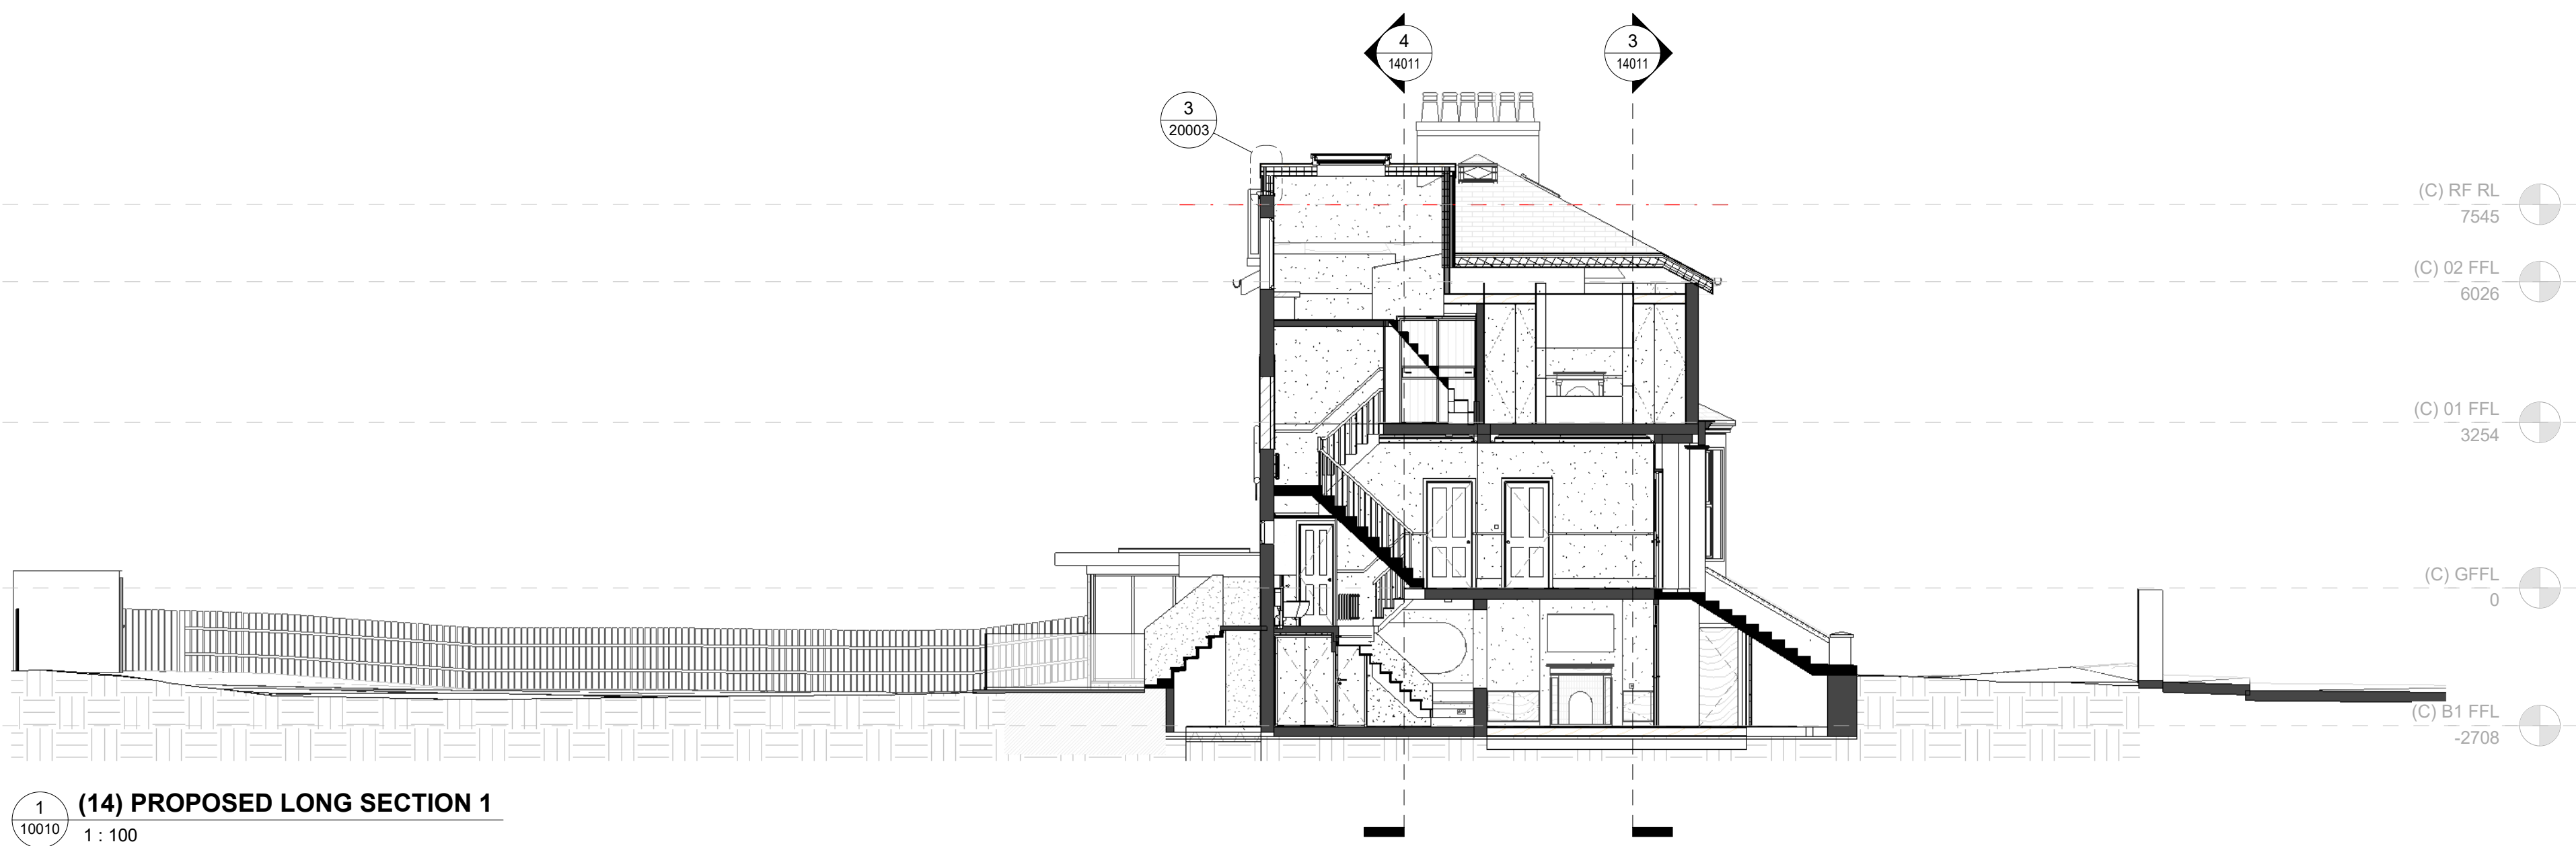


1 (14) PROPOSED LONG SECTION 1
1: 100

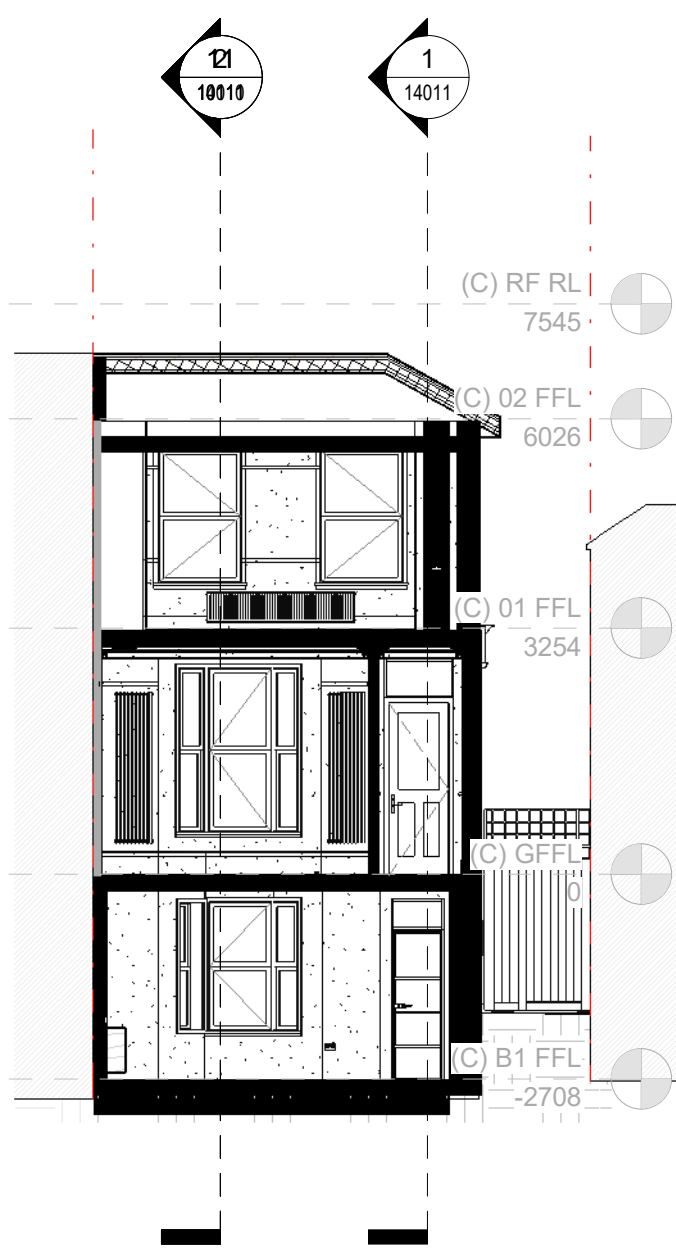

3 (14) PROPOSED CROSS SECTION 1
1: 100

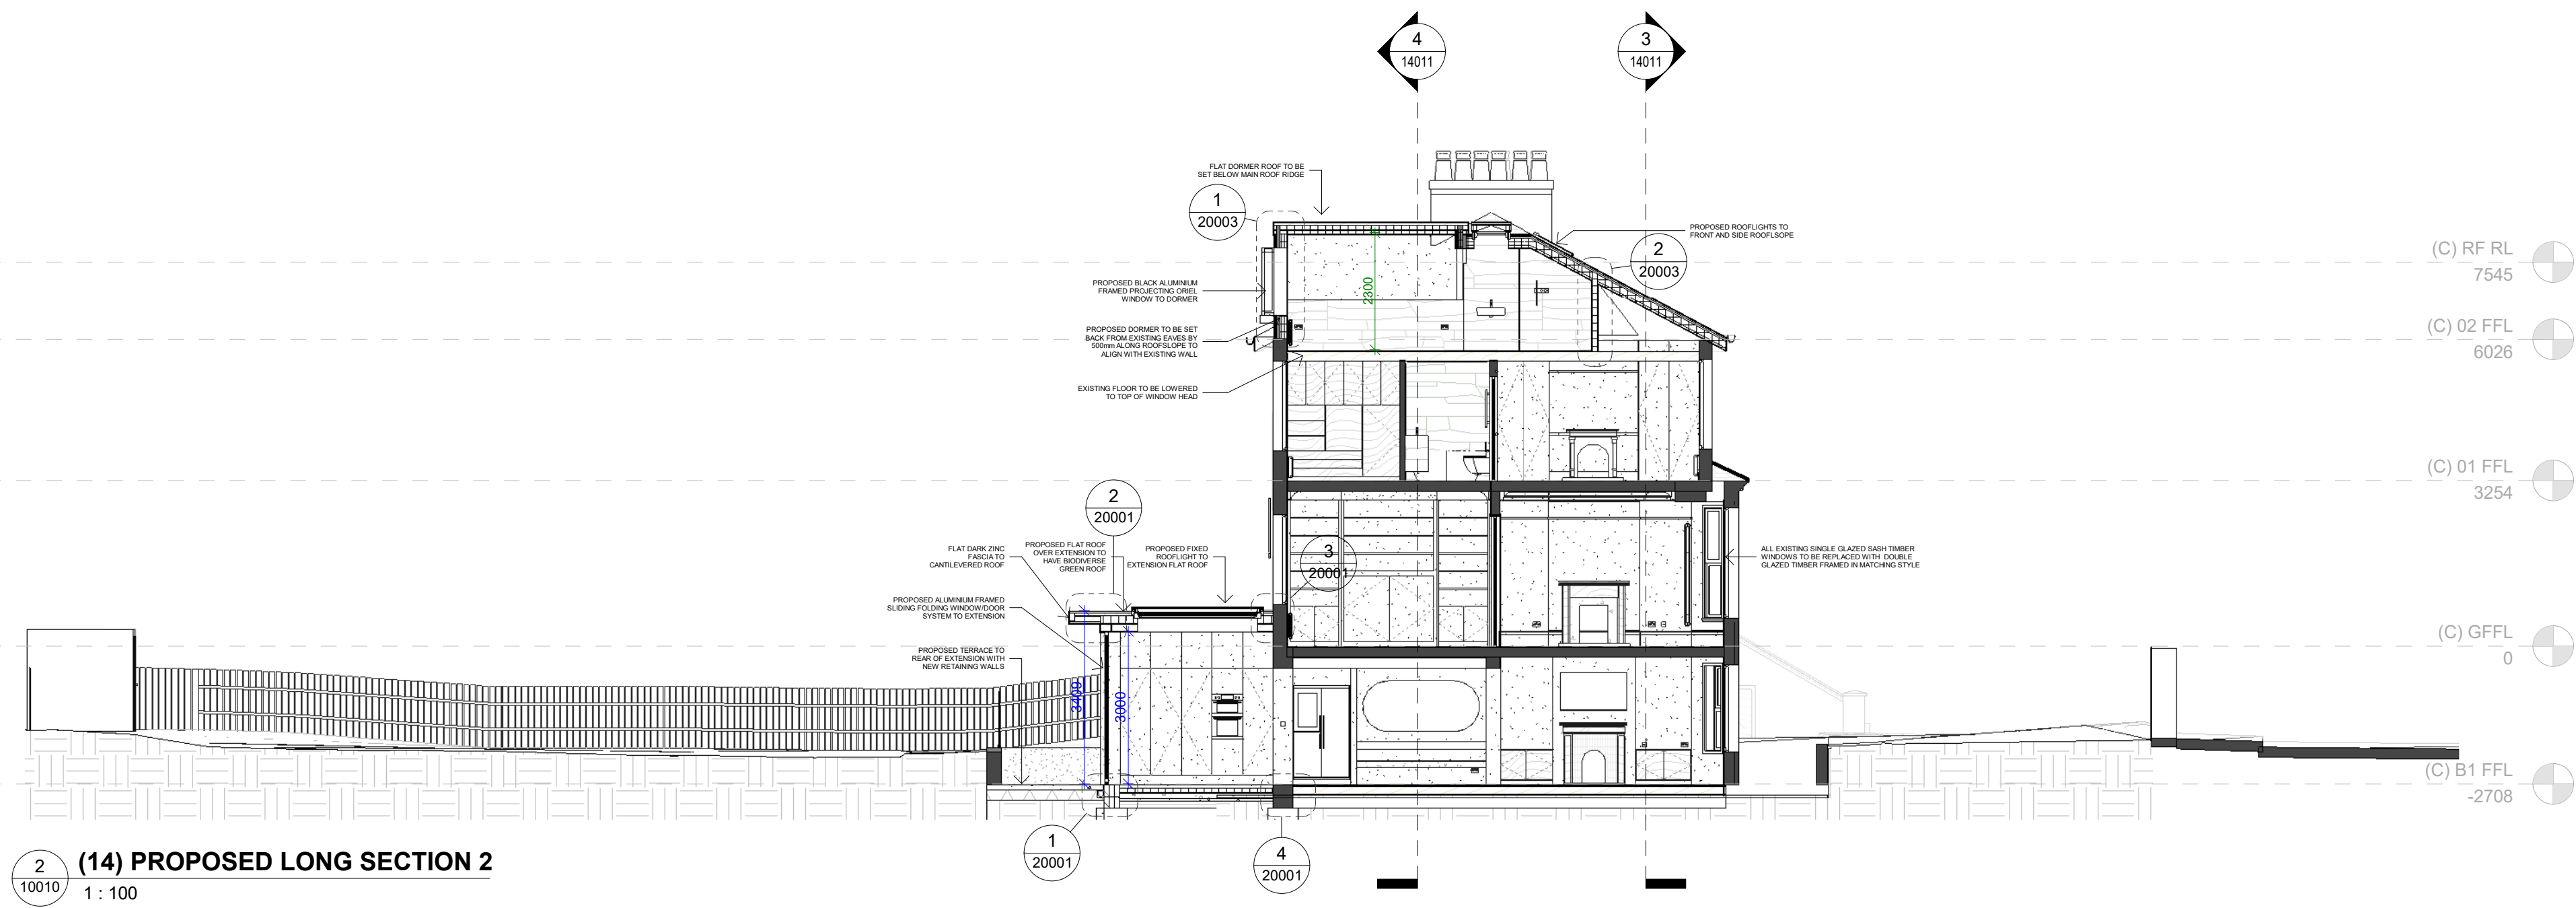

2 (14) PROPOSED LONG SECTION 2
1: 100

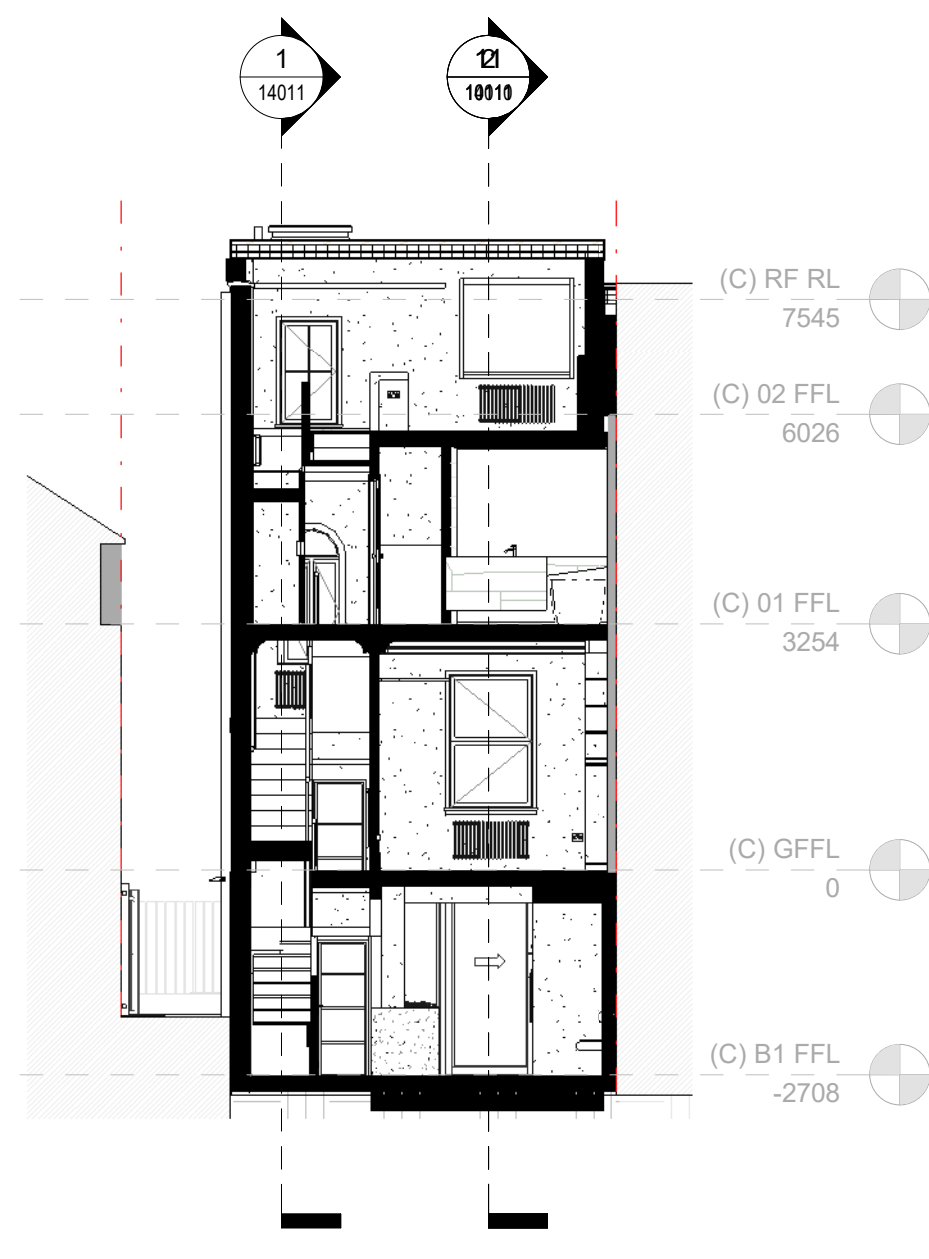

4 (14) PROPOSED CROSS SECTION 2
1: 100

3-09	28/06/23	REVISED TO PLANNING	FG/RP
4-08	17/04/23	TENDER ISSUE	FG/RP
4-07	31/03/23	TENDER FOR CLIENT REVIEW	FG/RP
4-06	24/02/23	PRELIM TENDER CLIENT REVIEW	FG/RP
3-05	03/02/23	REVISED ISSUED TO PLANNING	CDO/RP
3-04	06/01/23	ISSUED TO PLANNING	CDO/RP
3-03	25/11/22	ISSUED FOR INFORMATION	CDO/RP
3-02	07/11/22	PLANNING DRAWINGS FOR REVIEW	CDO/RP
3-01	11/10/22	WORK IN PROGRESS ISSUE	CDO/RP
2-00	20/09/22	WORK IN PROGRESS ISSUE	CDO/RP
Rev	Date	Revision Description	Drw/Chk

IDL: Architects
LONDON
17 Blackfriars Lane
St Paul's, London
EC4V 6ER
+44 (0)20 7248 1234
PRAGUE
The Forum, Fifth Floor,
Wenceslas Square 19
Prague, 110 00
+42 (0) 72 0279 588

Idl group
Registered in England No.7111665
RIBA Accreditation No.20014346

Project
Mr. K Robinson
East Finchley
Proposed Extension & Remodel

Drawing Title
PROPOSED ELEVATIONS & SECTIONS

Project No
22-2484

Scale @A1
1: 100
Drawn by
CDO
Checked by
RP

File Identifier
2484-IDL-ZZ-ZZ-DR-A-14011
(Status-Revision)
[3-09]

Purpose of Issue
PLANNING ISSUE