




Existing Front Elevation (Unaffected)




Existing Rear Elevation



Existing Side Elevation

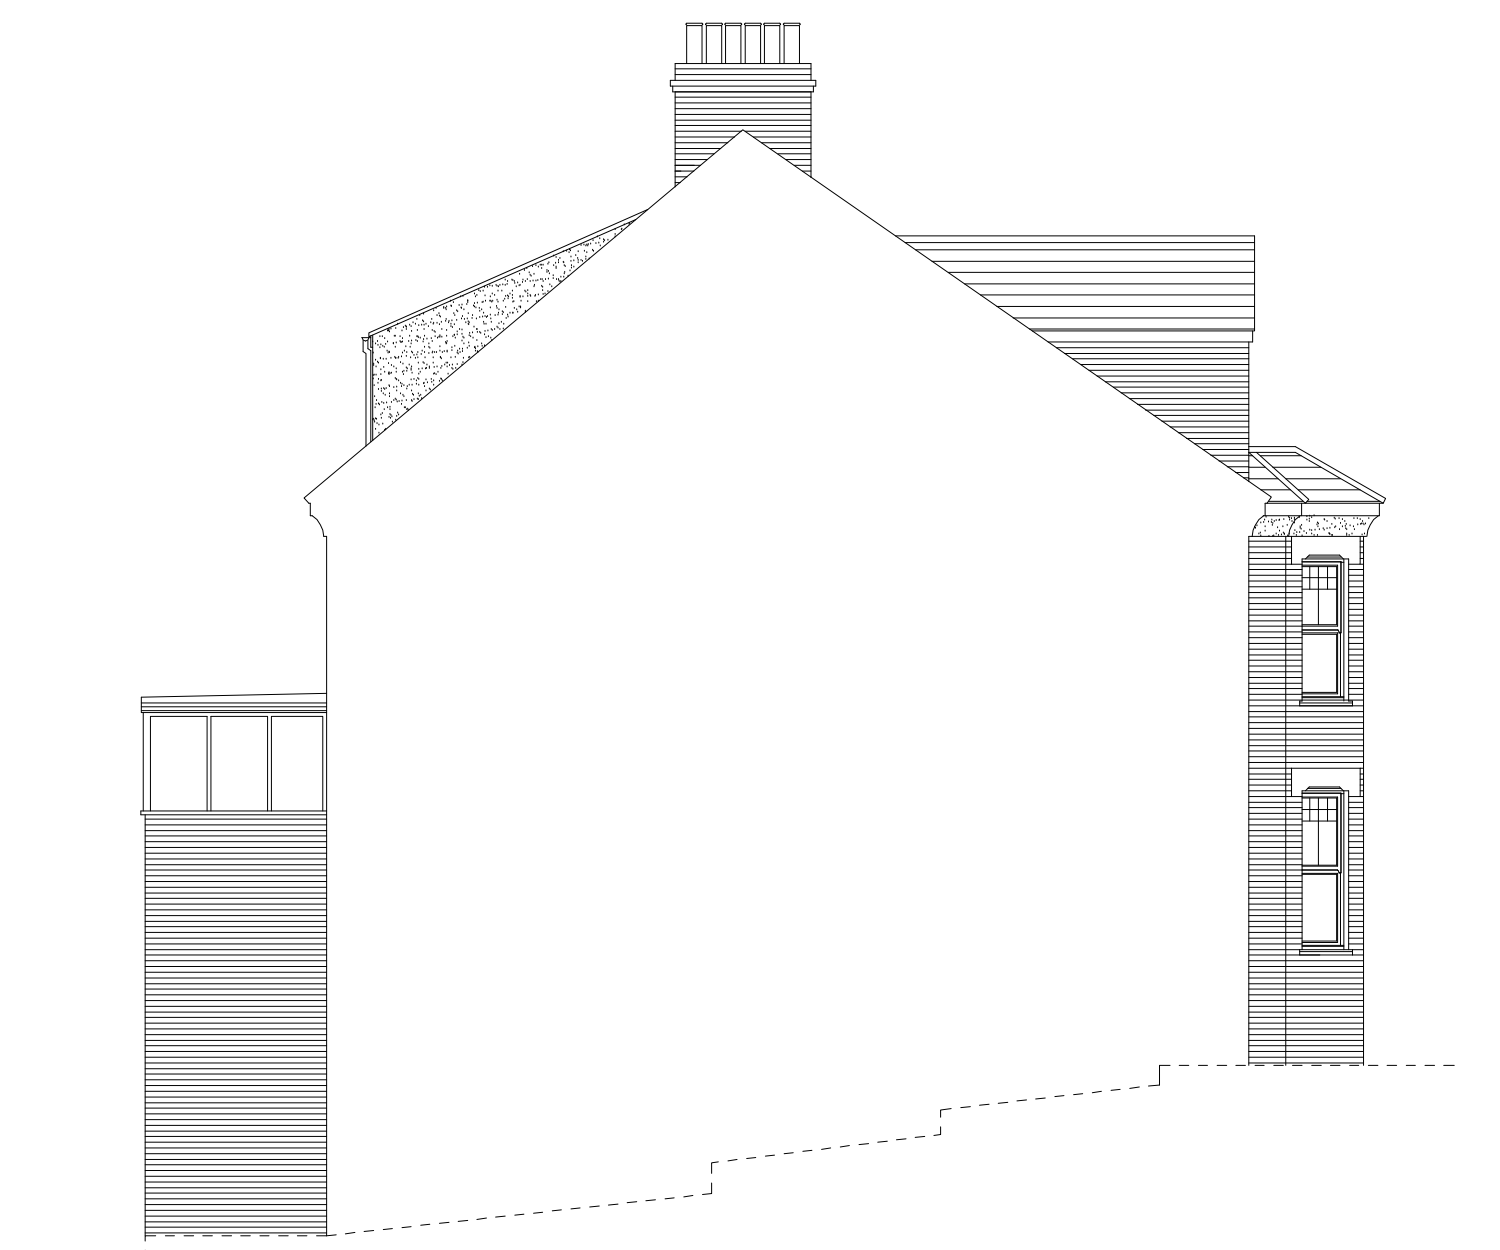


Existing Side Elevation (Unaffected)

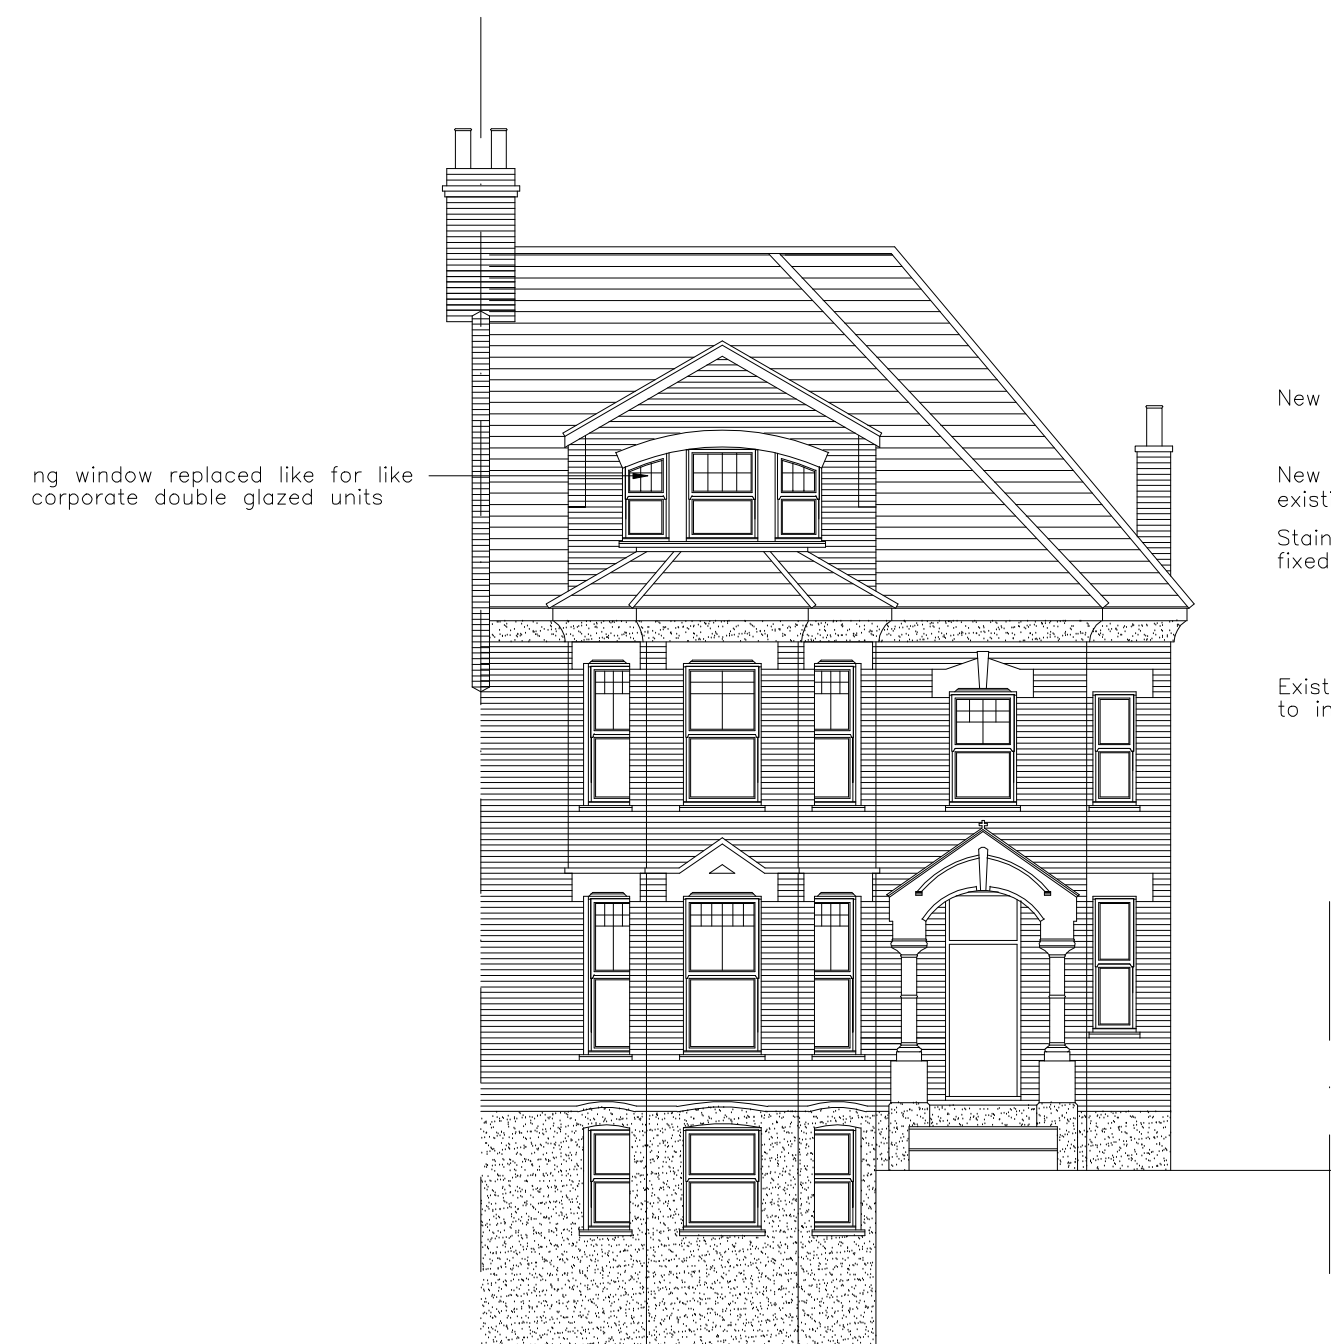


Proposed Front Elevation



Proposed Rear Elevation

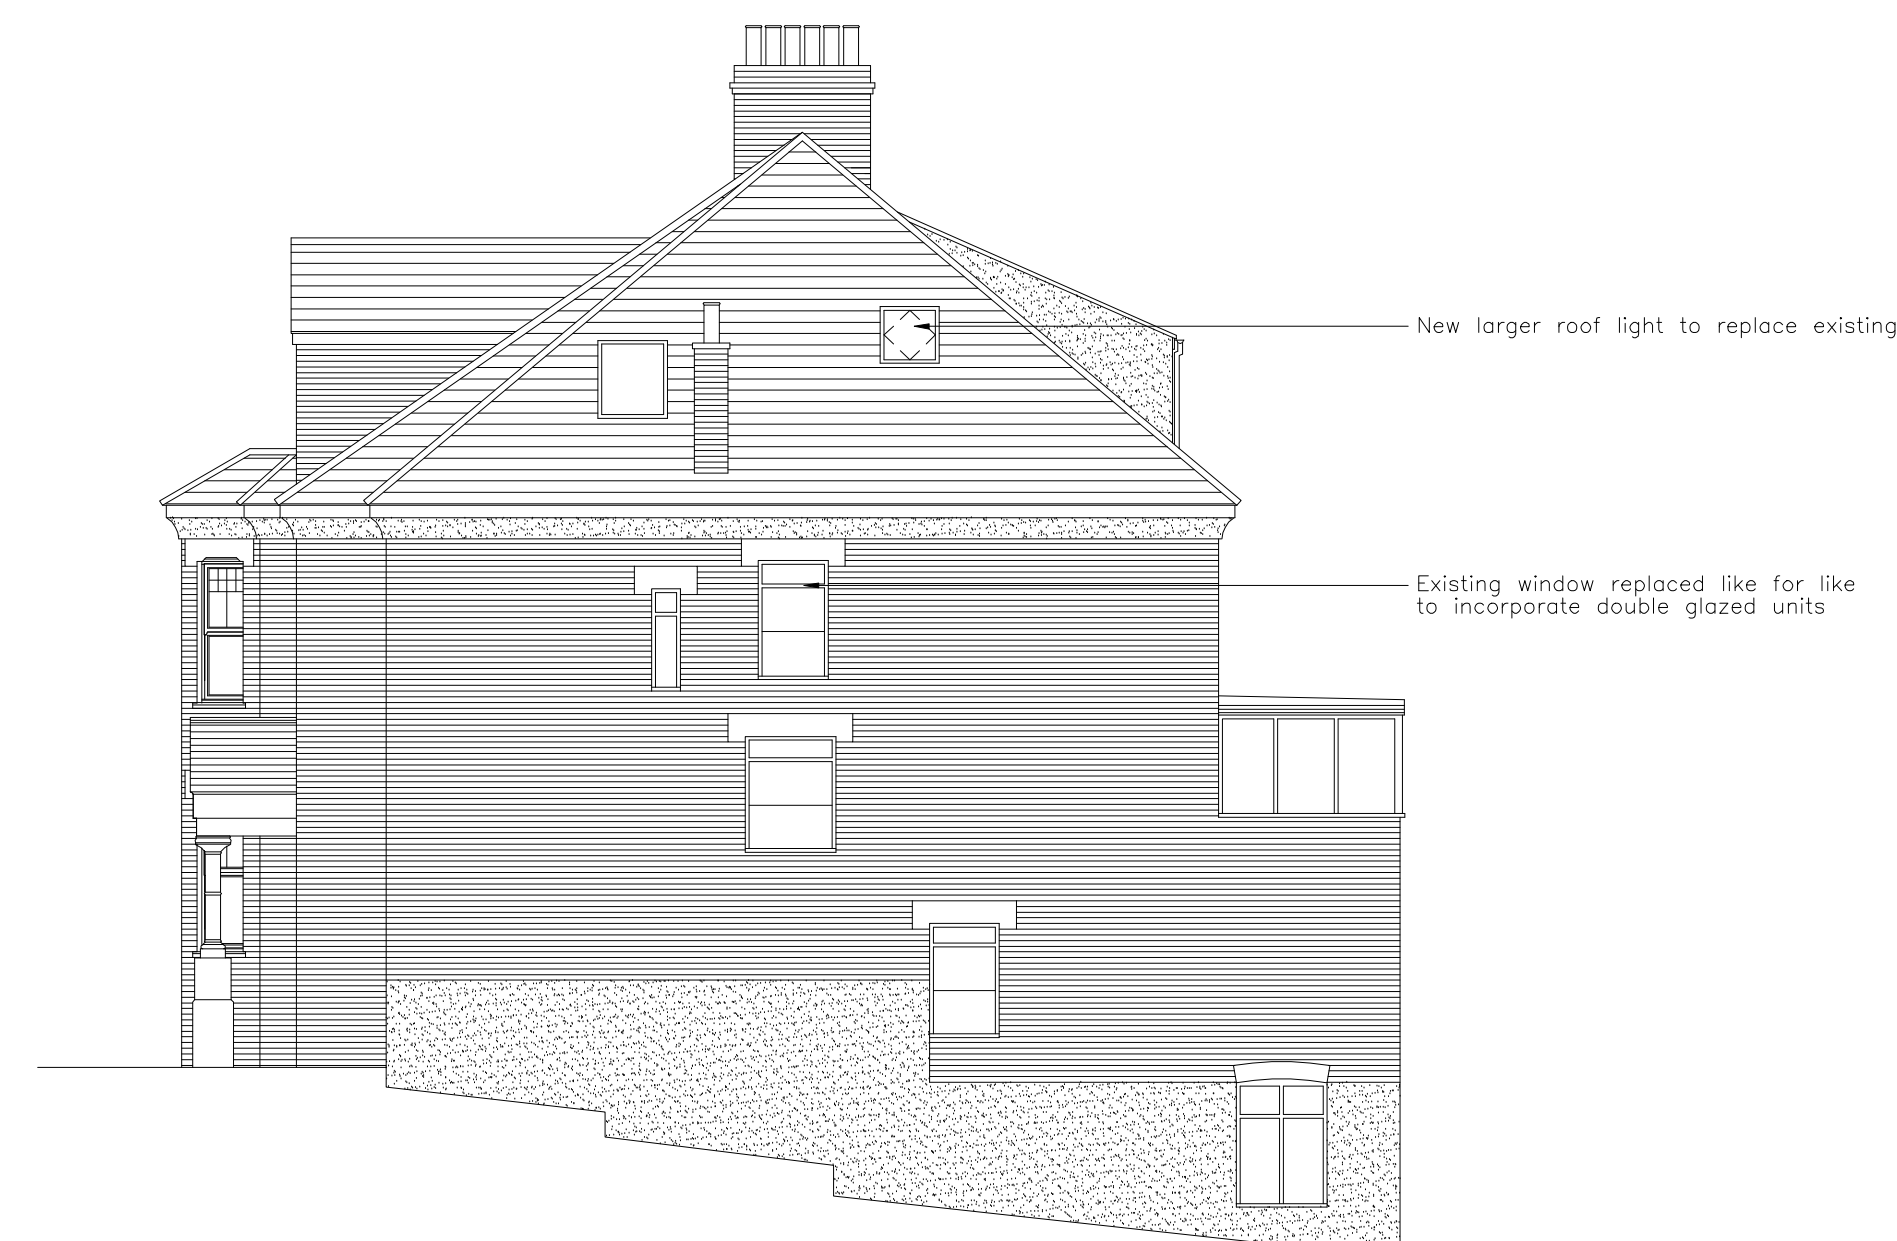

Proposed Side Elevation

 

Rev. No.	Date.	Amendment.
CHAMPION Building Contractors & Architectural Services 229 High Street Woking Essex. SS3 0HL Tel: 07958 695876		
Client: A Goodman		
Project: 8 Avenue Road London N6 5DW		
Drawing: Elevations		
Scale:	1:50 & 1:100	Date: Sep 14
Drawing No.: 14:1609:02		
NOTE: All dimensions to be checked on site before work commences. Do not scale this drawing, work only to specified dimensions. Report all discrepancies to the Draughts Person.		