


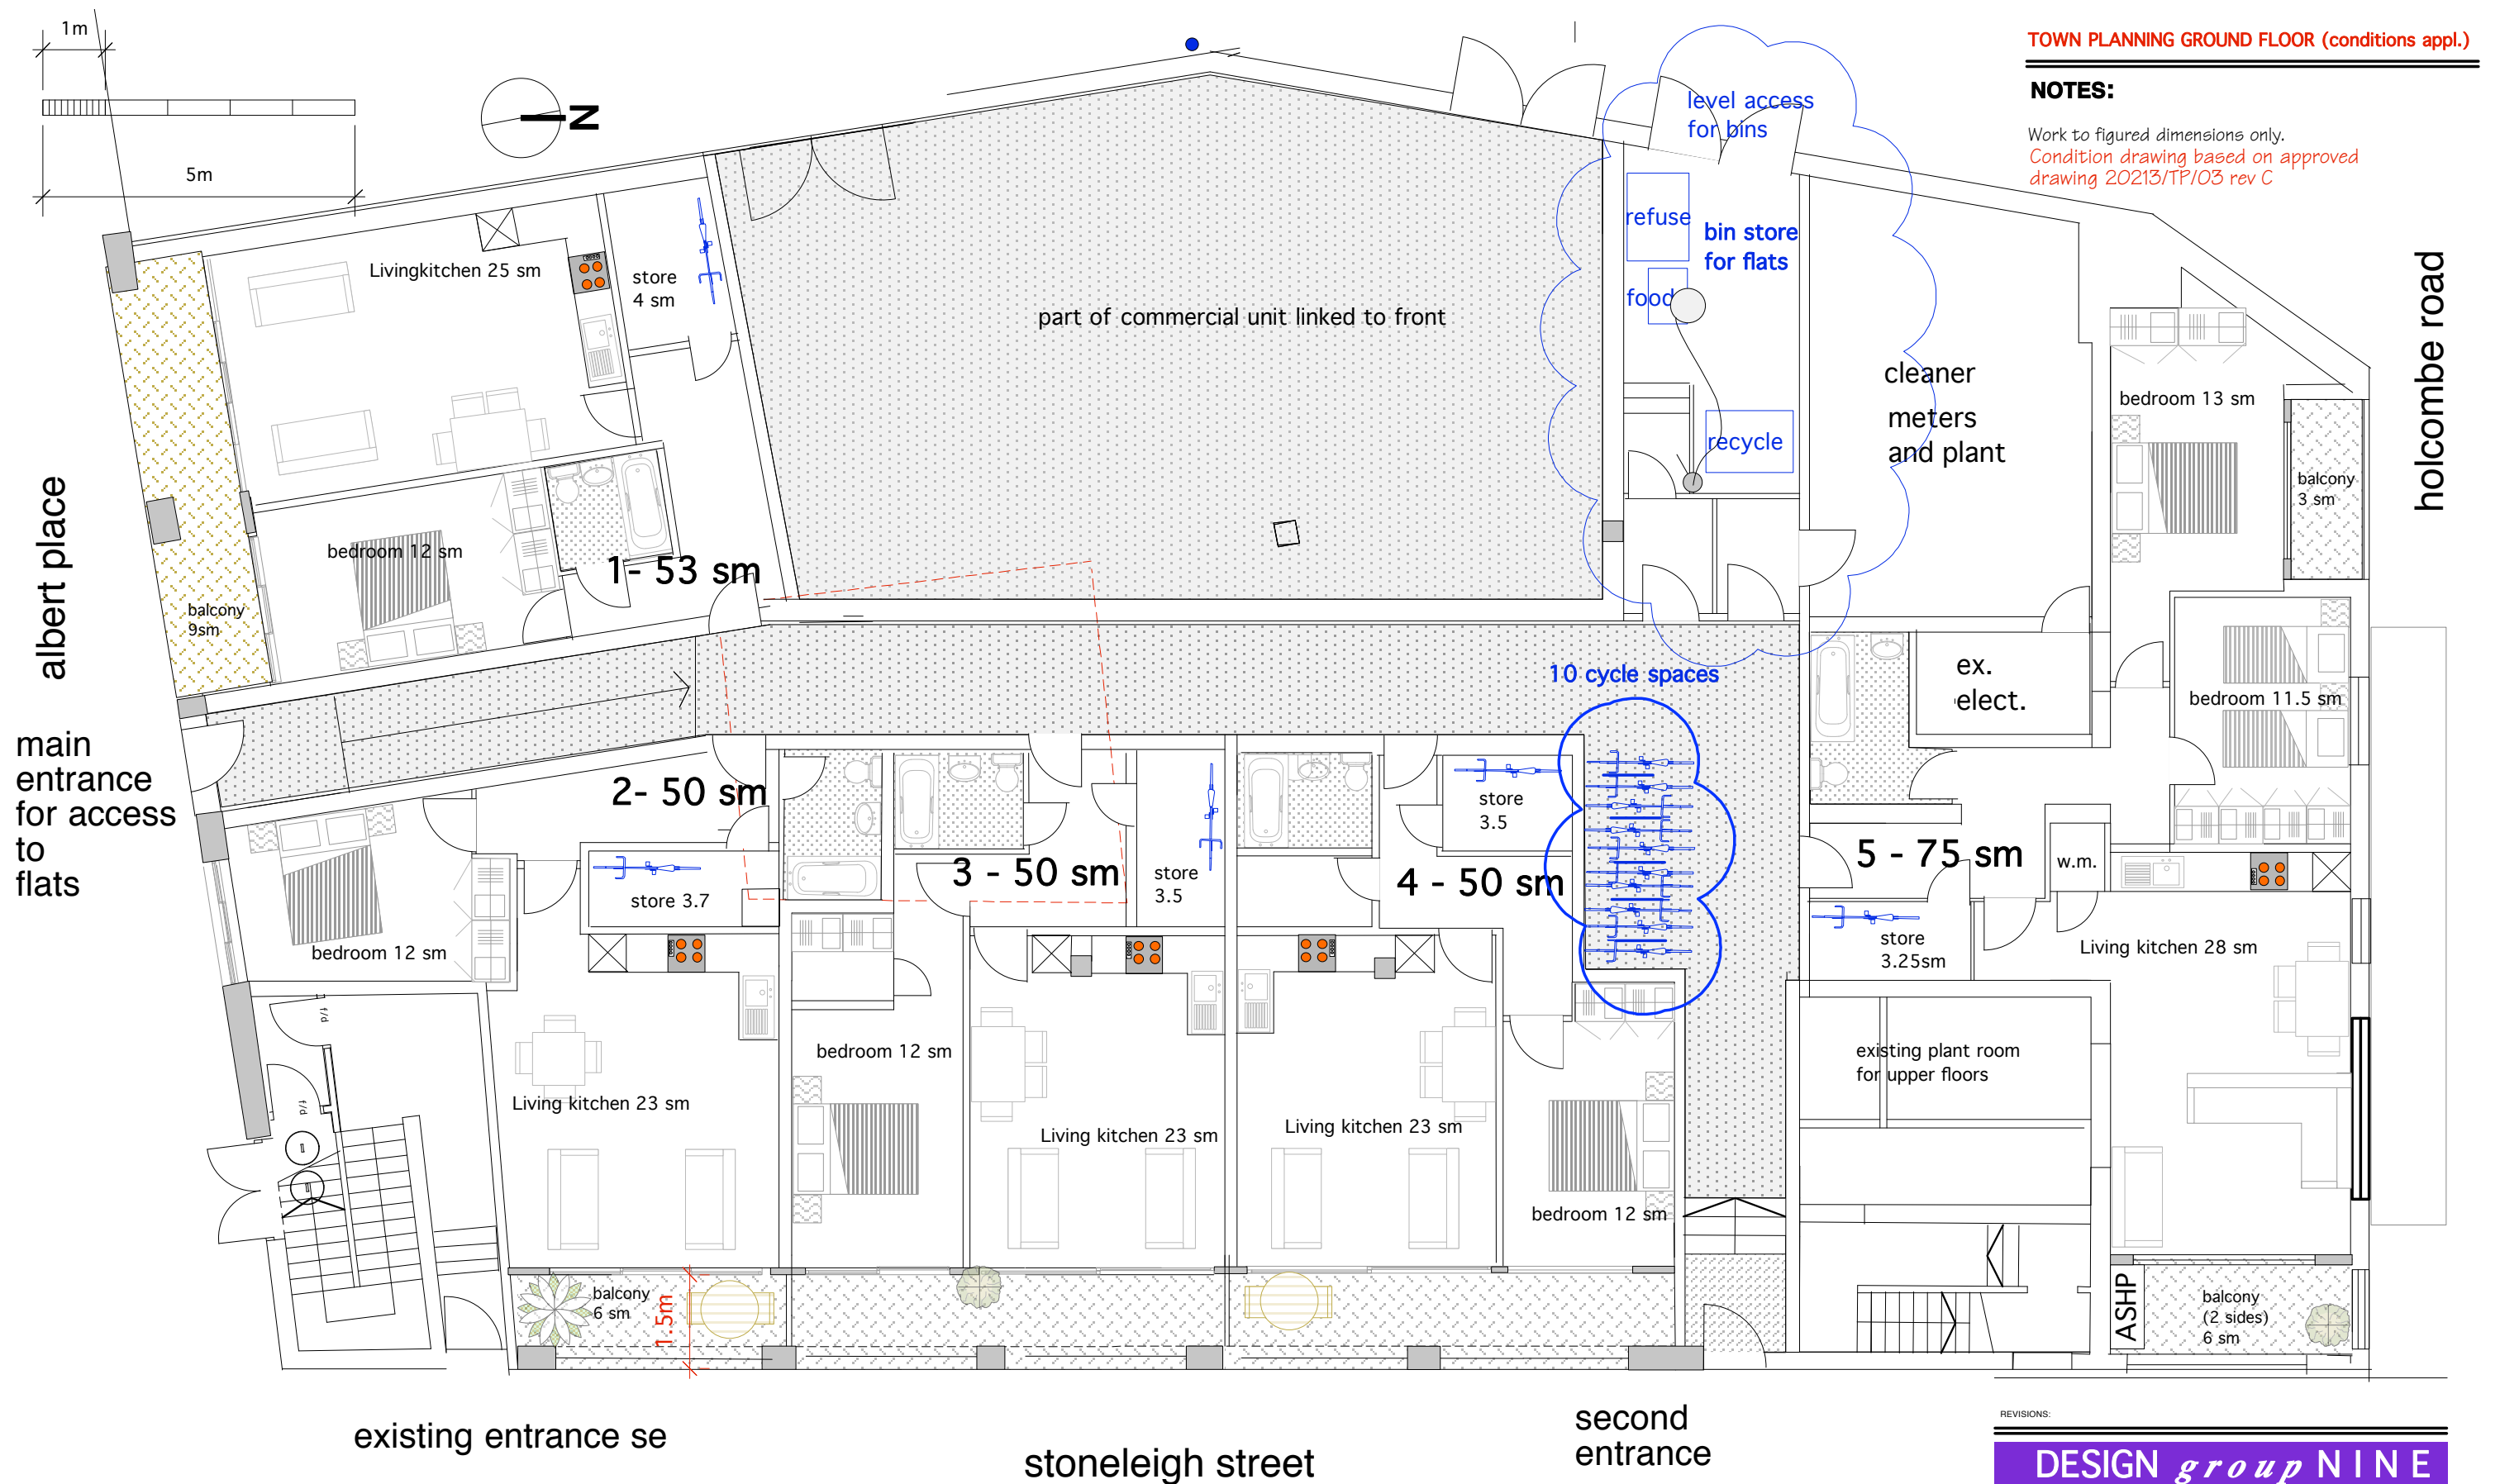

Cycle Storage (10 spaces required)

Communal area - provide sheffield cycle rack 5 hoops for 10 cycles bolted to floor (see manufacturers details)

Within flats - storage is in excess of required and each store can accommodate a cycle and will be fitted with cycle anchor

Refuse storage (as per Sustainable Construction and Design SPD appendix)

For 5 flats 2no. eurobins 1100L 985x1250x1410 for refuse and recycling and 1no food bin 360L 885x620x1100.

Bin store to be with level access to rear yard with lighting and floor washing facilities

REVISIONS:

DESIGN group NINE

PROJECT:

456 - 460 High Road
Tottenham
London N17

TITLE:

Proposed Floor Plans (flats only)

CLIENT:

Transfleet Properties Limited

SCALE:

1:100@A3

DRAWING NO.:

20213/TP/03conditions

DATE:

Jan 2021

REV.



**ARCHITECTURAL
& SURVEYING
CONSULTANTS**

TEMPO HOUSE, 15 FALCON ROAD
BATTERSEA LONDON SW11 2PJ
TELEPHONE: 07768160313
E-MAIL: ps@dgn.co.uk