



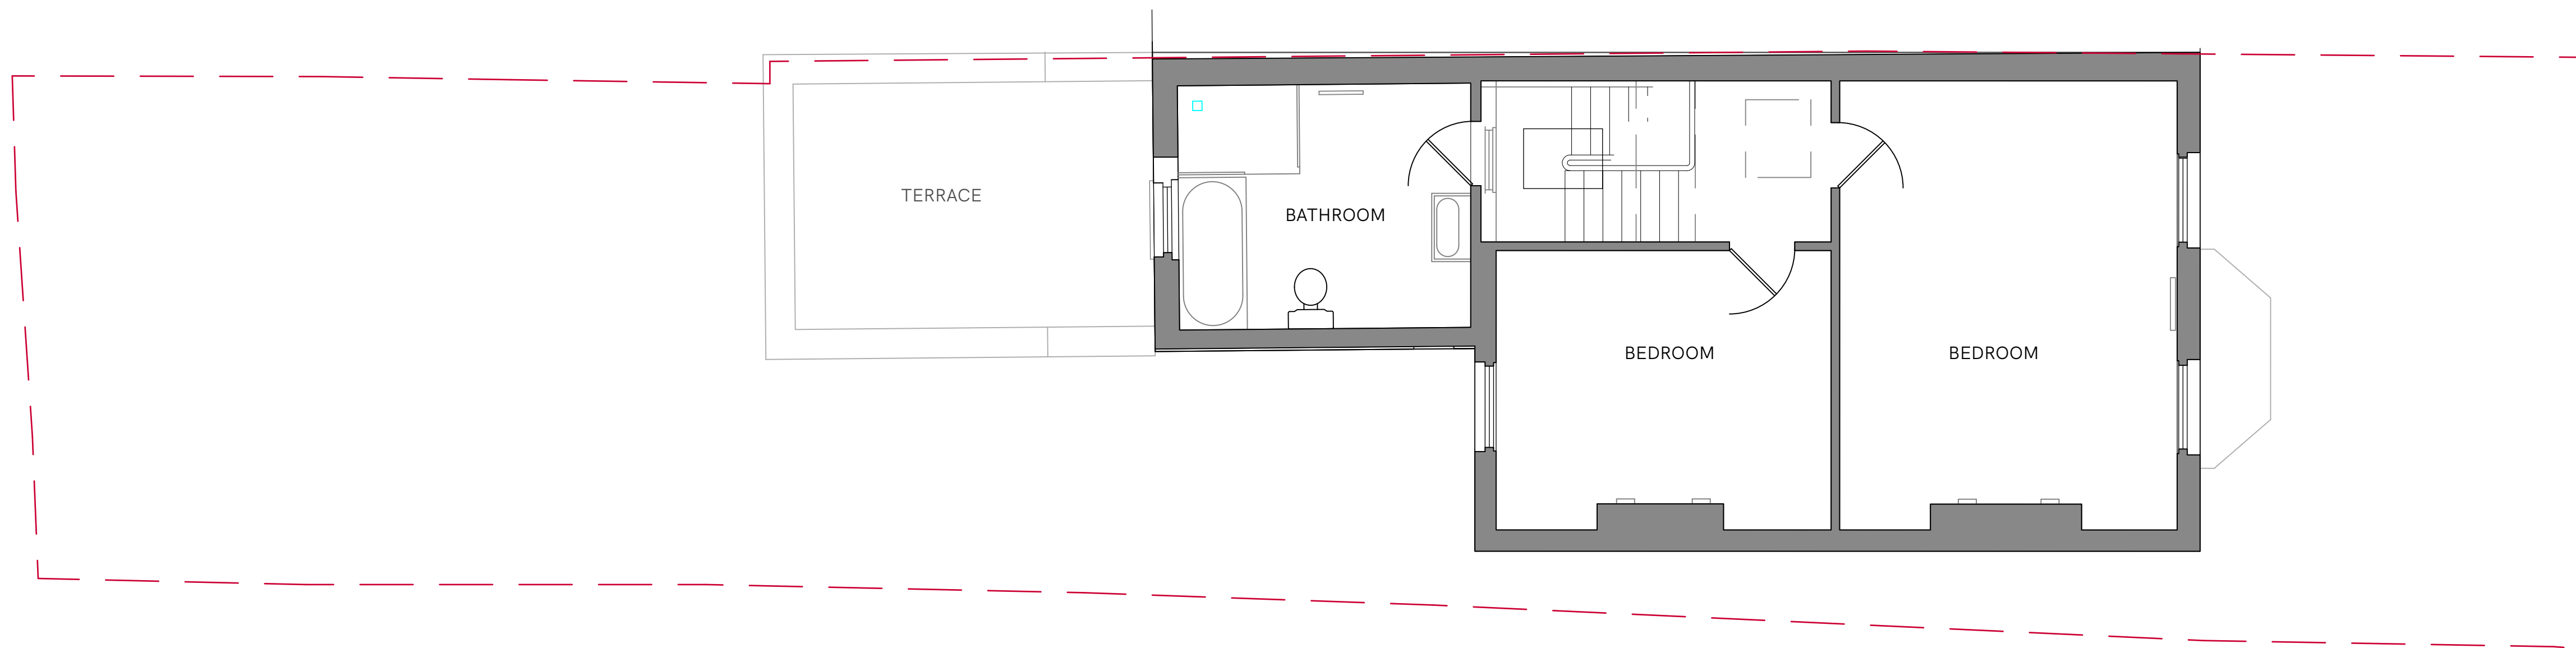

1 **Second Floor Plan**
Scale: 1:50

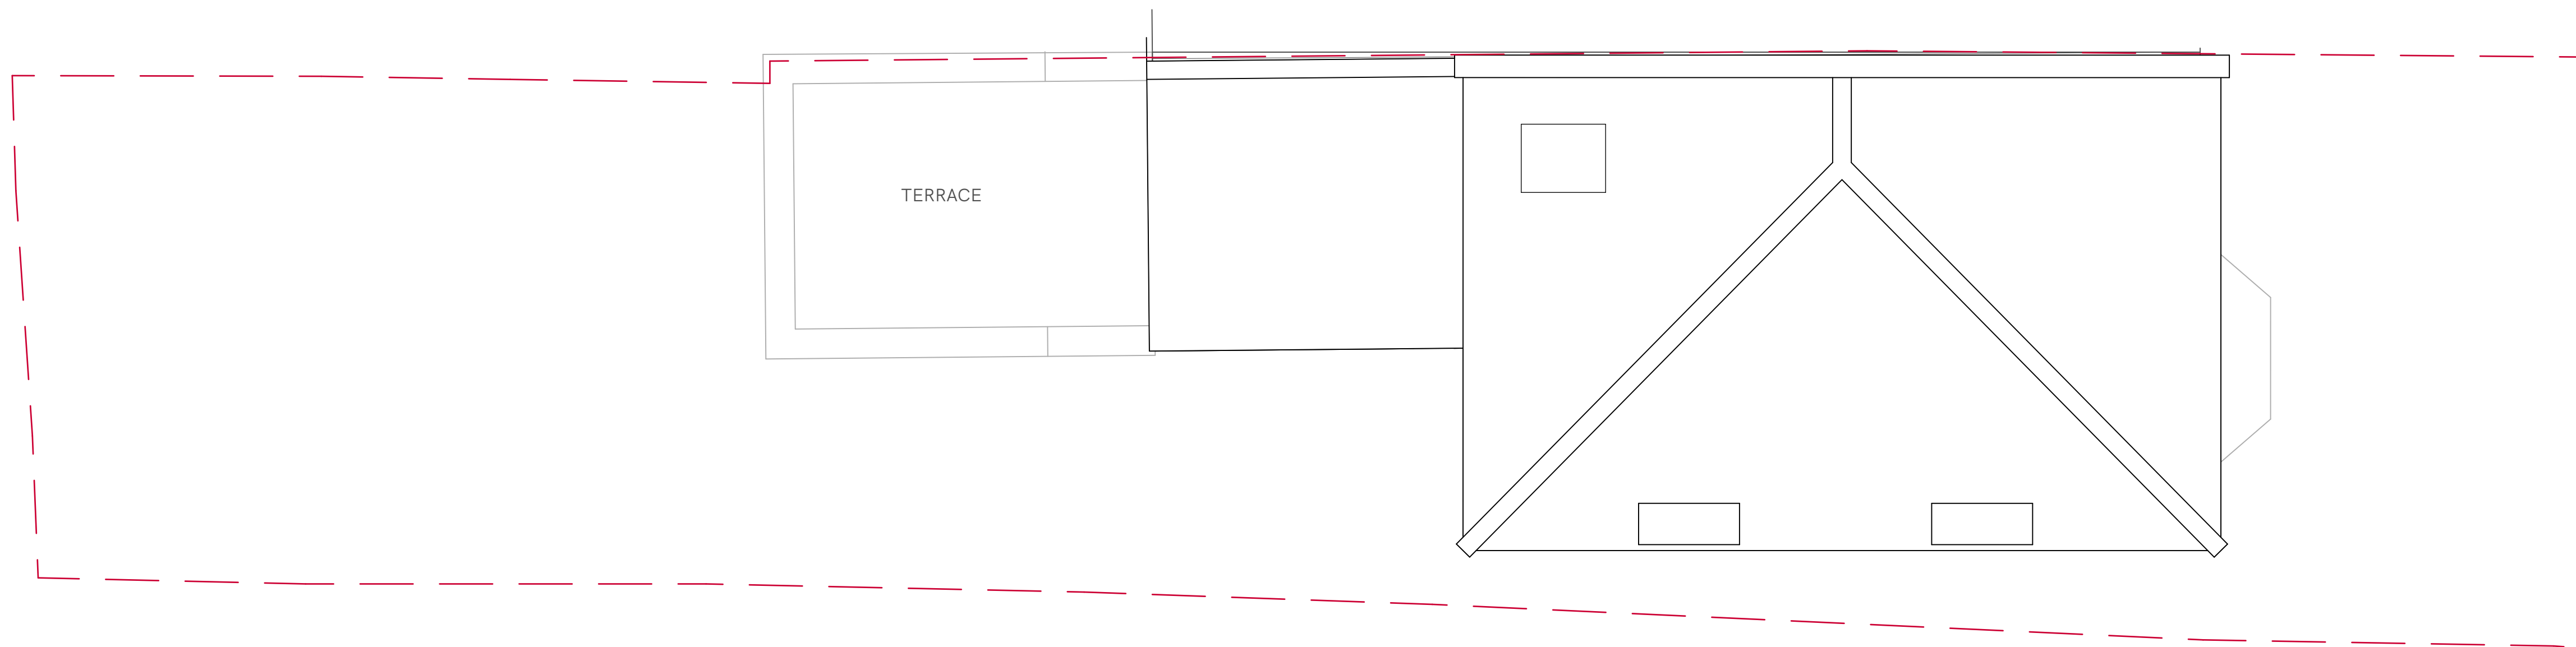

2 **Roof Plan**
Scale: 1:50

Existing Construction

