


1 Ground Floor Plan
Scale: 1:50

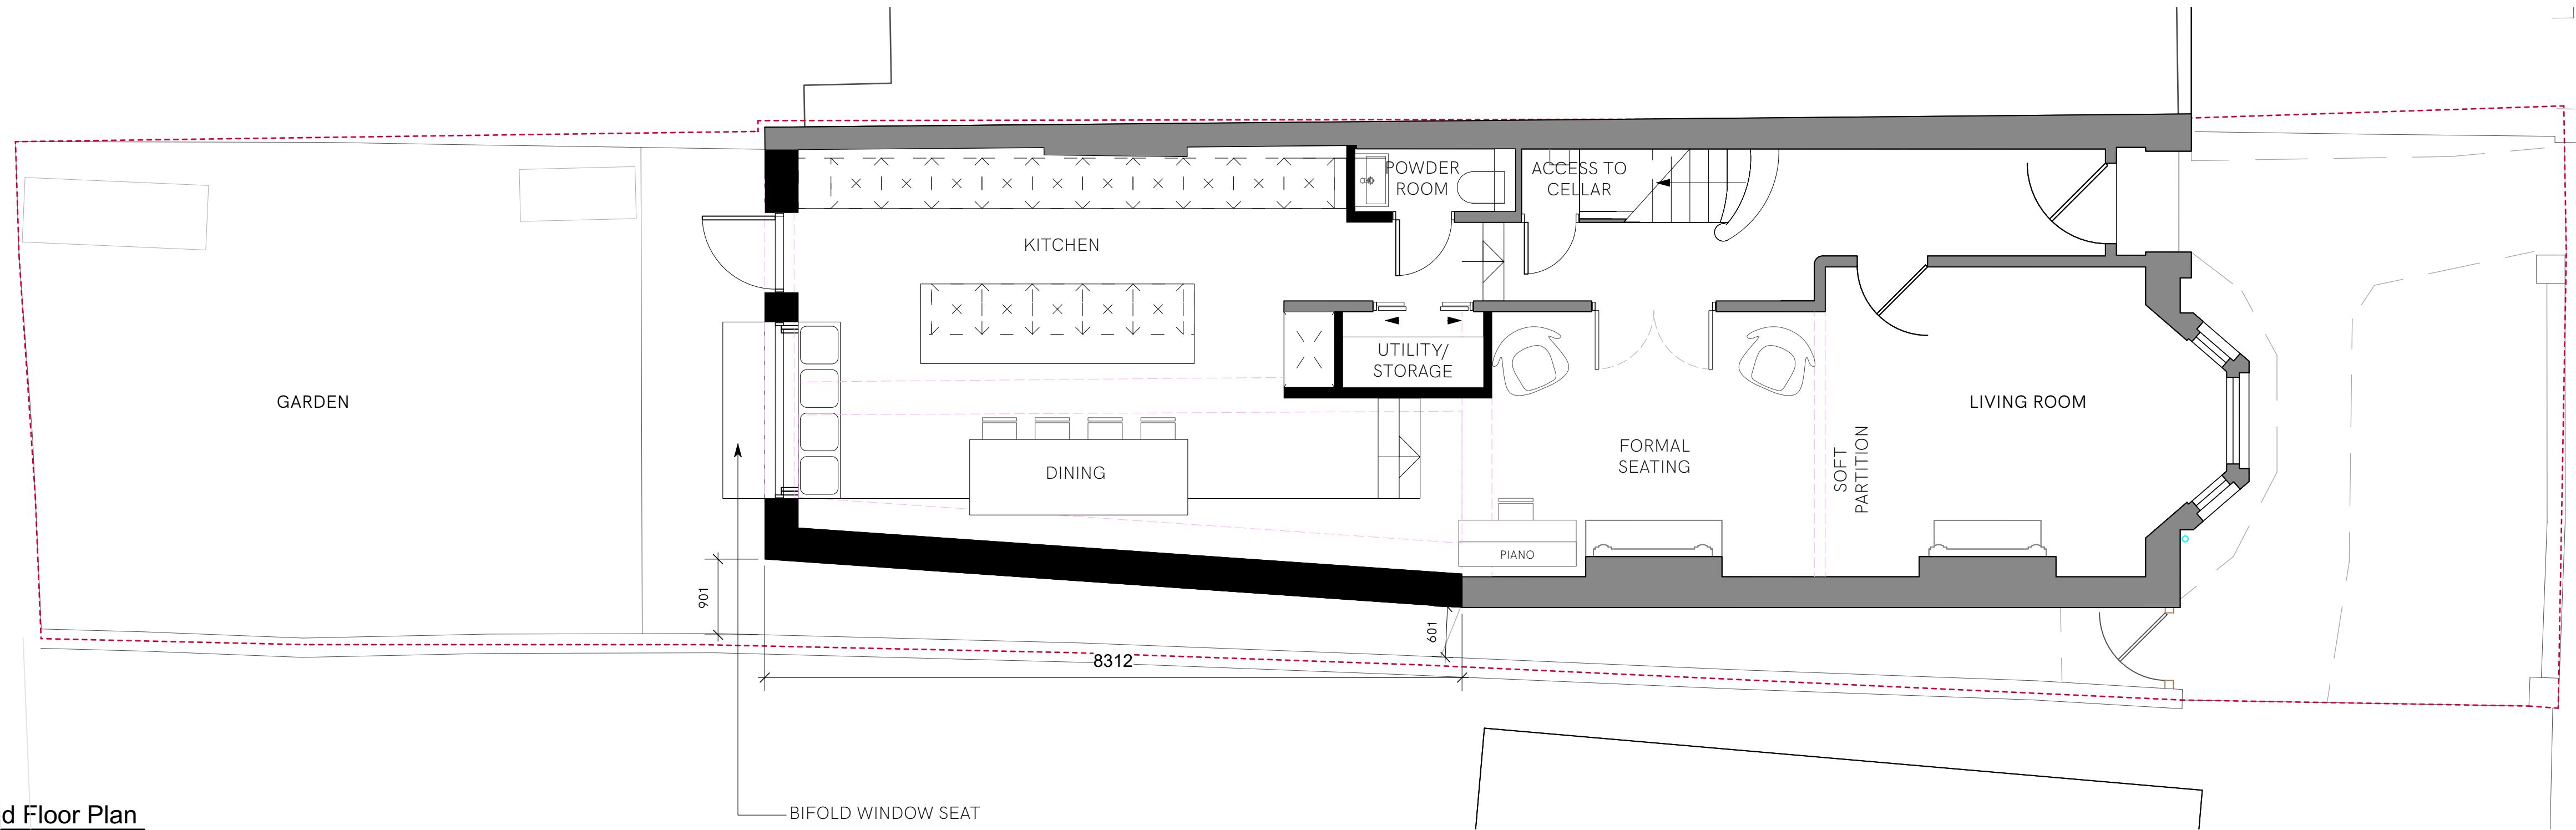

2 First Floor Plan
Scale: 1:50

