



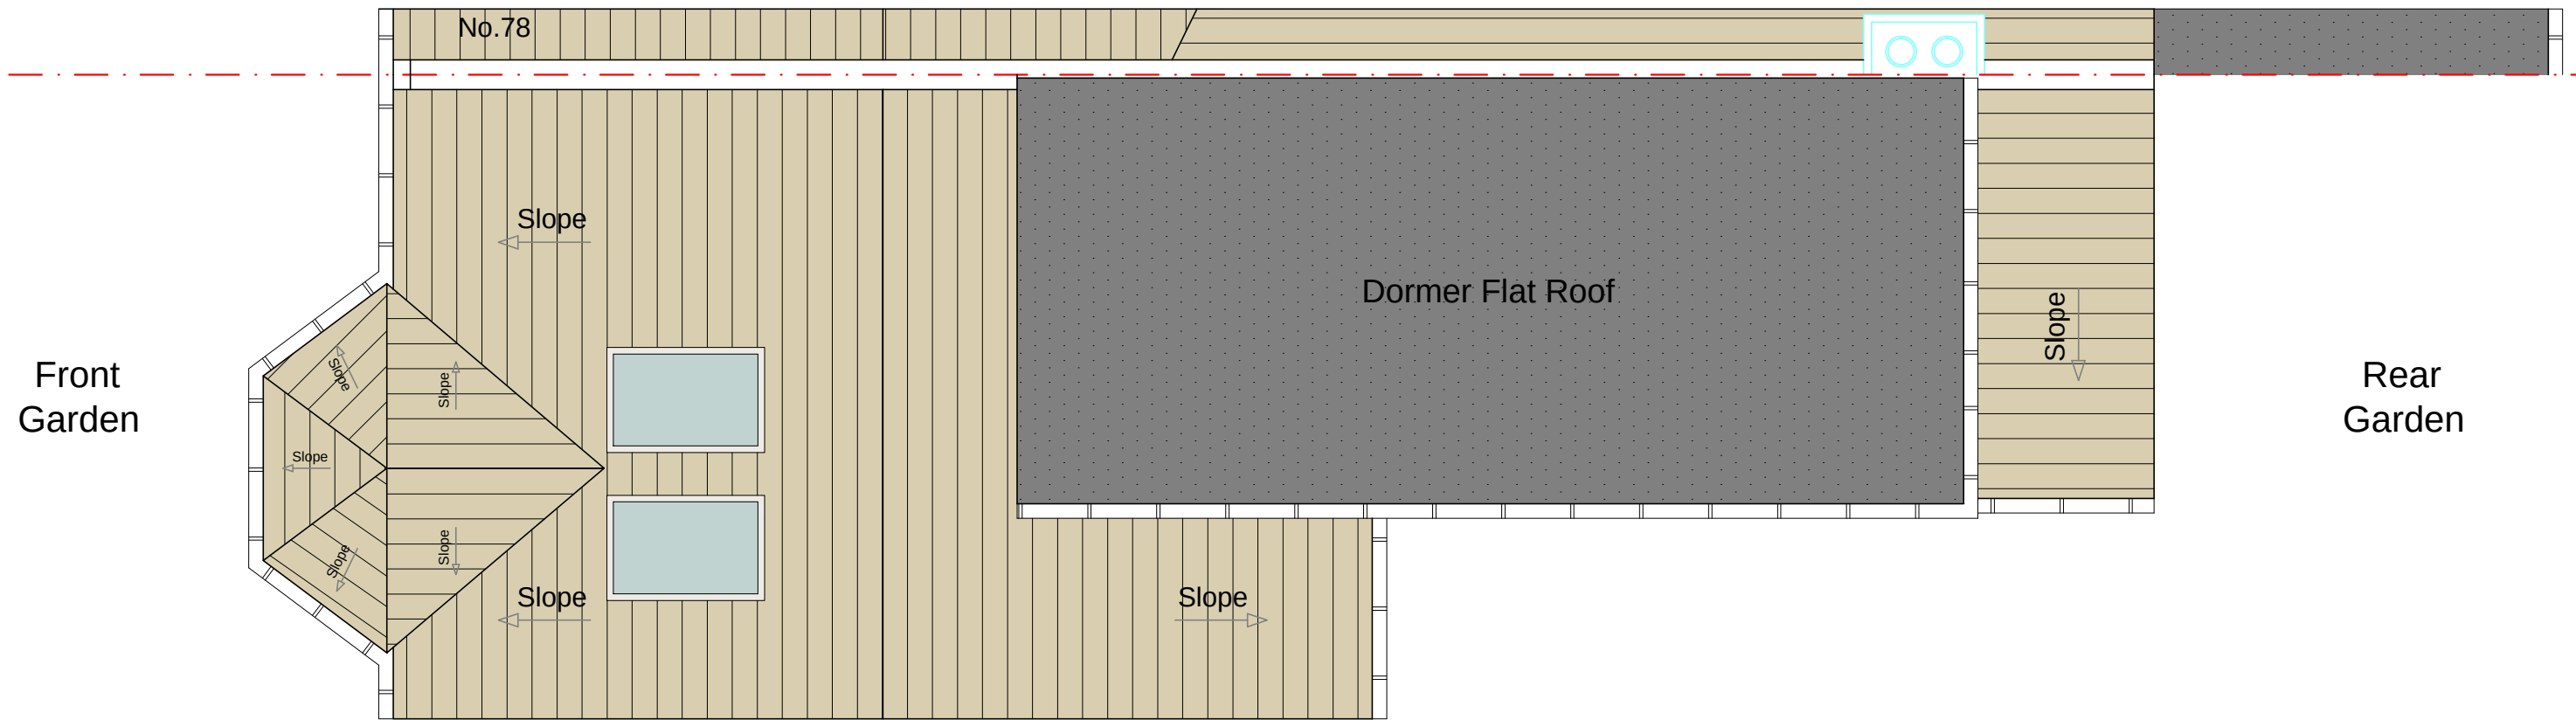

Proposed Roof Plan 1:50

Proposed Roof Plan
Proposed Loft Conversion

SCALE 1:50@A3

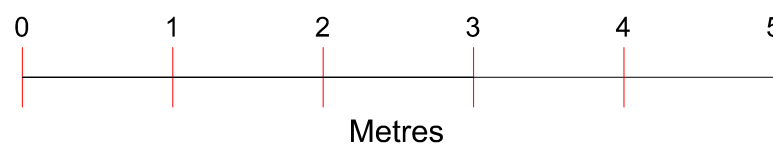

Project : Proposed Loft Conversion
Address : 76 RUTLAND GARDENS
LONDON
N4 1JR

Drawing no : 76_RG_PD_06
Issue :
Date : 10/04/23



A	10.04.23	DA ISSUE	BL
		AMENDMENT	BY