




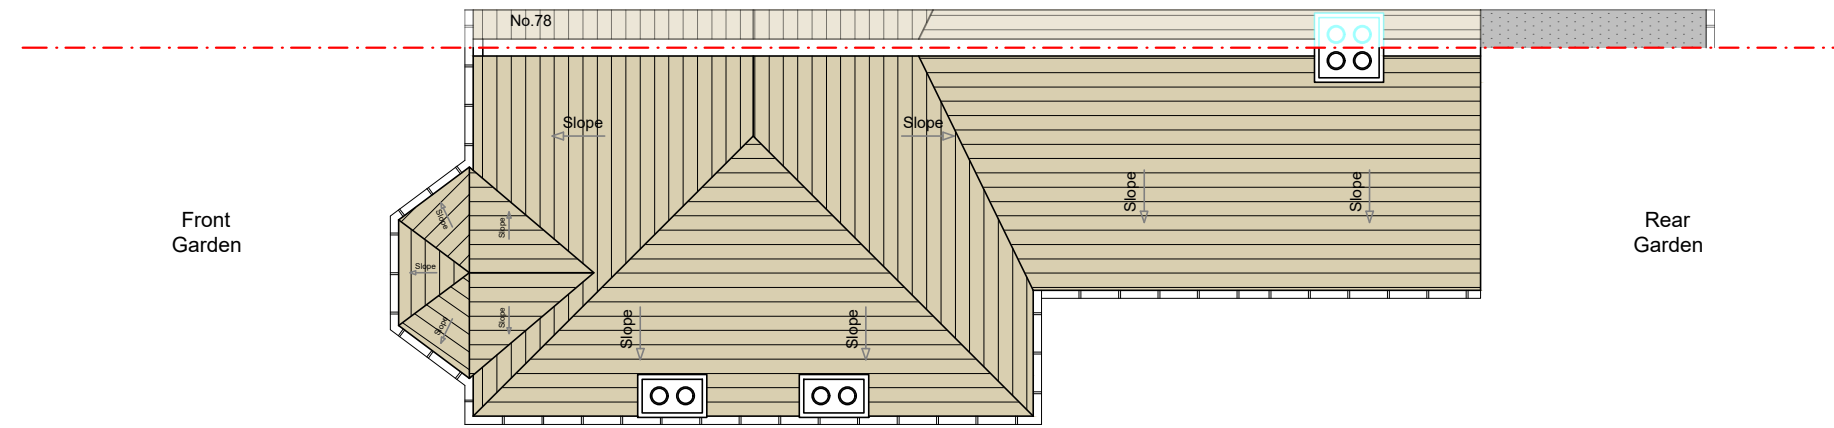

Existing Roof Plan 1:100

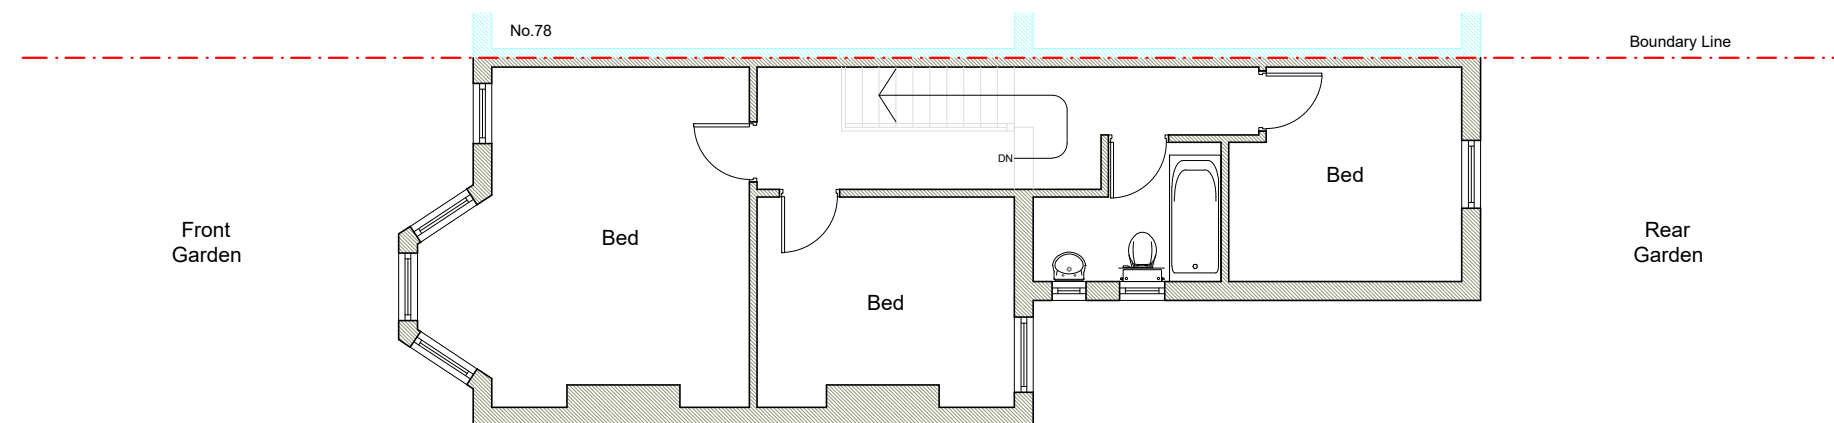


Existing First Floor Plan 1:100

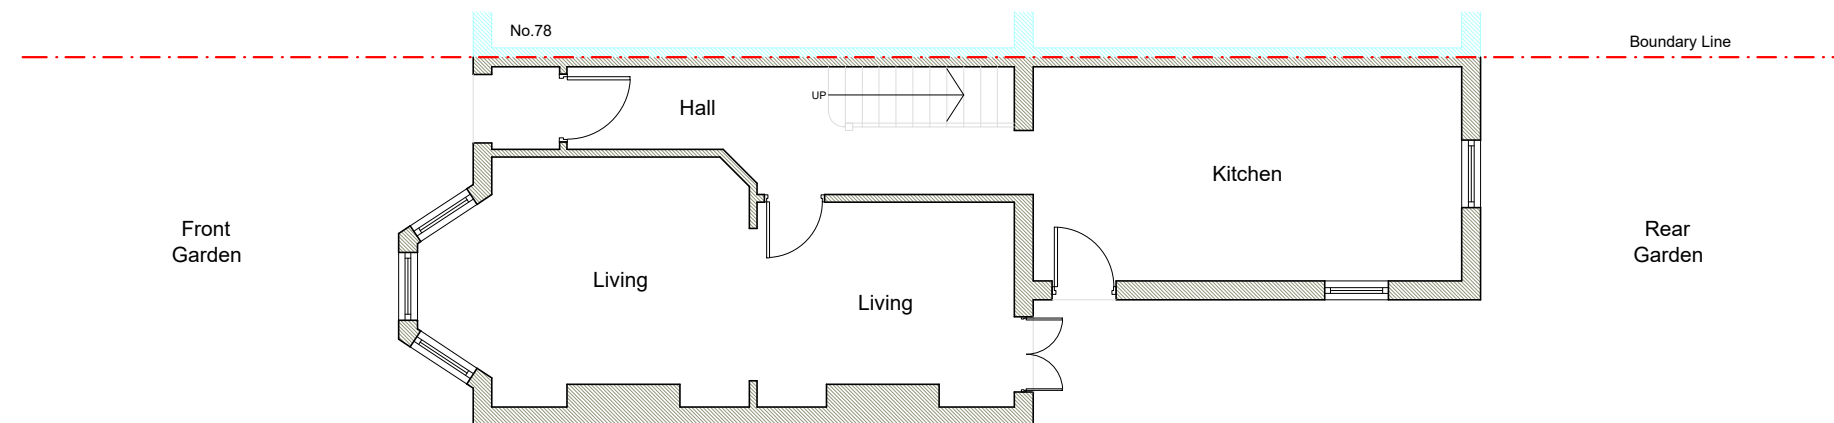

Existing Ground Floor Plan 1:100

Existing Plans
Proposed Wrap Round Extension

SCALE 1:100@A3

 

Project : Proposed Wrap Round Extension
Address : 76 RUTLAND GARDENS
LONDON
N4 1JR

Drawing no : 76_RG_PA_01
Issue :
Date : 30/03/23



A	30.03.23	DA ISSUE	BL
		AMENDMENT	BY