





Existing
Front Elevation 1:100



Existing
Side Elevation (1):100

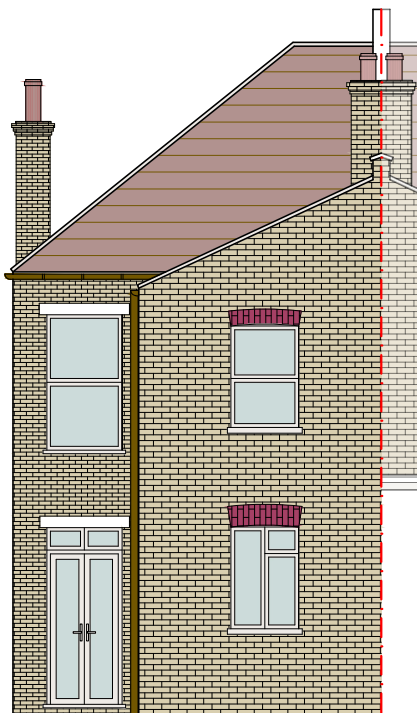


Existing
Rear Elevation 1:100

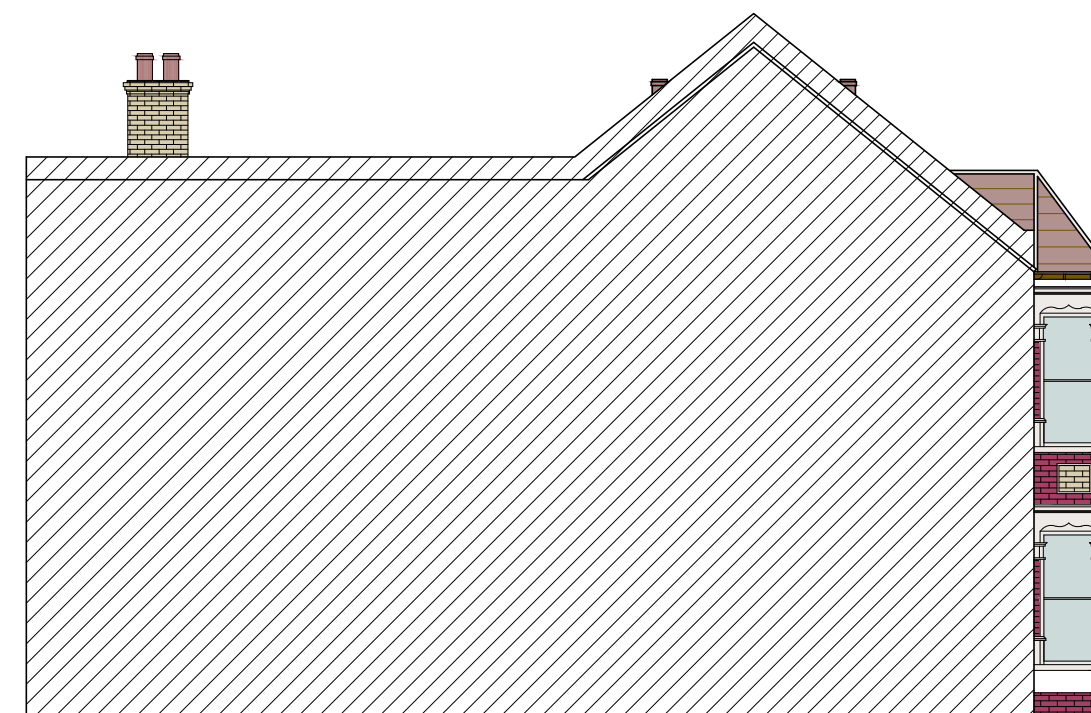

Existing
Flank Elevation (2):100

Existing Elevations
Proposed Wrap Round Extension

SCALE 1:100@A3

 

Project : Proposed Wrap Round Extension
Address : 76 RUTLAND GARDENS
LONDON
N4 1JR

Drawing no : 76_RG_PA_02
Issue :
Date : 30/03/23