




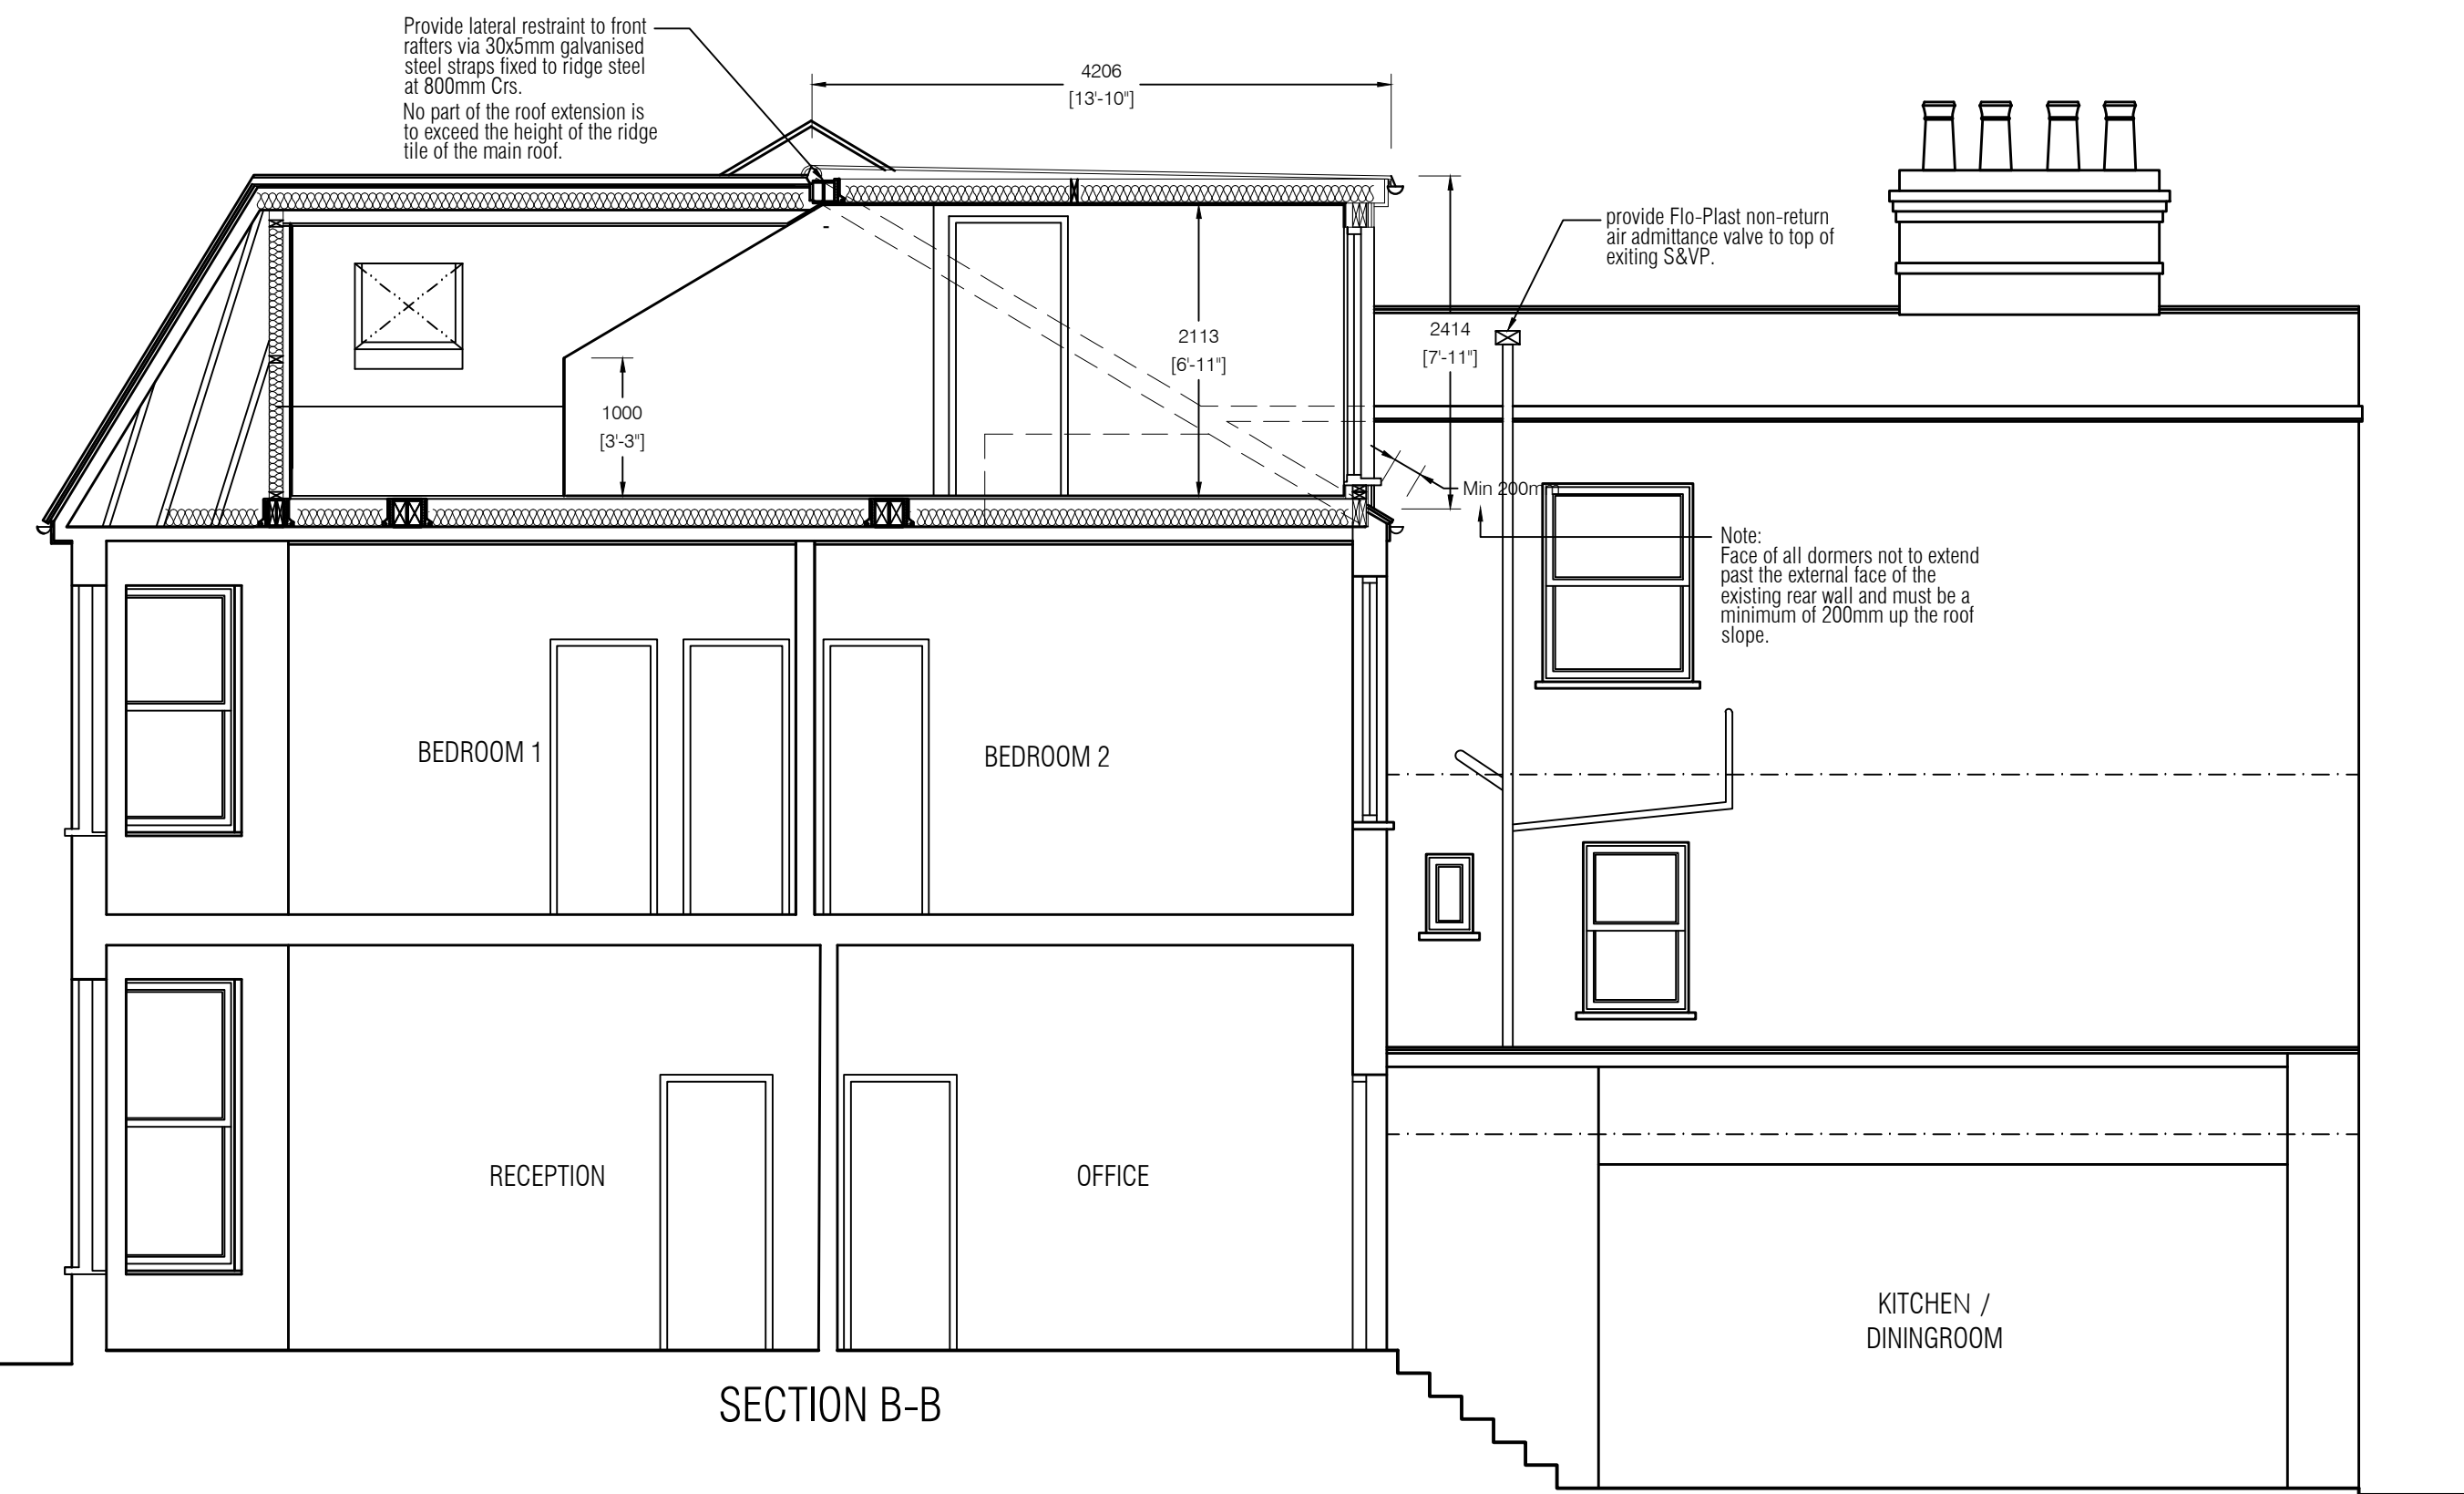


SECTION B-B

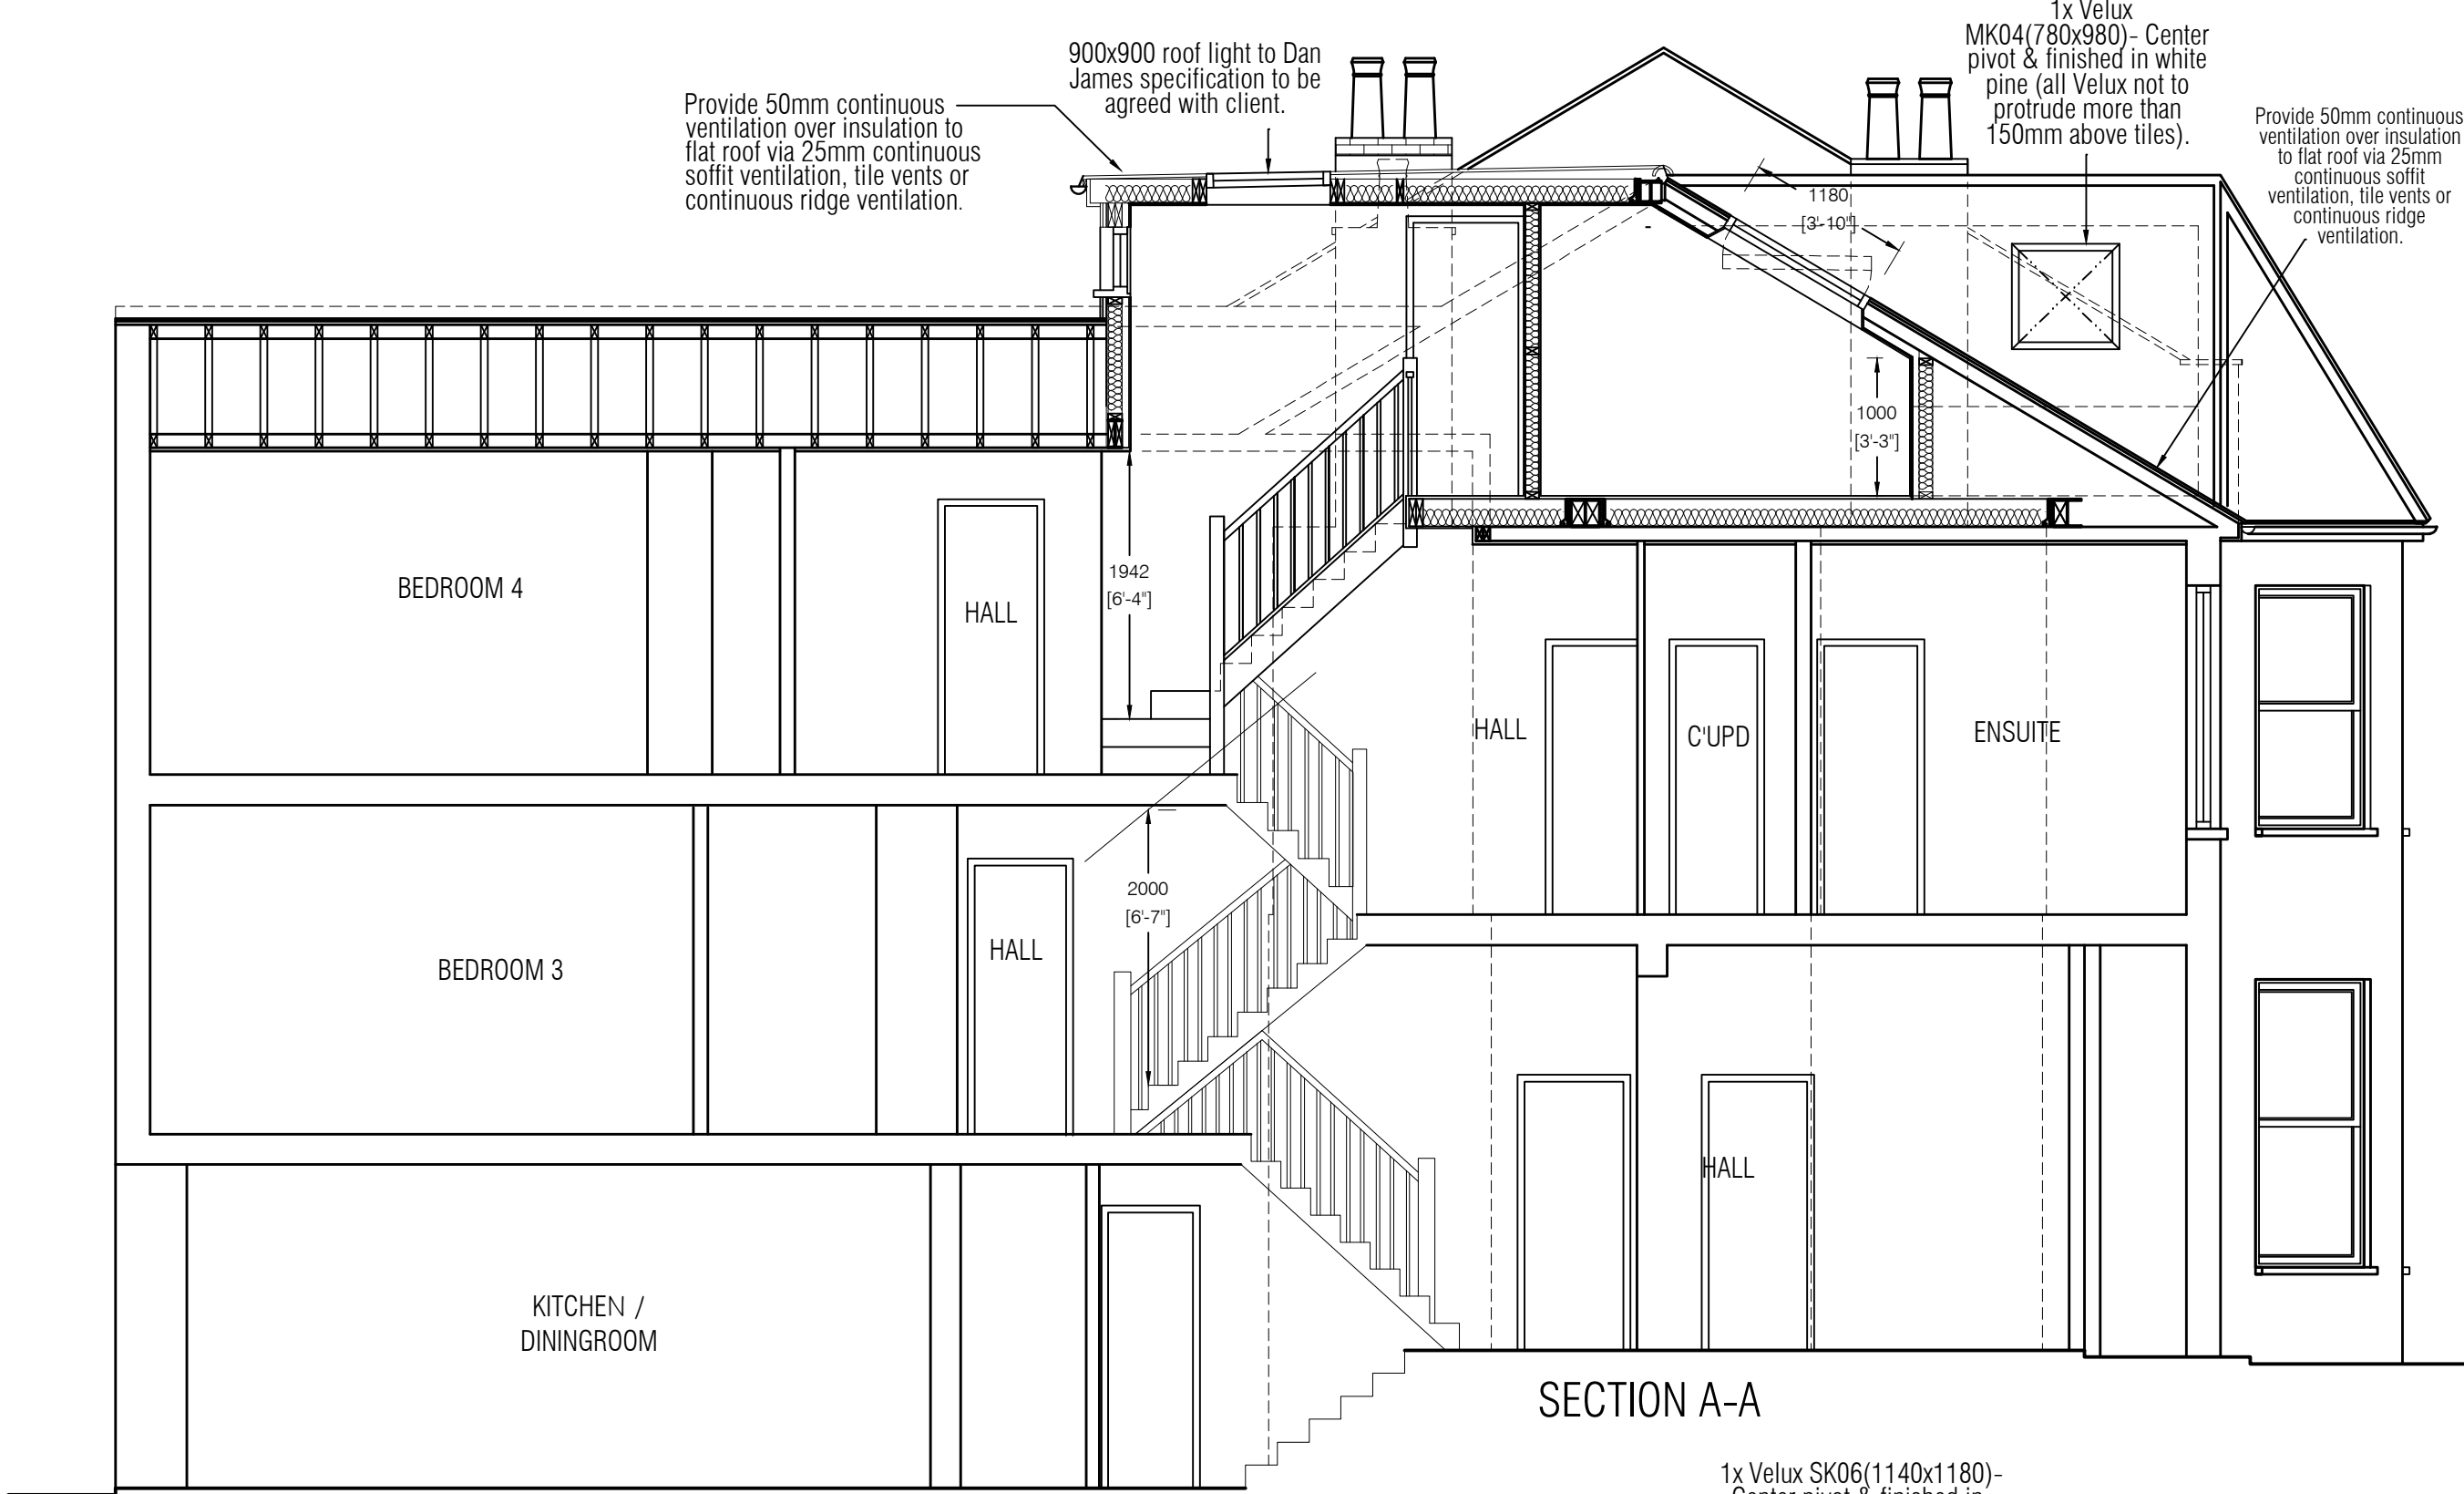


SECTION A-A

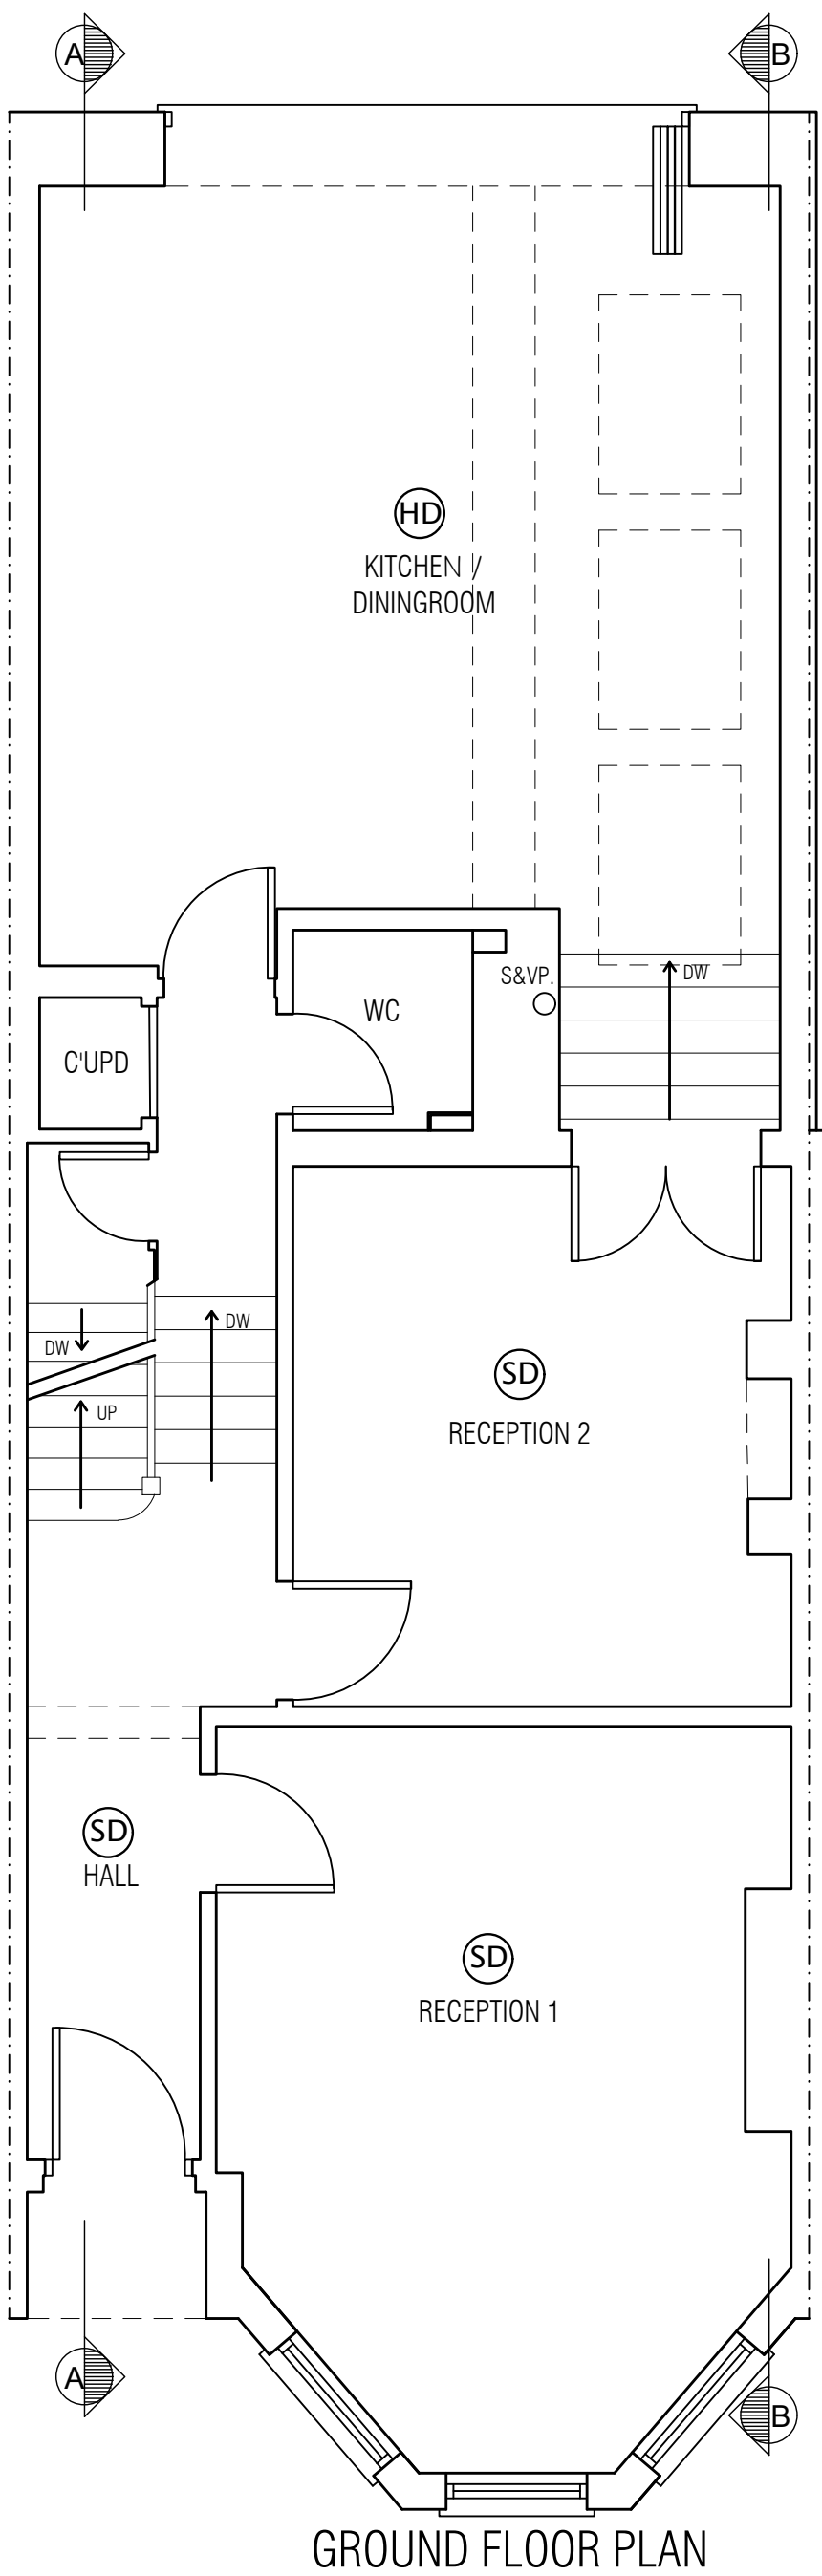


GROUND FLOOR PLAN

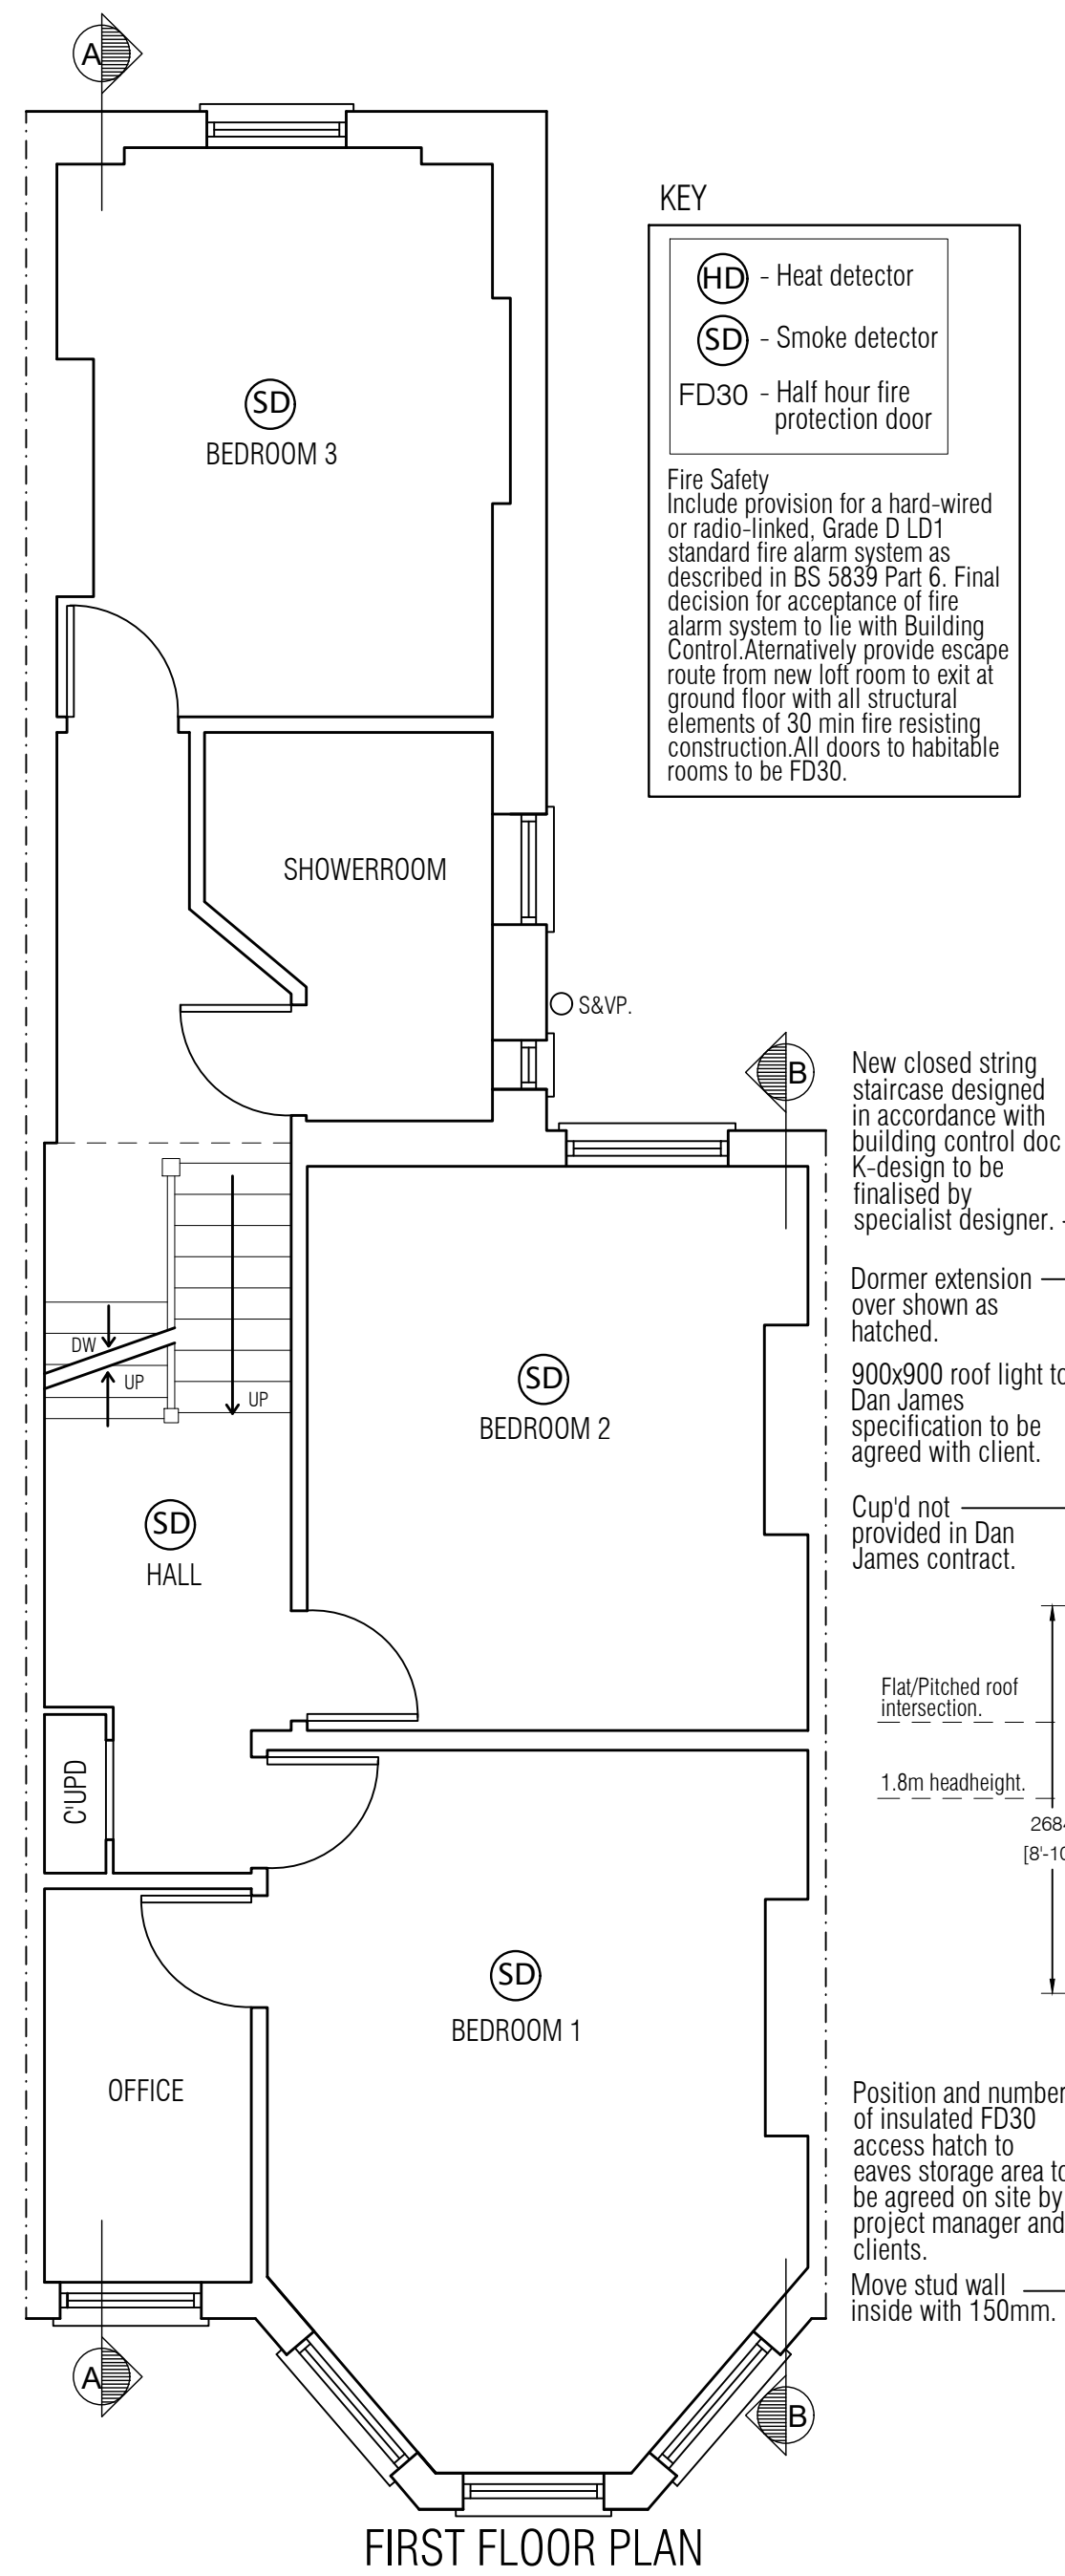


FIRST FLOOR PLAN

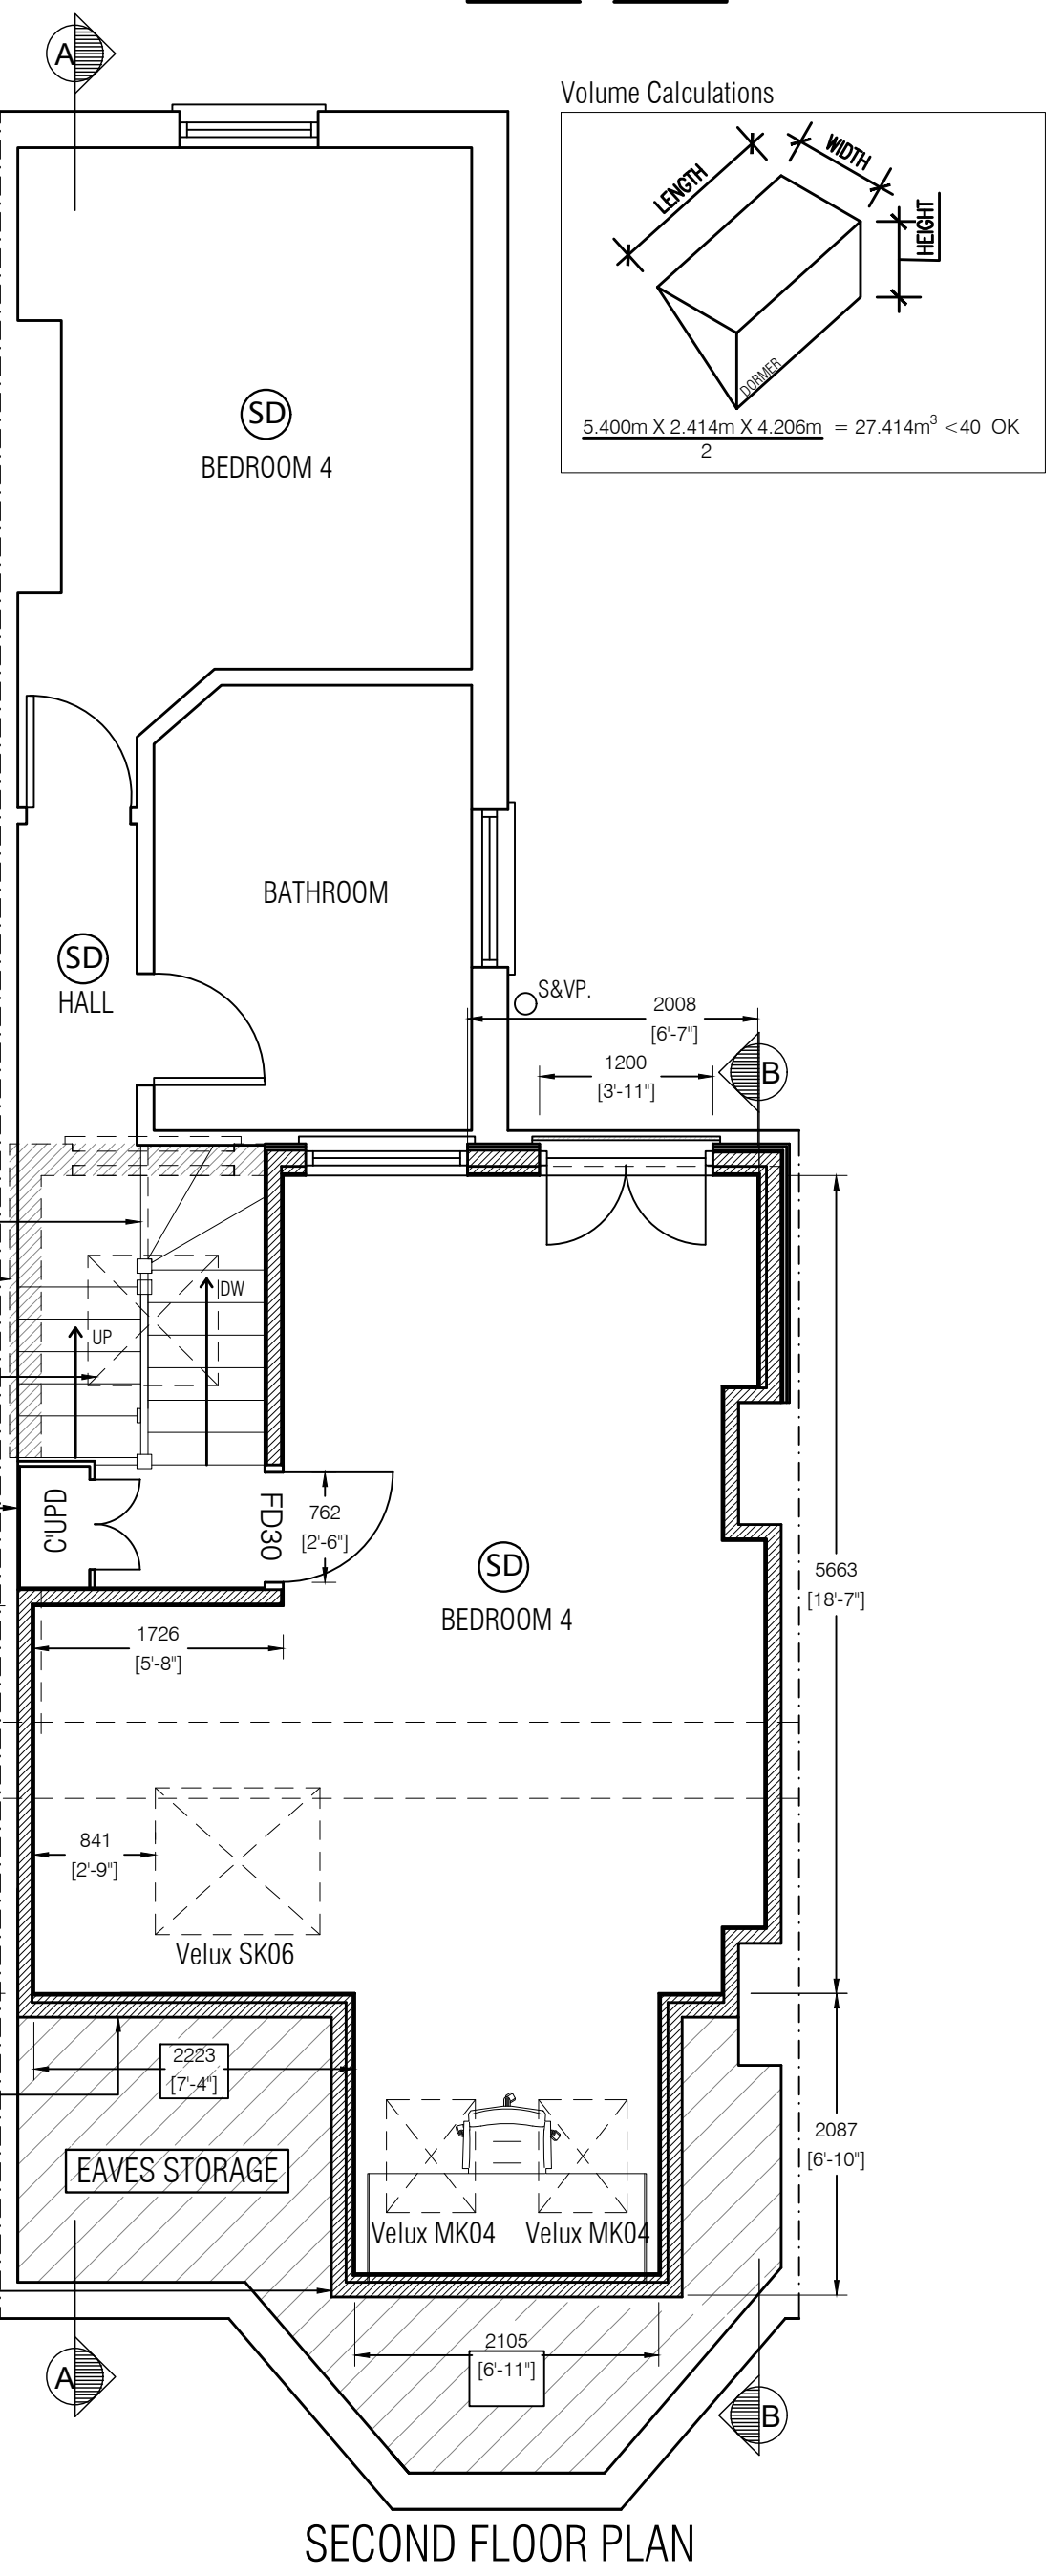

SECOND FLOOR PLAN

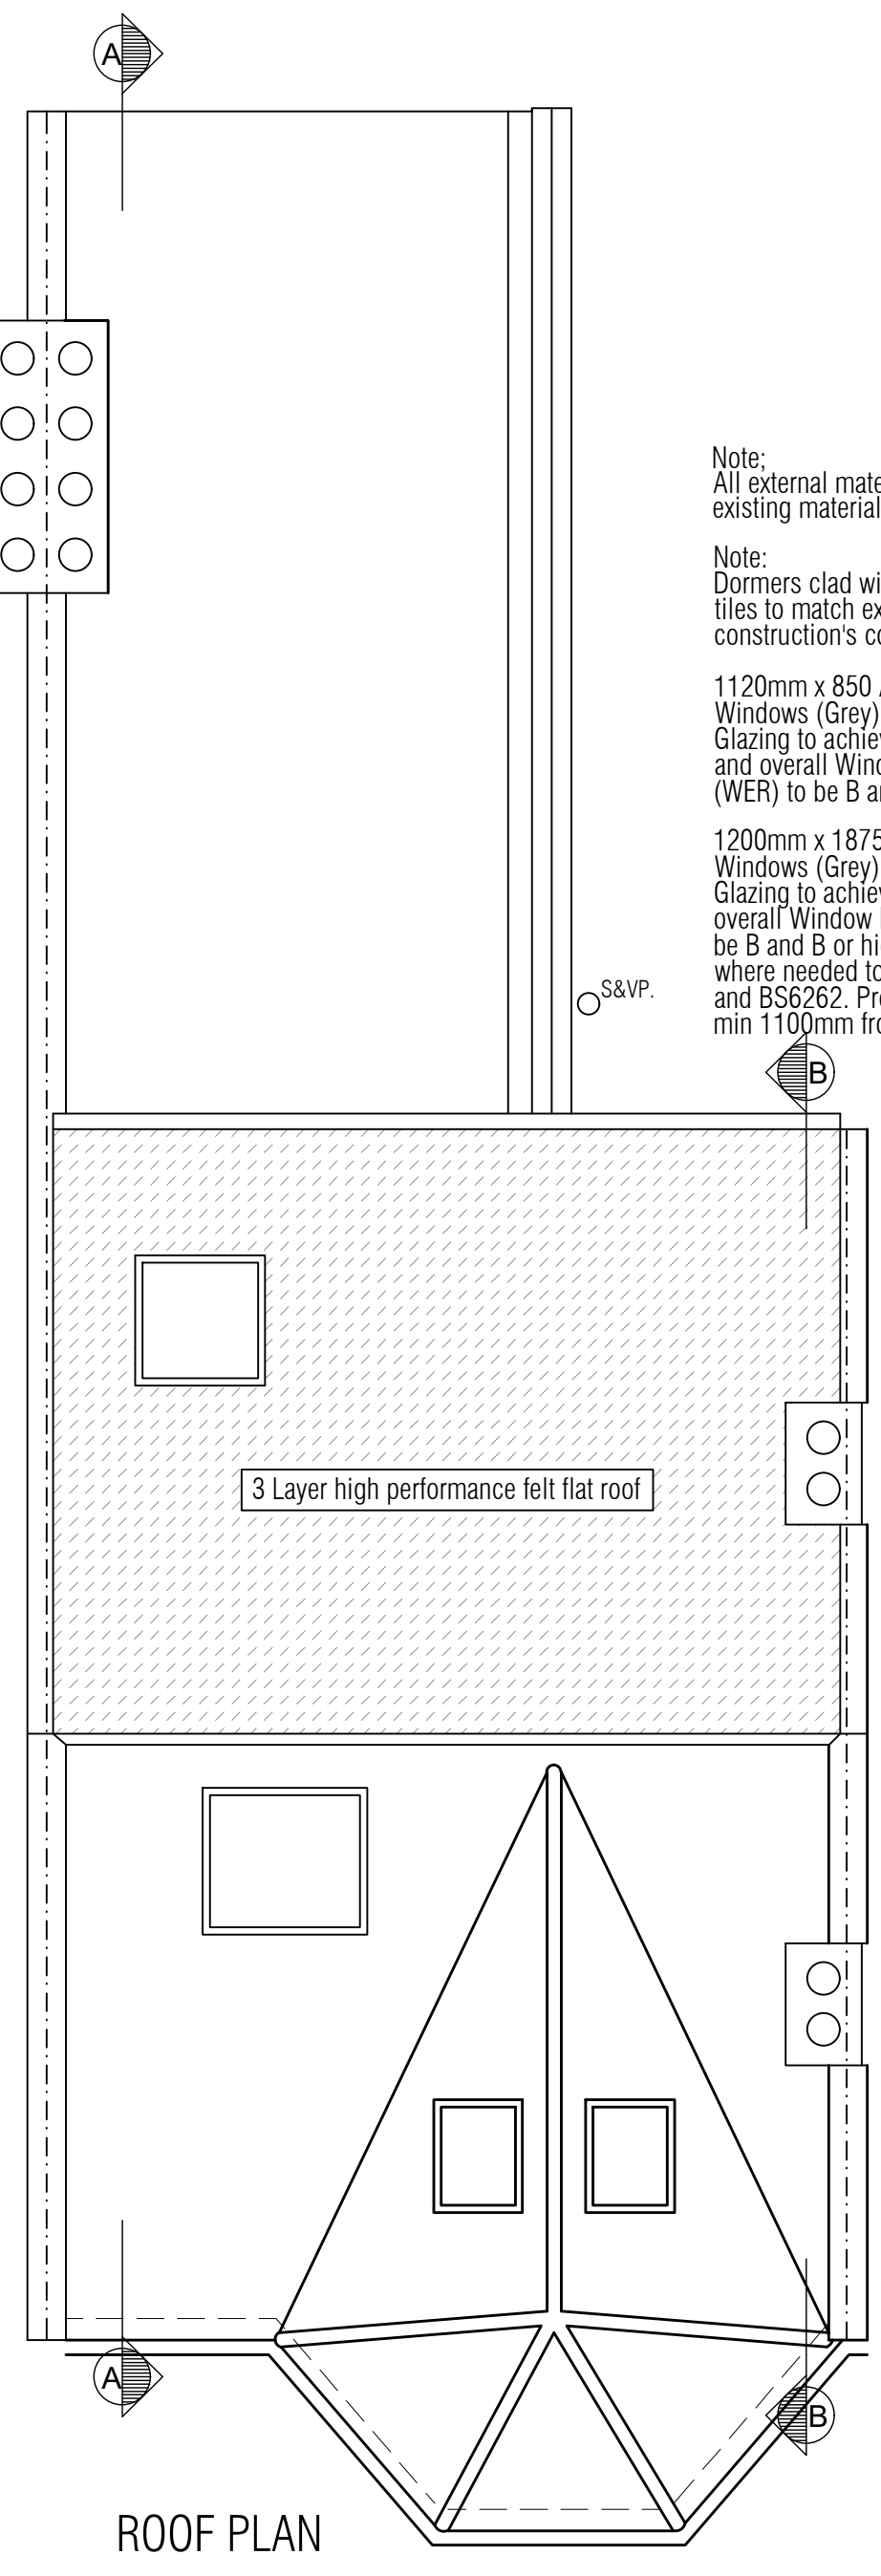


ROOF PLAN

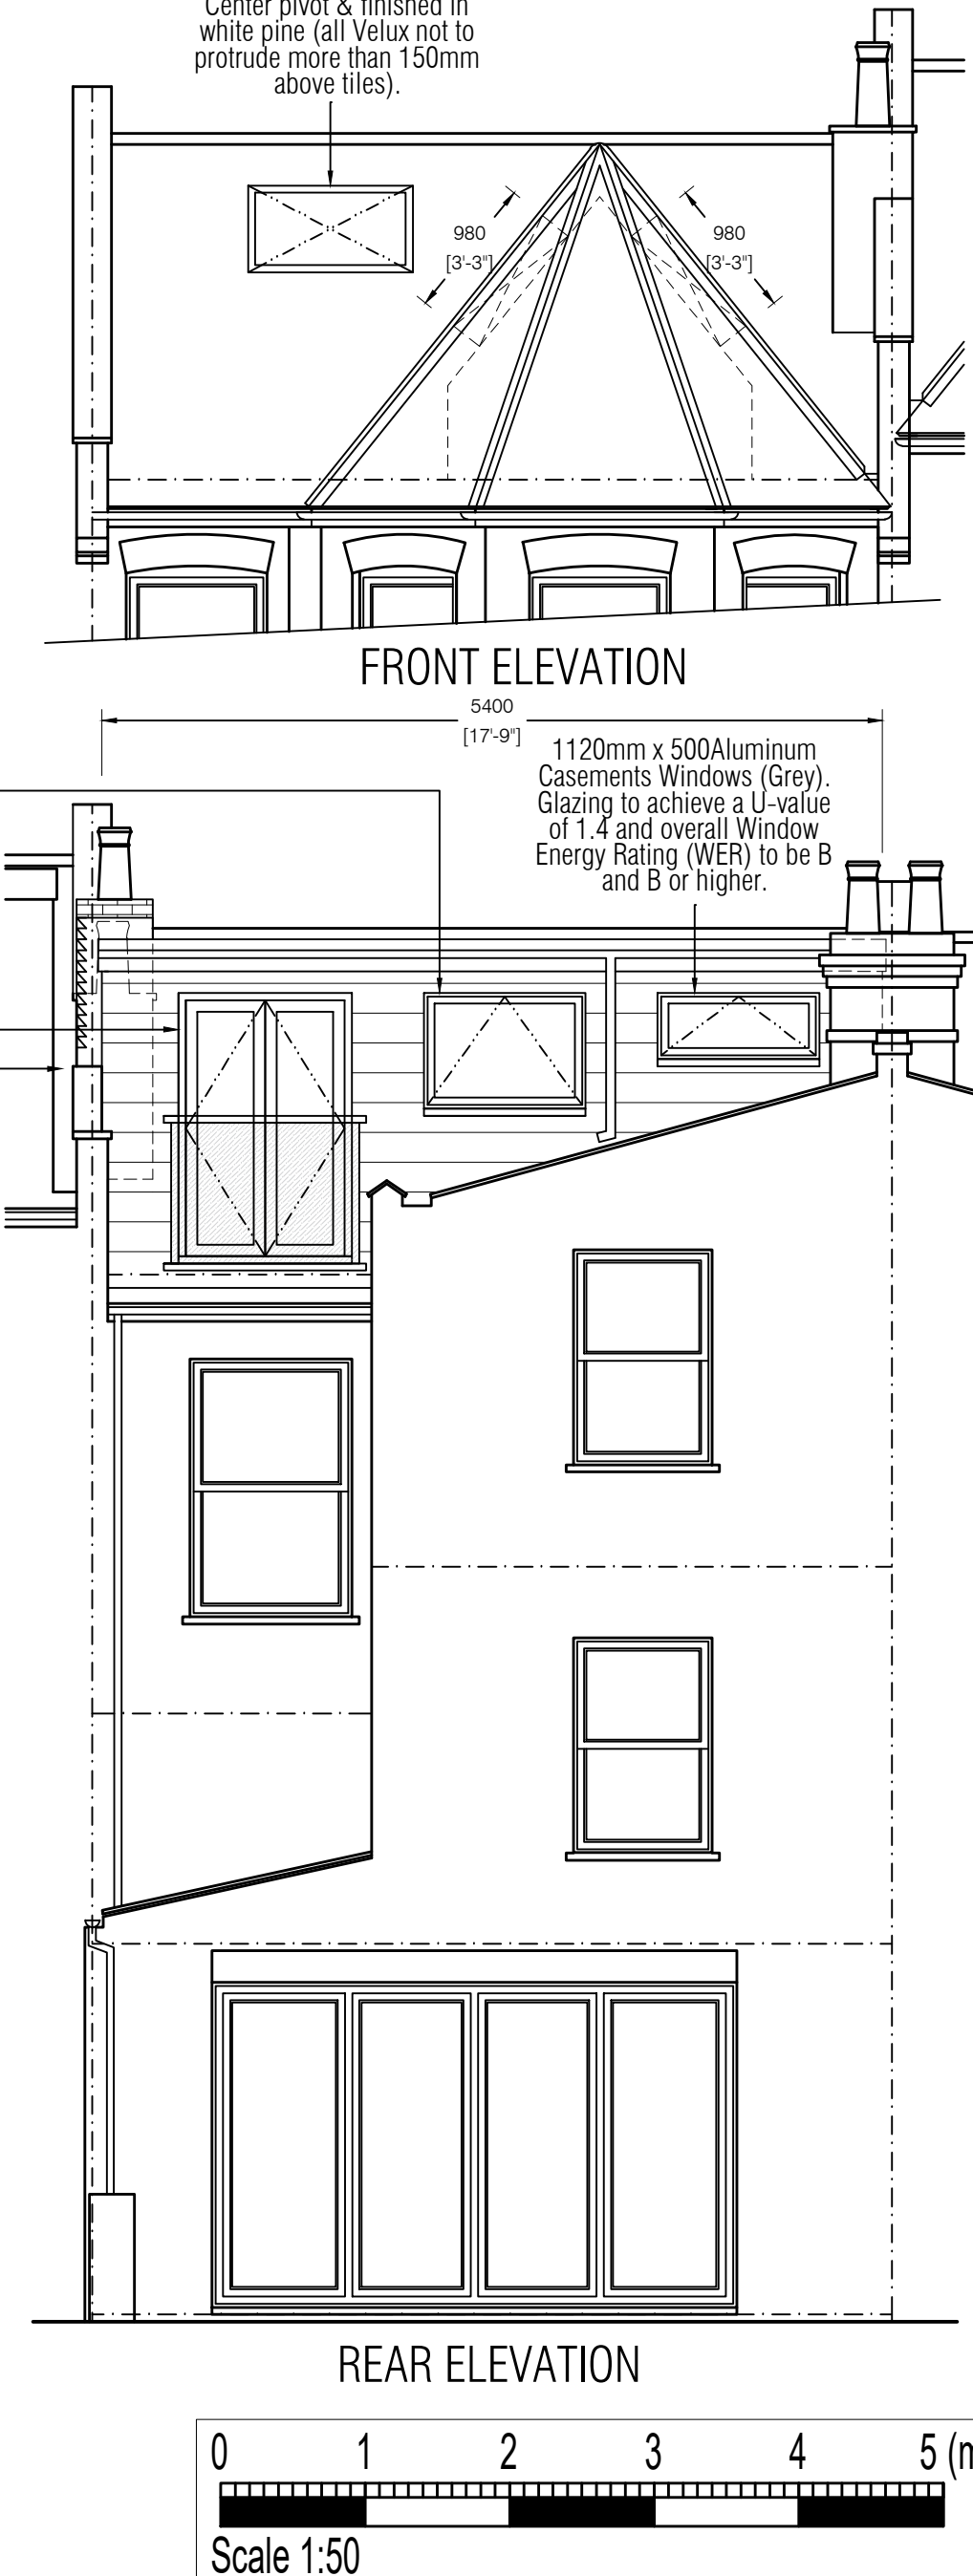

FRONT ELEVATION

REAR ELEVATION

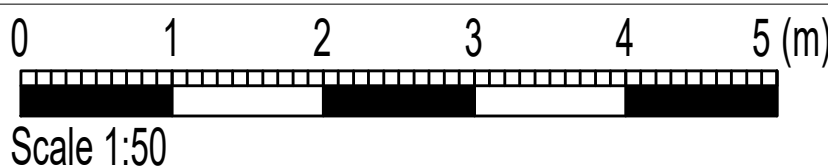

1. THE COPYRIGHT OF THIS DRAWING IS VESTED IN EXPANSE PARTNERSHIP LTD AND IT MAY NOT BE REPRODUCED IN WHOLE OR PART OR USED FOR THE MANUFACTURE OF ANY ARTICLE WITHOUT THE EXPRESS PERMISSION OF THE COPYRIGHT HOLDERS.

2. ALL WORKMANSHIP AND MATERIALS, SERVICE INSTALLATIONS AND DEMOLITIONS TO COMPLY WITH THE LATEST RELEVANT BUILDING REGULATIONS, BRITISH STANDARDS, CODE OF PRACTICE AND IEE REGULATIONS. ALL DIMENSIONS AND LEVELS MUST BE CHECKED AND VERIFIED ON SITE PRIOR TO ORDERING, MANUFACTURING AND CONSTRUCTION. ALL DISCREPANCIES TO THE ARCHITECT'S DRAWINGS ARE TO BE BROUGHT TO THE ATTENTION OF EXPANSE PARTNERSHIP LTD.

3. THIS DRAWING IS TO BE READ IN CONJUNCTION WITH ALL RELEVANT EXPANSE PARTNERSHIP LTD DESIGNS DRAWINGS AND SPECIFICATIONS.



CLIENT	Mr Tim Garrood 26 Duckett Road London, N4 1BN.		
ARCHITECT	75 Shooters drive Nazing Waltham abbey EN9 2QB		
SITE	26 Duckett Road London, N4 1BN.		
TITLE Proposed Plans, Elevations and Sections.			
DRAWING NUMBER	DATE		
100	08/02/2023		
PROJECT NUMBER	SCALE		
332	1:50		
DRAWN BY: SF	CHECKED BY: RPW		
REVISION			
DATE		BY	
A	Structures Added	18/04/2023	SF
B	COL application	26/06/2023	SF