



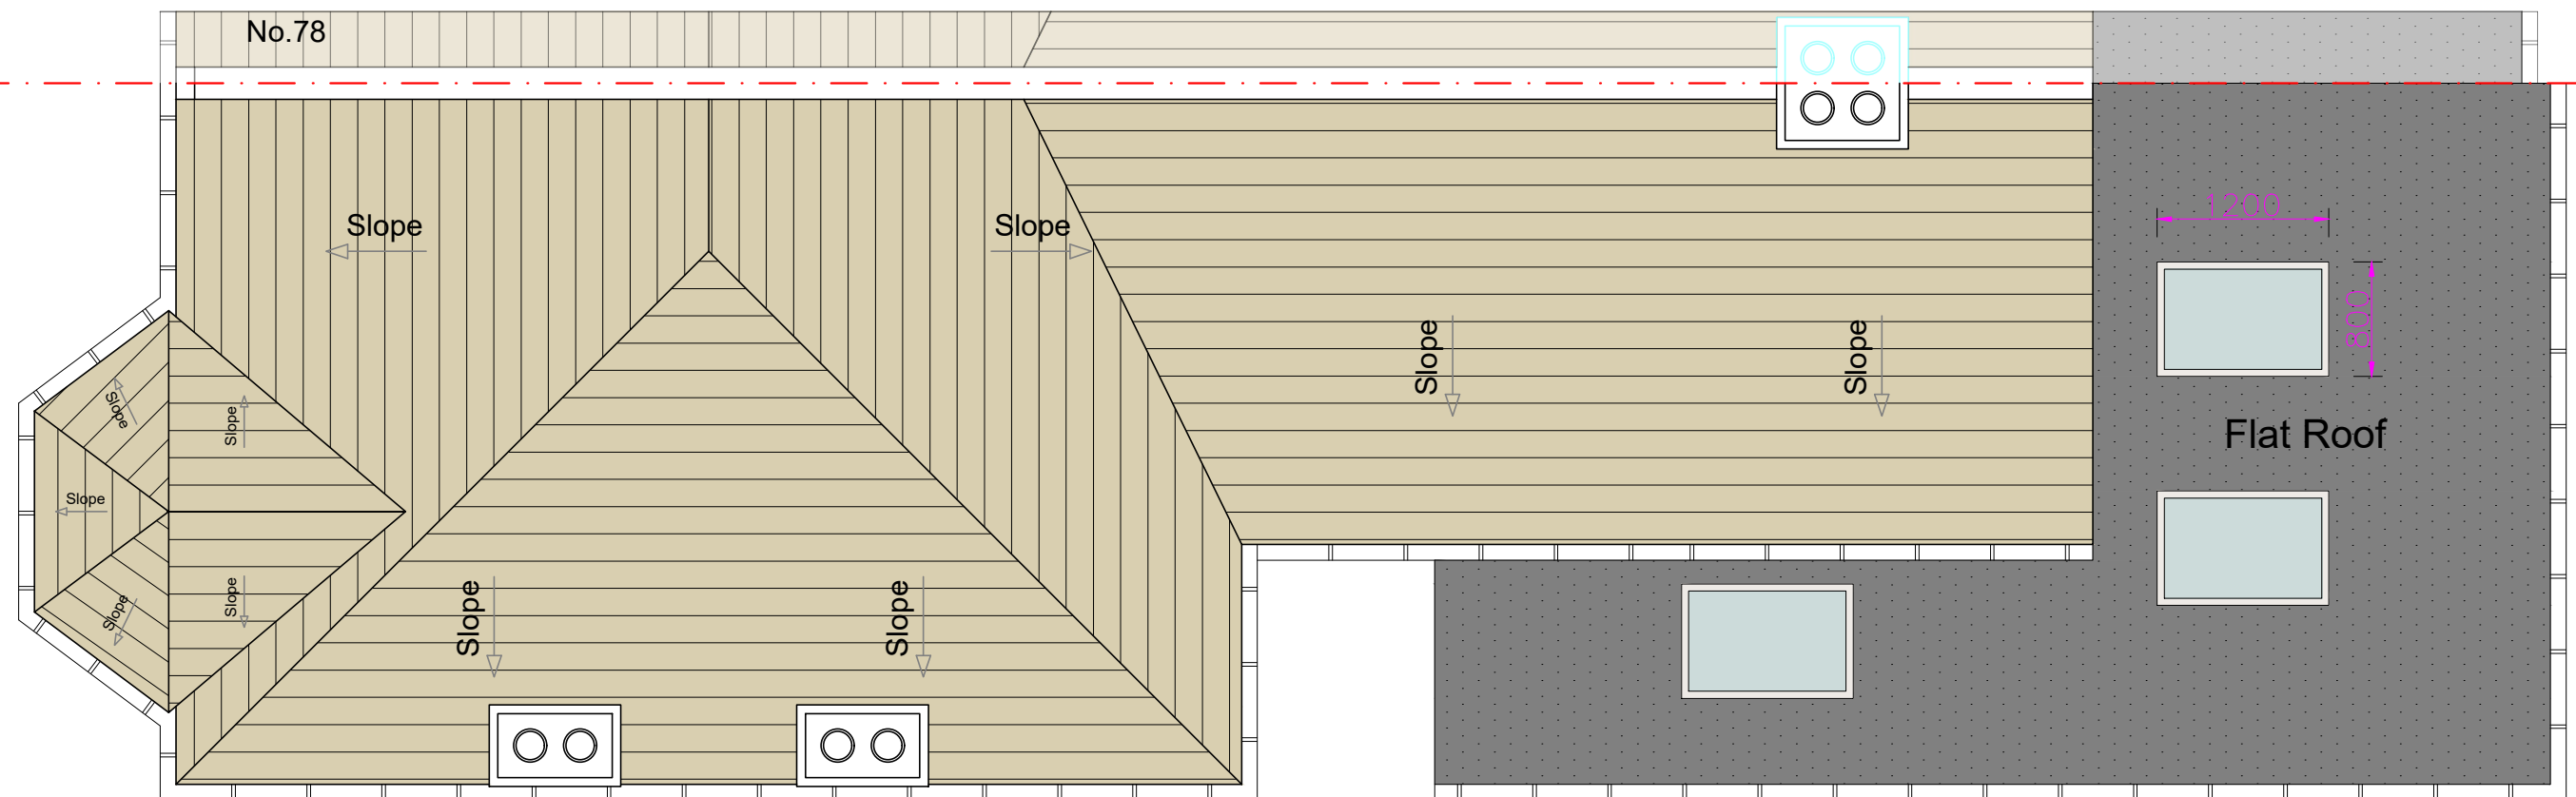

Proposed Roof Plan 1:50

Proposed Roof Plan
Proposed Wrap Round Extension

SCALE 1:50@A3

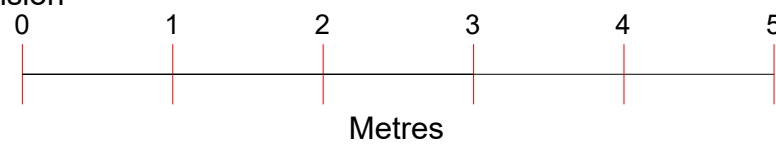

Project : Proposed Wrap Round Extension
Address : 76 RUTLAND GARDENS
LONDON
N4 1JR

Drawing no : 76_RG_PA_05
Issue :
Date : 30/03/23



A	30.03.23	DA ISSUE	BL
		AMENDMENT	BY