





Front Elevation 1:100
(No Change Proposed)



Proposed
Side Elevation (1):100

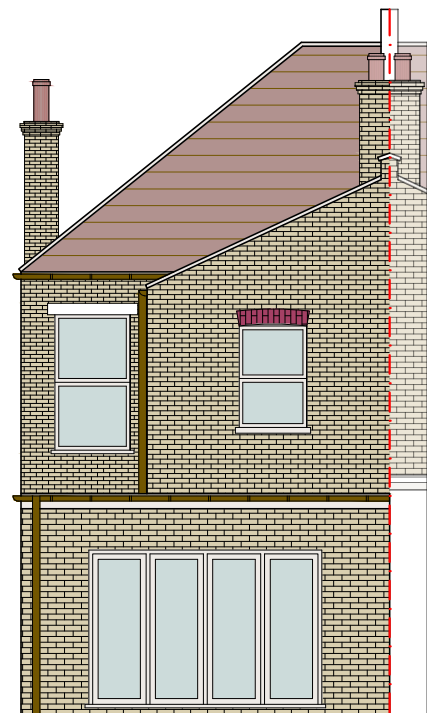


Proposed
Rear Elevation 1:100

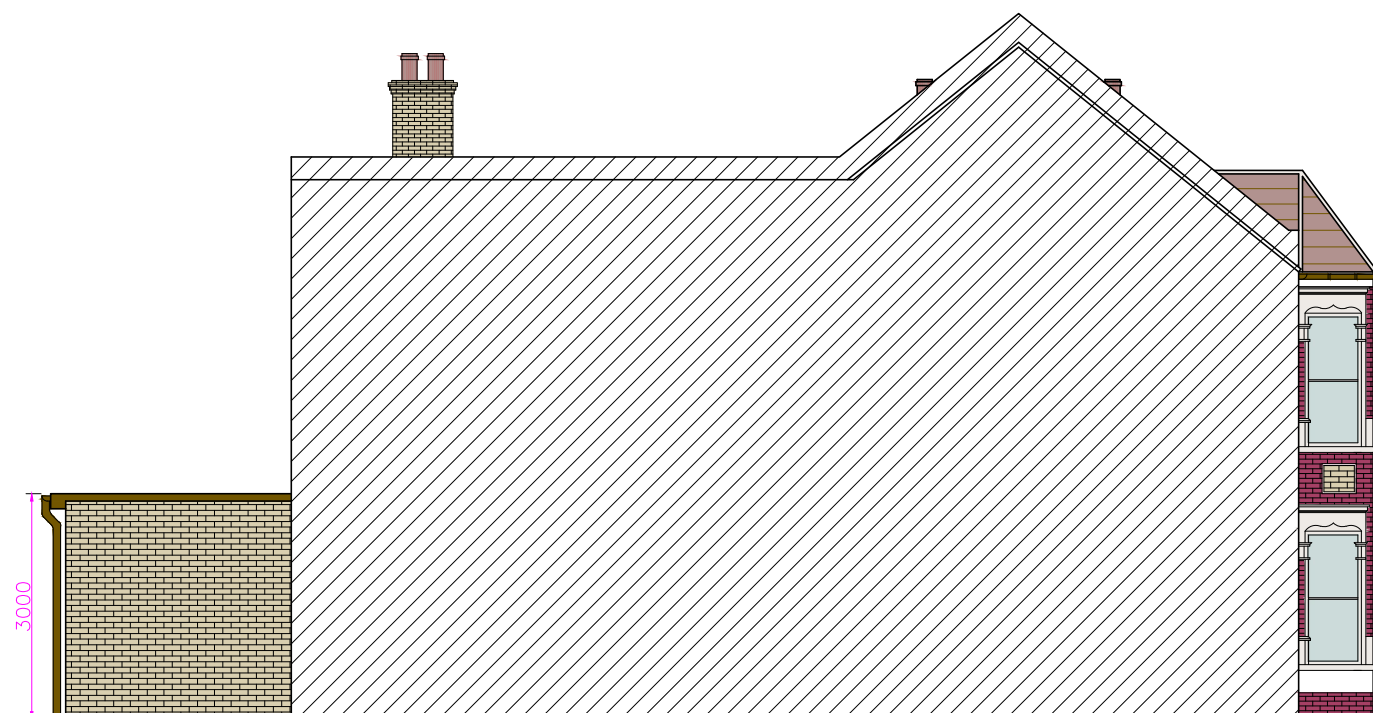

Proposed
Flank Elevation (2):100

Proposed Elevations
Proposed Wrap Round Extension

SCALE 1:100@A3

 

Project : Proposed Wrap Round Extension
Address : 76 RUTLAND GARDENS
LONDON
N4 1JR

Drawing no : 76_RG_PA_06
Issue :
Date : 30/03/23