




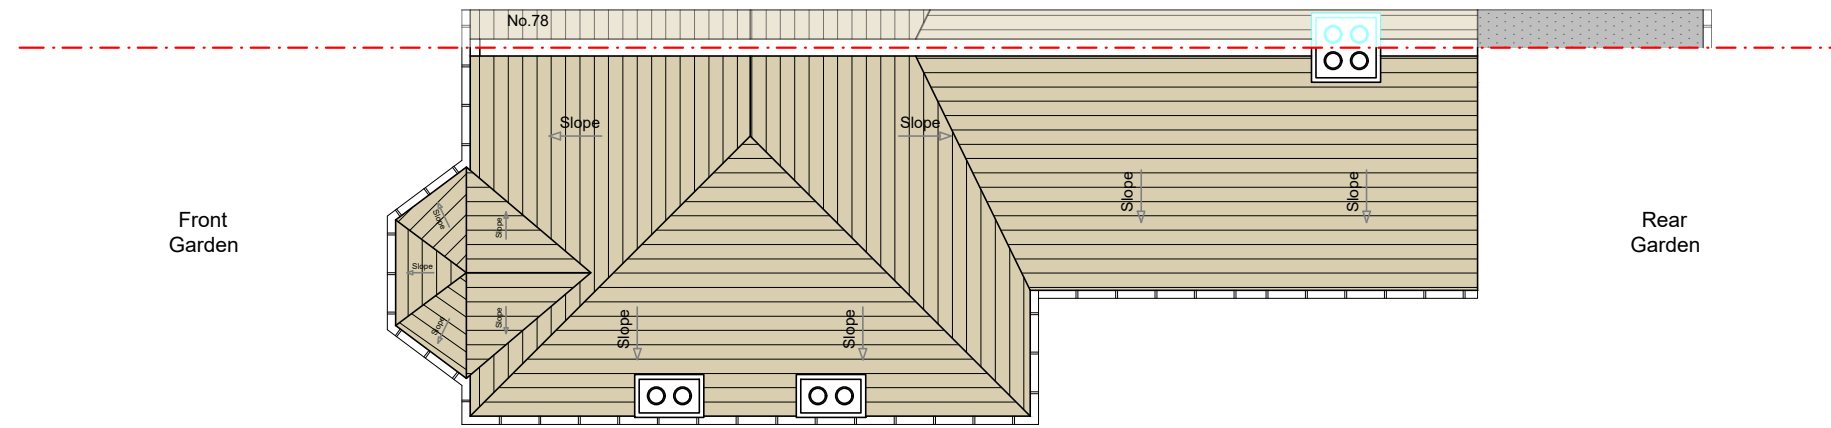

Existing Roof Plan 1:100

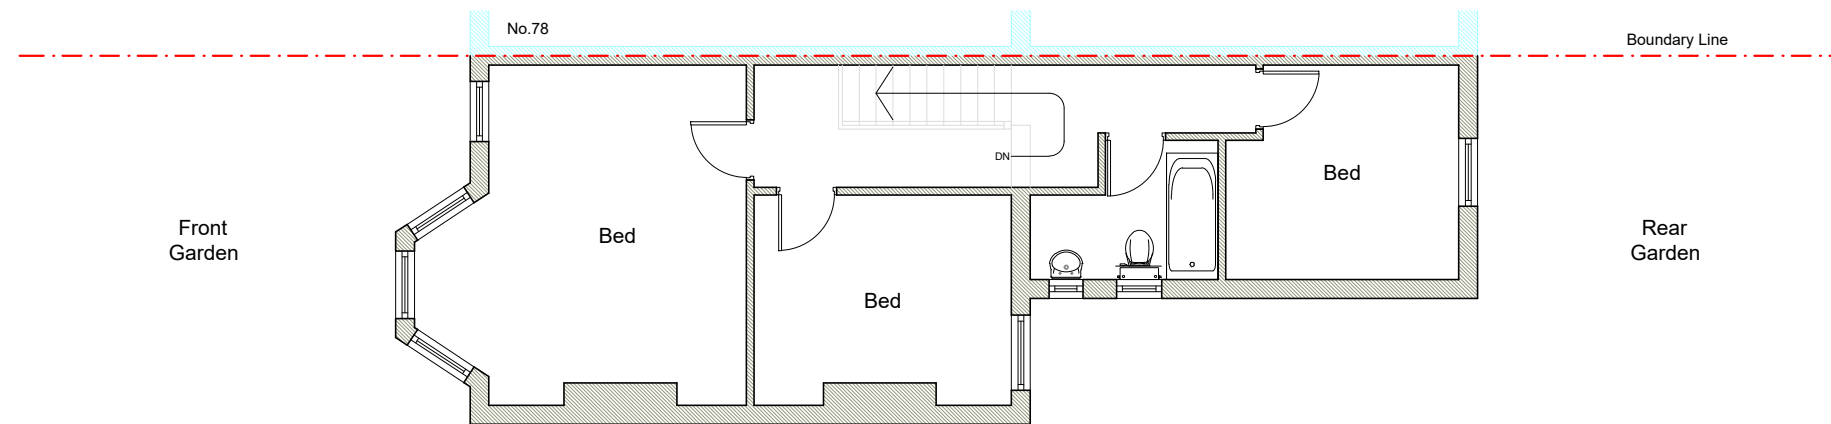


Existing First Floor Plan 1:100

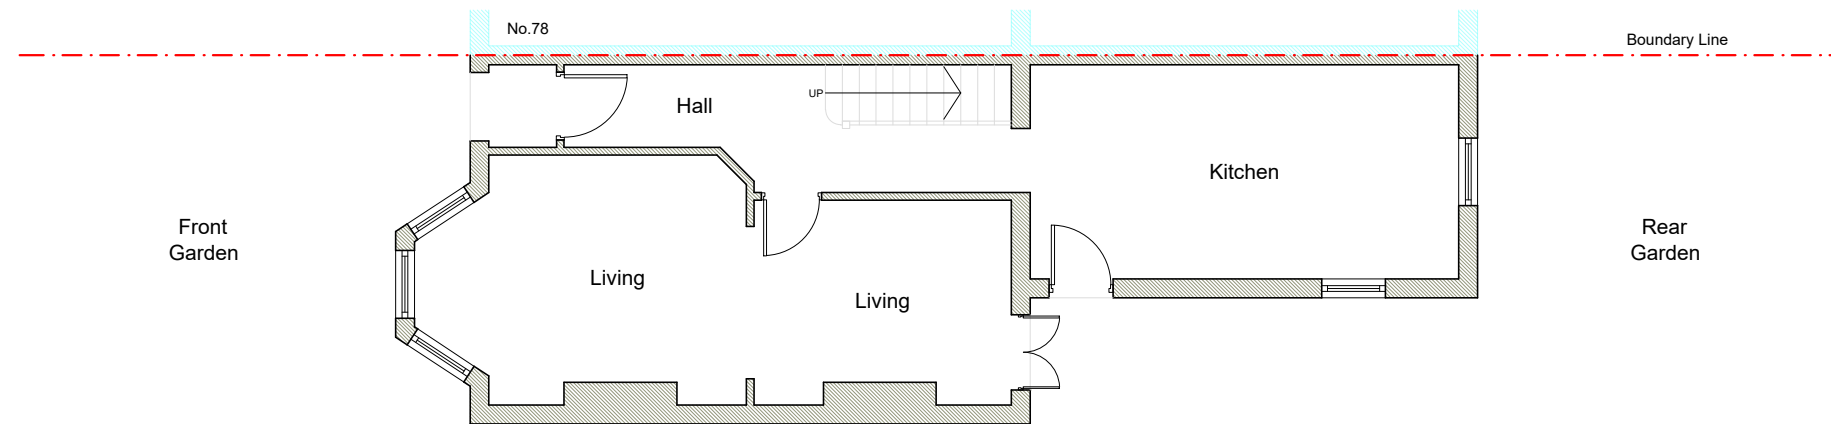

Existing Ground Floor Plan 1:100

Existing Plans
Proposed Wrap Round Extension

SCALE 1:100@A3

 

Project : Proposed Wrap Round Extension
Address : 76 RUTLAND GARDENS
LONDON
N4 1JR

Drawing no : 76_RG_PA_01
Issue :
Date : 30/03/23




A	30.03.23	DA ISSUE	BL
		AMENDMENT	BY




Existing
Front Elevation 1:100



Existing
Side Elevation (1):100

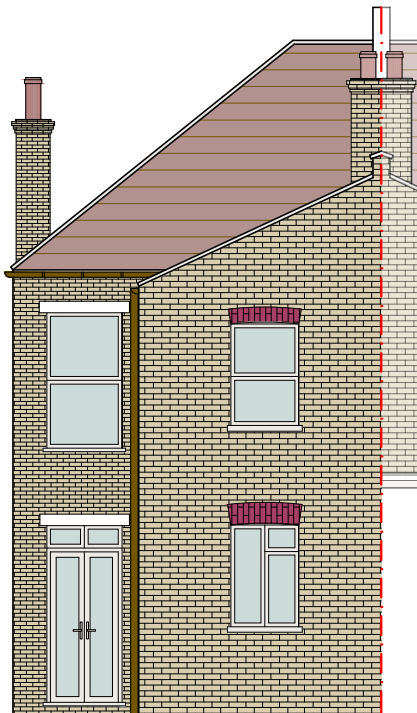


Existing
Rear Elevation 1:100

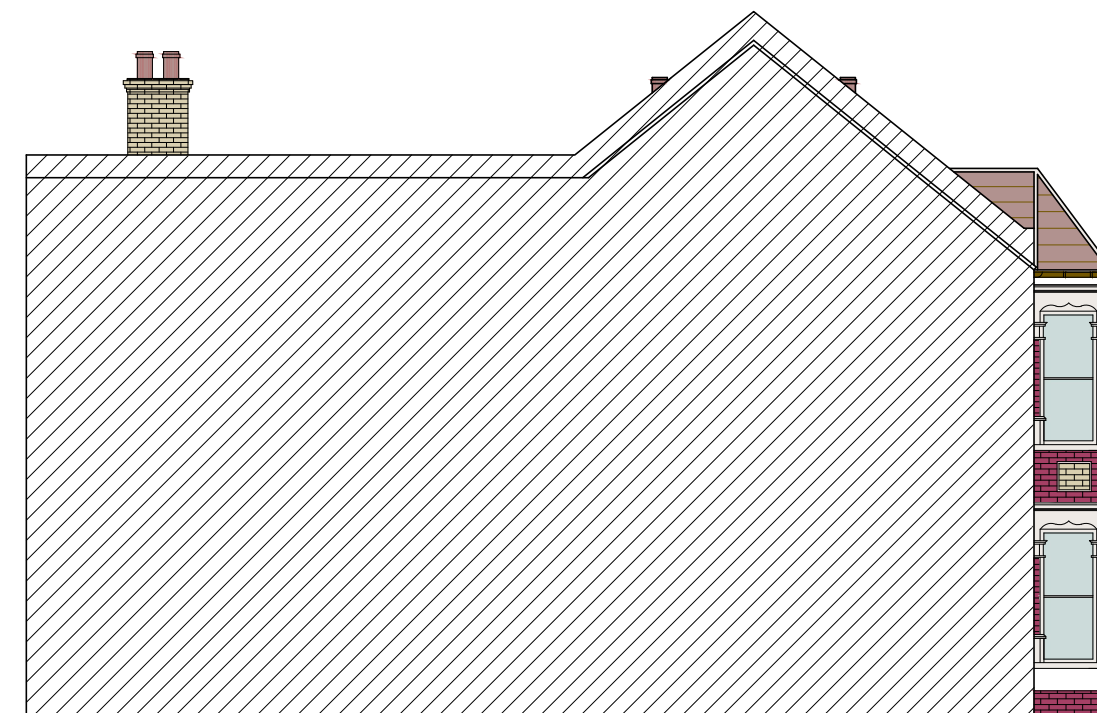

Existing
Flank Elevation (2):100


Existing Elevations
Proposed Wrap Round Extension

SCALE 1:100@A3

 


Project : Proposed Wrap Round Extension
Address : 76 RUTLAND GARDENS
LONDON
N4 1JR

Drawing no : 76_RG_PA_02
Issue :
Date : 30/03/23

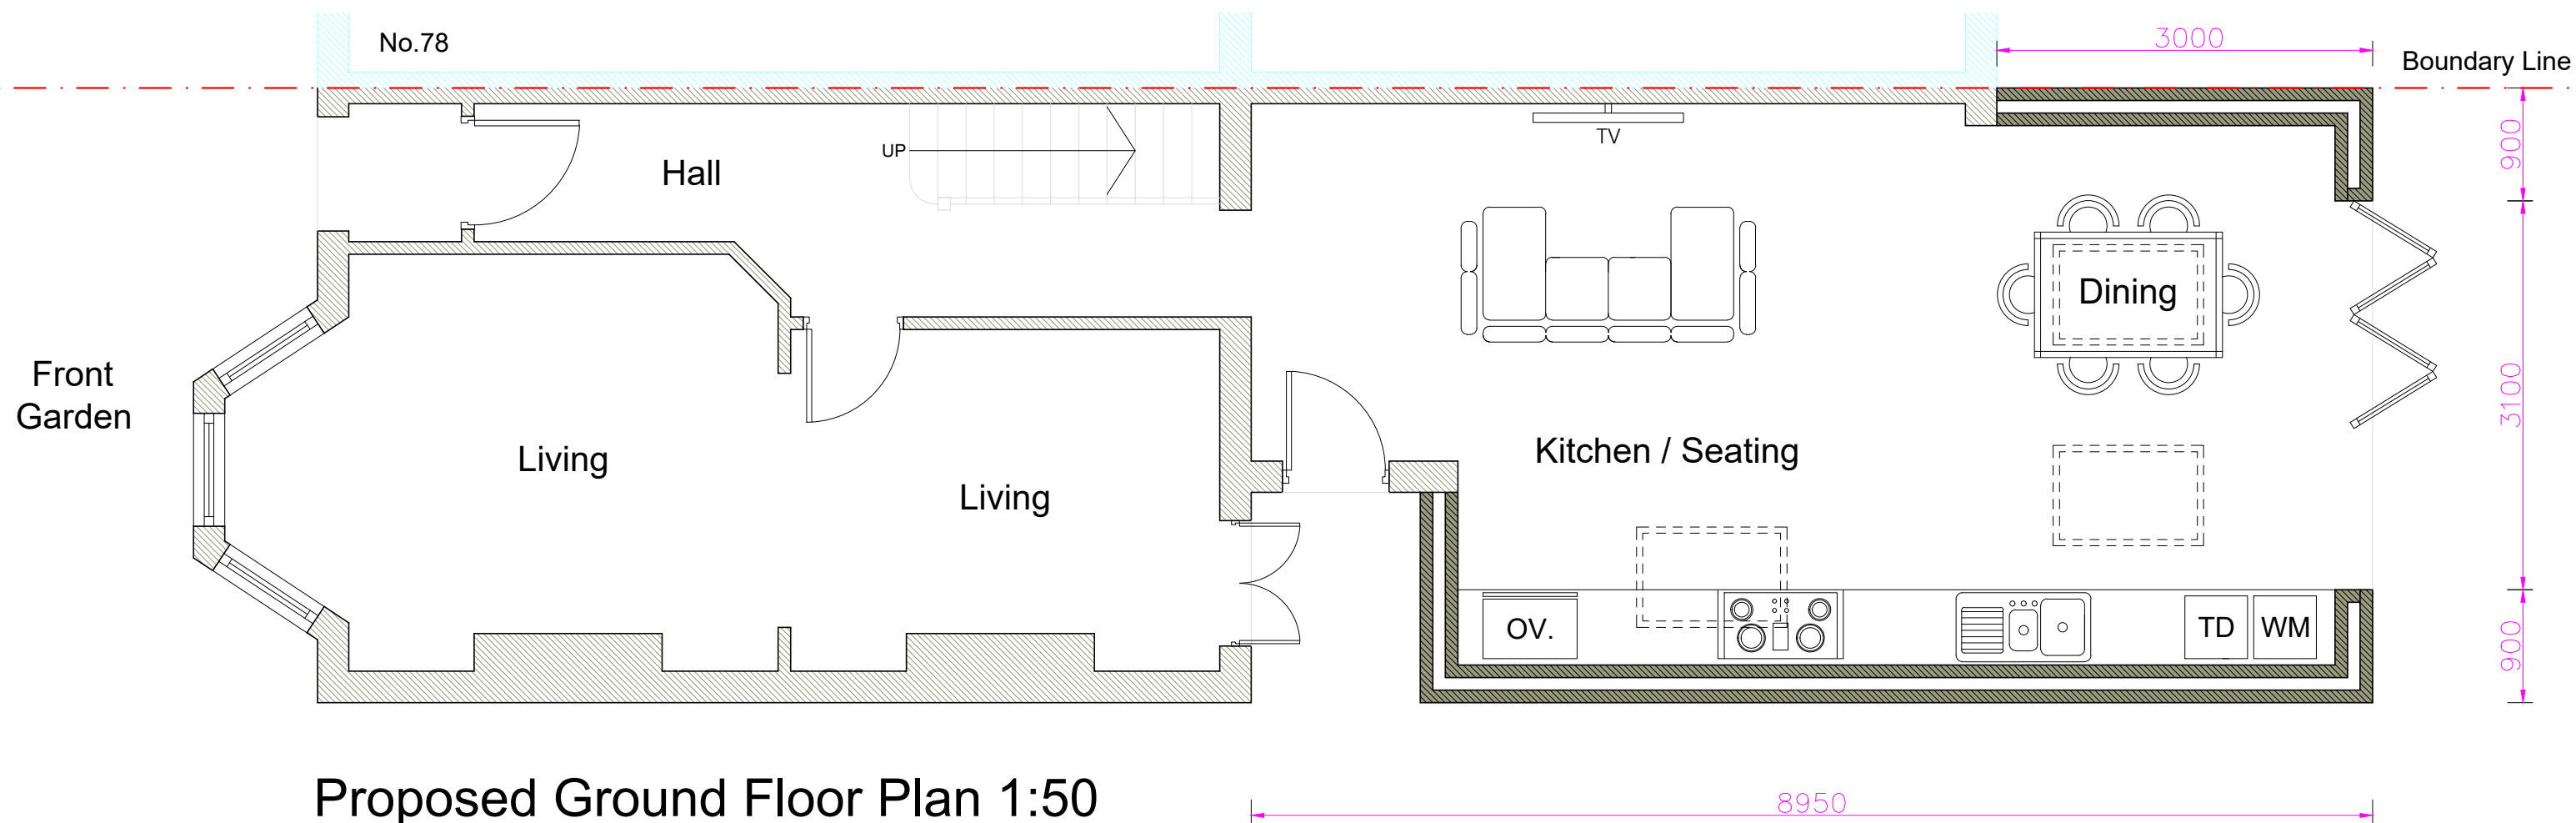

Proposed Plans
Proposed Wrap Round Extension

SCALE 1:50@A3

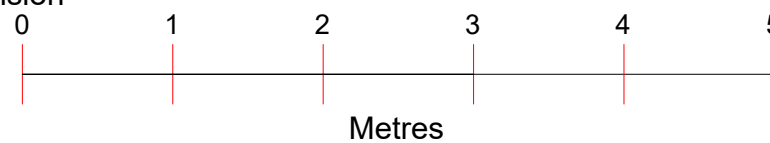


Project : Proposed Wrap Round Extension
Address : 76 RUTLAND GARDENS
LONDON
N4 1JR

Drawing no : 76_RG_PA_03
Issue :
Date : 30/03/23

V
VIRTUE
ARCHITECTURE


A	30.03.23	DA ISSUE	BL
		AMENDMENT	BY

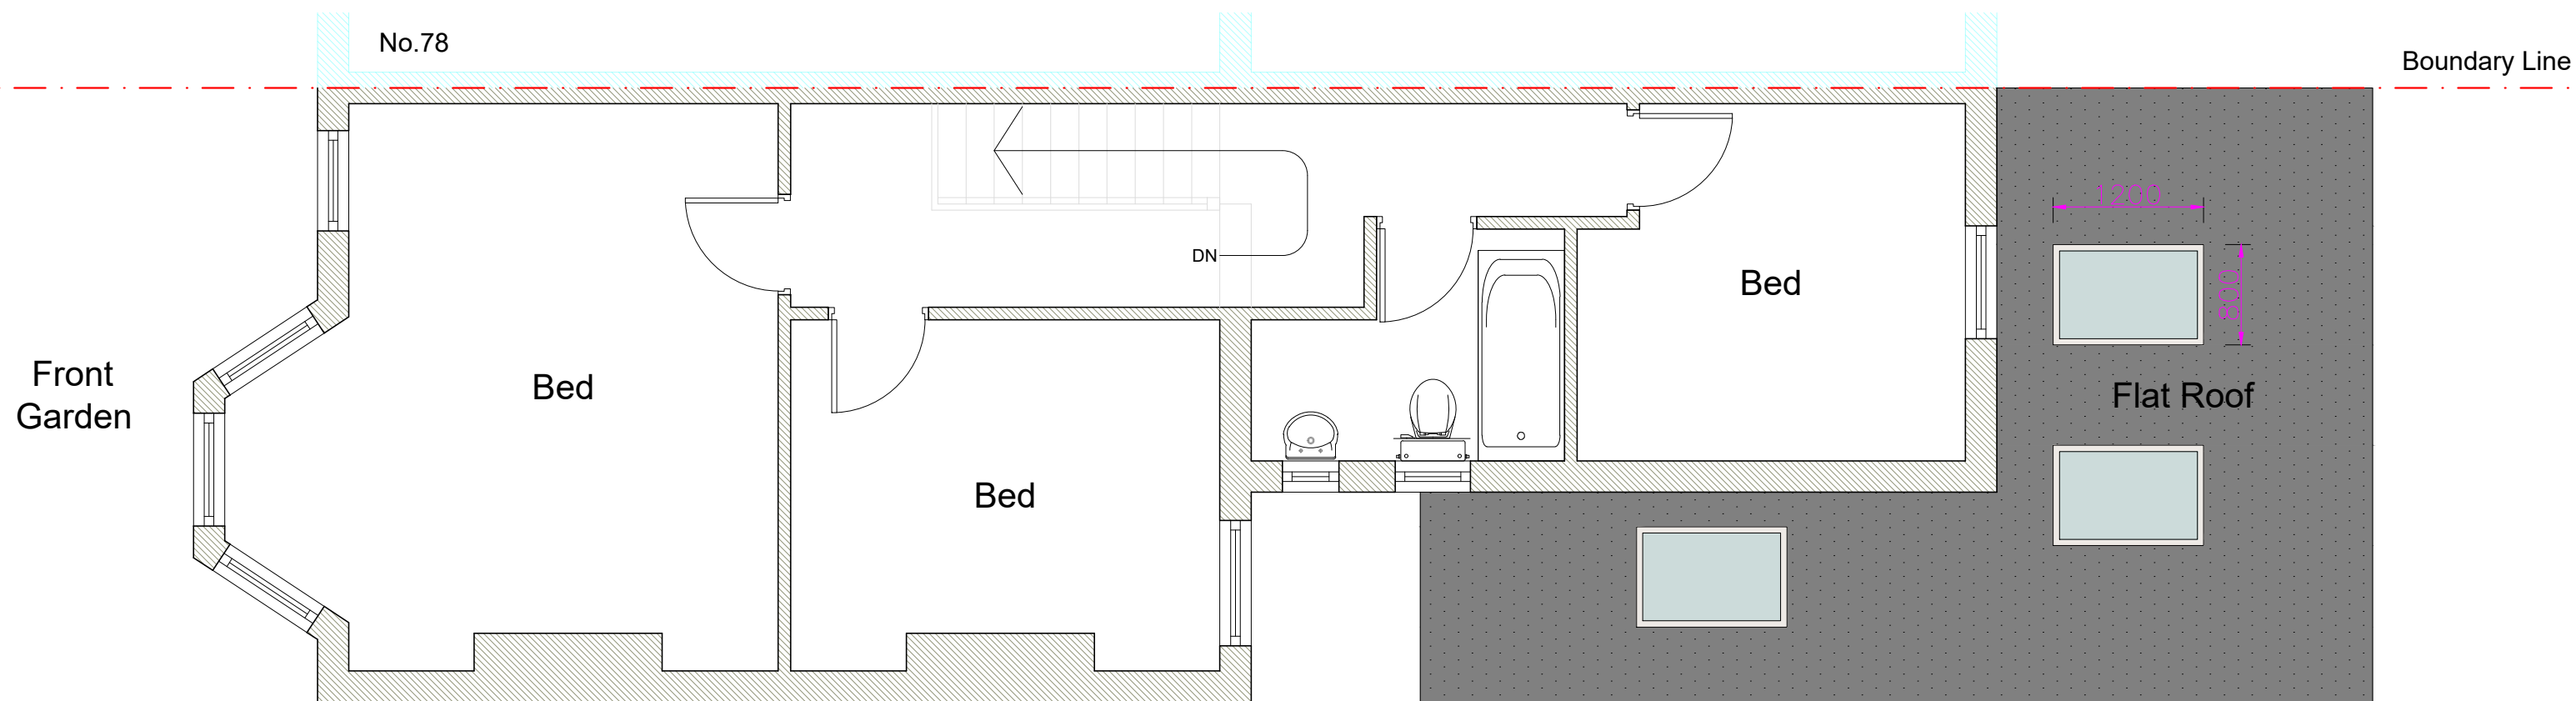

Proposed First Floor Plan 1:50


Proposed Plans
Proposed Wrap Round Extension

SCALE 1:50@A3

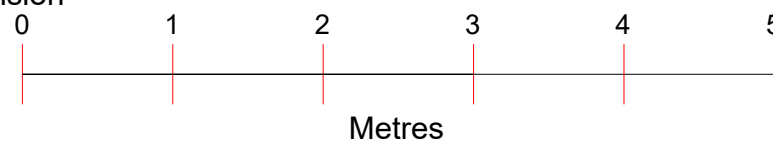

Project : Proposed Wrap Round Extension
Address : 76 RUTLAND GARDENS
LONDON
N4 1JR


Drawing no : 76_RG_PA_04
Issue :
Date : 30/03/23

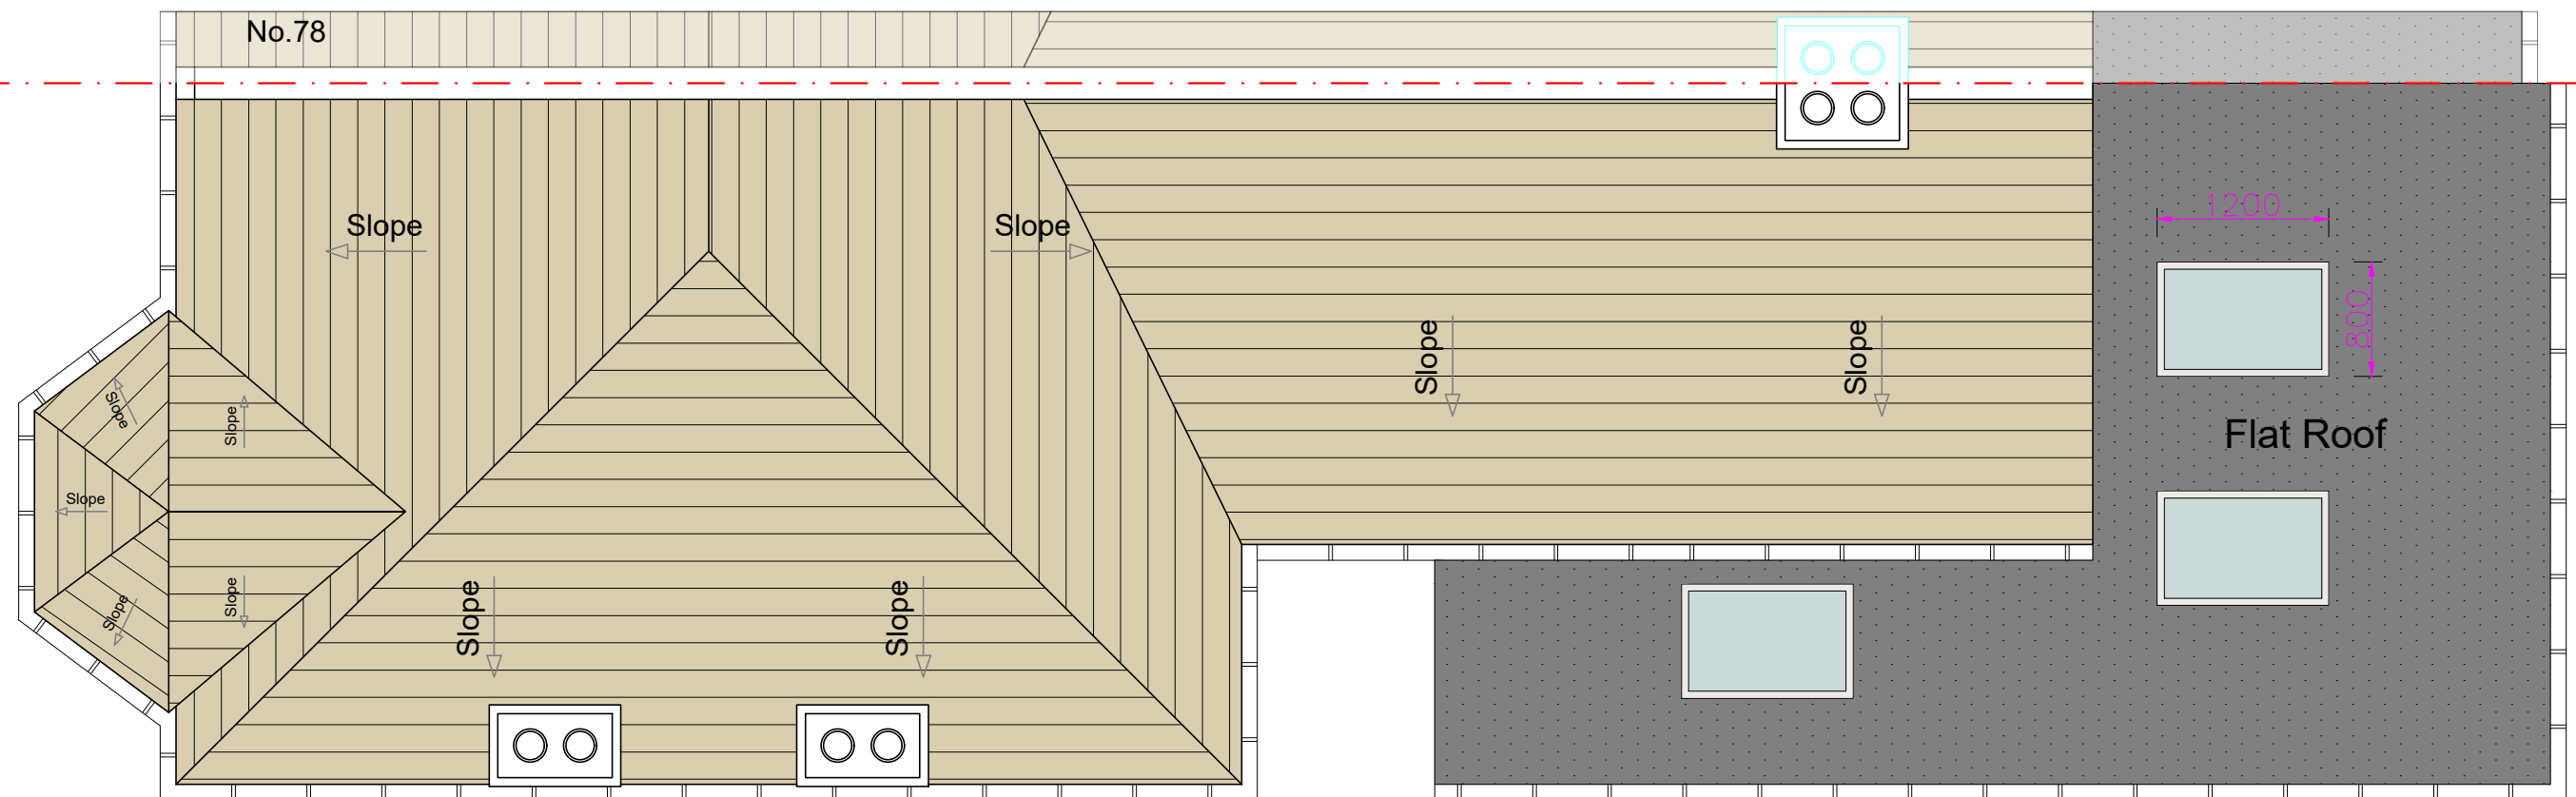

Proposed Roof Plan 1:50

Proposed Roof Plan
Proposed Wrap Round Extension

SCALE 1:50@A3

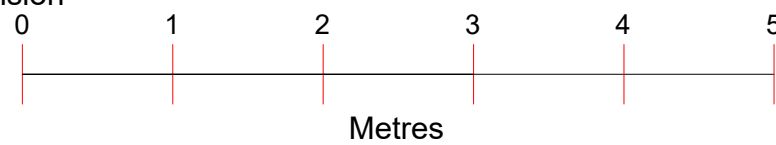

Project : Proposed Wrap Round Extension
Address : 76 RUTLAND GARDENS
LONDON
N4 1JR

Drawing no : 76_RG_PA_05
Issue :
Date : 30/03/23




A	30.03.23	DA ISSUE	BL
		AMENDMENT	BY




Front Elevation 1:100
(No Change Proposed)



Proposed
Side Elevation (1):100

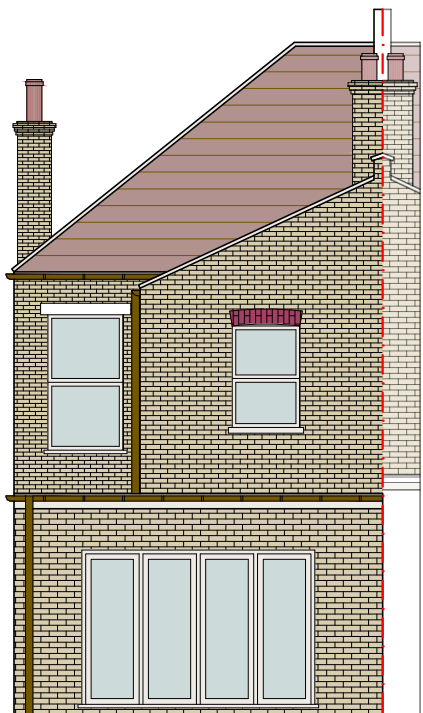


Proposed
Rear Elevation 1:100

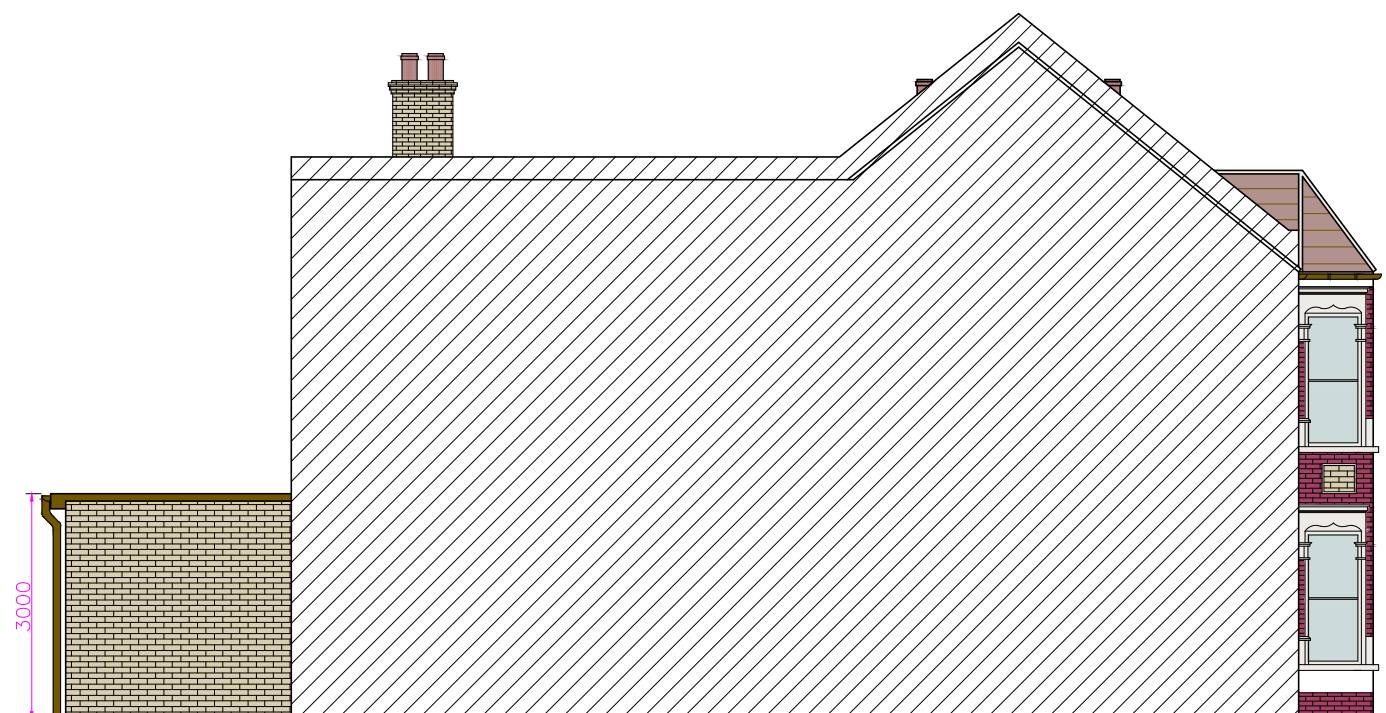

Proposed
Flank Elevation (2):100

Proposed Elevations Proposed Wrap Round Extension

SCALE 1:100@A3


 


Project : Proposed Wrap Round Extension
Address : 76 RUTLAND GARDENS
LONDON
N4 1JR


Drawing no : 76_RG_PA_06
Issue :
Date : 30/03/23



LOCATION PLAN SCALE 1:1250

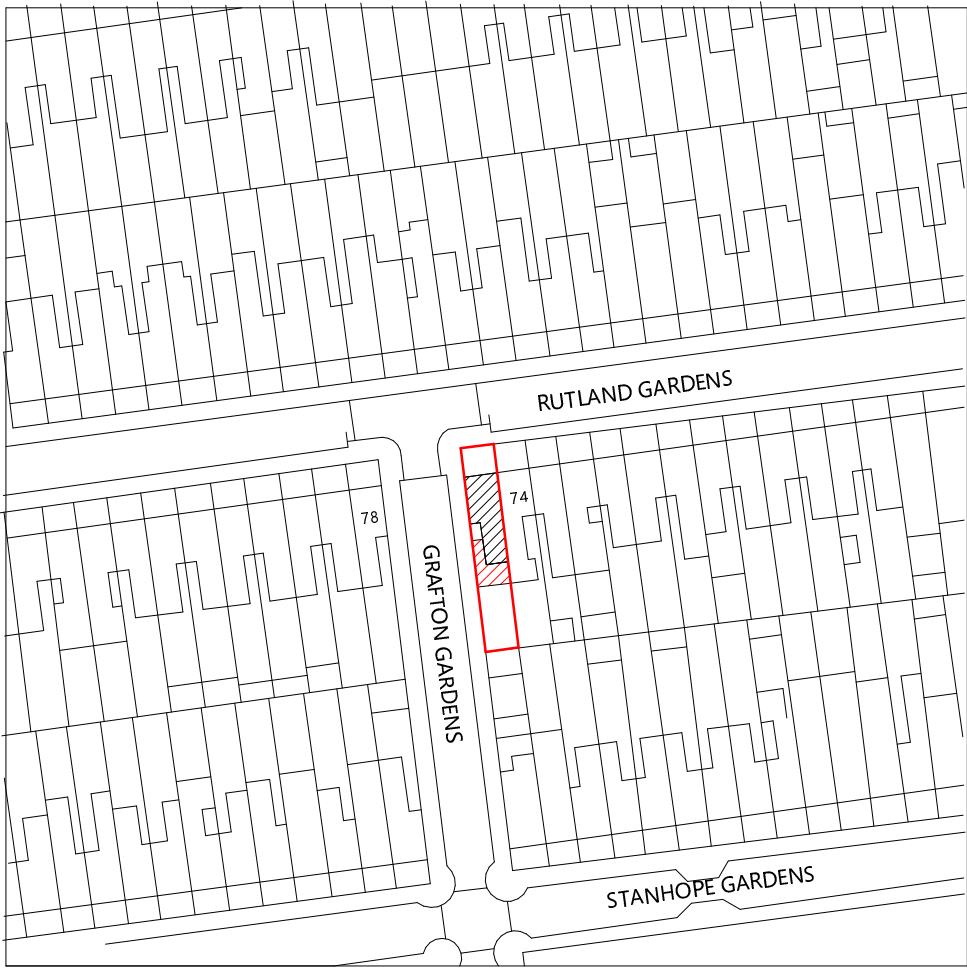
 


LOCATION PLAN

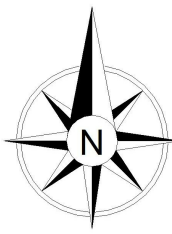


- Site
- Existing Building Footprint
- Proposed Building Footprint

BLOCK PLAN SCALE 1:200

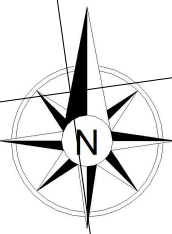 

EXISTING BLOCK PLAN

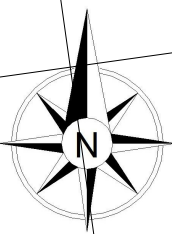

PROPOSED BLOCK PLAN

Copyright (c)
Virtue Architecture
This drawing which is the property of Virtue
Architecture is the subject of Intellectual Property
Rights including copyright and design right and shall
not be reproduced, copied, loaned or submitted to
any other party without the consent of the Architect.

All drawing must be drawn to scale. Only figured
dimensions to be taken. Any discrepancies to be
reported to the Virtue Architecture prior to setting
out or ordering of any materials.



Project

76 Rutland
Gardens,
Tottenham
N4 1JR

Client

76 Rutland
Gardens,
Tottenham
N4 1JR

Drawing Title

Location and Block Plans

Scale	Drawn	Checked	Authorised
1:1250 @ A1 1:200 @ A1	RKA	04/27/21	

Drawing Number	Rev
76RG_PA_00	