




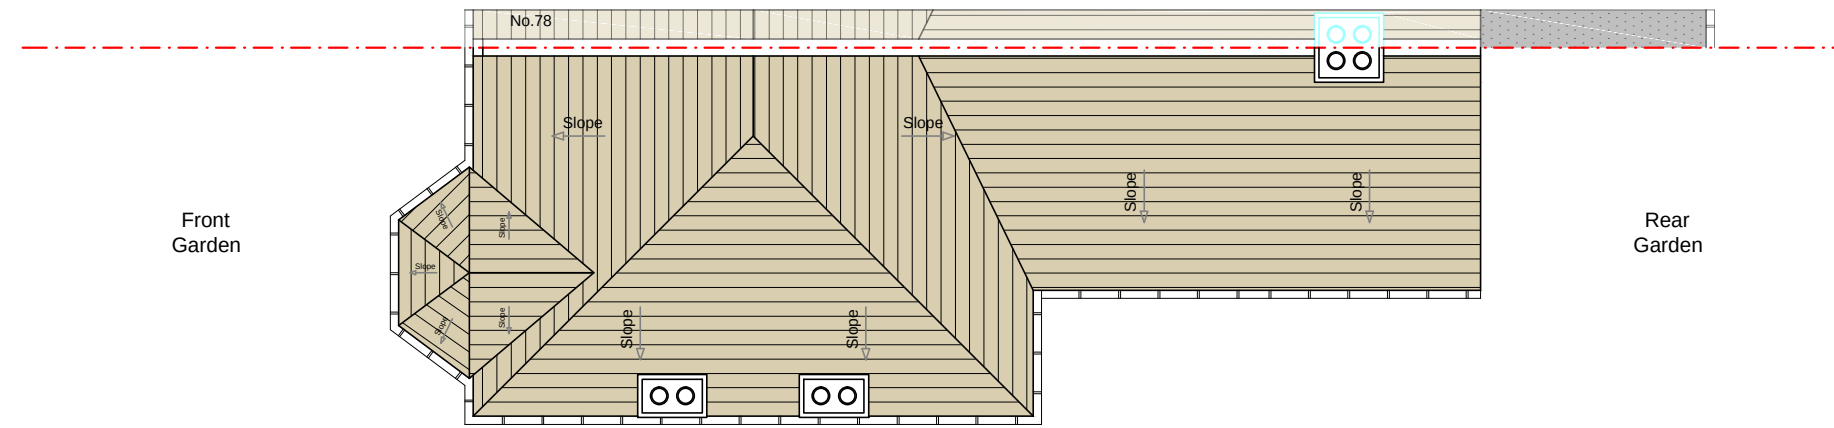

Existing Roof Plan 1:100

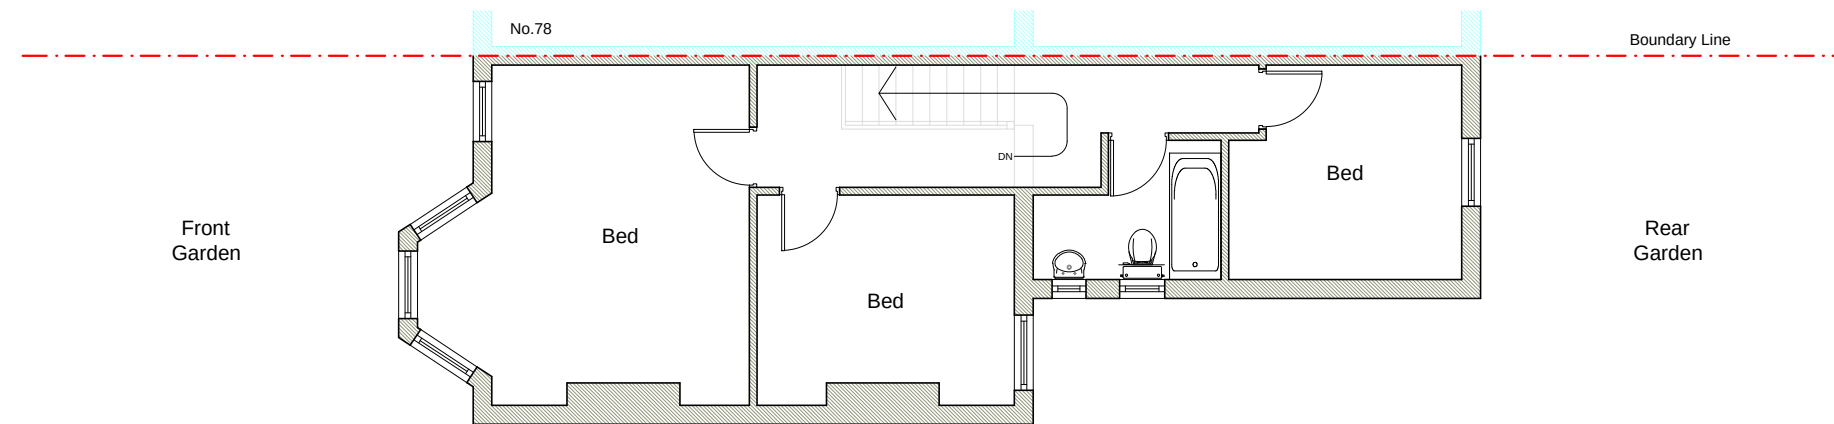


Existing First Floor Plan 1:100

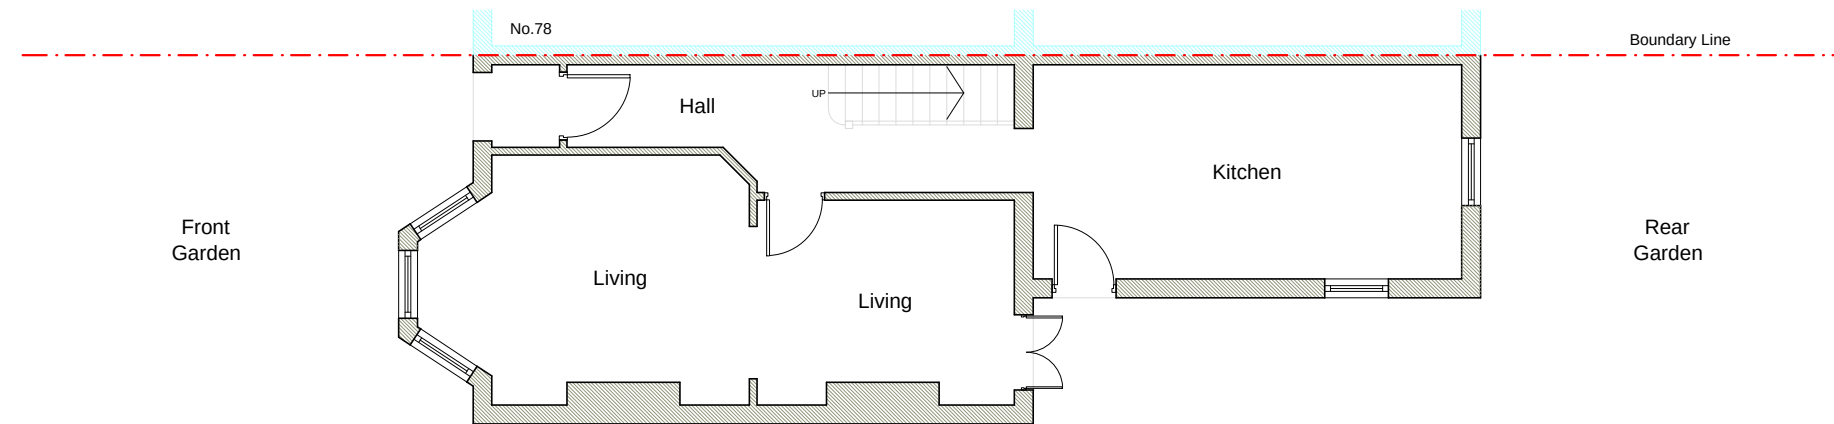

Existing Ground Floor Plan 1:100

Existing Plans
Proposed Loft Conversion

SCALE 1:100@A3

 

Project : Proposed Loft Conversion
Address : 76 RUTLAND GARDENS
LONDON
N4 1JR

Drawing no : 76_RG_PD_01
Issue :
Date : 10/04/23




A	10.04.23	DA ISSUE	BL
		AMENDMENT	BY




Existing
Front Elevation 1:100



Existing
Side Elevation (1):100

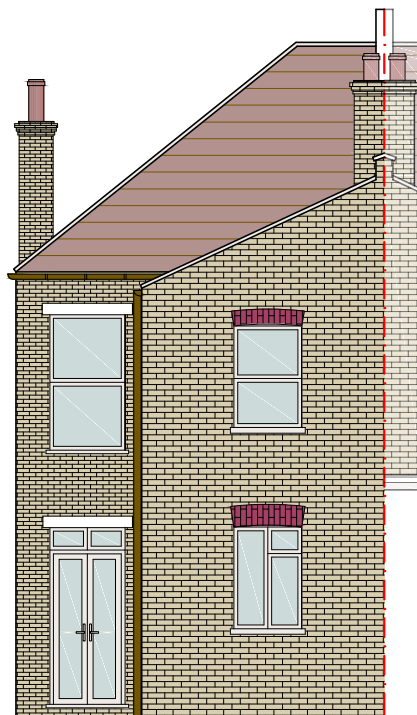


Existing
Rear Elevation 1:100

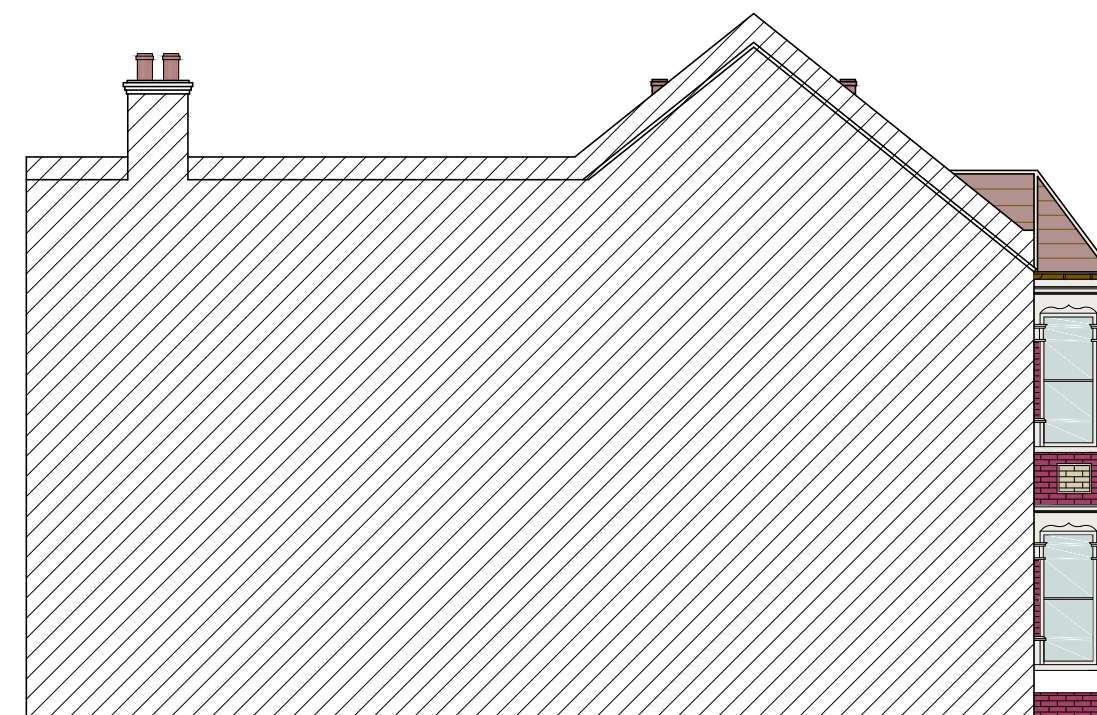

Existing
Flank Elevation (2):100

Existing Elevations
Proposed Loft Conversion

SCALE 1:100@A3

 


Project : Proposed Loft Conversion
Address : 76 RUTLAND GARDENS
LONDON
N4 1JR

Drawing no : 76_RG_PD_02
Issue :
Date : 10/04/23



Mains Operated Smoke Alarm System. Ensure that the mains operated, battery back-up, interlinked smoke alarm system is installed in accordance with BS5839: Part 6.


Note: All doors on to the stairway must be FD30 rated fire doors to BS 476-22:1987 except bathroom and toilet doors.

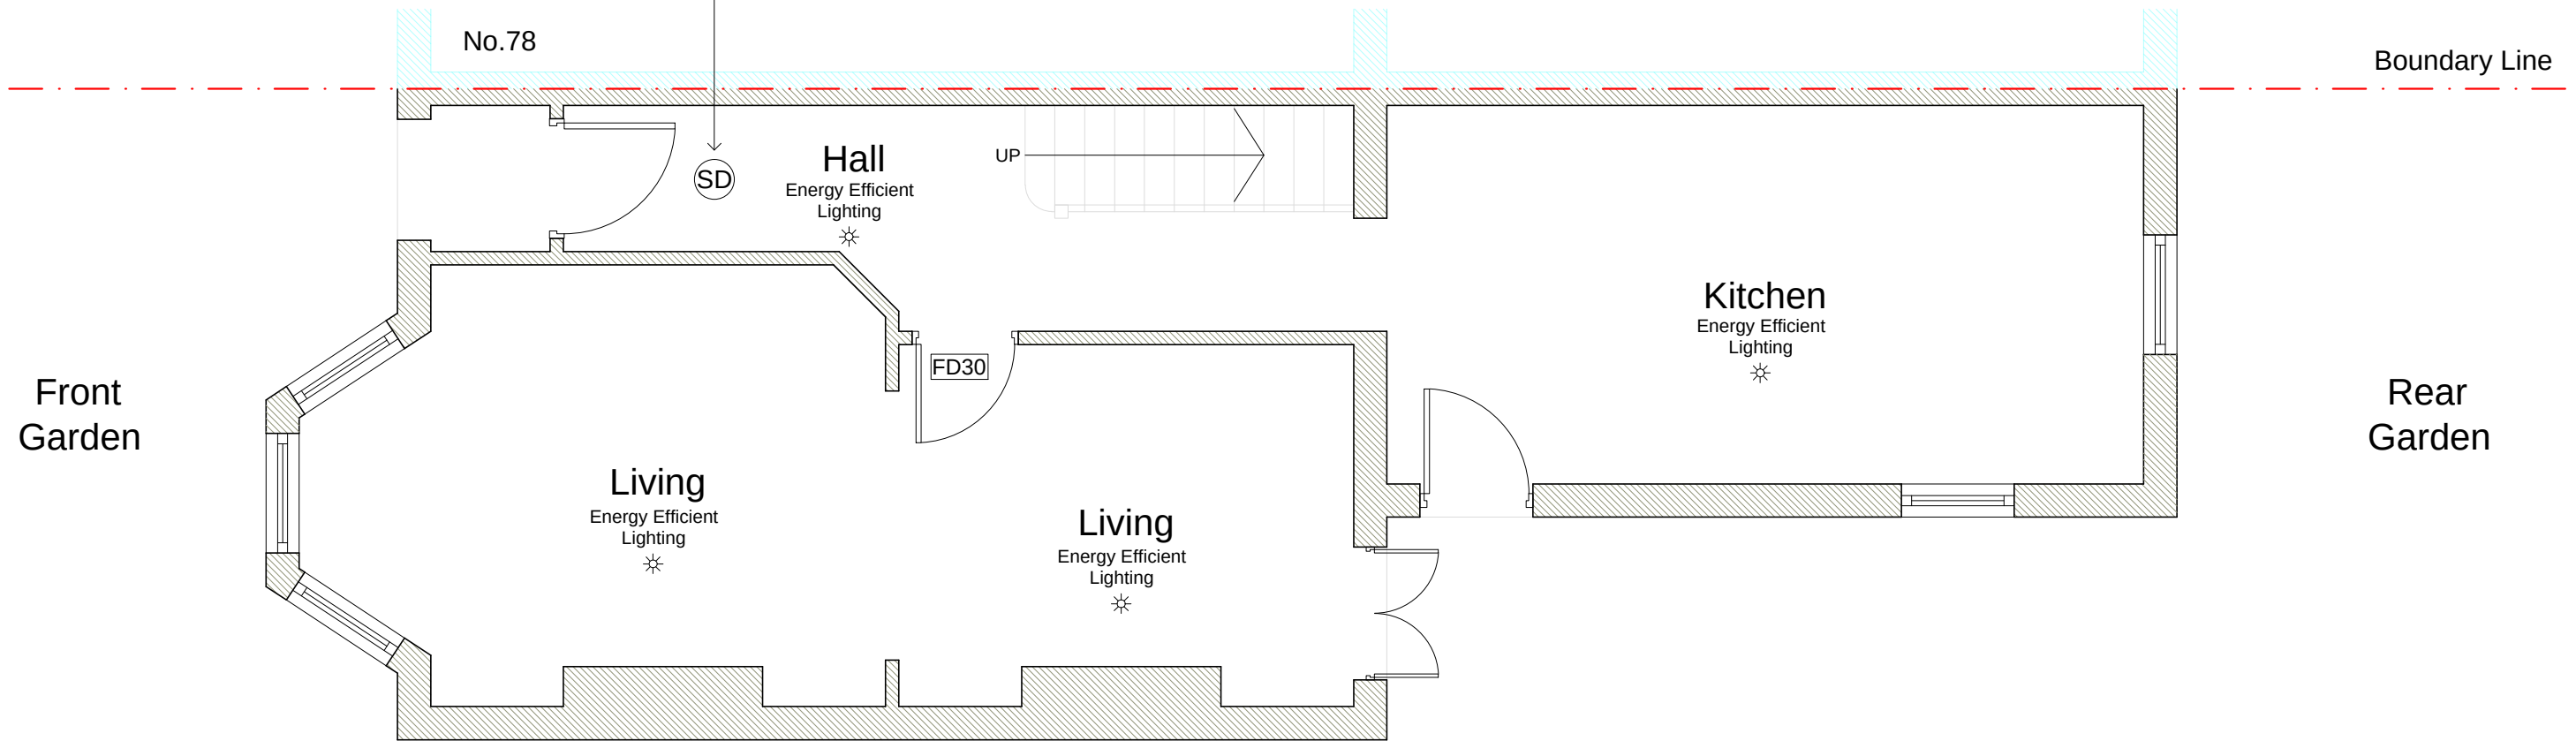

Proposed Ground Floor Plan 1:50

Proposed Plan
Proposed Loft Conversion

SCALE 1:50@A3

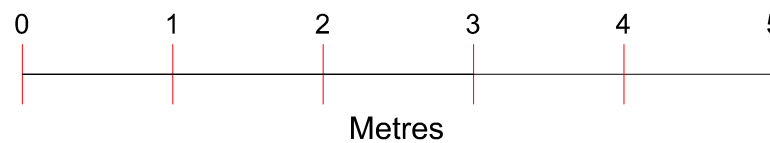


Project : Proposed Loft Conversion
Address : 76 RUTLAND GARDENS
LONDON
N4 1JR

Drawing no : 76_RG_PD_03
Issue :
Date : 10/04/23




A	10.04.23	DA ISSUE	BL
		AMENDMENT	BY

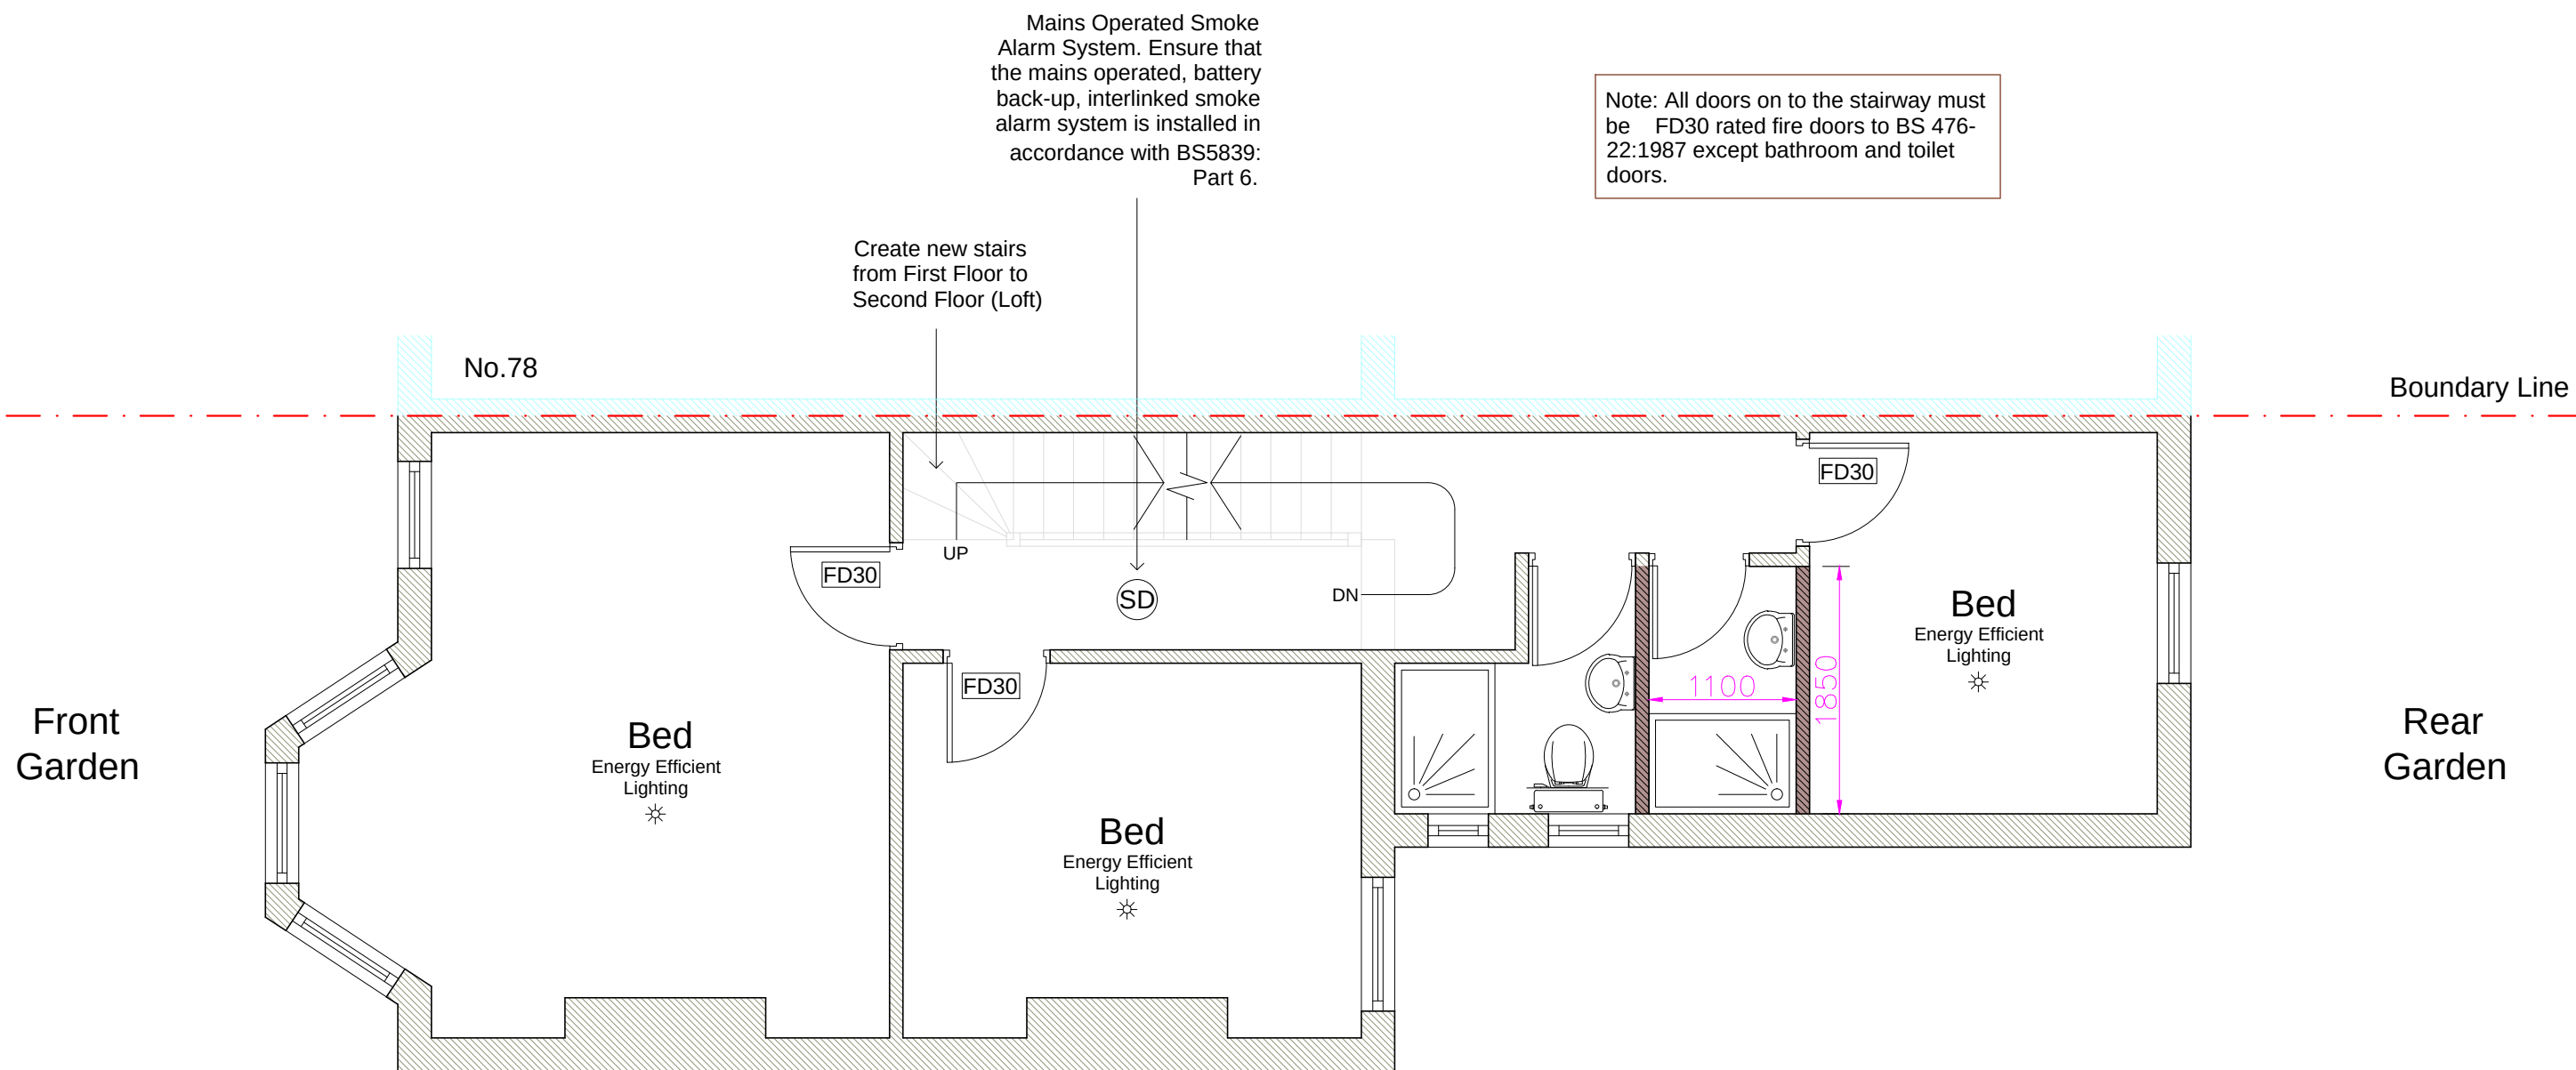

Proposed First Floor Plan 1:50

Proposed Plan
Proposed Loft Conversion

SCALE 1:50@A3

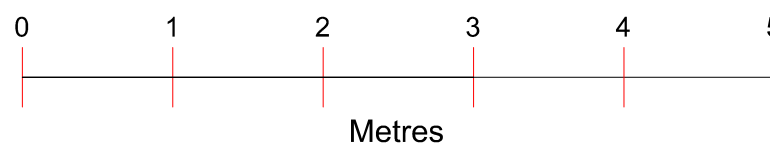

Project : Proposed Loft Conversion
Address : 76 RUTLAND GARDENS
LONDON
N4 1JR

Drawing no : 76_RG_PD_04
Issue :
Date : 10/04/23




A	10.04.23	DA ISSUE	BL
		AMENDMENT	BY

Note: All doors on to the stairway must be FD30 rated fire doors to BS 476-22:1987 except bathroom and toilet doors.

Mains Operated Smoke Alarm System. Ensure that the mains operated, battery back-up, interlinked smoke alarm system is installed in accordance with BS5839: Part 6.


All glazing in 'critical' locations (i.e below 1500mm for doors and 800mm for windows, to internal and external walls) is to be safety glazing. If laminate or toughened glass is to be used it should be in accordance with BS6206, if to provide containment. This includes roof lights at low level.

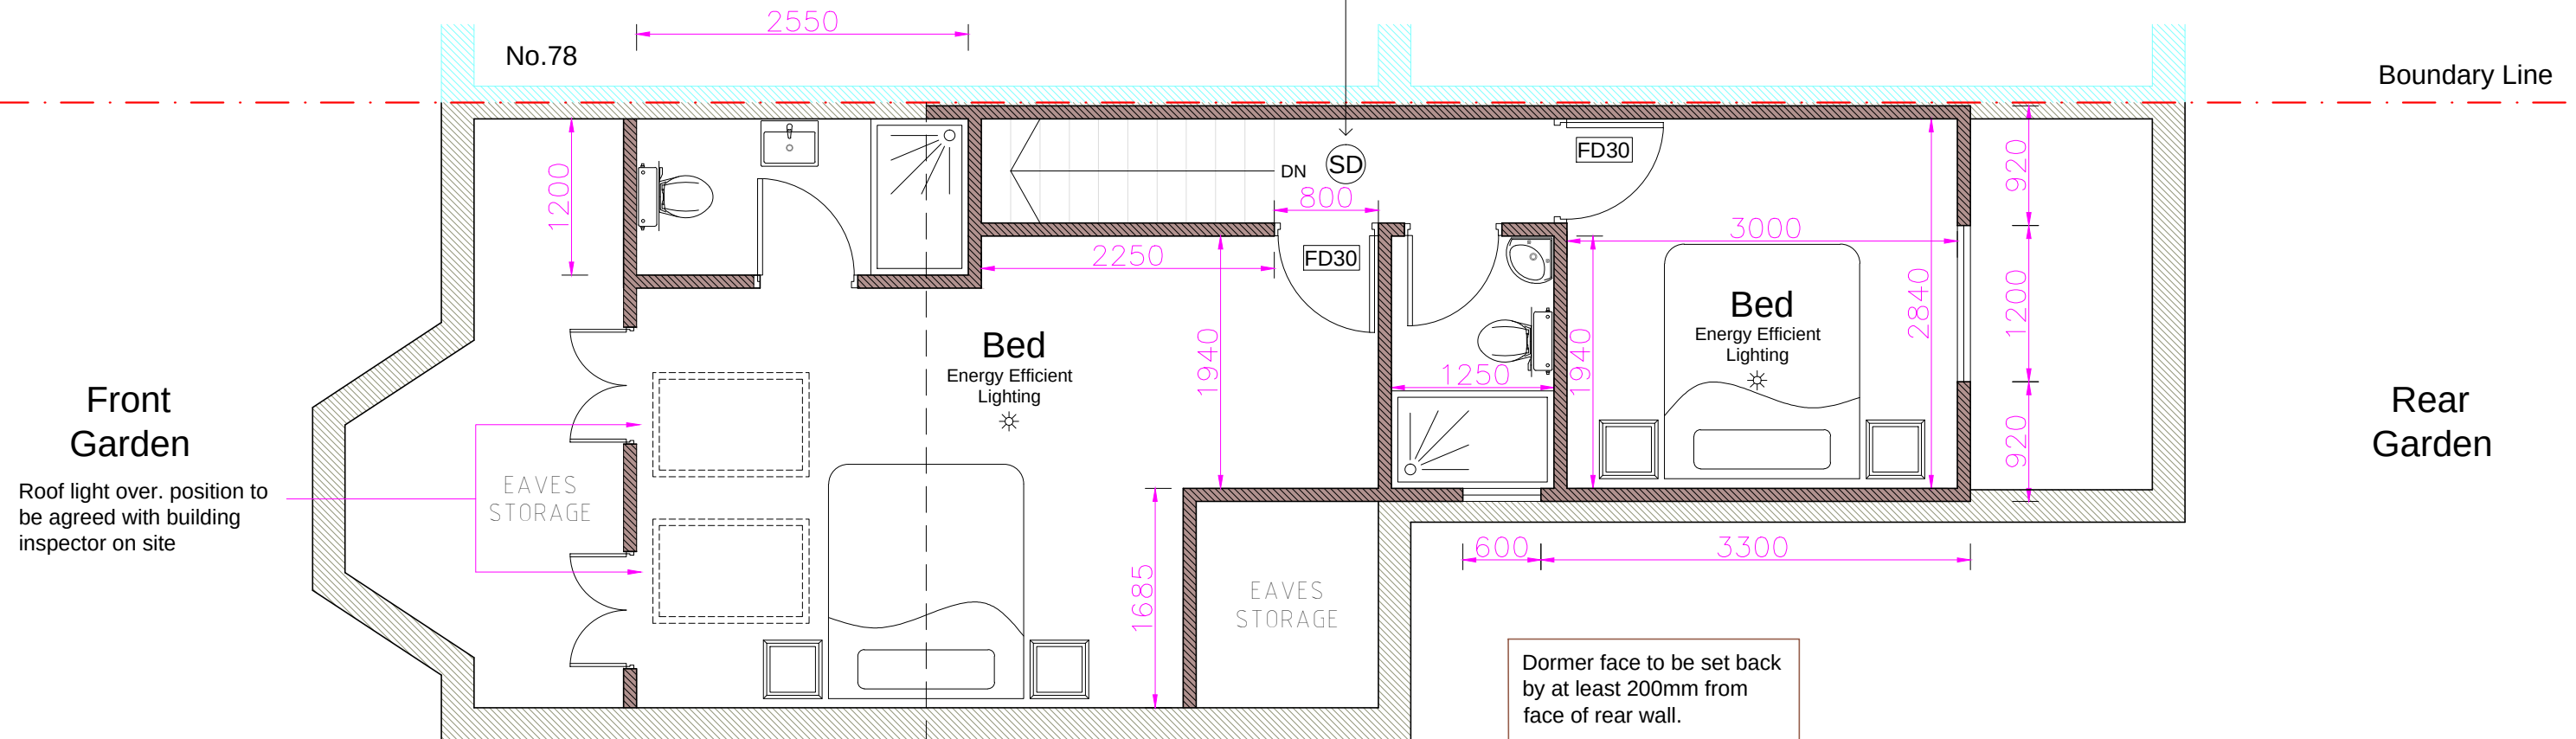

Proposed Second Floor Plan 1:50

Proposed Plan
Proposed Loft Conversion

SCALE 1:50@A3

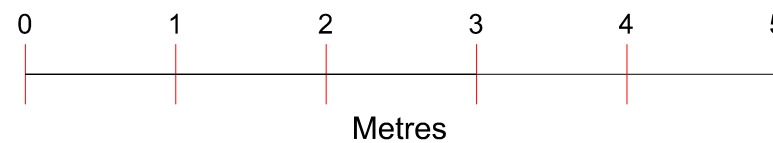


Project : Proposed Loft Conversion
Address : 76 RUTLAND GARDENS
LONDON
N4 1JR

Drawing no : 76_RG_PD_05
Issue :
Date : 10/04/23




A	10.04.23	DA ISSUE	BL
		AMENDMENT	BY

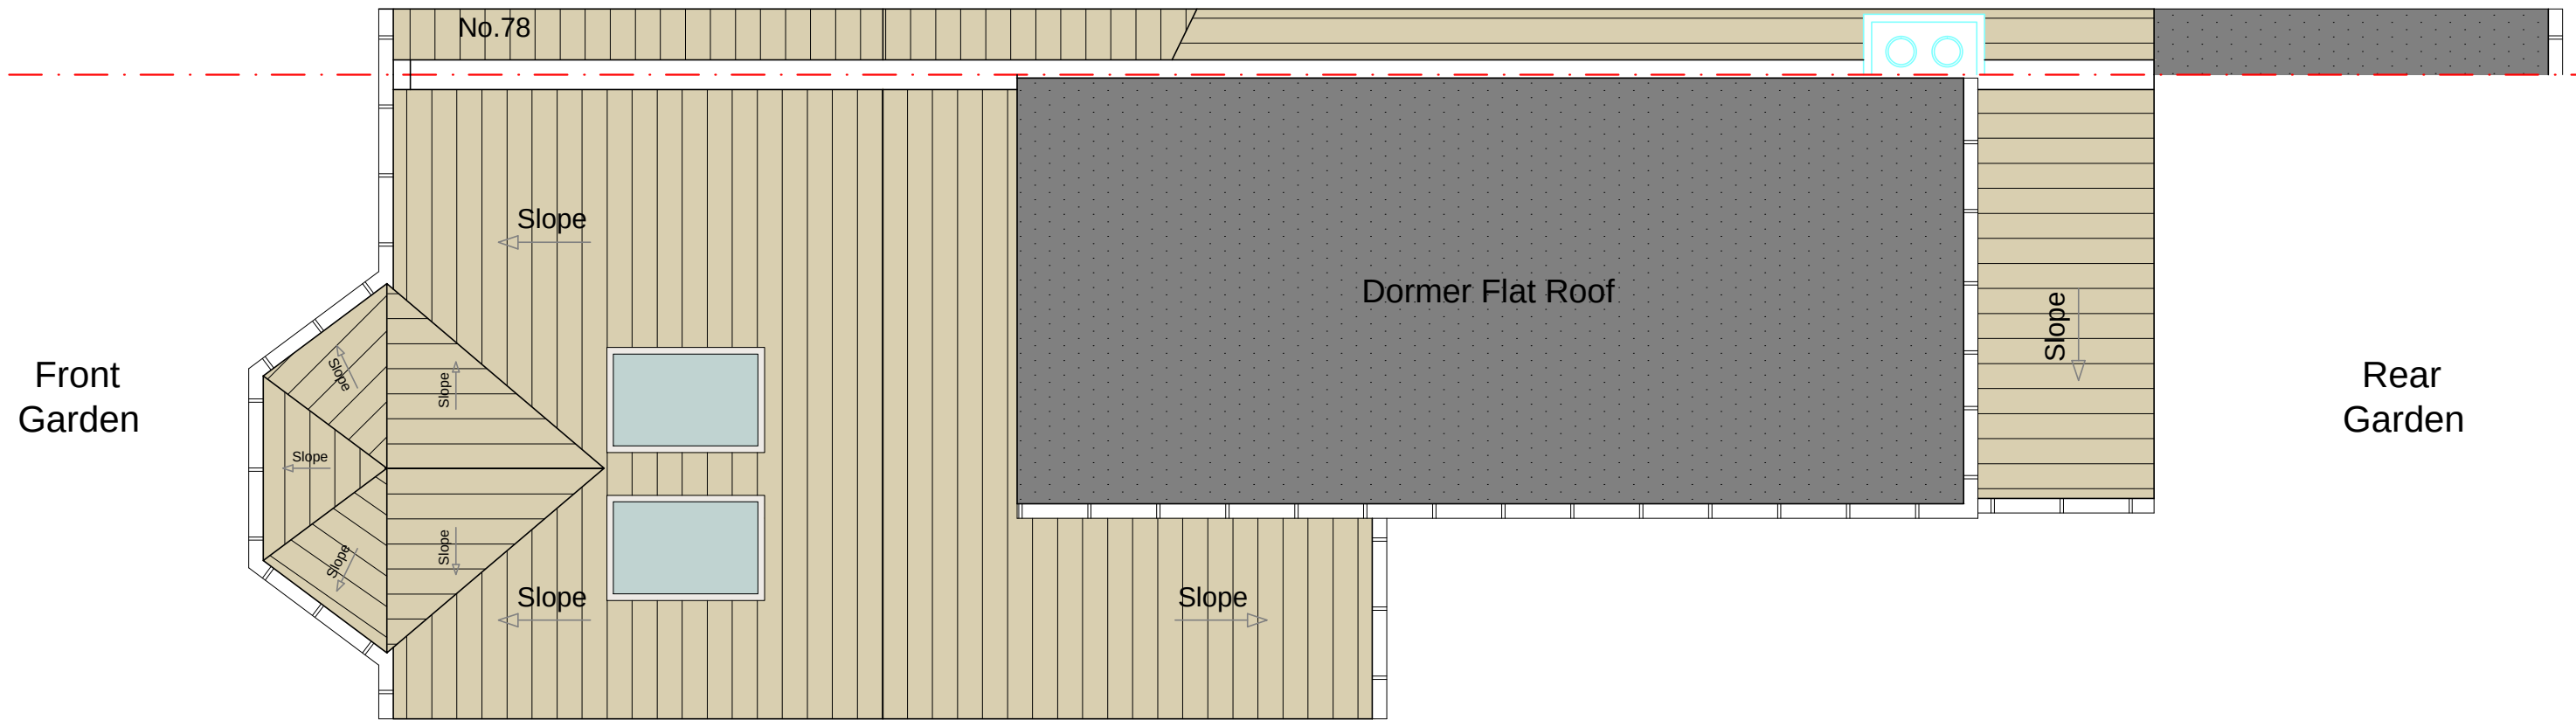

Proposed Roof Plan 1:50

Proposed Roof Plan
Proposed Loft Conversion

SCALE 1:50@A3

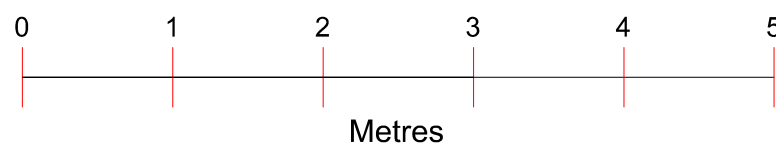

Project : Proposed Loft Conversion
Address : 76 RUTLAND GARDENS
LONDON
N4 1JR


Drawing no : 76_RG_PD_06
Issue :
Date : 10/04/23




A	10.04.23	DA ISSUE	BL
		AMENDMENT	BY




Proposed
Front Elevation 1:100

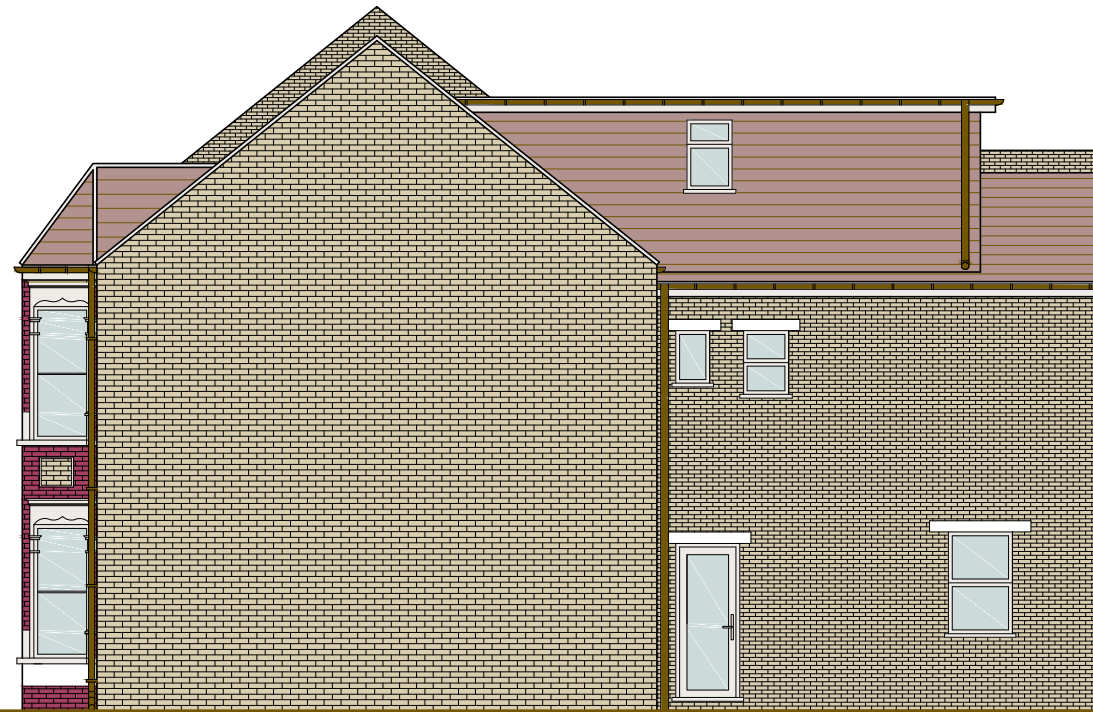

Proposed
Side Elevation (1):100

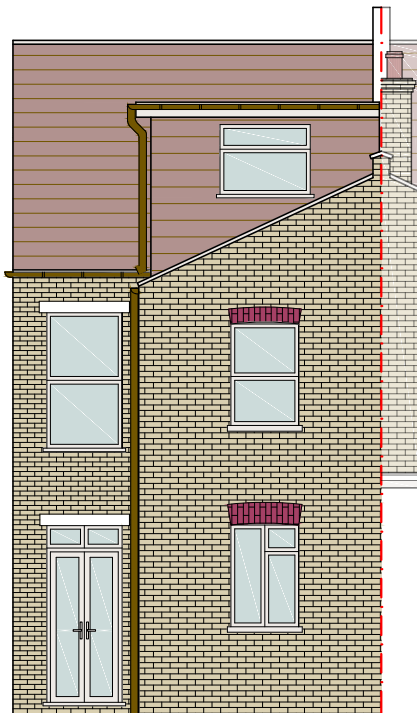


Proposed
Rear Elevation 1:100

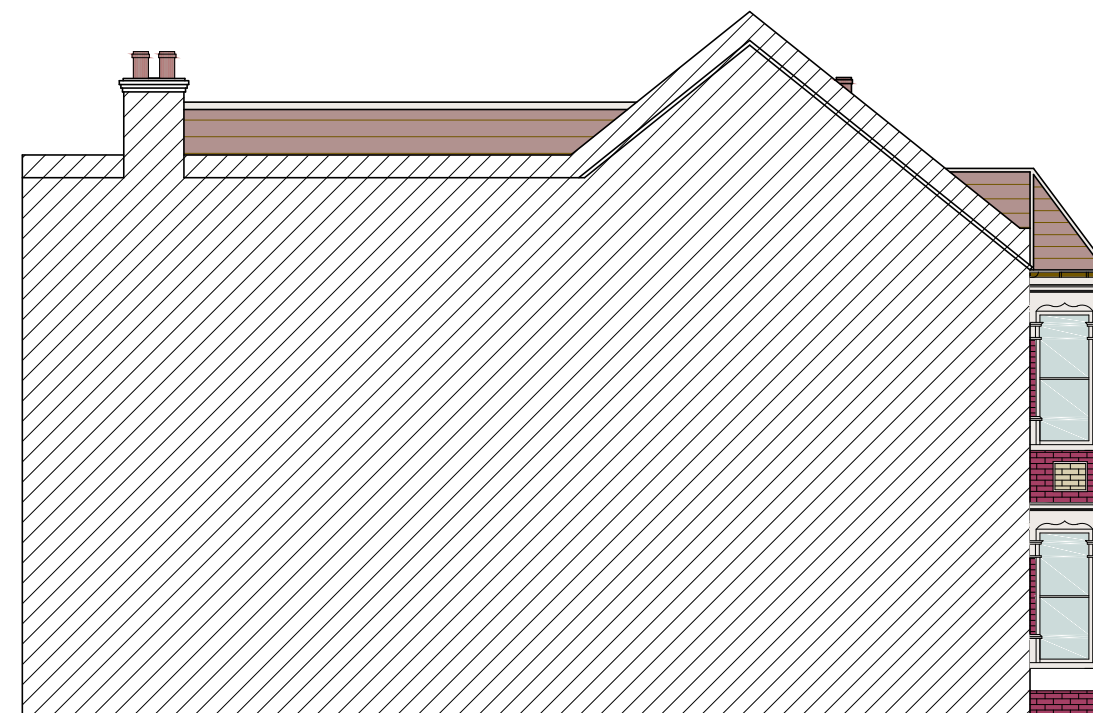

Proposed
Flank Elevation (2):100

Proposed Elevations Proposed Loft Conversion



SCALE 1:100@A3

 


Project : Proposed Loft Conversion
Address : 76 RUTLAND GARDENS
LONDON
N4 1JR

Drawing no : 76_RG_PD_07
Issue :
Date : 10/04/23

LOCATION PLAN SCALE 1:1250

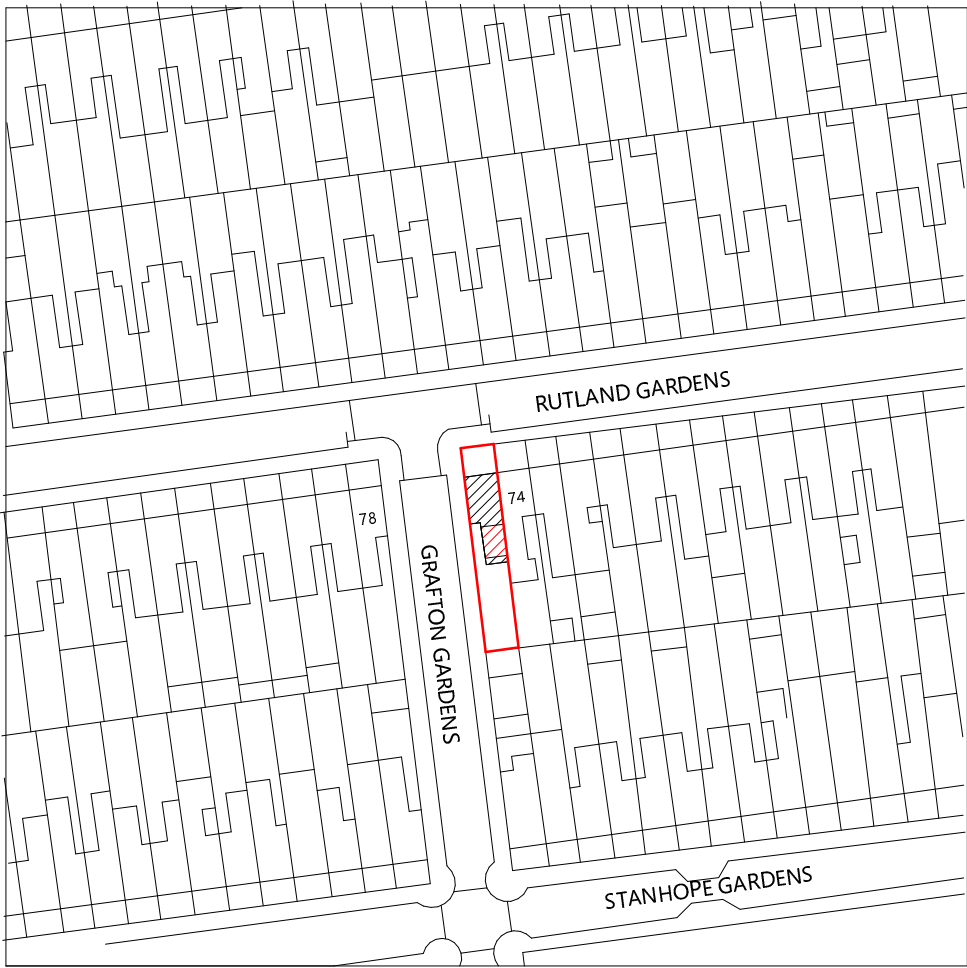
 


LOCATION PLAN

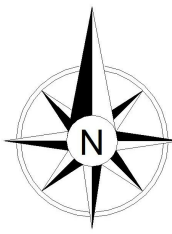


- Site
- Existing Building Footprint
- Proposed Building Footprint

BLOCK PLAN SCALE 1:200

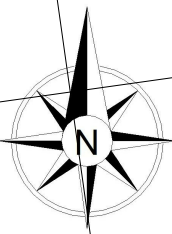 

EXISTING BLOCK PLAN

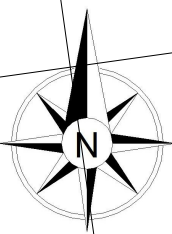

PROPOSED BLOCK PLAN

Copyright (c)
Virtue Architecture
This drawing which is the property of Virtue
Architecture is the subject of Intellectual Property
Rights including copyright and design right and shall
not be reproduced, copied, loaned or submitted to
any other party without the consent of the Architect.

All drawing must be drawn to scale. Only figured
dimensions to be taken. Any discrepancies to be
reported to the Virtue Architecture prior to setting
out or ordering of any materials.



Project			
76 Rutland Gardens, Tottenham N4 1JR			
Client			
76 Rutland Gardens, Tottenham N4 1JR			
Drawing Title			
Location and Block Plans			

Scale	Drawn	Checked	Authorised
1:1250 @ A1 1:200 @ A1	RKA 04/27/21		
Drawing Number			Rev
76RG_PA_00			