


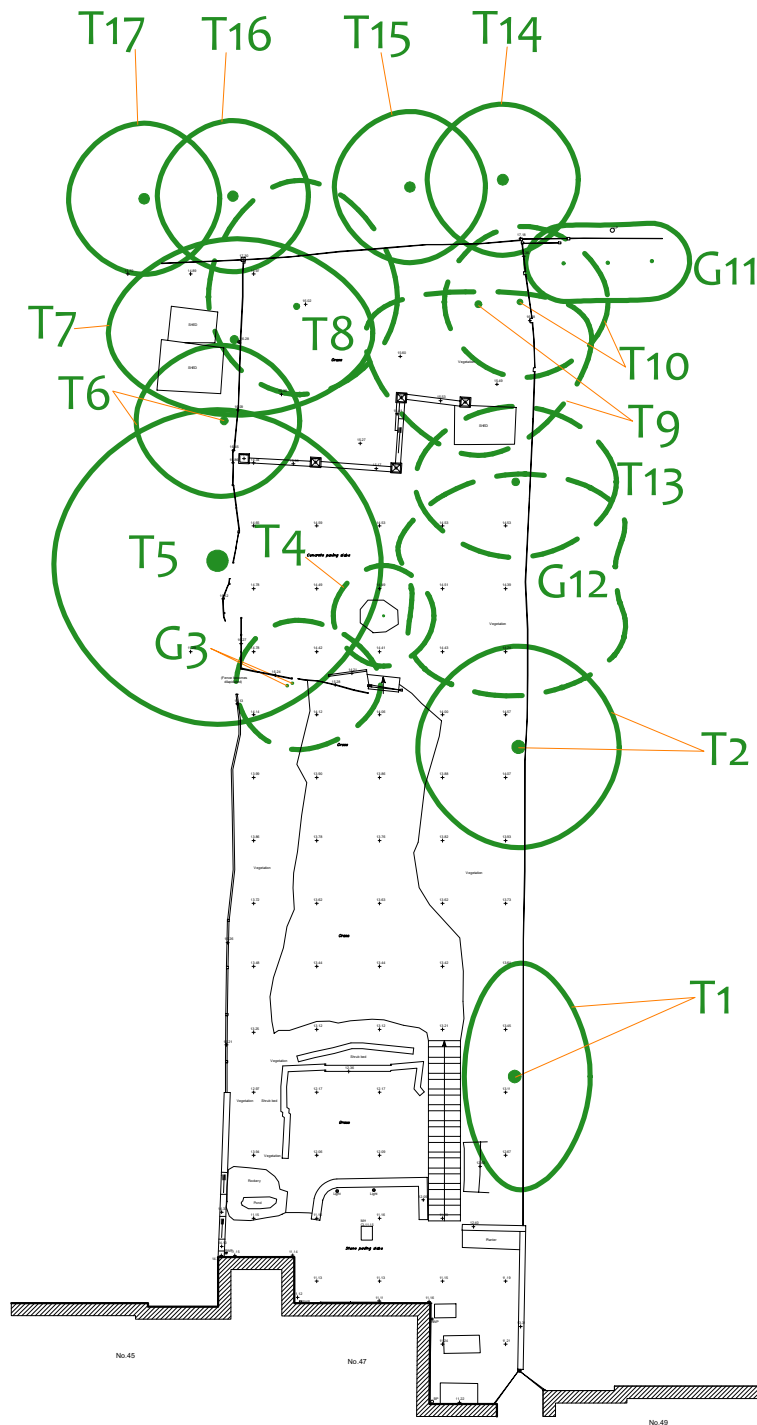

Mount View RD

Site Plan



Stem and canopy of T1

Site: 47 Mount View Road

Ref: CCL 11519A

Scale: 1:300

Paper Size: A4



CROWN
Arboricultural Consultants