




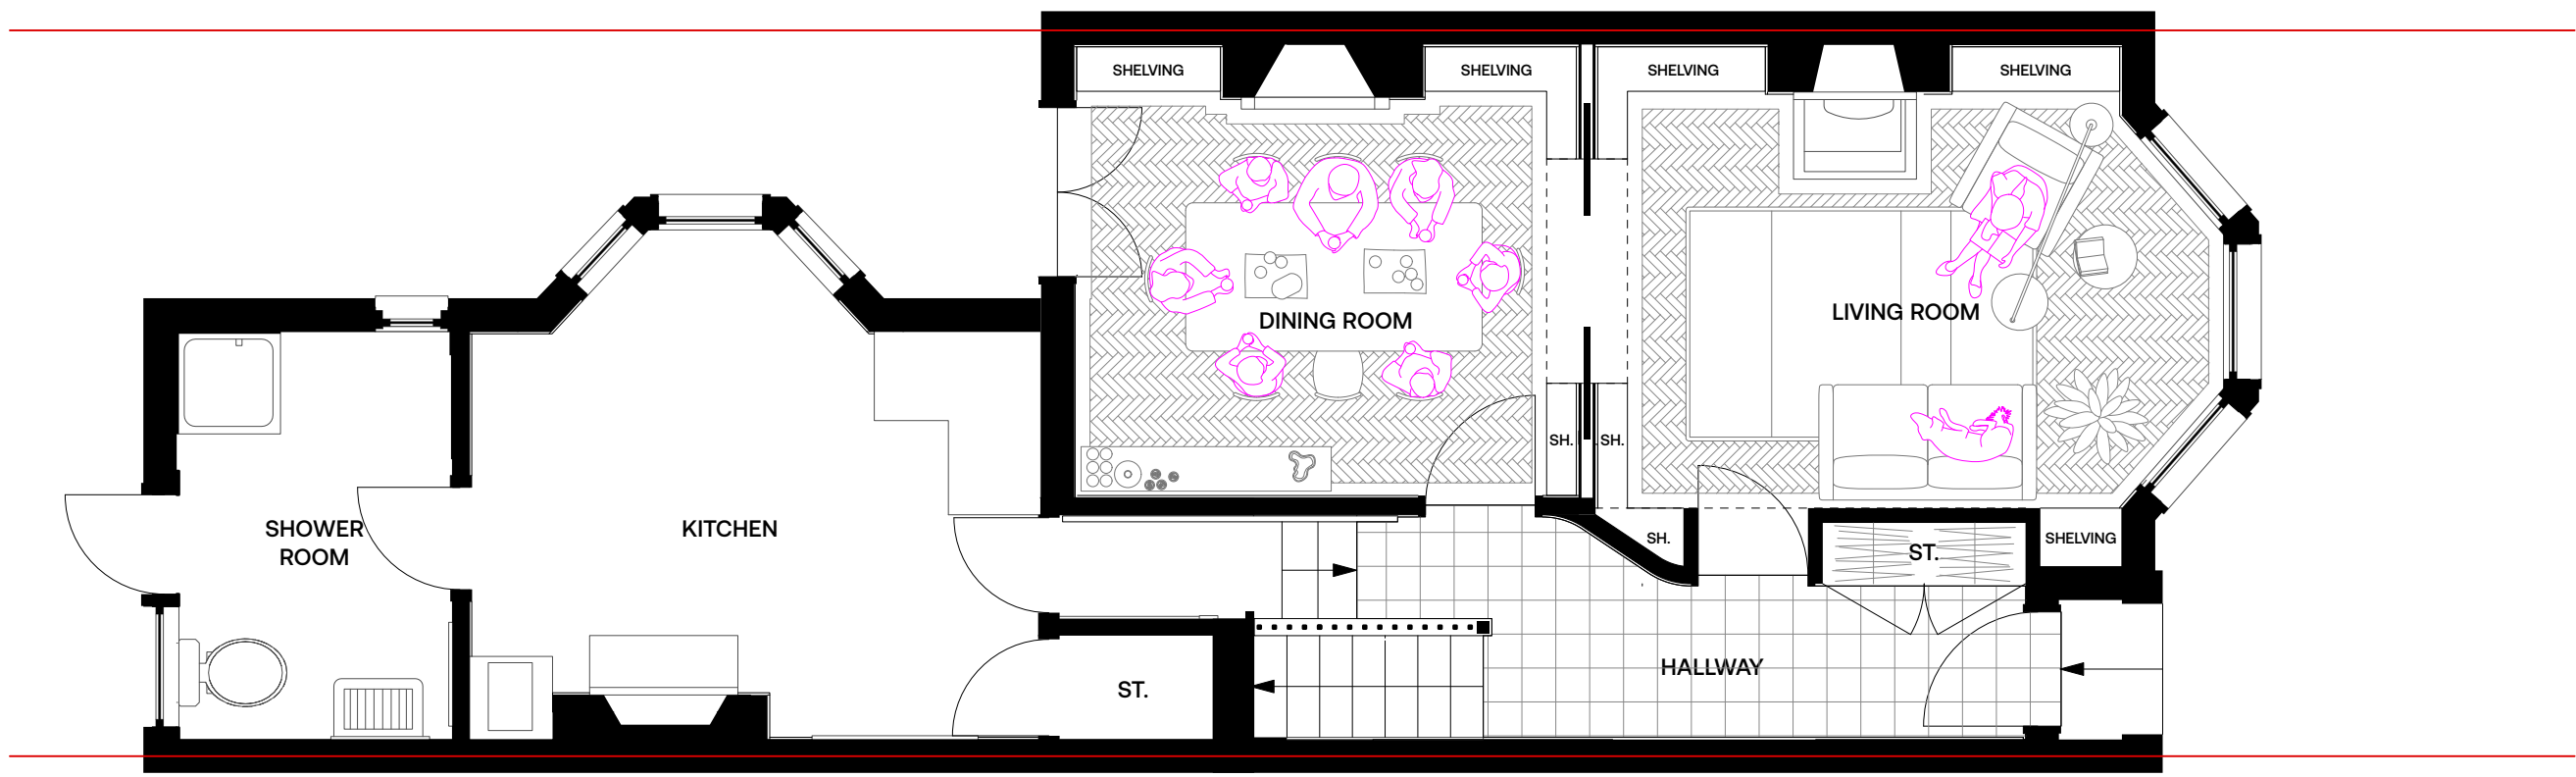


1 Proposed Ground Floor
Scale: 1:50

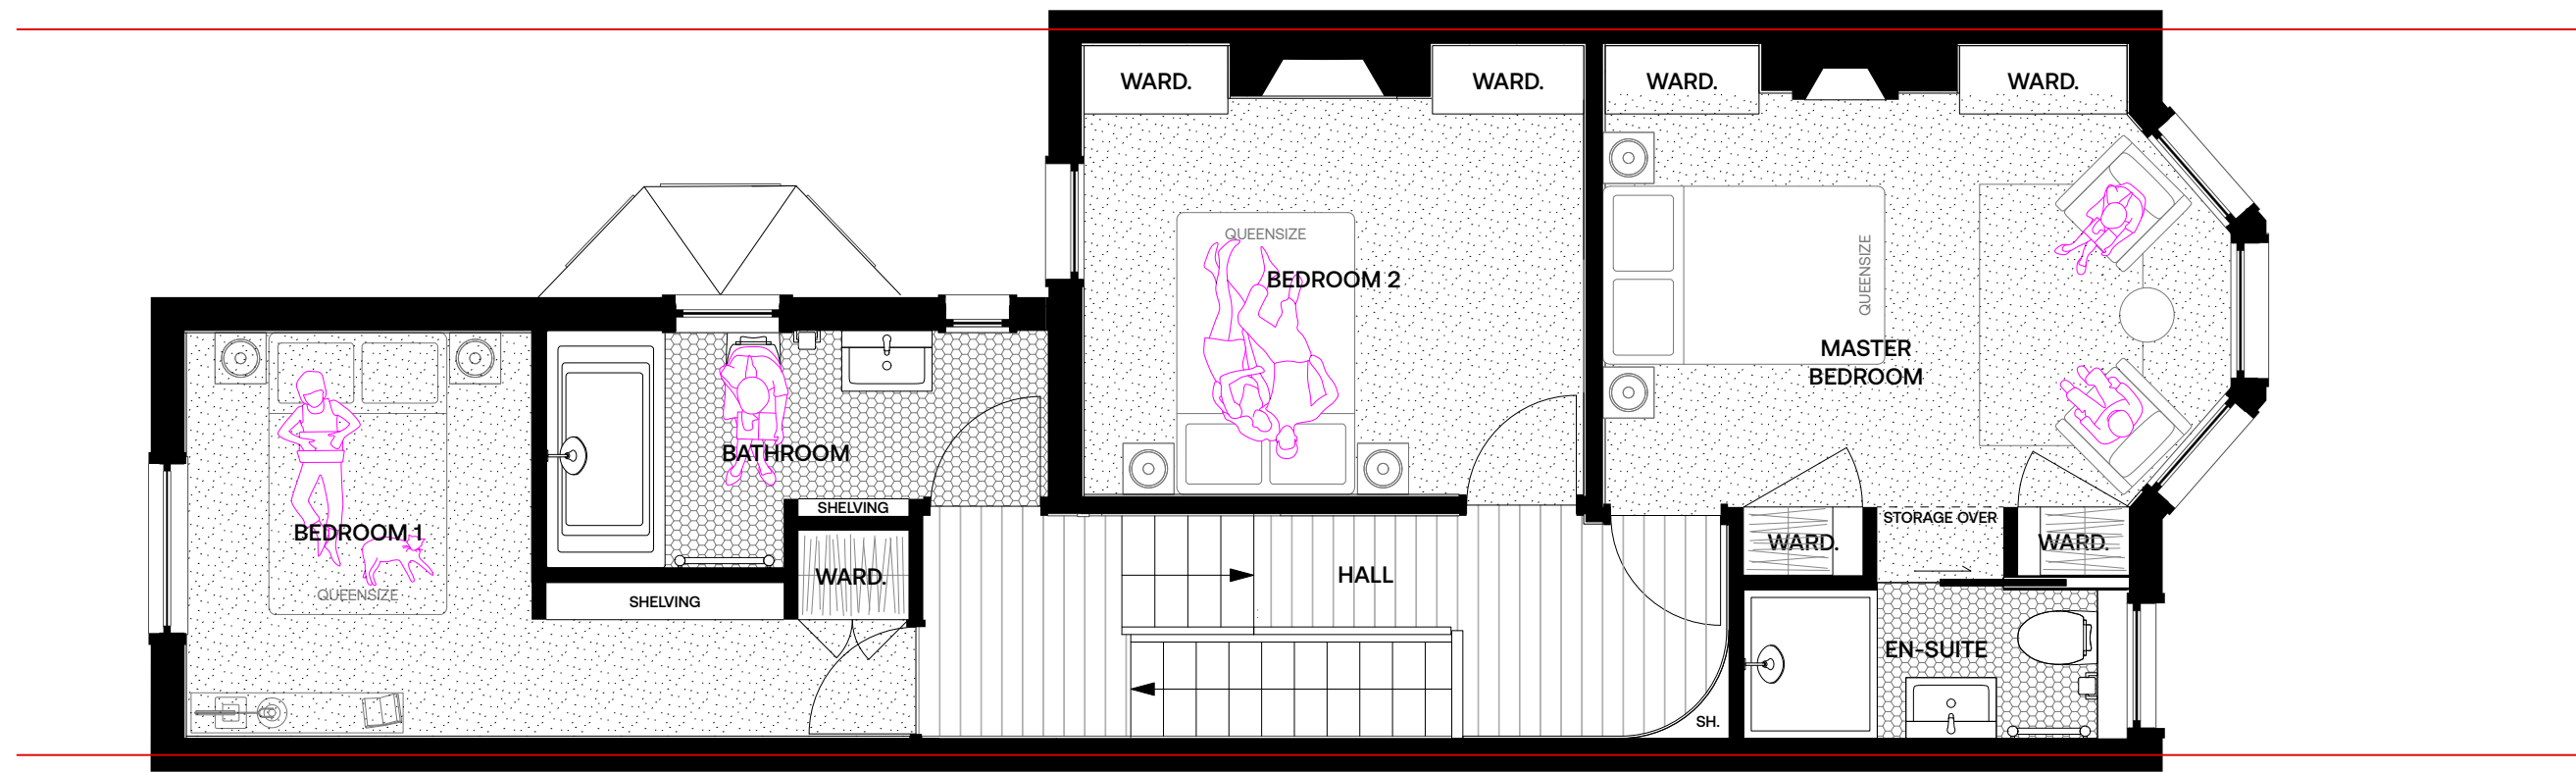


2 Proposed First Floor
Scale: 1:50

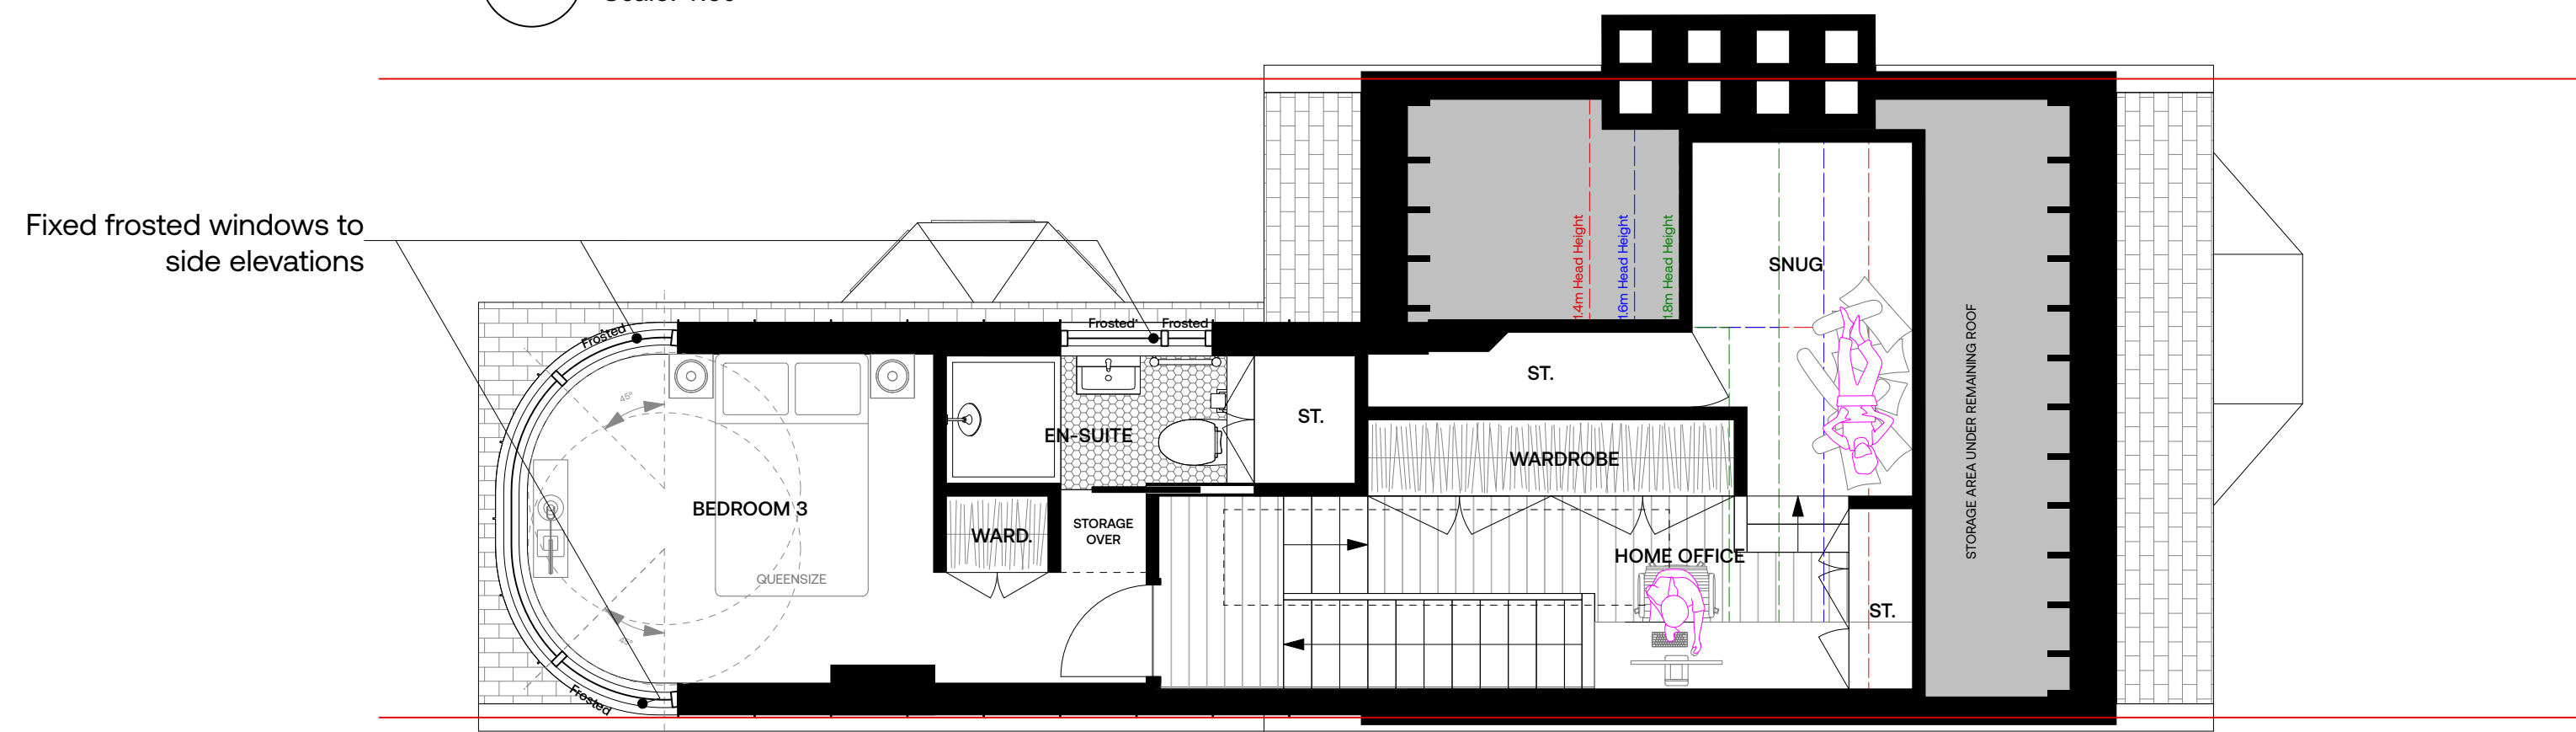


3 Proposed Second Floor
Scale: 1:50

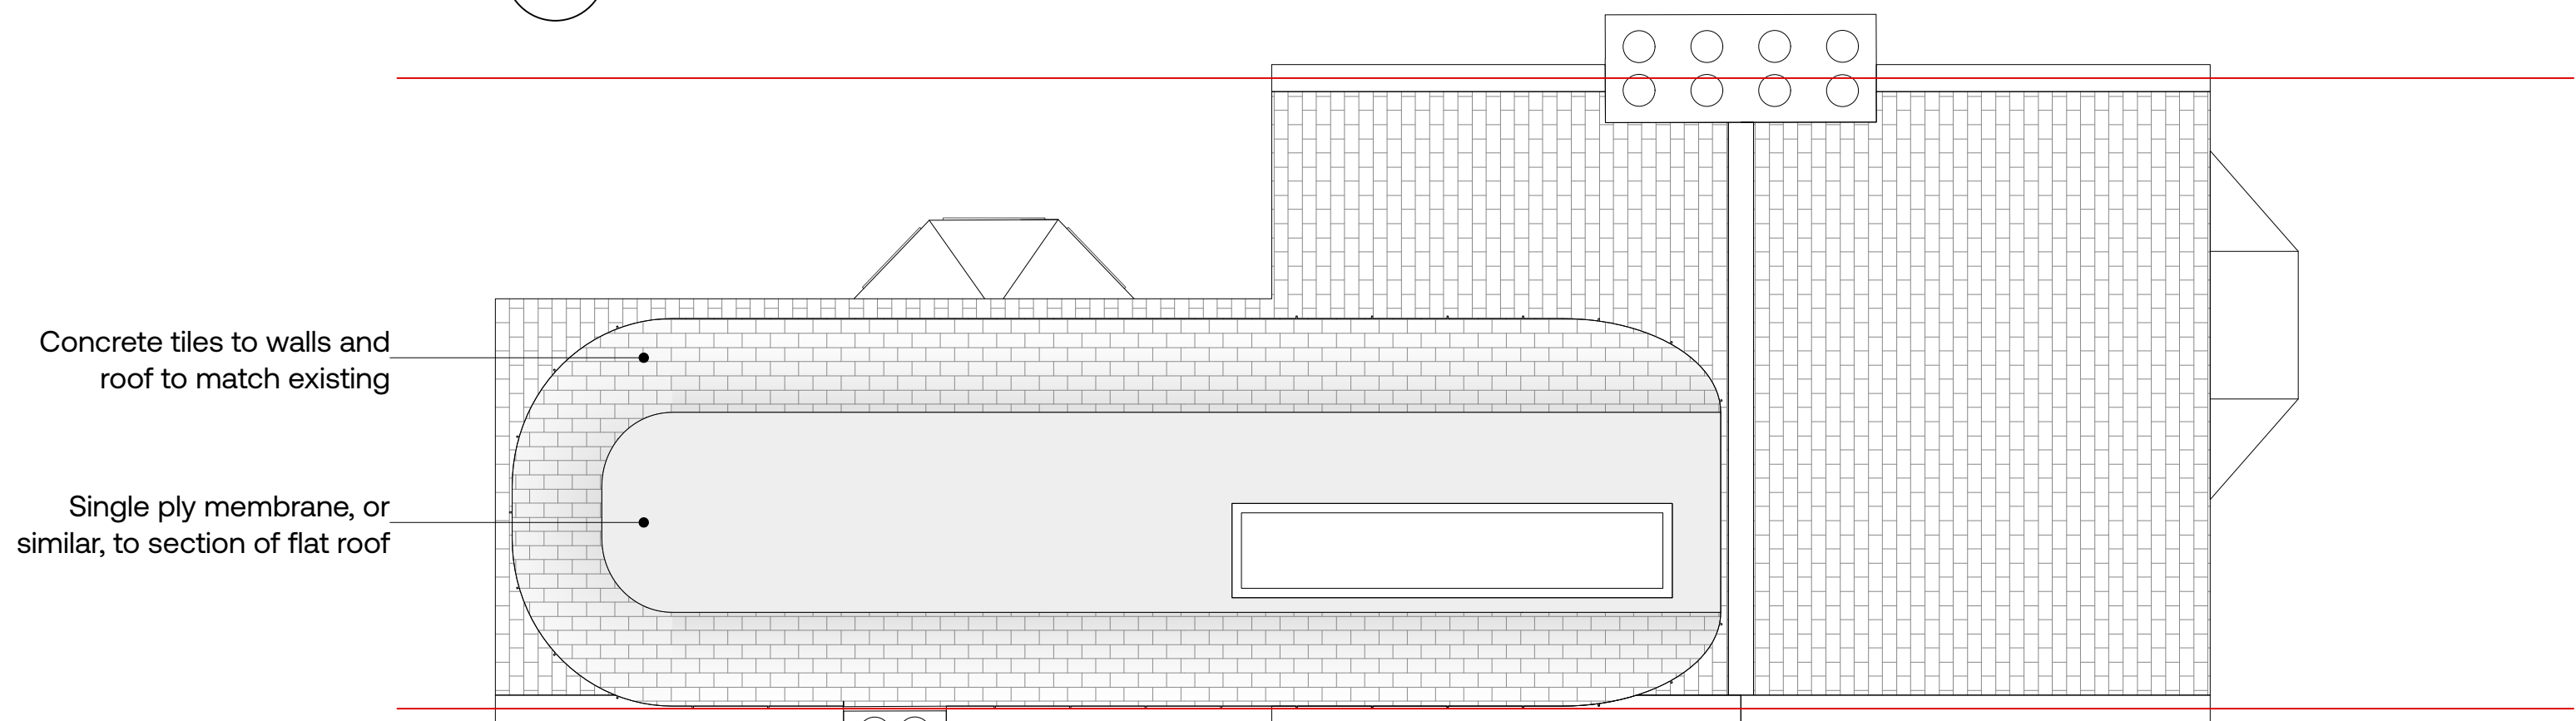


4 Proposed Roof Plan
Scale: 1:50

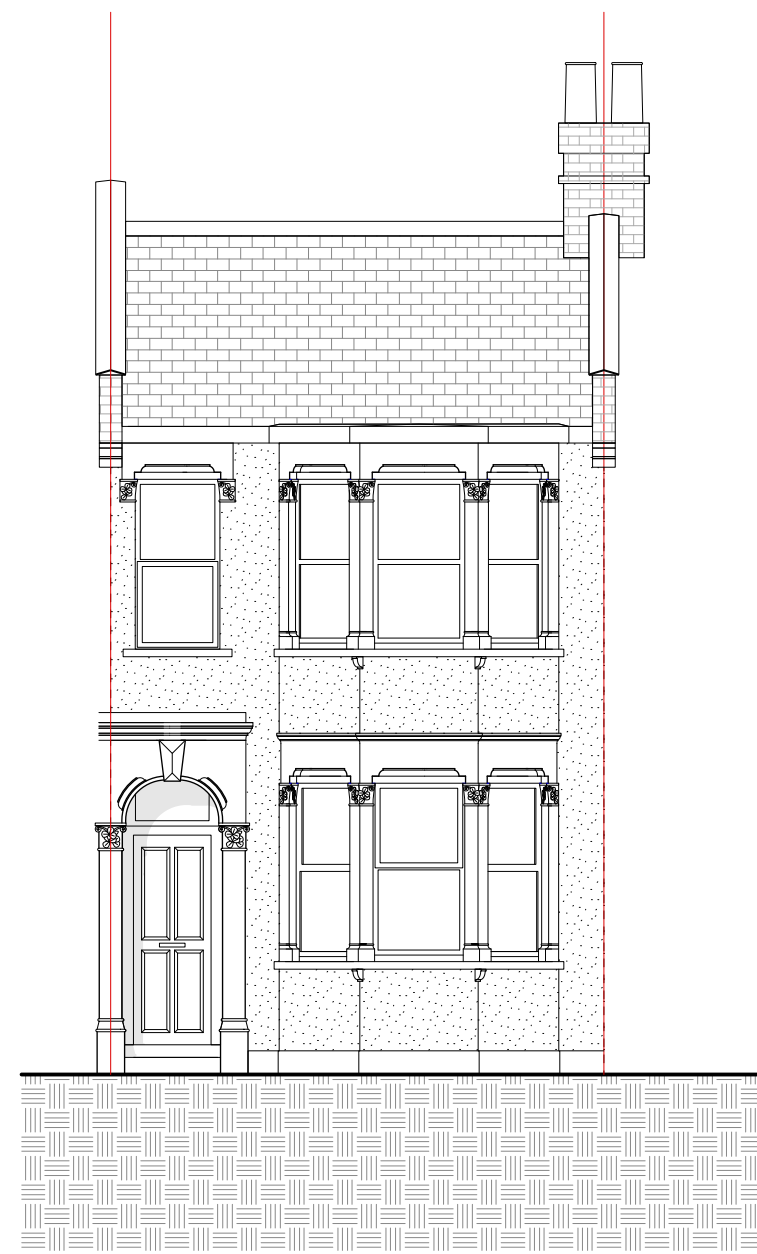

5 Proposed Front Elevation
Scale: 1:75

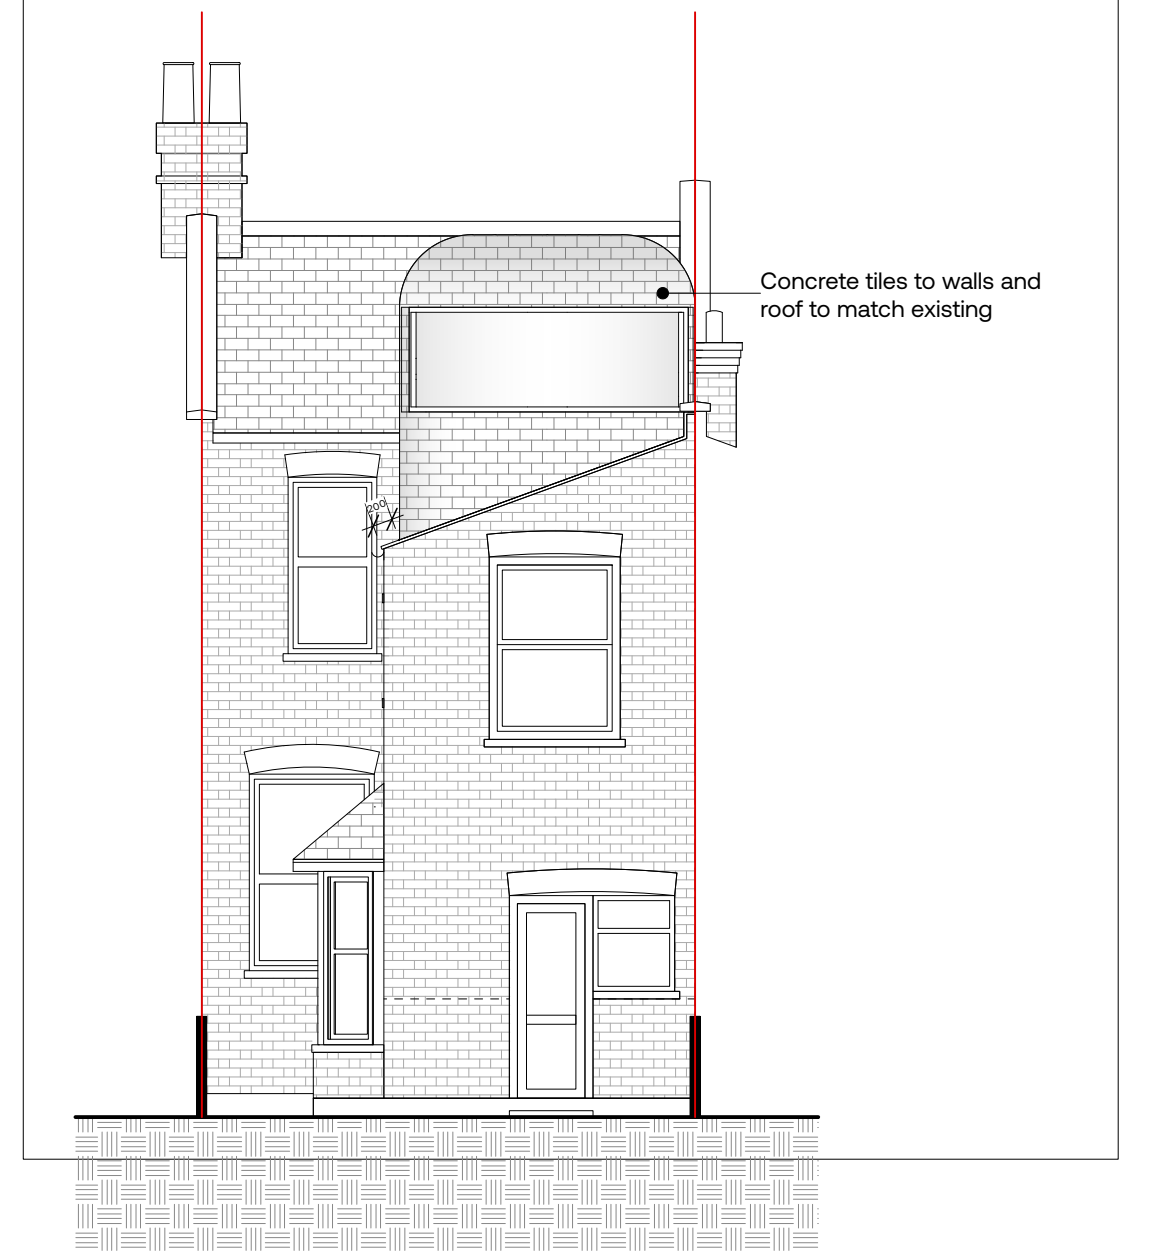

6 Proposed Rear Elevation
Scale: 1:75

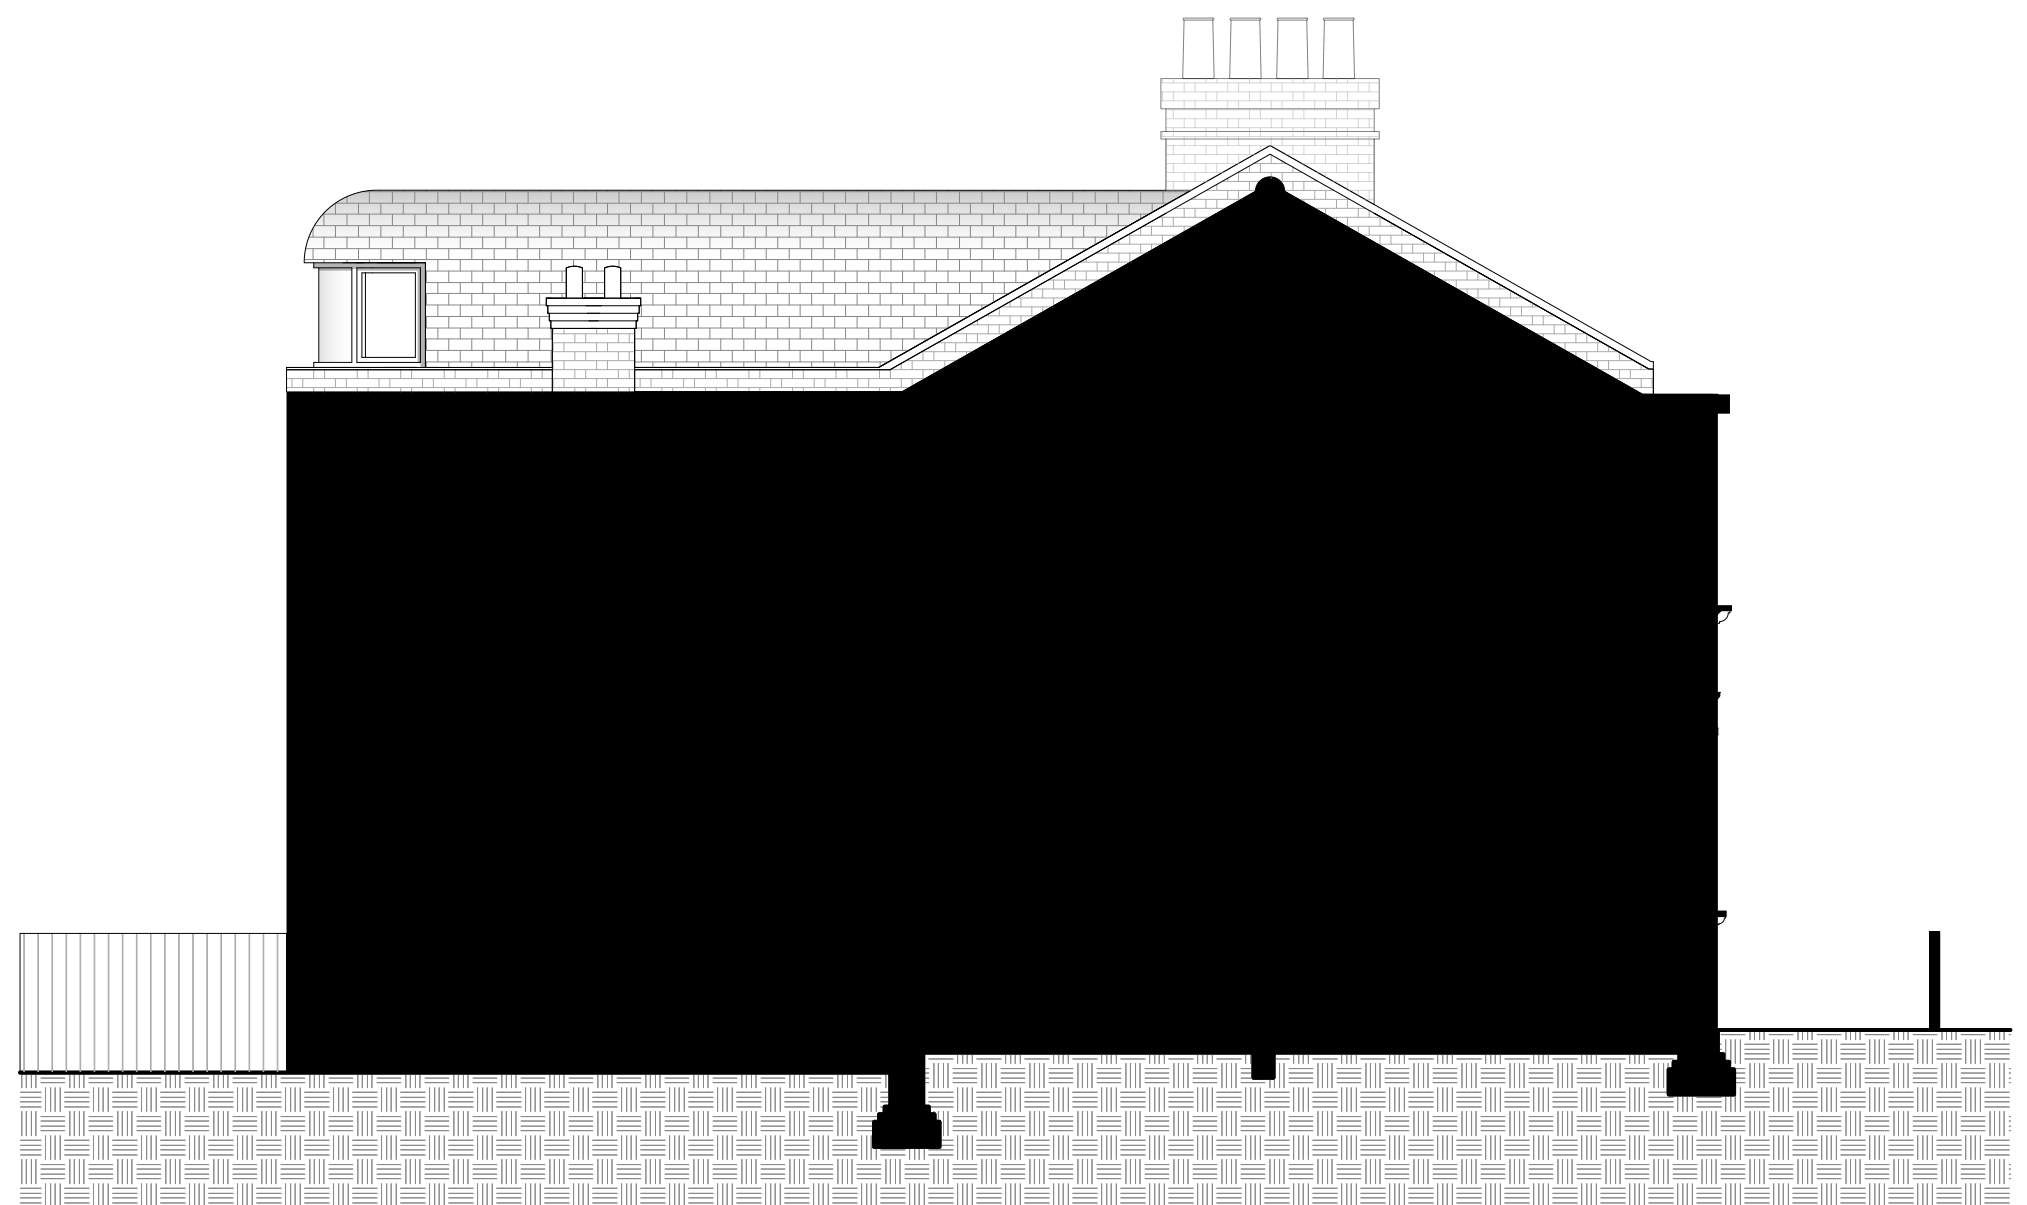

7 Proposed Elevation (109)
Scale: 1:75



8 Proposed Elevation (113)
Scale: 1:75

FOR APPROVAL

GENERAL NOTES
01. Do not scale drawings.
02. All dimensions are in millimetres unless otherwise stated.
03. All dimensions shall be verified on site before proceeding with work.
04. This drawing is to be used in conjunction with all other documents including structural, mechanical and electrical information and all other documents.
05. Any discrepancies to be reported to the Architect immediately.
06. All products to be fixed as per manufacturers recommendations. Notify Architect of any conflicts between manufacturers recommendations and project design.
07. All products to be fixed as per manufacturers recommendations. Notify Architect of any conflicts between manufacturers recommendations and project design.
08. All products to be fixed as per manufacturers recommendations. Notify Architect of any conflicts between manufacturers recommendations and project design.

REV	DESCRIPTION	DATE

11
Additional limited services engineer
Consult also and/or other relevant
CUOZZO FLEMING
1111 Eppingham Road, London E2 9AP

NO. PROJECT
177 111 Eppingham Road

DRAWING
Certificate of Lawfulness - Proposed

SCALE
Var. @ ISO A1

0 0.5 1 2m

DRAWING NO. REV

008 B