



General Notes

No.	Revision/Issue	Date

Firm Name and Address

GOAStudio London
residential architecture limited
Hoxton Mix | 86-90 Paul Street | EC2A 4NE | London

Project Name and Address

Addition of a rear roof extension, addition of a rear ground floor extension, addition of an upper floor extension, internal and external alterations to a single family dwelling.

8 Southwood Lawn Road, N6 5SF, London

Project 2303 Highgate	Sheet EXISTING
Date March 2023	LOCATION PLAN
Scale 1:1250 @ A3	2303 00



General Notes

No.	Revision/Issue	Date
-----	----------------	------

Firm Name and Address



GOAStudio London
residential architecture limited
Hoxton Mix | 86-90 Paul Street | EC2A 4NE | London

Project Name and Address

Addition of a rear roof extension, addition of a rear ground floor extension, addition of an upper floor extension, internal and external alterations to a single family dwelling.

8 Southwood Lawn Road, N6 5SF, London

Project 2303 Highgate	Sheet EXISTING
Date March 2023	PROPOSED SITE PLAN
Scale 1:500 @ A3	2303 900

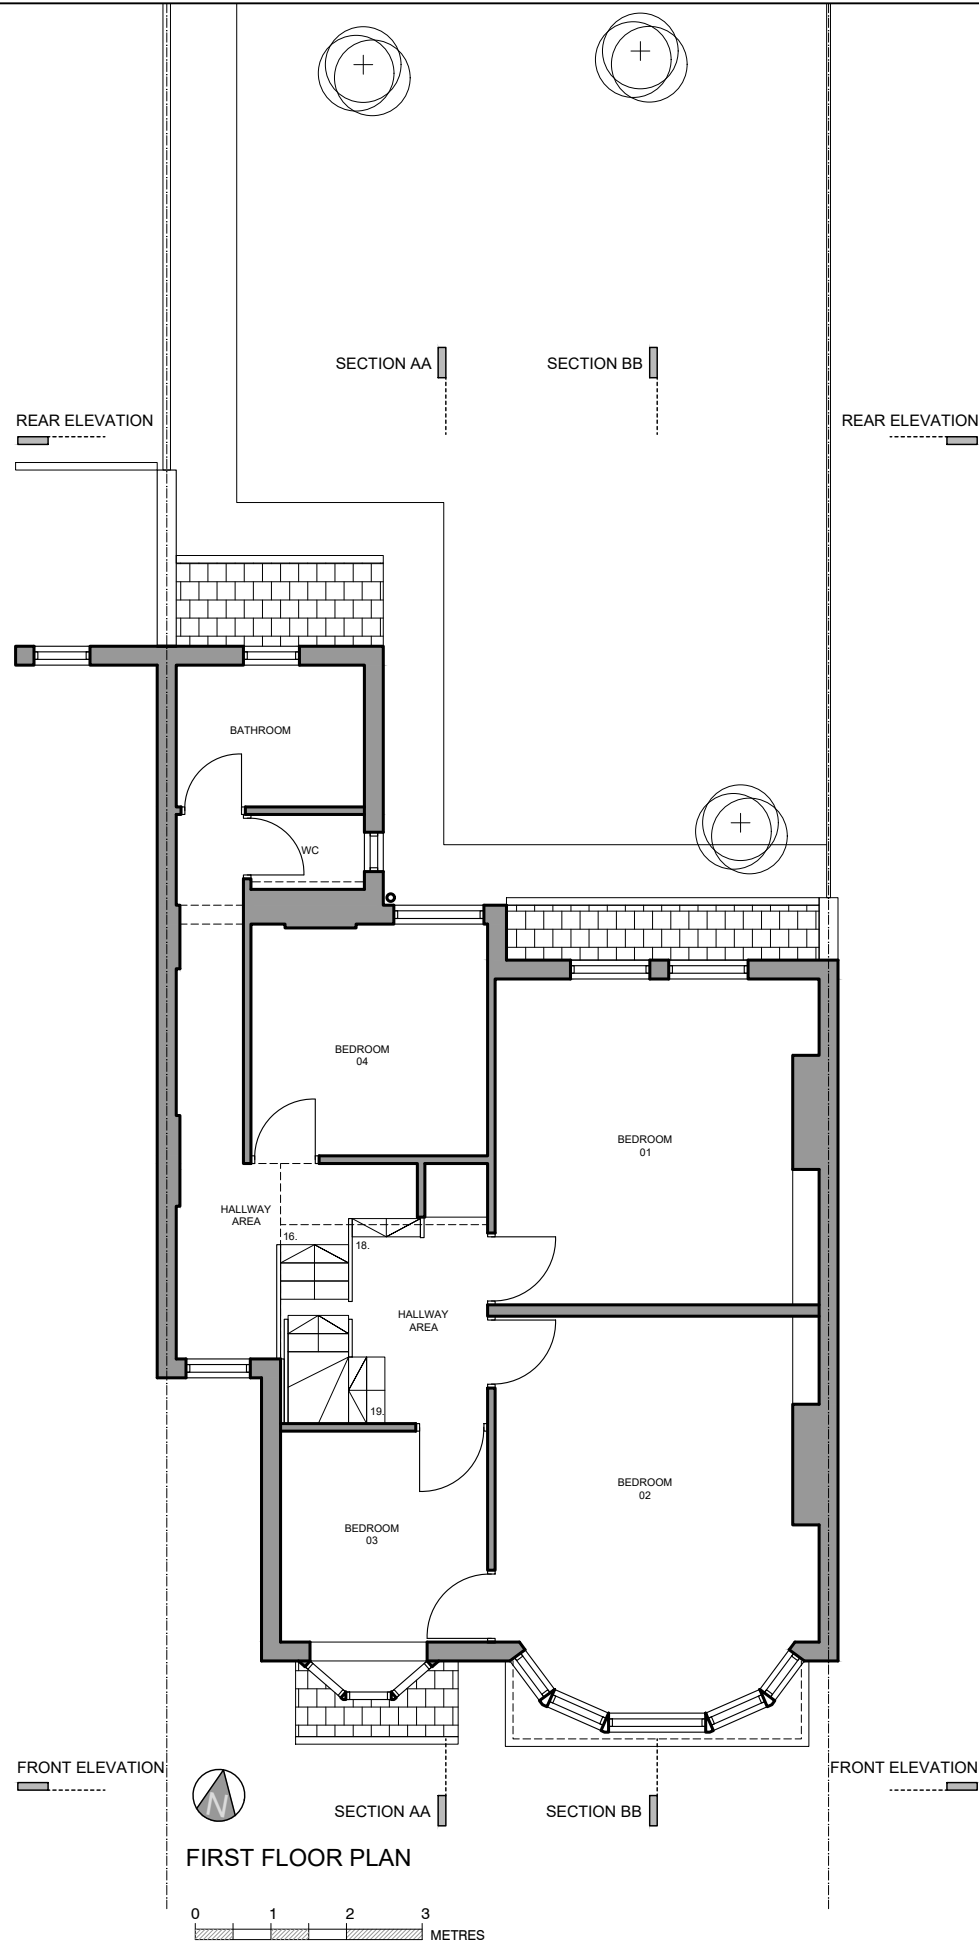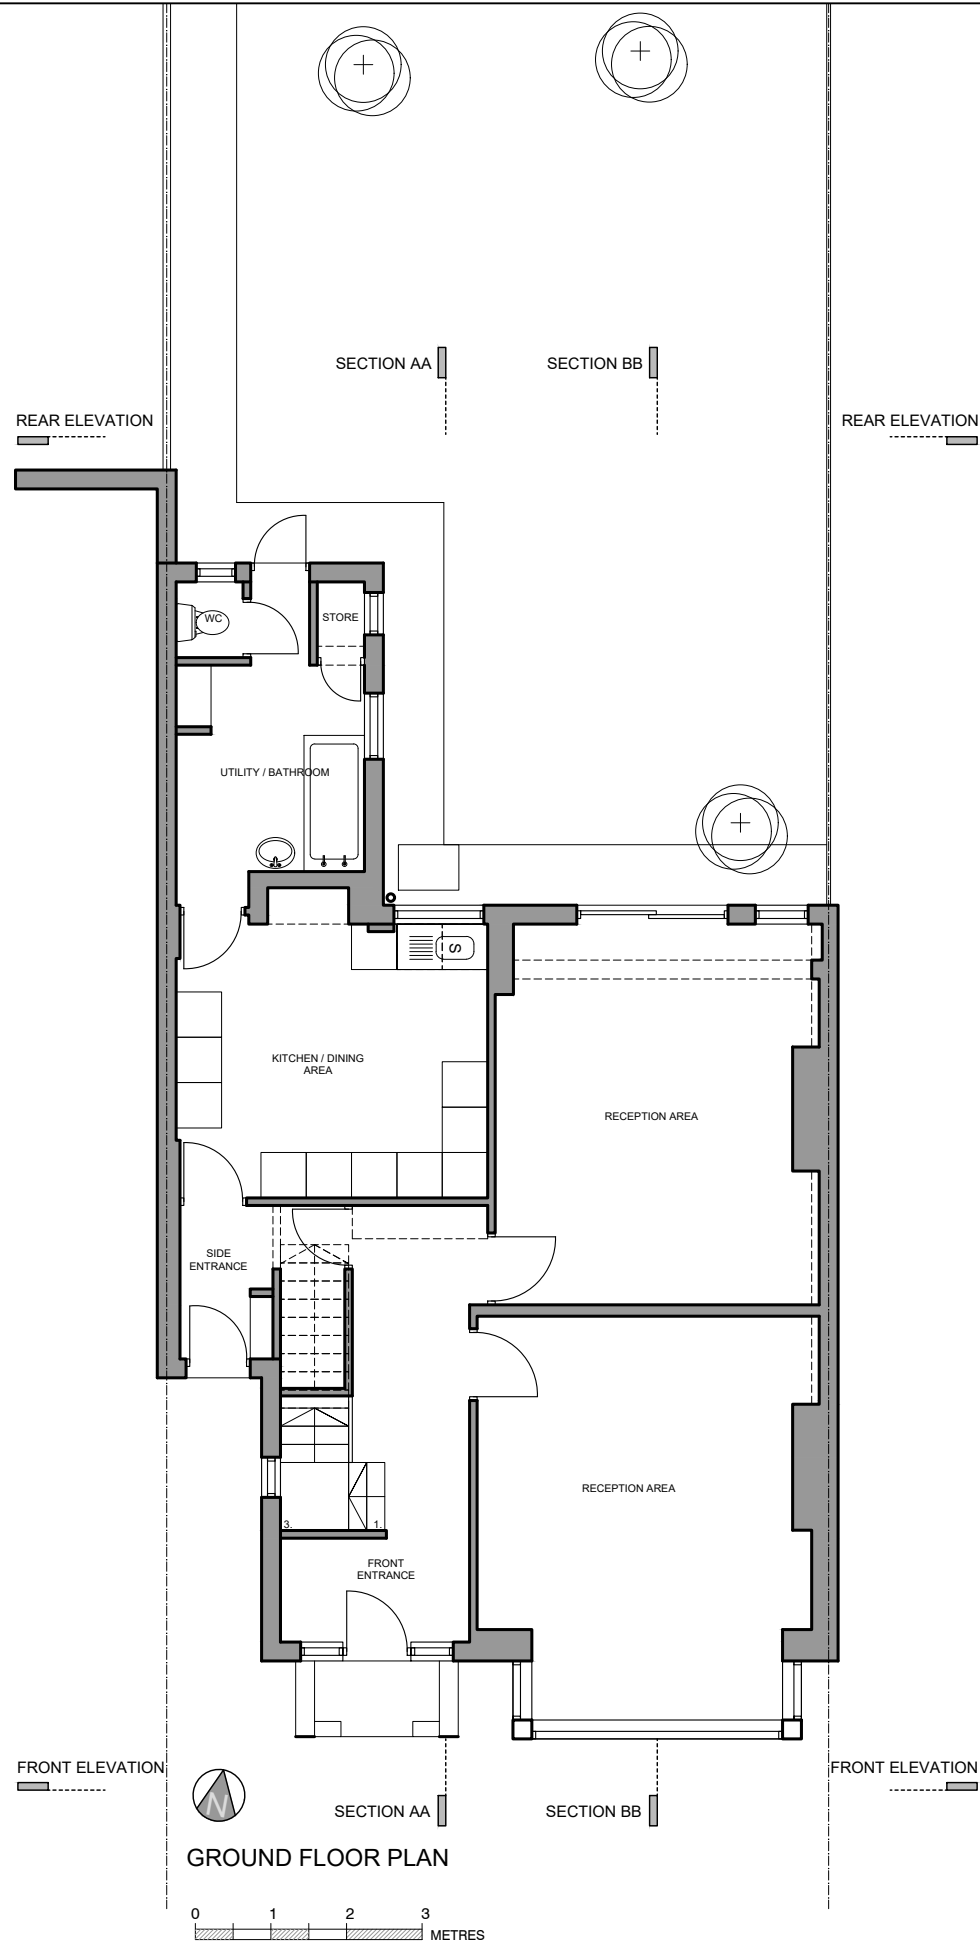

General Notes

No.	Revision/Issue	Date
-----	----------------	------

Firm Name and Address

GOAStudio London
residential architecture limited
Hoxton Mix | 86-90 Paul Street | EC2A 4NE | London

Project Name and Address

Addition of a rear roof extension, addition of a rear ground floor extension, addition of an upper floor extension, internal and external alterations to a single family dwelling.

8 Southwood Lawn Road, N6 5SF, London

Project

2303 Highgate

Date

March 2023

Scale

1:100 @ A3

Sheet



EXISTING

GROUND FLOOR PLAN

FIRST FLOOR PLAN

2301

01

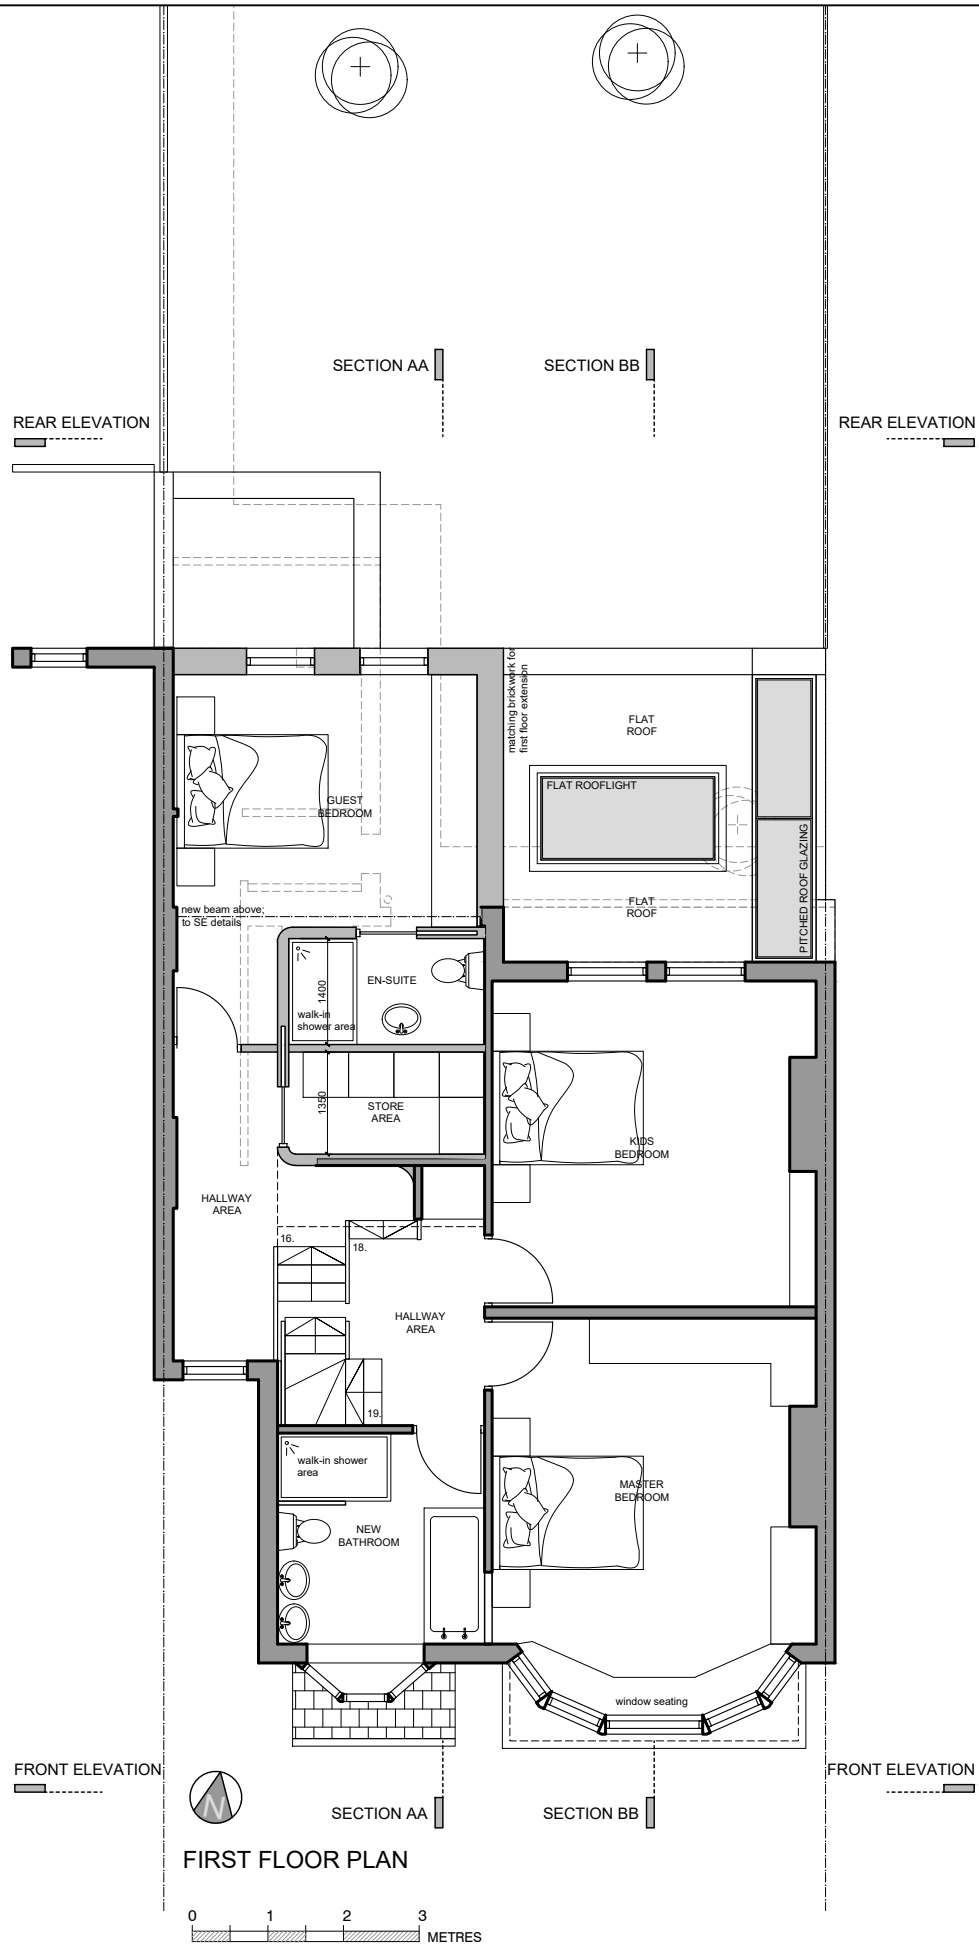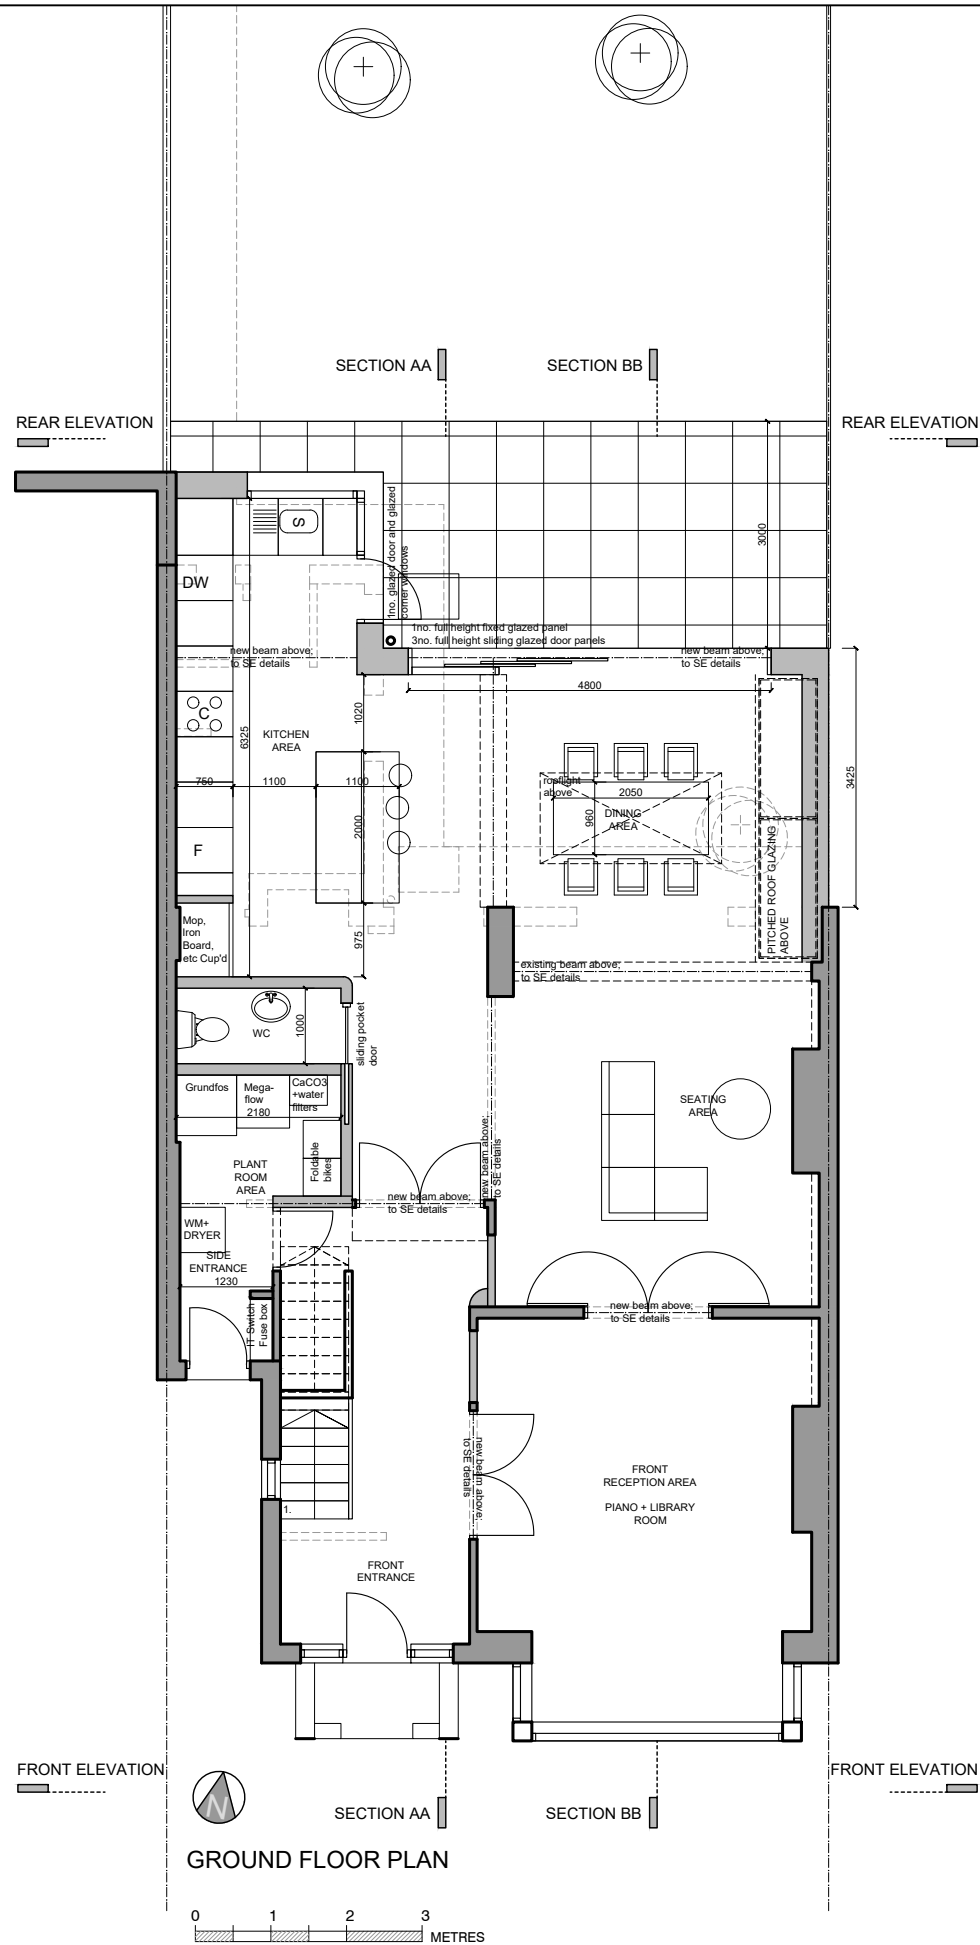

General Notes

No.	Revision/Issue	Date



Firm Name and Address

GOAStudio London
residential architecture limited
Hoxton Mix | 86-90 Paul Street | EC2A 4NE | London

Project Name and Address

Addition of a rear roof extension, addition of a rear ground floor extension, addition of an upper floor extension, internal and external alterations to a single family dwelling.
8 Southwood Lawn Road, N6 5SF, London

Project 2303 Highgate	Sheet PROPOSED
Date March 2023	GROUND FLOOR PLAN FIRST FLOOR PLAN
Scale 1:100 @ A3	2301 91

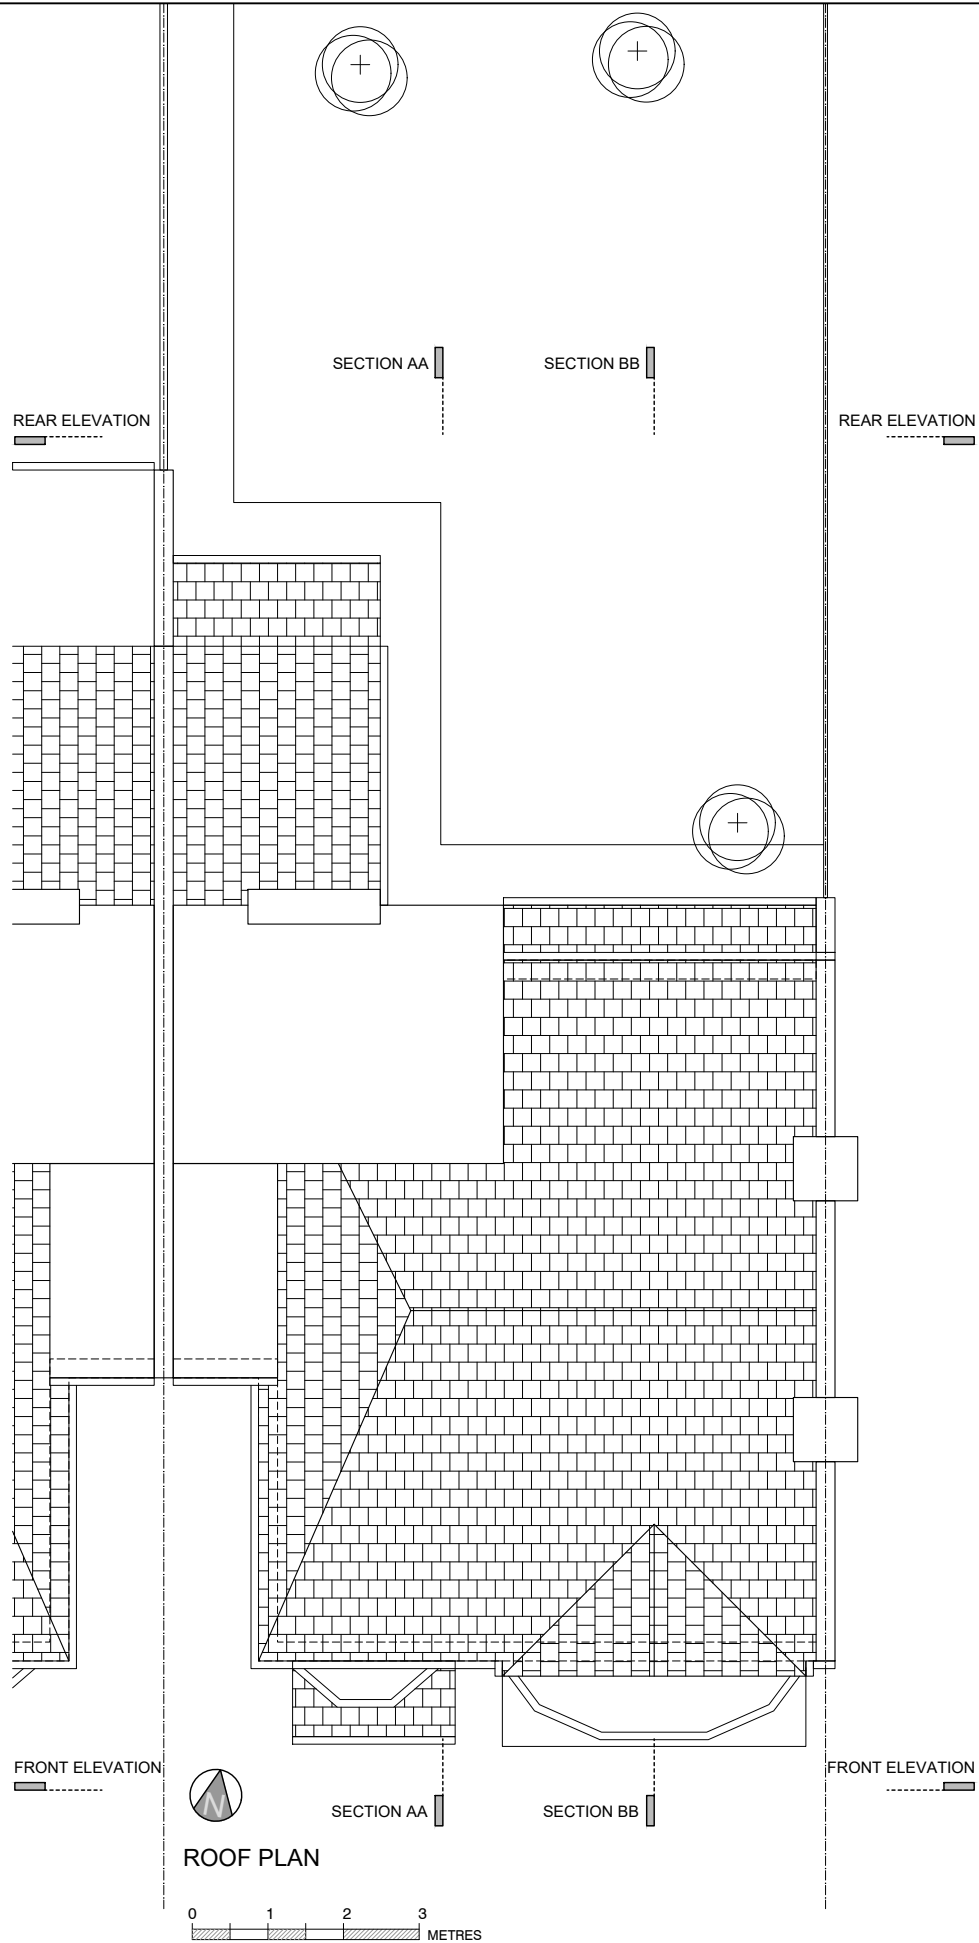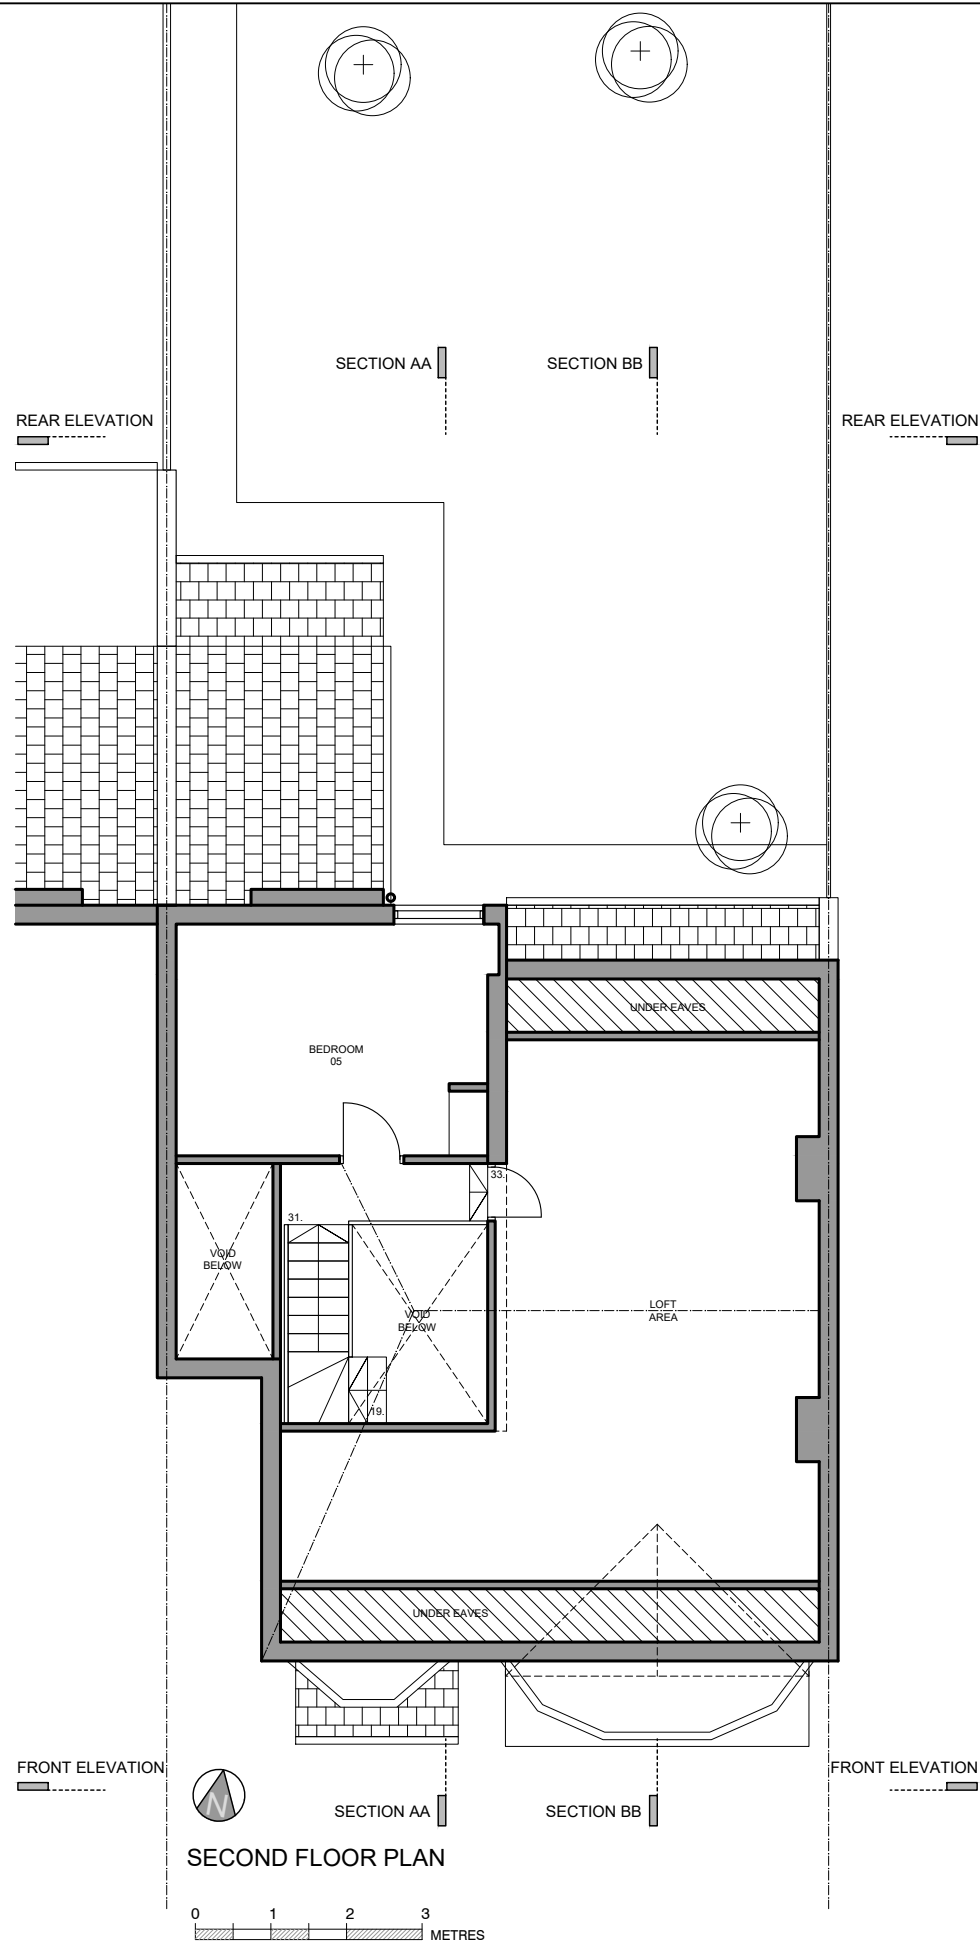

General Notes

No.	Revision/Issue	Date
-----	----------------	------

Firm Name and Address

GOAStudio London
residential architecture limited
Hoxton Mix | 86-90 Paul Street | EC2A 4NE | London

Project Name and Address

Addition of a rear roof extension, addition of a rear ground floor extension, addition of an upper floor extension, internal and external alterations to a single family dwelling.

8 Southwood Lawn Road, N6 5SF, London

Project

2303 Highgate

Date

March 2023

Scale

1:100 @ A3

Sheet


EXISTING

SECOND FLOOR PLAN


ROOF PLAN

2301

02

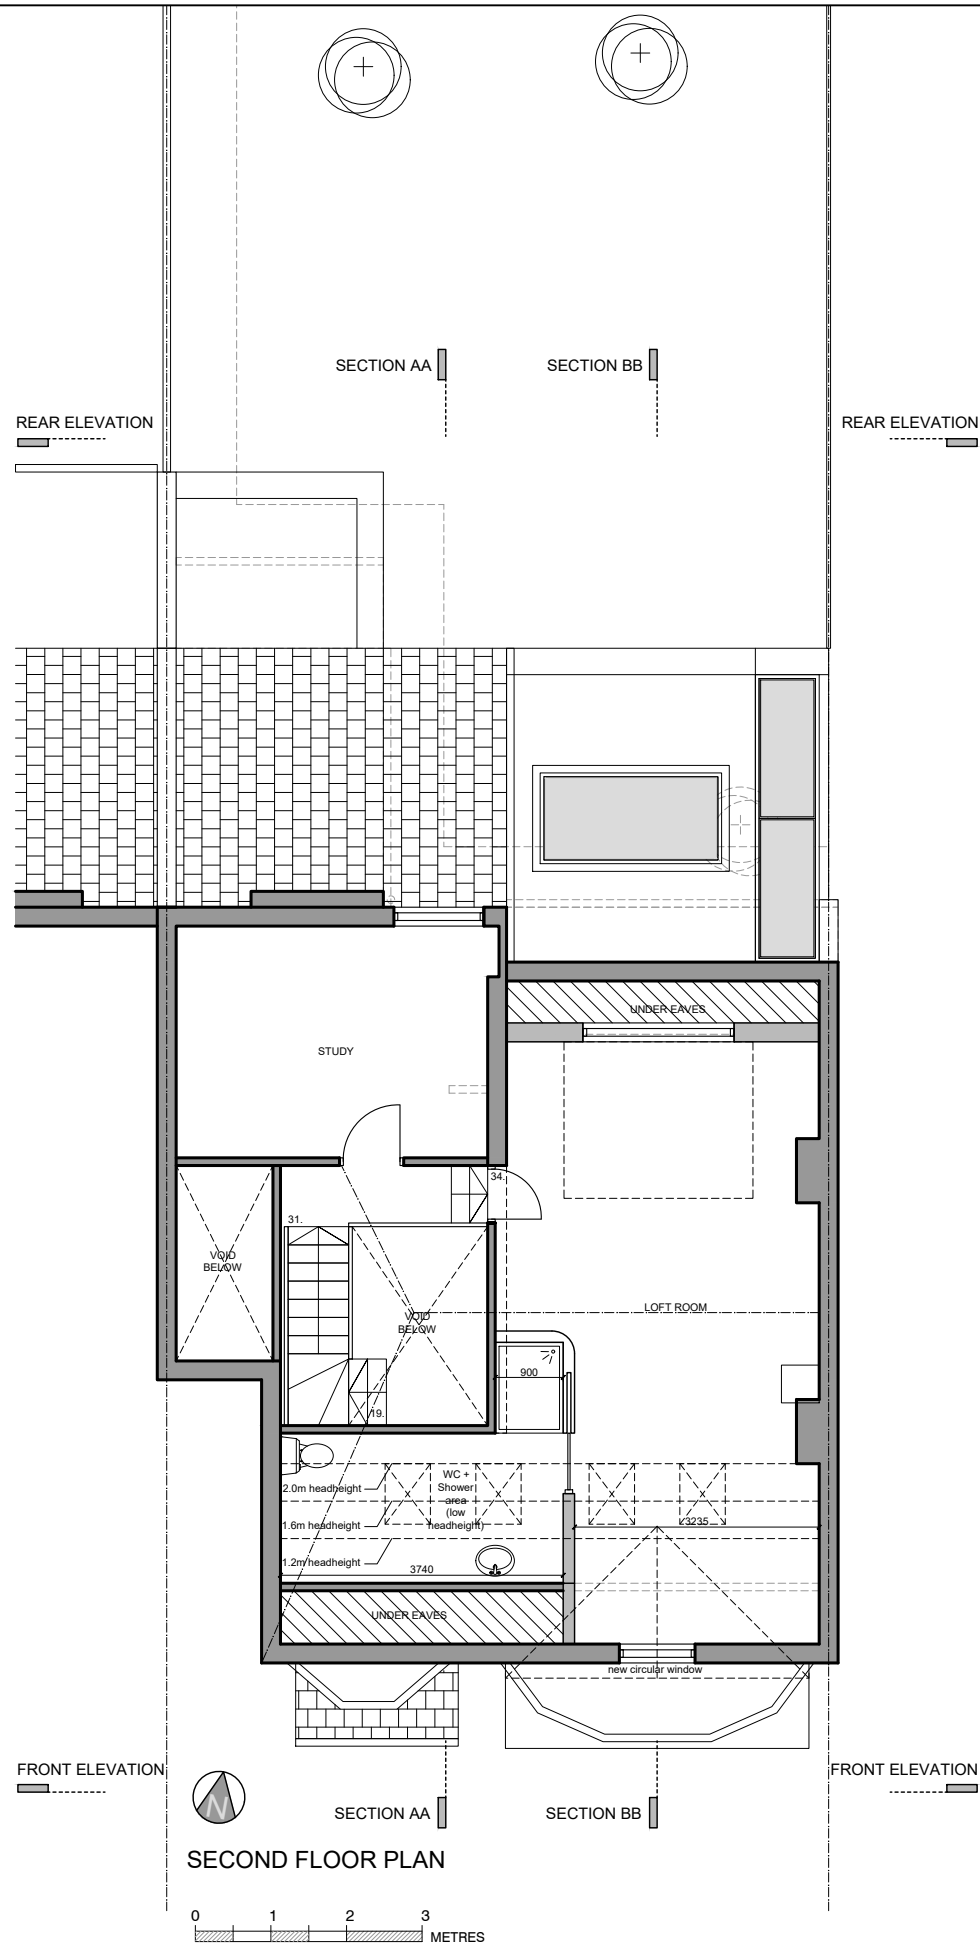

SECOND FLOOR PLAN

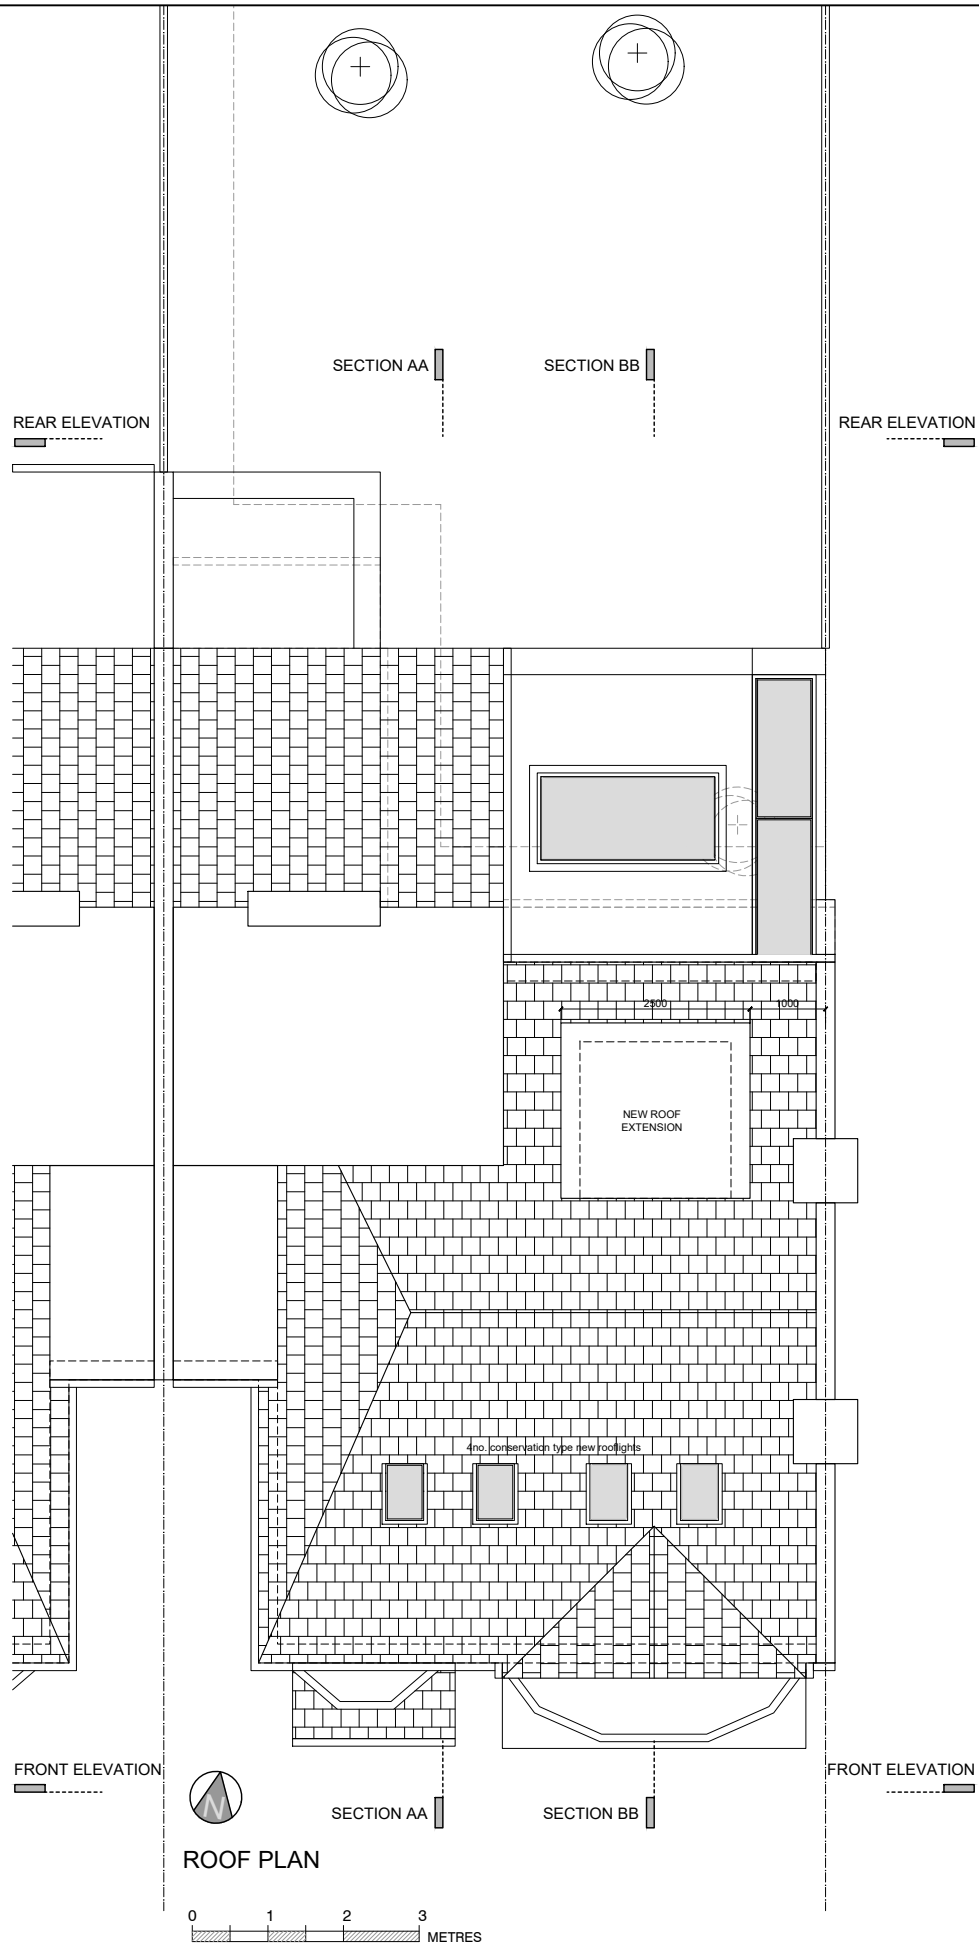

ROOF PLAN

General Notes

No.	Revision/Issue	Date
-----	----------------	------

Firm Name and Address

GOAStudio London
residential architecture limited
Hoxton Mix | 86-90 Paul Street | EC2A 4NE | London

Project Name and Address


Addition of a rear roof extension, addition of a rear ground floor extension, addition of an upper floor extension, internal and external alterations to a single family dwelling.

8 Southwood Lawn Road, N6 5SF, London

Project 2303 Highgate	Sheet PROPOSED
Date March 2023	SECOND FLOOR PLAN ROOF PLAN
Scale 1:100 @ A3	2301 92



FRONT ELEVATION

 

General Notes

No.	Revision/Issue	Date

Firm Name and Address

GOAStudio London

residential architecture limited

Hoxton Mix | 86-90 Paul Street | EC2A 4NE | London

Project Name and Address


Addition of a rear roof extension, addition of a rear ground floor extension, addition of an upper floor extension, internal and external alterations to a single family dwelling.

8 Southwood Lawn Road, N6 5SF, London

Project 2303 Highgate	Sheet EXISTING
Date March 2023	FRONT ELEVATION
Scale 1:100 @ A3	2301 03



FRONT ELEVATION

 

General Notes

No.	Revision/Issue	Date
-----	----------------	------

Firm Name and Address

GOAStudio London
residential architecture limited
Hoxton Mix | 86-90 Paul Street | EC2A 4NE | London

Project Name and Address

Addition of a rear roof extension, addition of a rear ground floor extension, addition of an upper floor extension, internal and external alterations to a single family dwelling.
8 Southwood Lawn Road, N6 5SF, London

Project 2303 Highgate	Sheet PROPOSED
Date March 2023	FRONT ELEVATION
Scale 1:100 @ A3	2301 93




SECTION AA


General Notes



General Notes		
No.	Revision/Issue	Date
Firm Name and Address		
GOAStudio London residential architecture limited Hoxton Mix 86-90 Paul Street EC2A 4NE London		
Project Name and Address		
Project Name Addition of a rear roof extension, addition of a rear ground floor extension, addition of an upper floor extension, internal and external alterations to a single family dwelling. 8 Southwood Lawn Road, N6 5SF, London		
Project 2303 Highgate	Sheet PROPOSED	
Date March 2023	SECTION AA	
Scale 1:100 @ A3	2301 94	

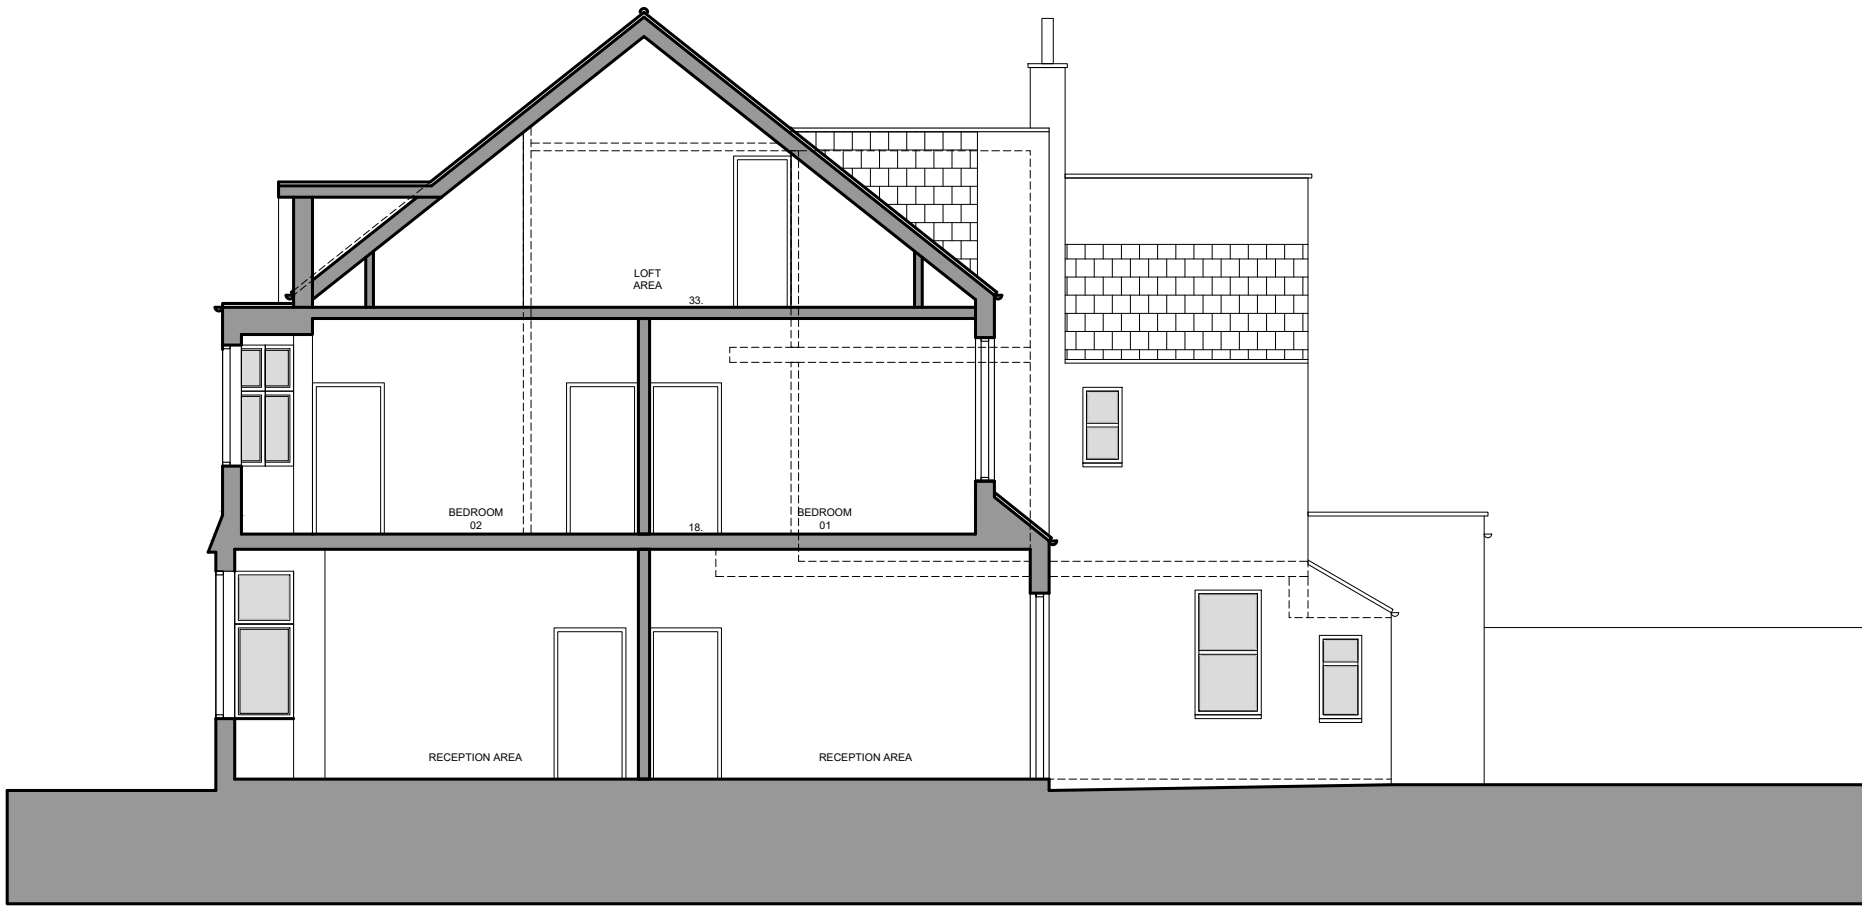

SECTION BB

 

General Notes

No.	Revision/Issue	Date

Firm Name and Address

GOAStudio London

residential architecture limited


Hoxton Mix | 86-90 Paul Street | EC2A 4NE | London

Project Name and Address


Addition of a rear roof extension, addition of a rear ground floor extension, addition of an upper floor extension, internal and external alterations to a single family dwelling.

8 Southwood Lawn Road, N6 5SF, London

Project 2303 Highgate	Sheet EXISTING
Date March 2023	SECTION BB
Scale 1:100 @ A3	2301 05

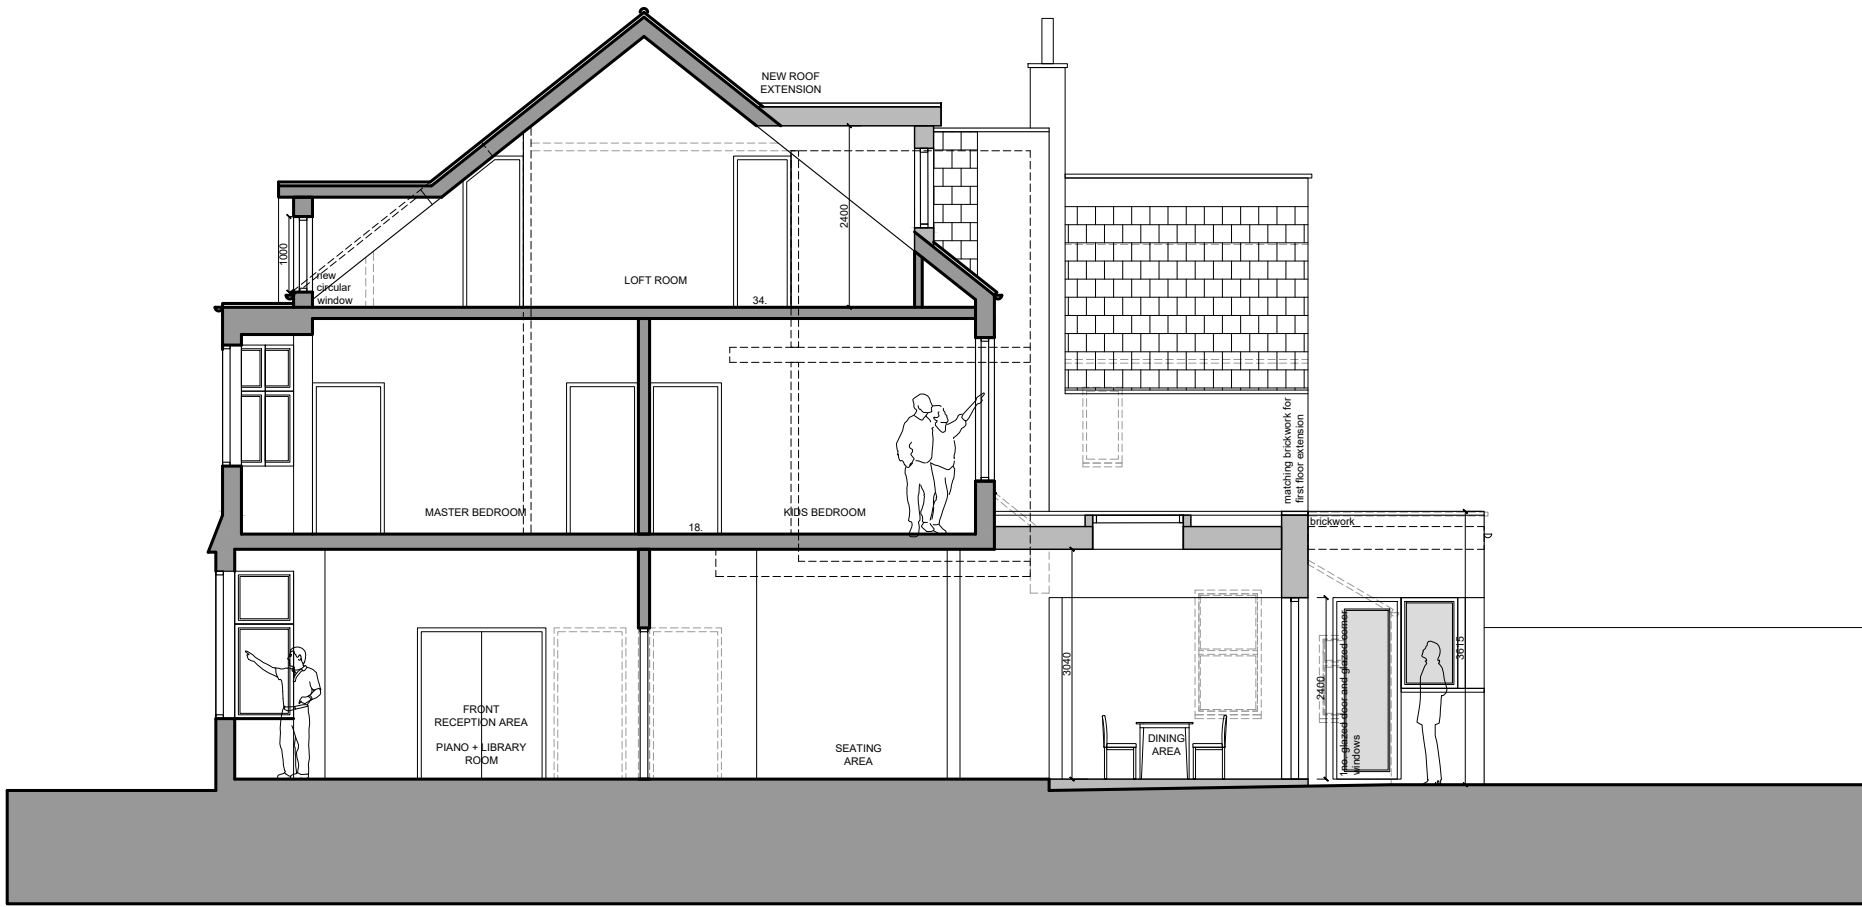

SECTION BB

 

General Notes

No.	Revision/Issue	Date
-----	----------------	------

Firm Name and Address

GOAStudio London
residential architecture limited
Hoxton Mix | 86-90 Paul Street | EC2A 4NE | London

Project Name and Address


Addition of a rear roof extension, addition of a rear ground floor extension, addition of an upper floor extension, internal and external alterations to a single family dwelling.

8 Southwood Lawn Road, N6 5SF, London

Project 2303 Highgate	Sheet PROPOSED
Date March 2023	SECTION BB
Scale 1:100 @ A3	2301 95



REAR ELEVATION

 

General Notes

No.	Revision/Issue	Date

Firm Name and Address

GOAStudio London
residential architecture limited
Hoxton Mix | 86-90 Paul Street | EC2A 4NE | London

Project Name and Address

Addition of a rear roof extension, addition of a rear
ground floor extension, addition of an upper floor
extension, internal and external alterations to a single
family dwelling.

8 Southwood Lawn Road, N6 5SF, London

Project

2303 Highgate

Date

March 2023

Scale

1:100 @ A3

Sheet

EXISTING


REAR ELEVATION

2301

06



REAR ELEVATION

 

General Notes

No.	Revision/Issue	Date

Firm Name and Address

GOAStudio London
residential architecture limited
Hoxton Mix | 86-90 Paul Street | EC2A 4NE | London

Project Name and Address

Addition of a rear roof extension, addition of a rear ground floor extension, addition of an upper floor extension, internal and external alterations to a single family dwelling.
8 Southwood Lawn Road, N6 5SF, London

Project 2303 Highgate	Sheet PROPOSED
Date March 2023	REAR ELEVATION
Scale 1:100 @ A3	2301 96



A horizontal number line with tick marks at 0, 1, 2, and 3. The intervals $(0, 1)$ and $(1, 2)$ are shaded with diagonal lines, representing the solution set $x < 1$ or $1 < x < 2$.

No.	Revision/Issue	Date

Project Name and Address

Addition of a rear roof extension, addition of a rear ground floor extension, addition of an upper floor extension, internal and external alterations to a single family dwelling.

8 Southwood Lawn Road, N6 5SF, London

Project 2303 Highgate	Sheet EXISTING SIDE ELEVATION 2301 07
Date March 2023	
Scale 1:100 @ A3	

General Notes		
No.	Revision/Issue	Date
Firm Name and Address		
GOAStudio London residential architecture limited Hoxton Mix 86-90 Paul Street EC2A 4NE London		
Project Name and Address		
Addition of a rear roof extension, addition of a rear ground floor extension, addition of an upper floor extension, internal and external alterations to a single family dwelling.		
8 Southwood Lawn Road, N6 5SF, London		
Project 2303 Highgate	Sheet PROPOSED	SIDE ELEVATION
Date March 2023		
Scale 1:100 @ A3	2301 97	