






PROPOSED FRONT ELEVATION (WEST)
SCALE 1:100 @ A3

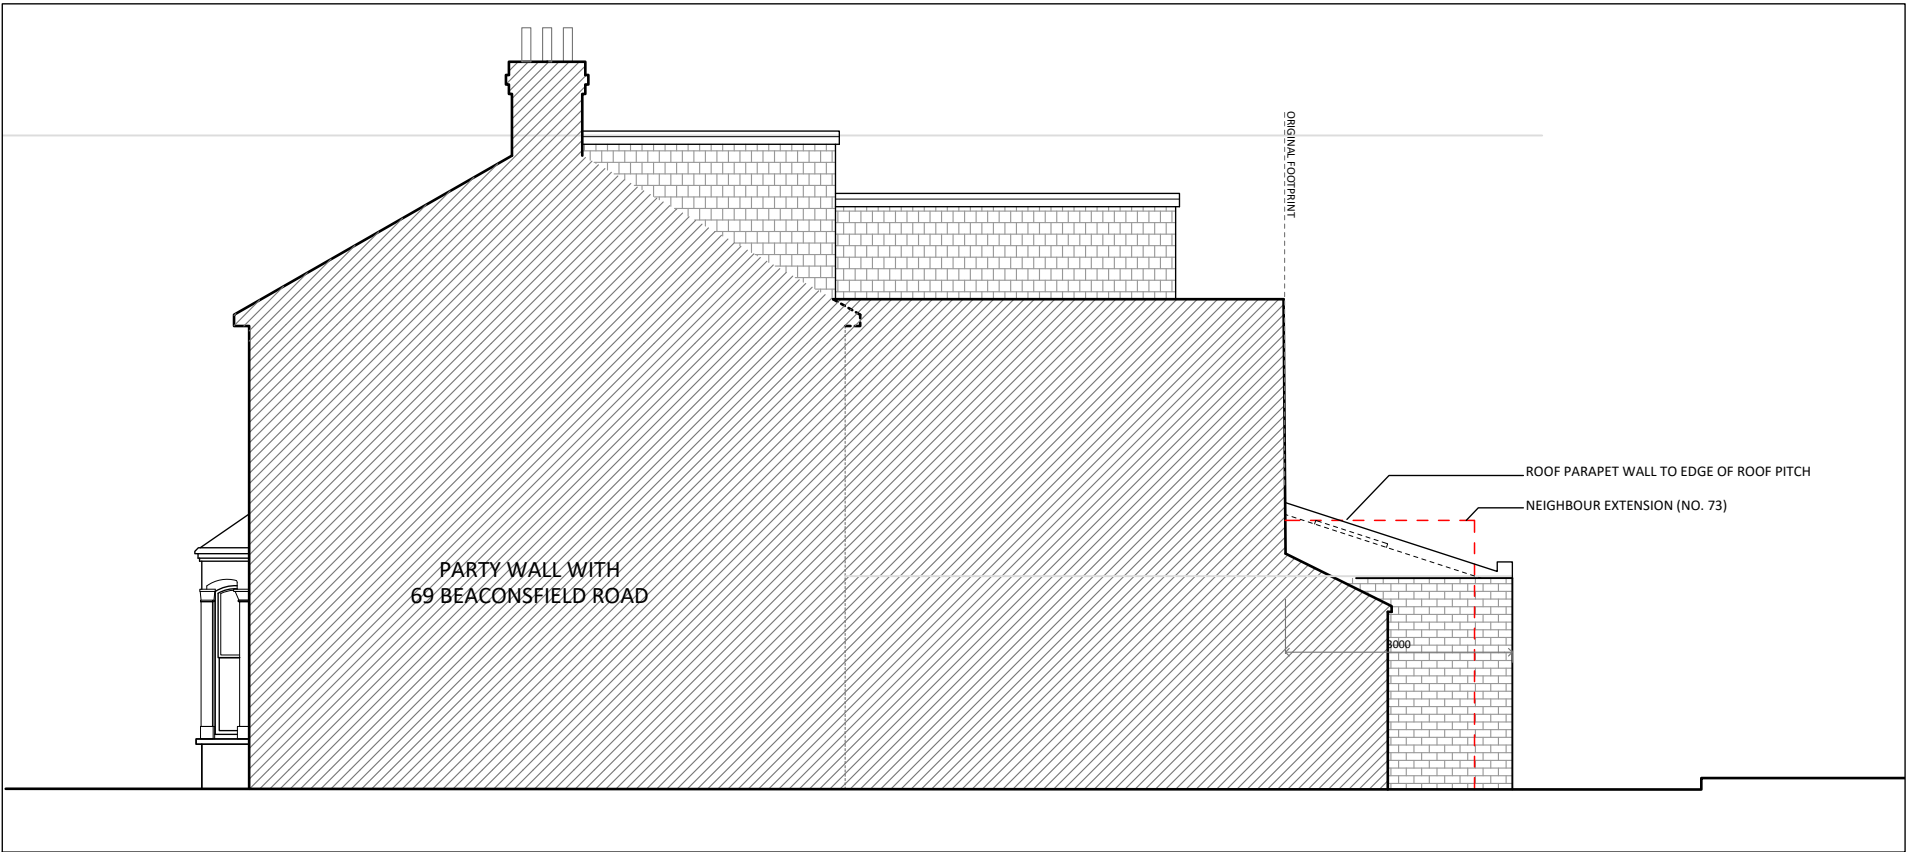

PROPOSED SIDE ELEVATION (SOUTH)
SCALE 1:100 @ A3

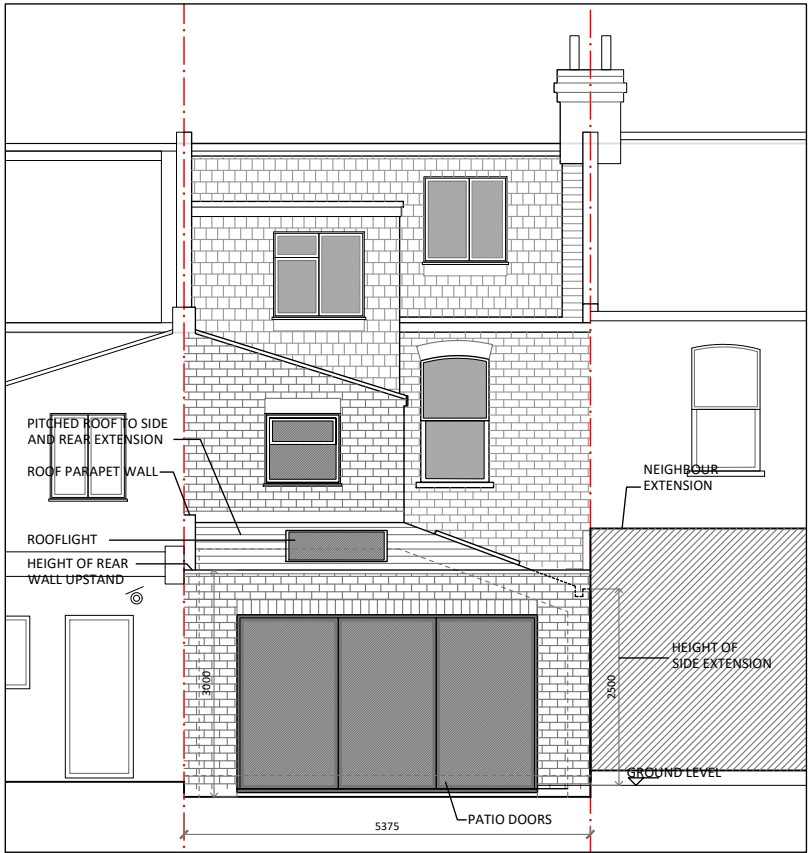

PROPOSED REAR ELEVATION (EAST)
SCALE 1:100 @ A3

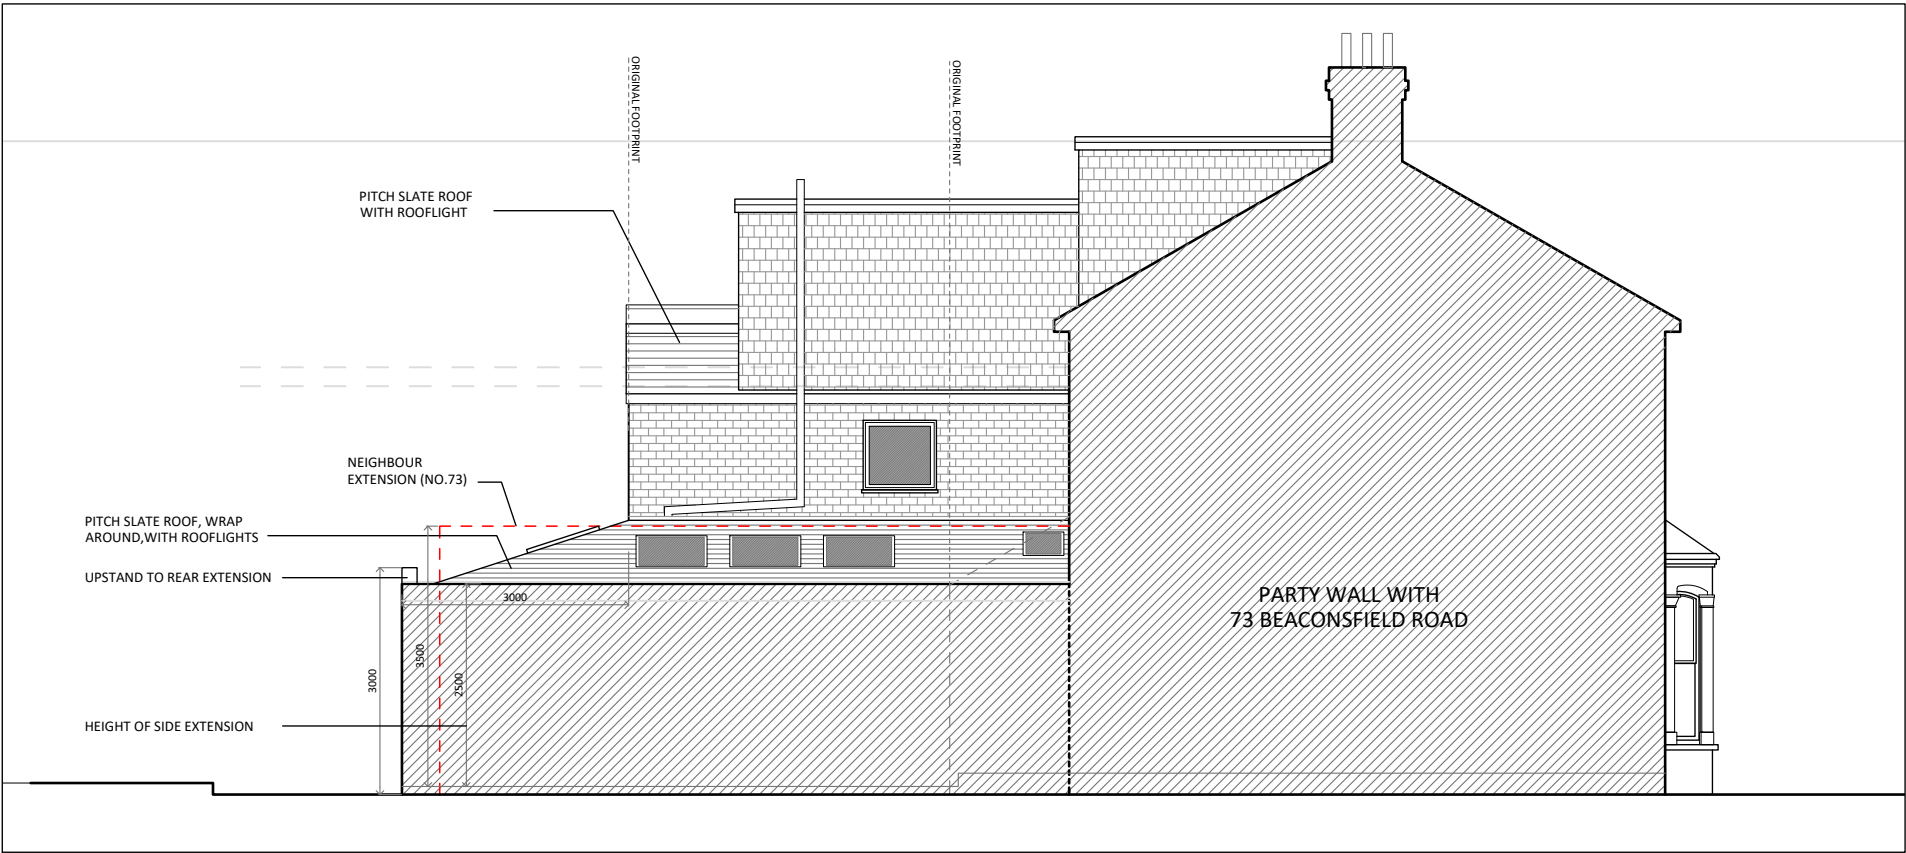

PROPOSED SIDE ELEVATION (NORTH)
SCALE 1:100 @ A3

Scale 1:100 1m 2m 3m 4m 5m

Notes:		
This drawing is the copyright of the Architect and may not be reproduced without permission.		
This scheme is subject to all necessary consents. Dimensions, areas and levels where given are approximate and subject to site survey.		
All dimensions are to be checked on site. Any discrepancies are to be reported to the Architect before the work commences. Figured dimensions only are to be taken from this drawing.		
This drawing is to be read in conjunction with all relevant consultants' and/or specialists' drawings/documents and any discrepancies or variations are to be notified to the Architect before the affected work commences.		
Revision	Rev. Date	Description

Client: Cosgrove

Project: 75 Beaconsfield Road N15 4SH

Drawing: PLANNING: Proposed Elevations

Sabrina Teacher Architect

BA (Hons) DipArch ARB

Scale(s): 1:100 @ A3

Date: June 2023

Drawn: ST

Checked:

Project No: 23171

Drawing No: BR_P_005

Revision:

32 Clisbury Ring South N12 7BE
(+44)7961 145772 sabrina@tea-arc.com www.tea-arc.com