






EXISTING FRONT ELEVATION (WEST)
SCALE 1:100 @ A3

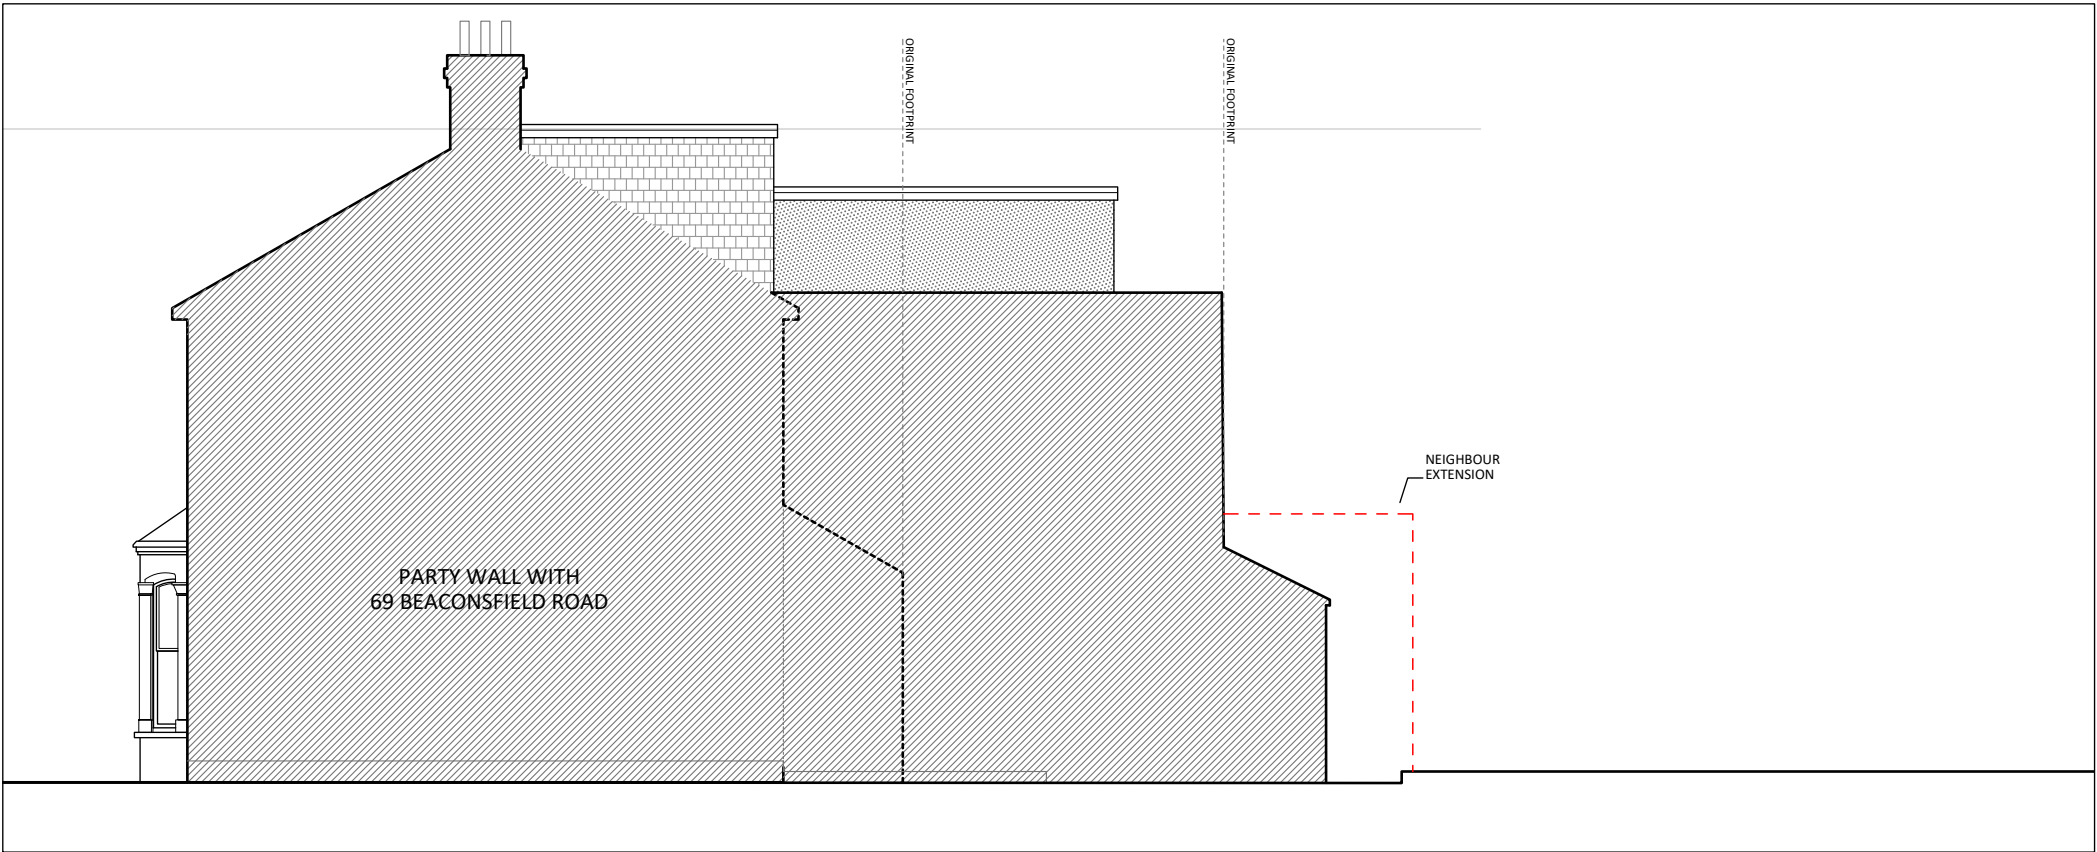

EXISTING SIDE ELEVATION (SOUTH)
SCALE 1:100 @ A3

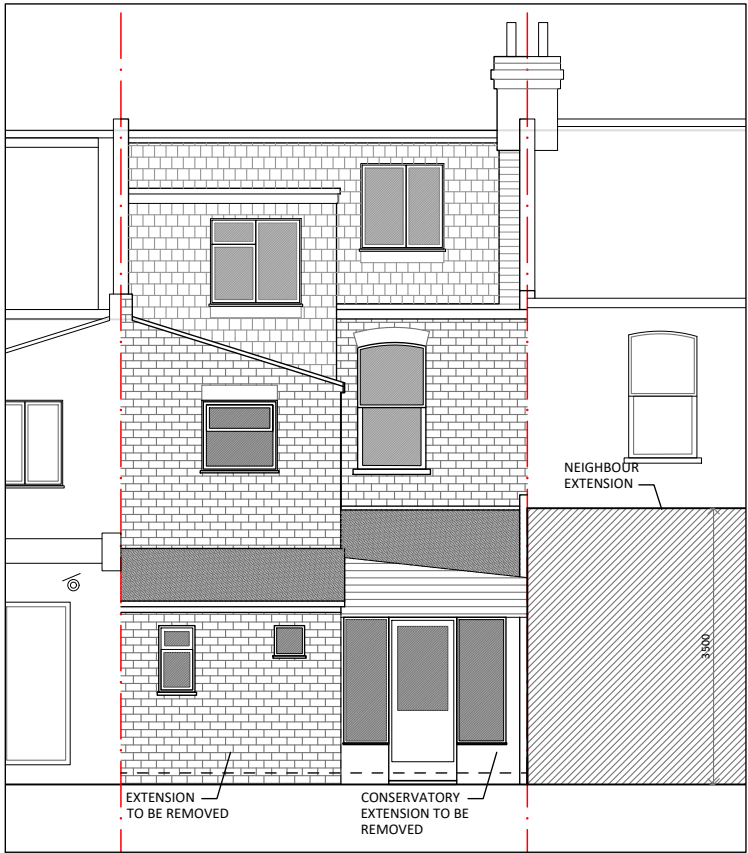


EXISTING REAR ELEVATION (EAST)
SCALE 1:100 @ A3

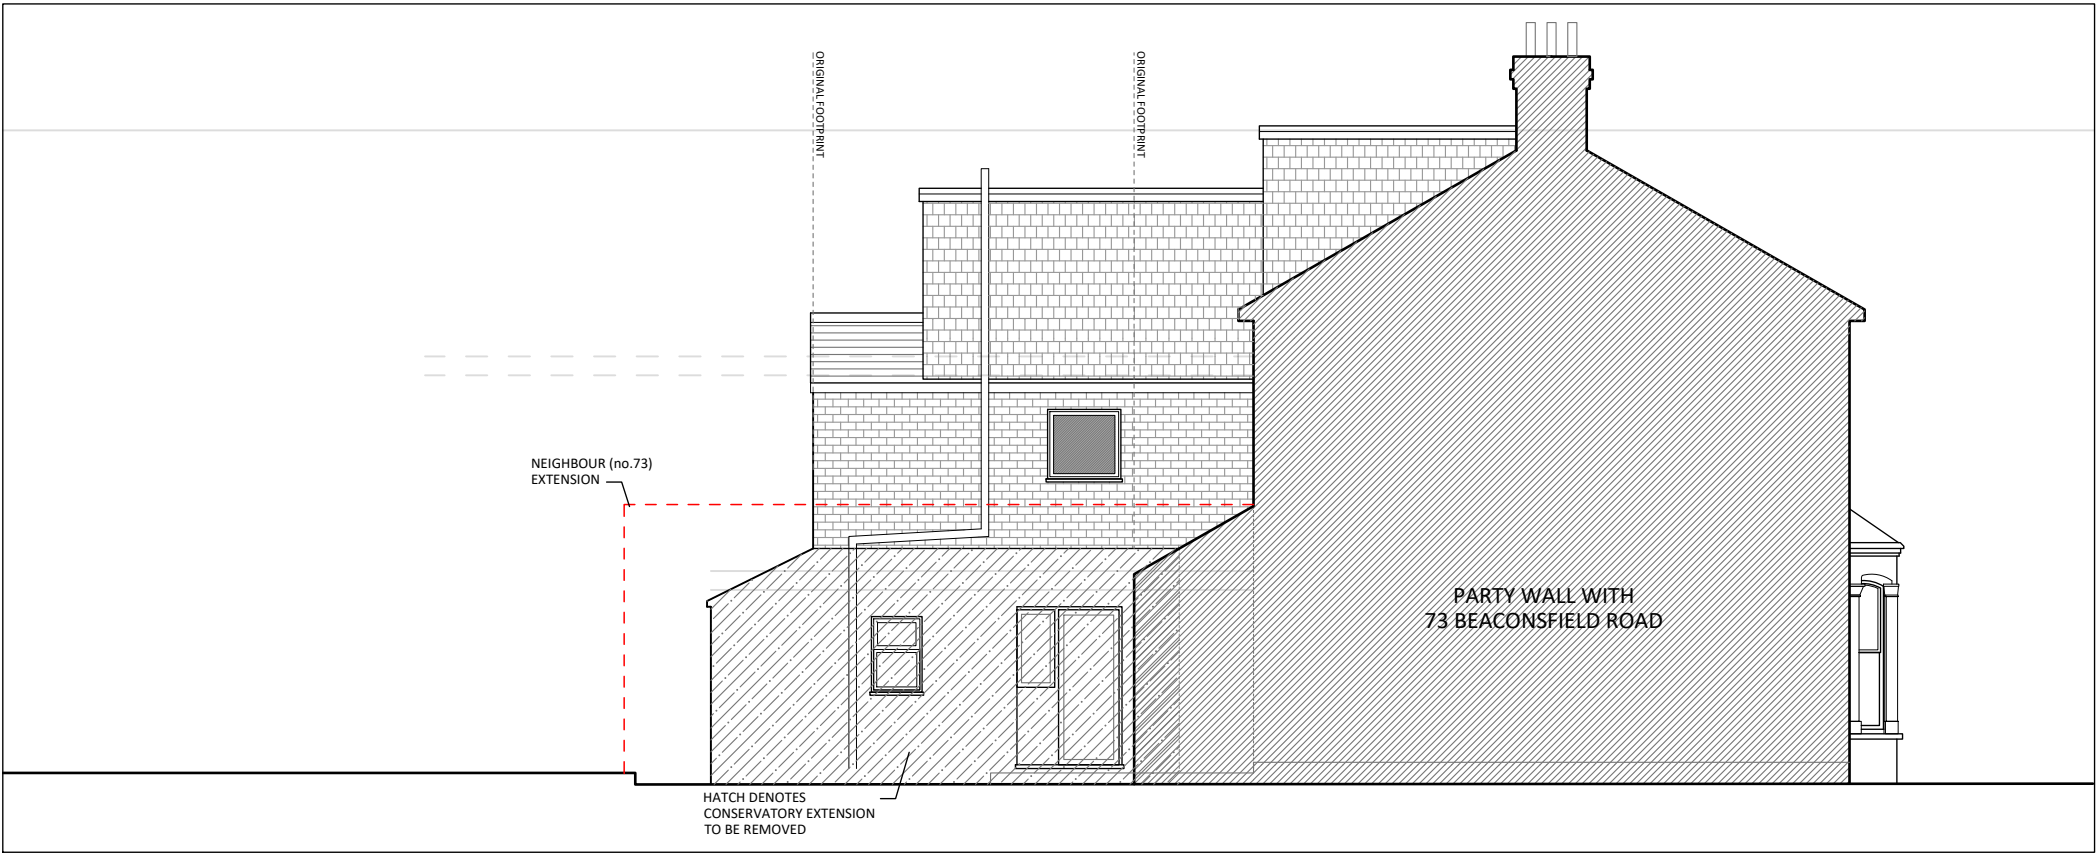

EXISTING SIDE ELEVATION (NORTH)
SCALE 1:100 @ A3

Scale 1:100

 

Notes:

This drawing is the copyright of the Architect and may not be reproduced without permission.
This scheme is subject to all necessary consents. Dimensions, areas and levels where given are approximate and subject to site survey.
All dimensions are to be checked on site. Any discrepancies are to be reported to the Architect before the work commences. Figured dimensions only are to be taken from this drawing.
This drawing is to be read in conjunction with all relevant consultants' and/or specialists' drawings/documents and any discrepancies or variations are to be notified to the Architect before the affected work commences.

Revision	Rev. Date	Description
----------	-----------	-------------

Client:
Cosgrove

Sabrina Teacher Architect
BA (Hons) DipArch ARB

32 Clisbury Ring South N12 7BE
(+44)7961 145772 sabrina@tea-arc.com www.tea-arc.com

Project: 71 Beaconsfield Road N15 4SH			
Drawing: PLANNING: Existing Elevations			
Scale(s): 1:100 @ A3	Date: June 2023	Drawn: ST	Checked:
Project No: 23171	Drawing No: BR_P_003	Revision:	