



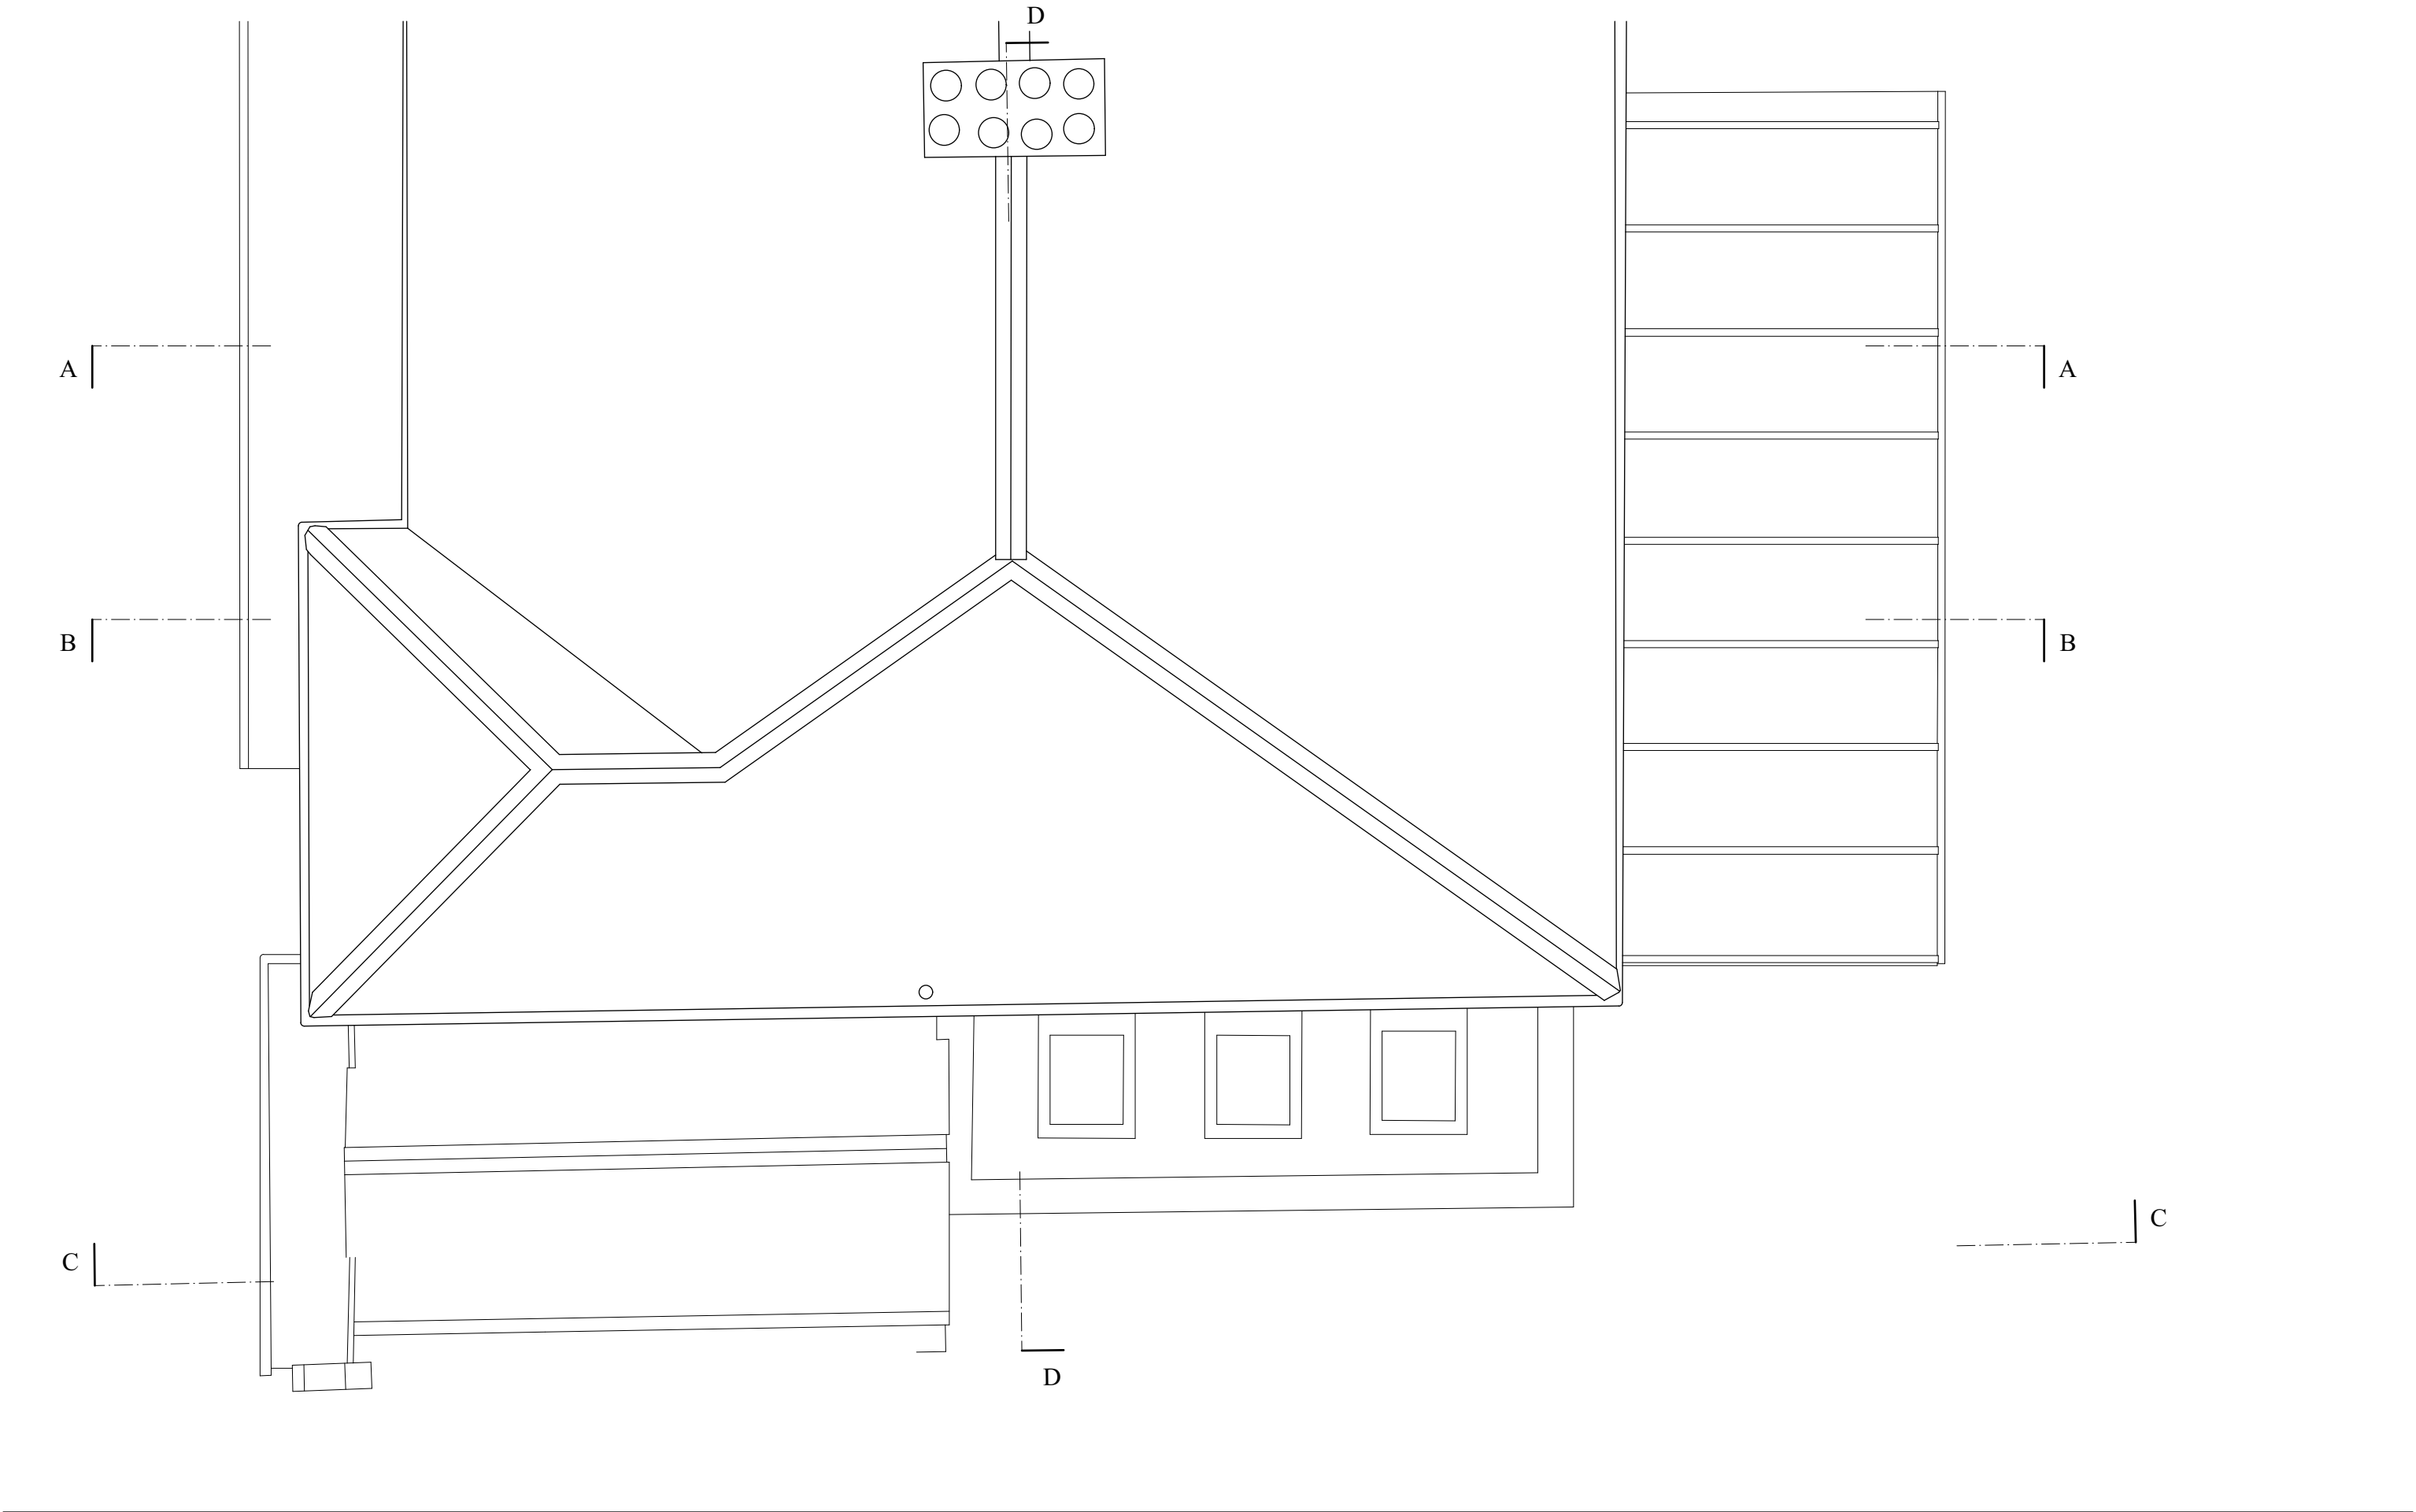

Notes:  
All contents copyright.  
Do not scale.  
Contractor to verify all dimensions on site.  
Read in conjunction with all relevant  
architect's and consultant's information.  
Report any discrepancies to the architect.

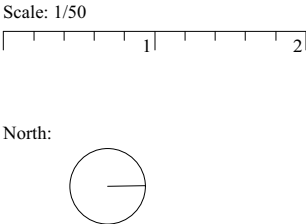

Key:

Revisions:

Project: 57 Fordington Road  
London  
N6 4TH

Drawing: Roof Plan  
As Existing

Number: P2202\_E004      Status: Information  
Scale: 1/50 @ A3      Drawn: JNM  
Date: 27/06/23      Checked: JNM

MXN ARCHITECTURE